


State of Michigan } We S. F. Snyder Register of Deeds  
 County of Calhoun } and E. C. Robertson Surveyor hereby certify  
 that we have carefully compared the annexed  
 plat with the plat of Irwins Addition to Albion now of record  
 in the office of said Register of Deeds and that it is a true transcript  
 therefrom and of the whole of such record S. F. Snyder Register of Deeds  
 E. C. Robertson Surveyor


Received and filed for record  
 this 28th day of November A.D. 1877 at 1 O'clock P.M. and  
 Recorded Book 1 of Plats S. F. Snyder Register of Deeds  
 for Calhoun County  
 Michigan

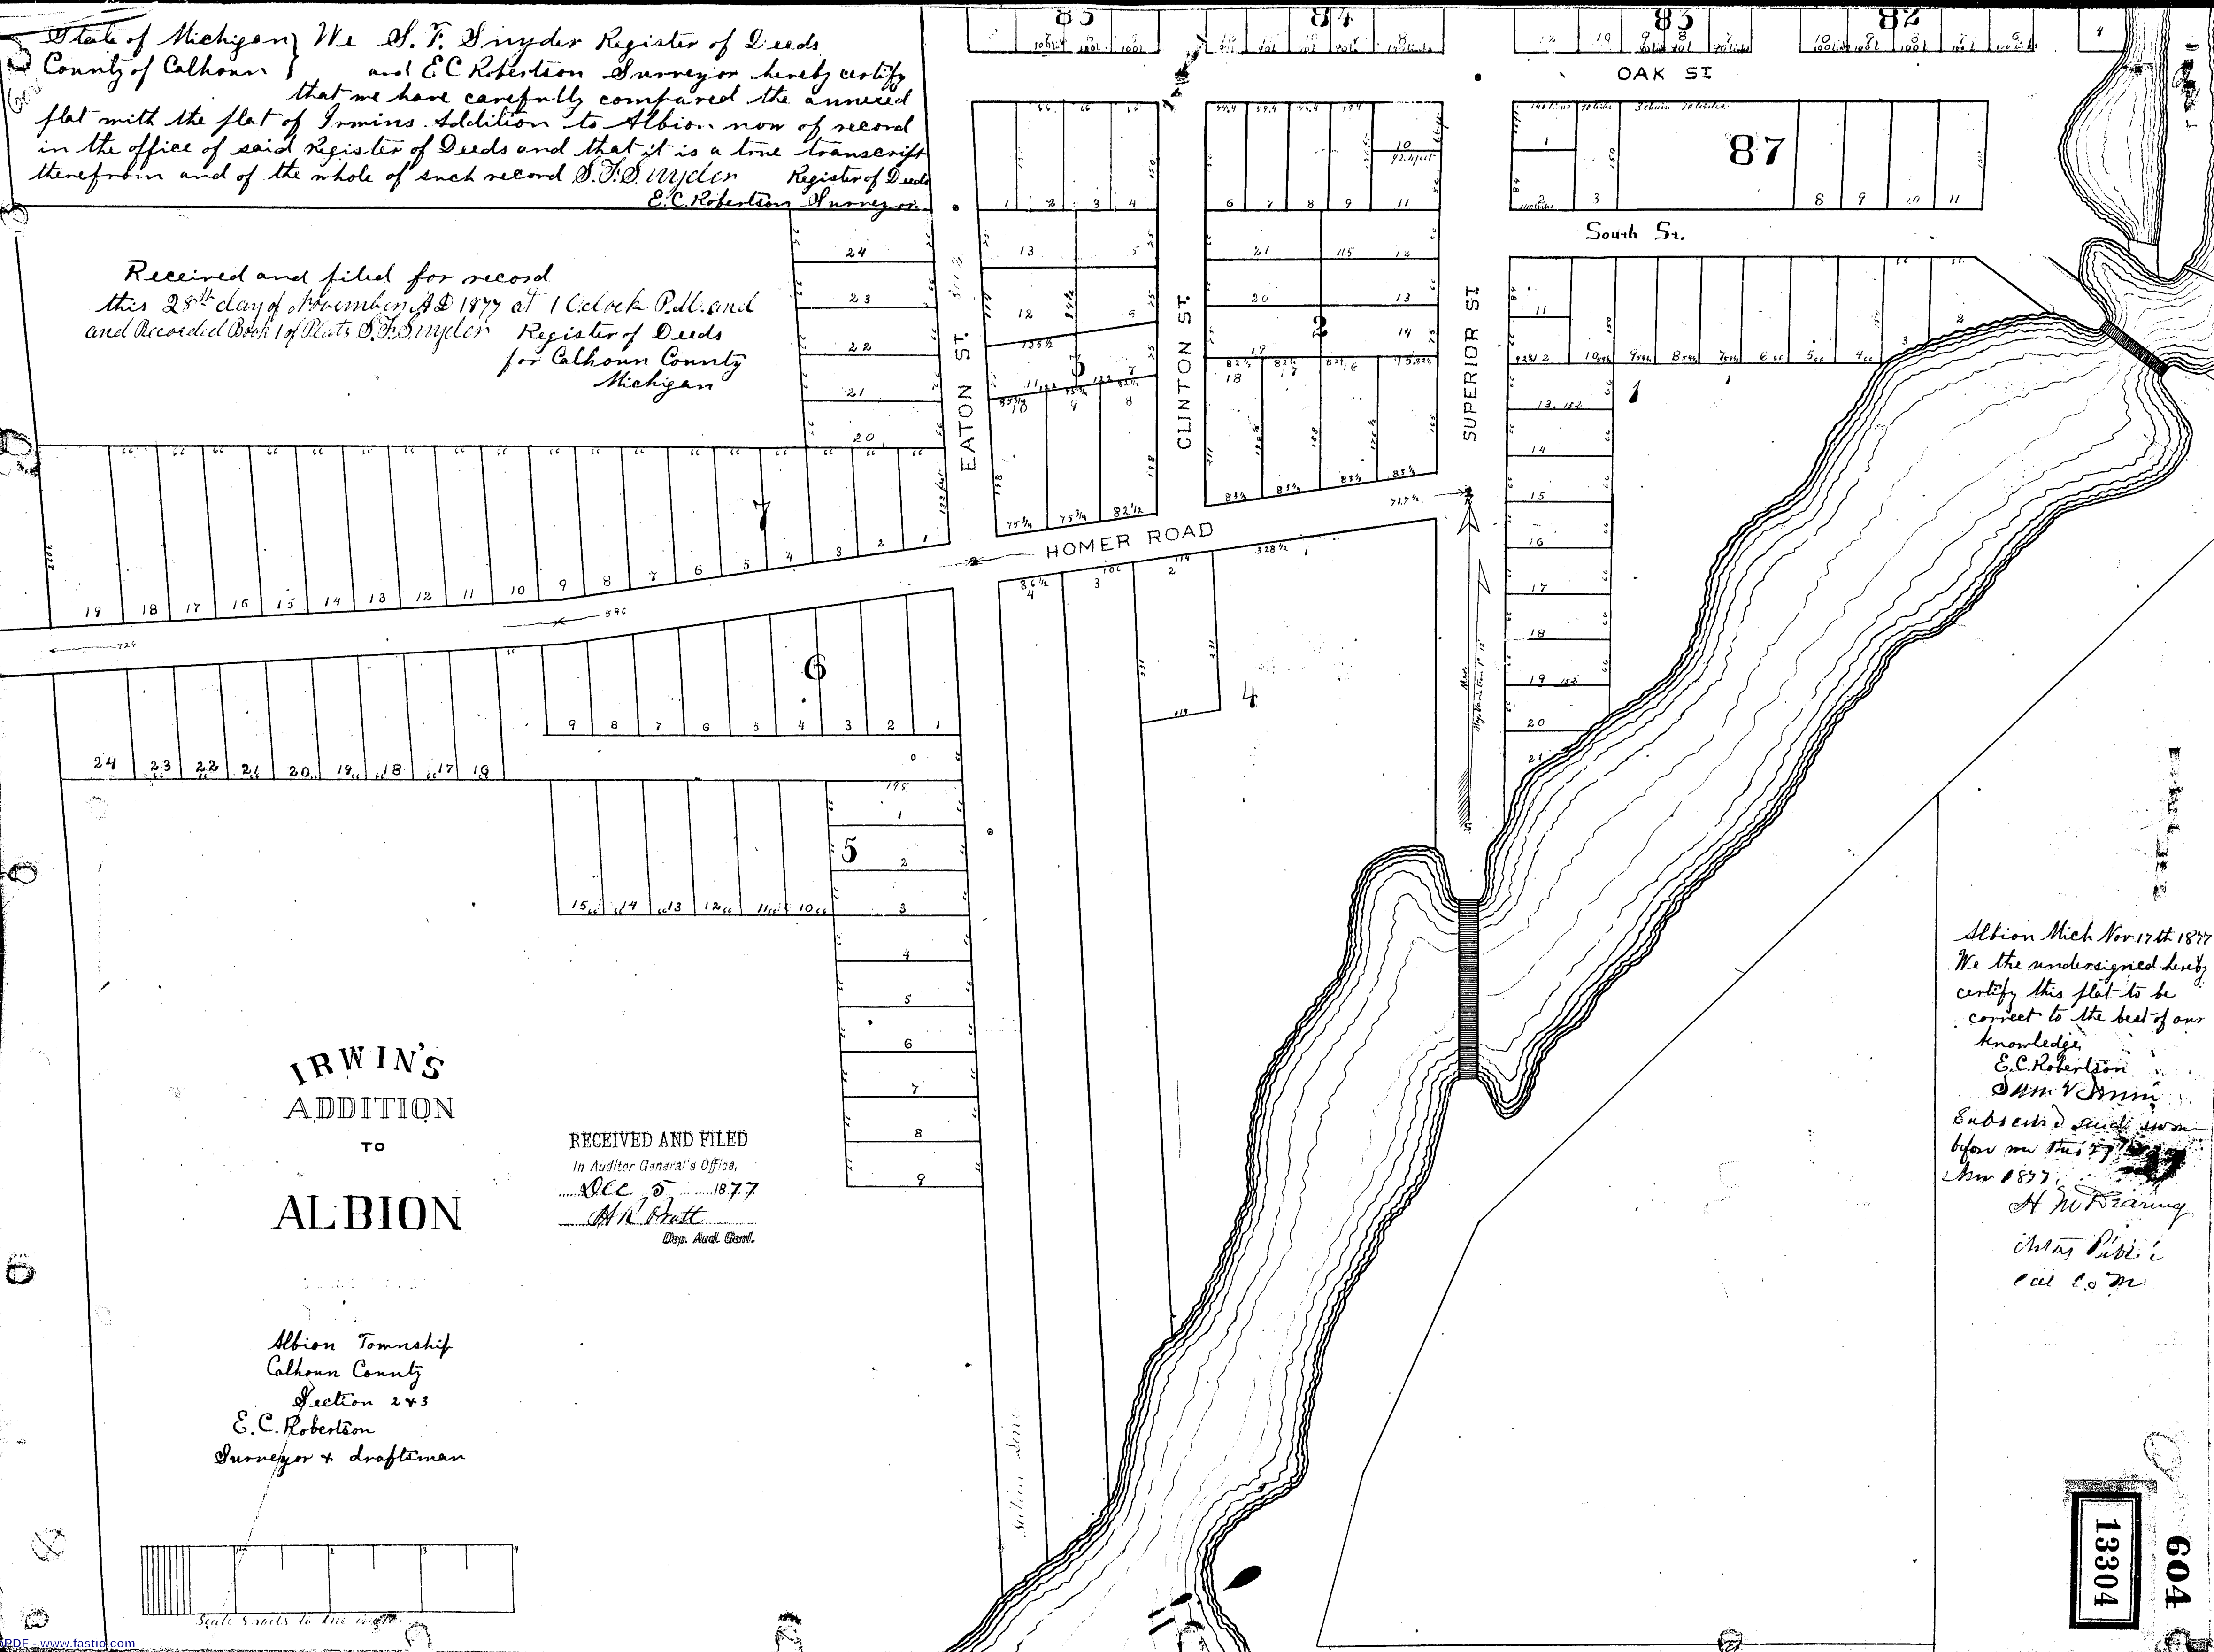

IRWIN'S  
 ADDITION  
 TO  
 ALBION

RECEIVED AND FILED  
 In Auditor General's Office,  
 Dec 5 1877  
 A. N. Pratt  
 Dep. Aud. Genl.

Albion Township  
 Calhoun County  
 Section 2 & 3  
 E. C. Robertson  
 Surveyor & Draftsman

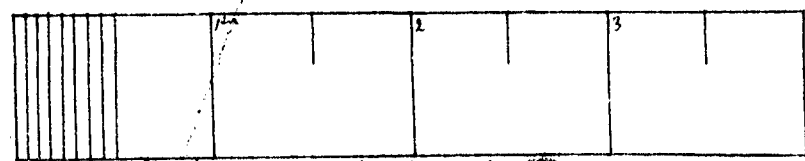


Albion Mich Nov 17th 1877  
 We the undersigned hereby  
 certify this plat to be  
 correct to the best of our  
 knowledge  
 E. C. Robertson  
 Sam V. Brown  
 Subscribed and sworn  
 before me this 17th day  
 Nov 1877  
 A. W. Brown  
 County Public  
 Seal L. O. M.

13304

604

State of Michigan We S. F. Snyder Register of Deeds  
 County of Calhoun } and E.C. Robertson Surveyor hereby certify  
 that we have carefully compared the annexed  
 plat with the plat of Towns Addition to Albion now of record  
 in the office of said Register of Deeds and that it is a true transcript  
 therefore and of the whole of such record S.F. Snyder Register of Deeds  
 E.C. Robertson Surveyor



Received and filed for record  
 this 2nd day of December A.D. 1877 at Clark's Hall and  
 recorded by S.F. Snyder Register of Deeds  
 for Calhoun County  
 Michigan

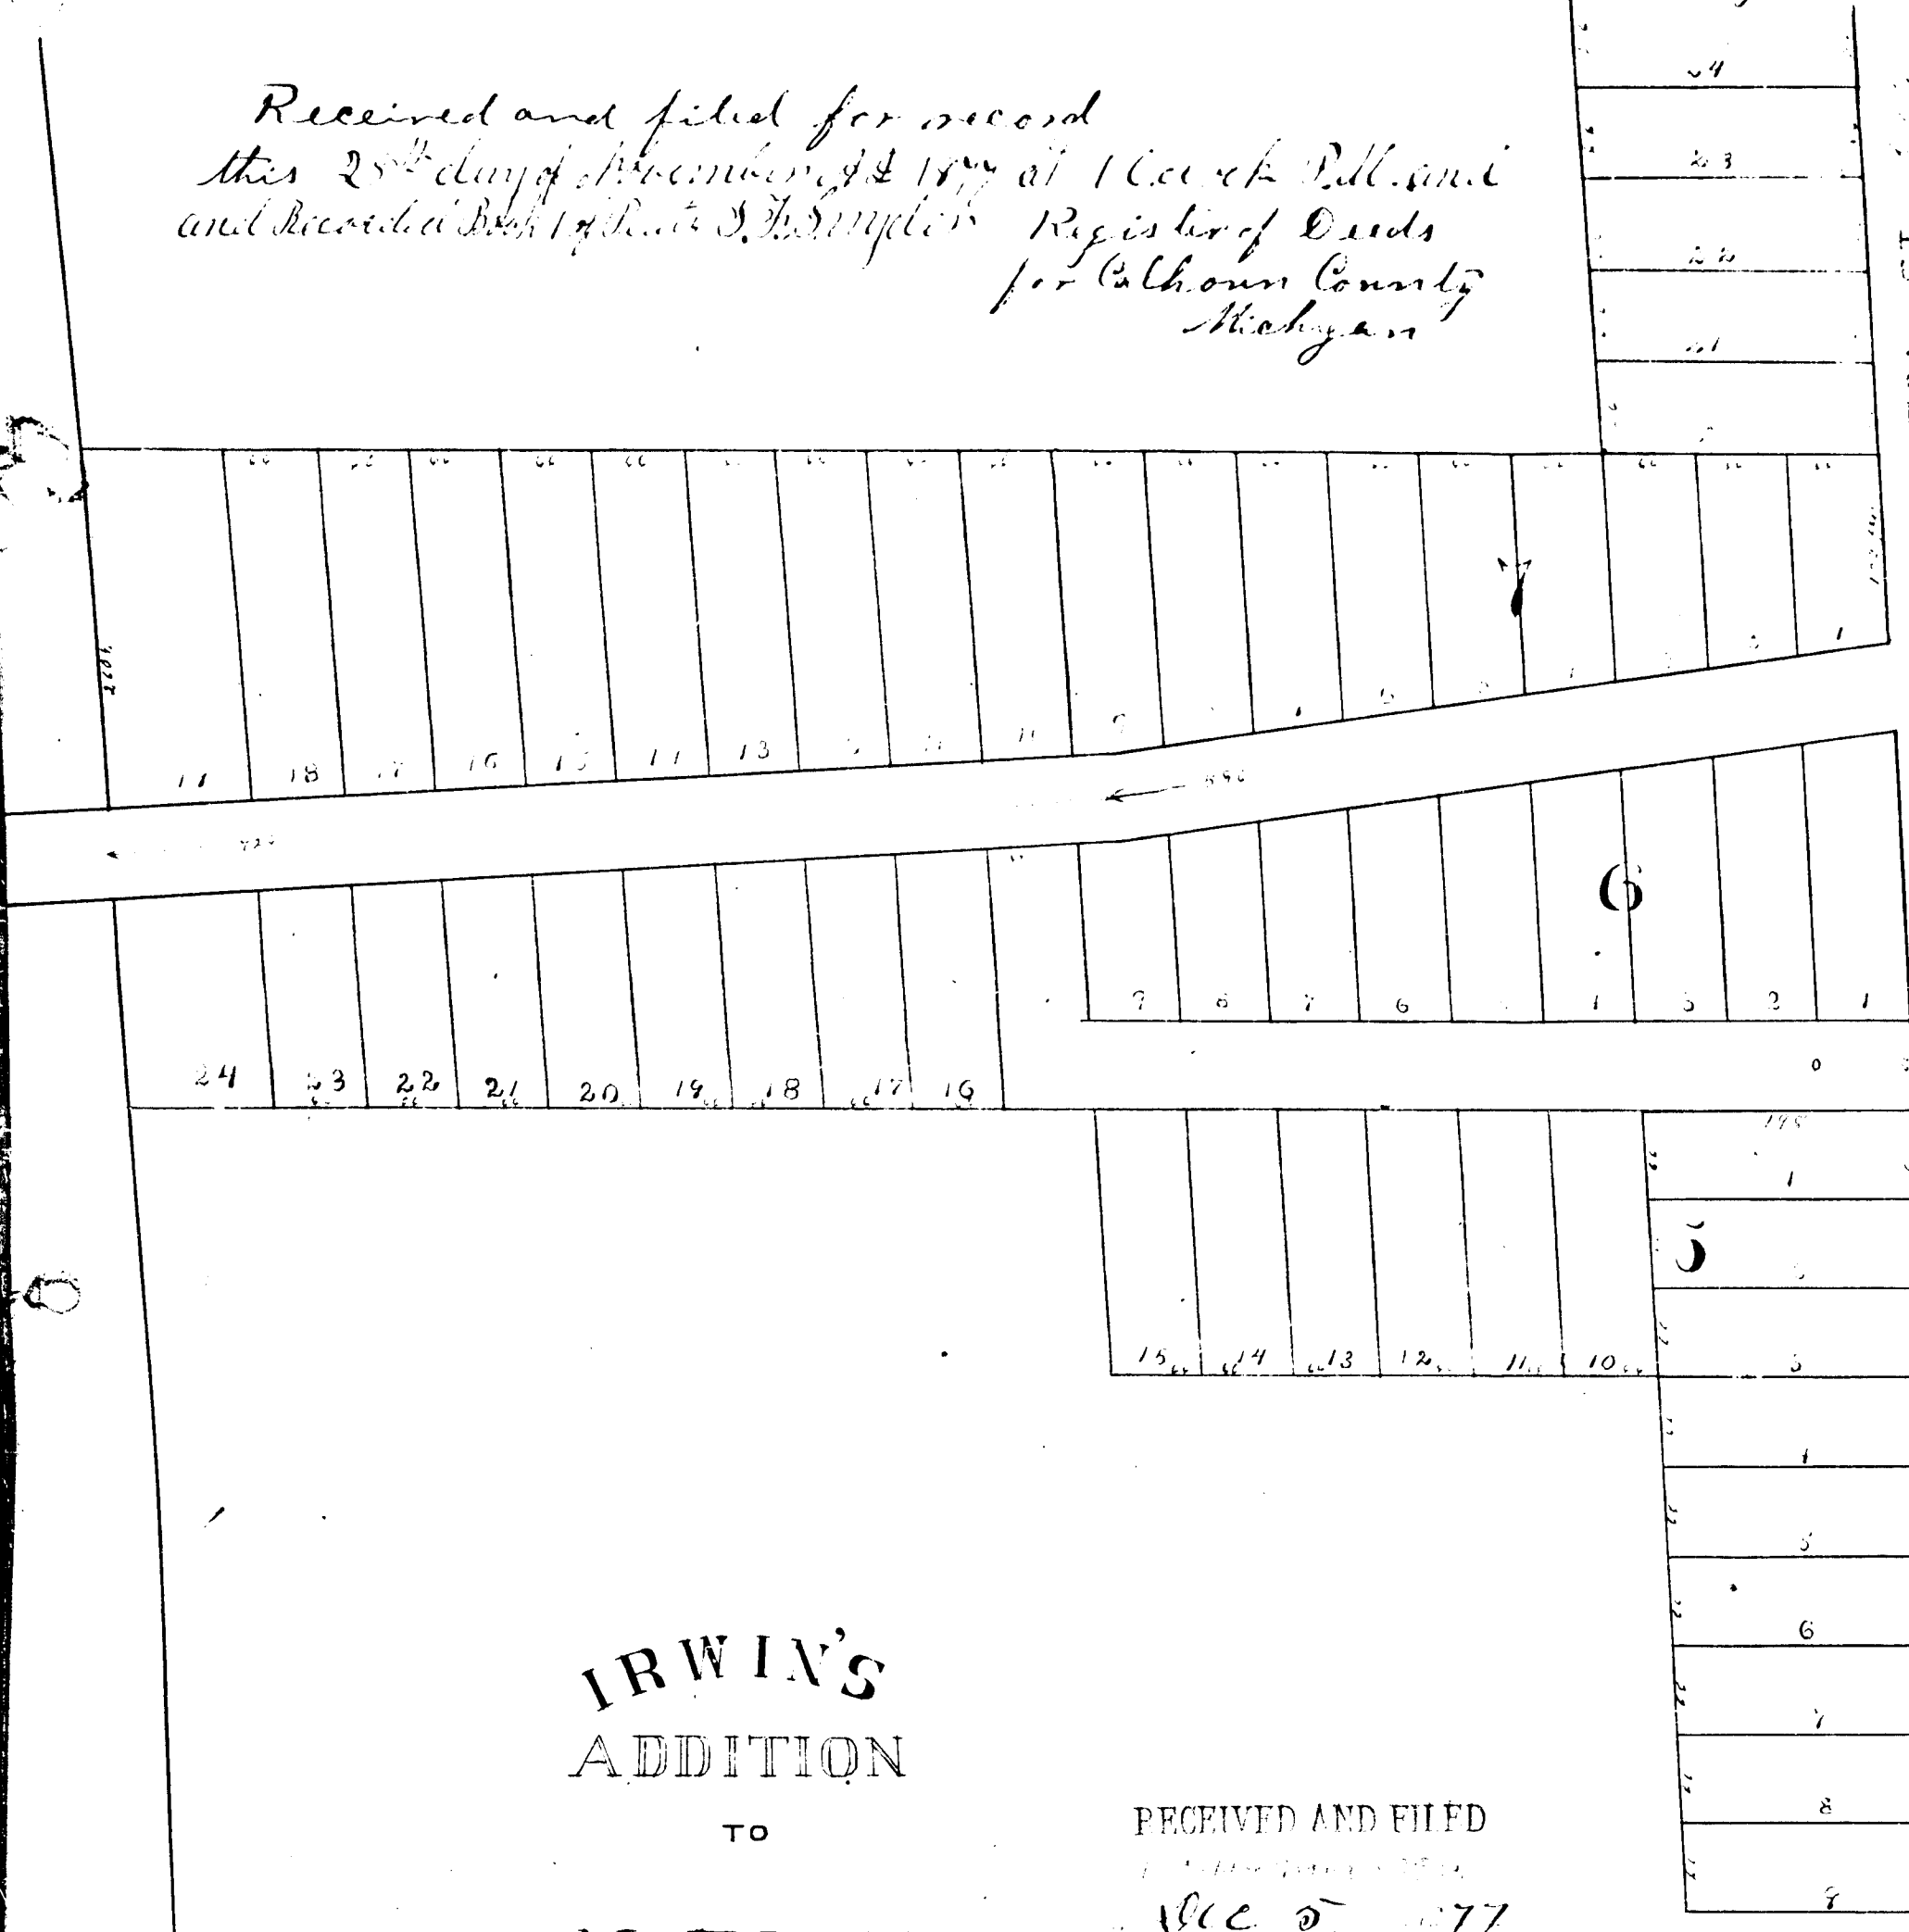

**IRWIN'S  
 ADDITION  
 TO  
 ALBION**

RECEIVED AND FILED  
 DEC 5 1877  
 A. H. Hall  
 Dep. Aud. Genl.

Albion Township  
 Calhoun County  
 Section 2 & 3  
 E.C. Robertson  
 Surveyor & Draftsman

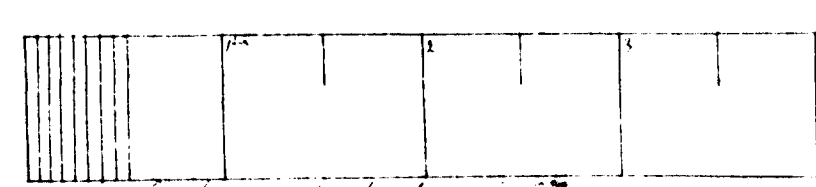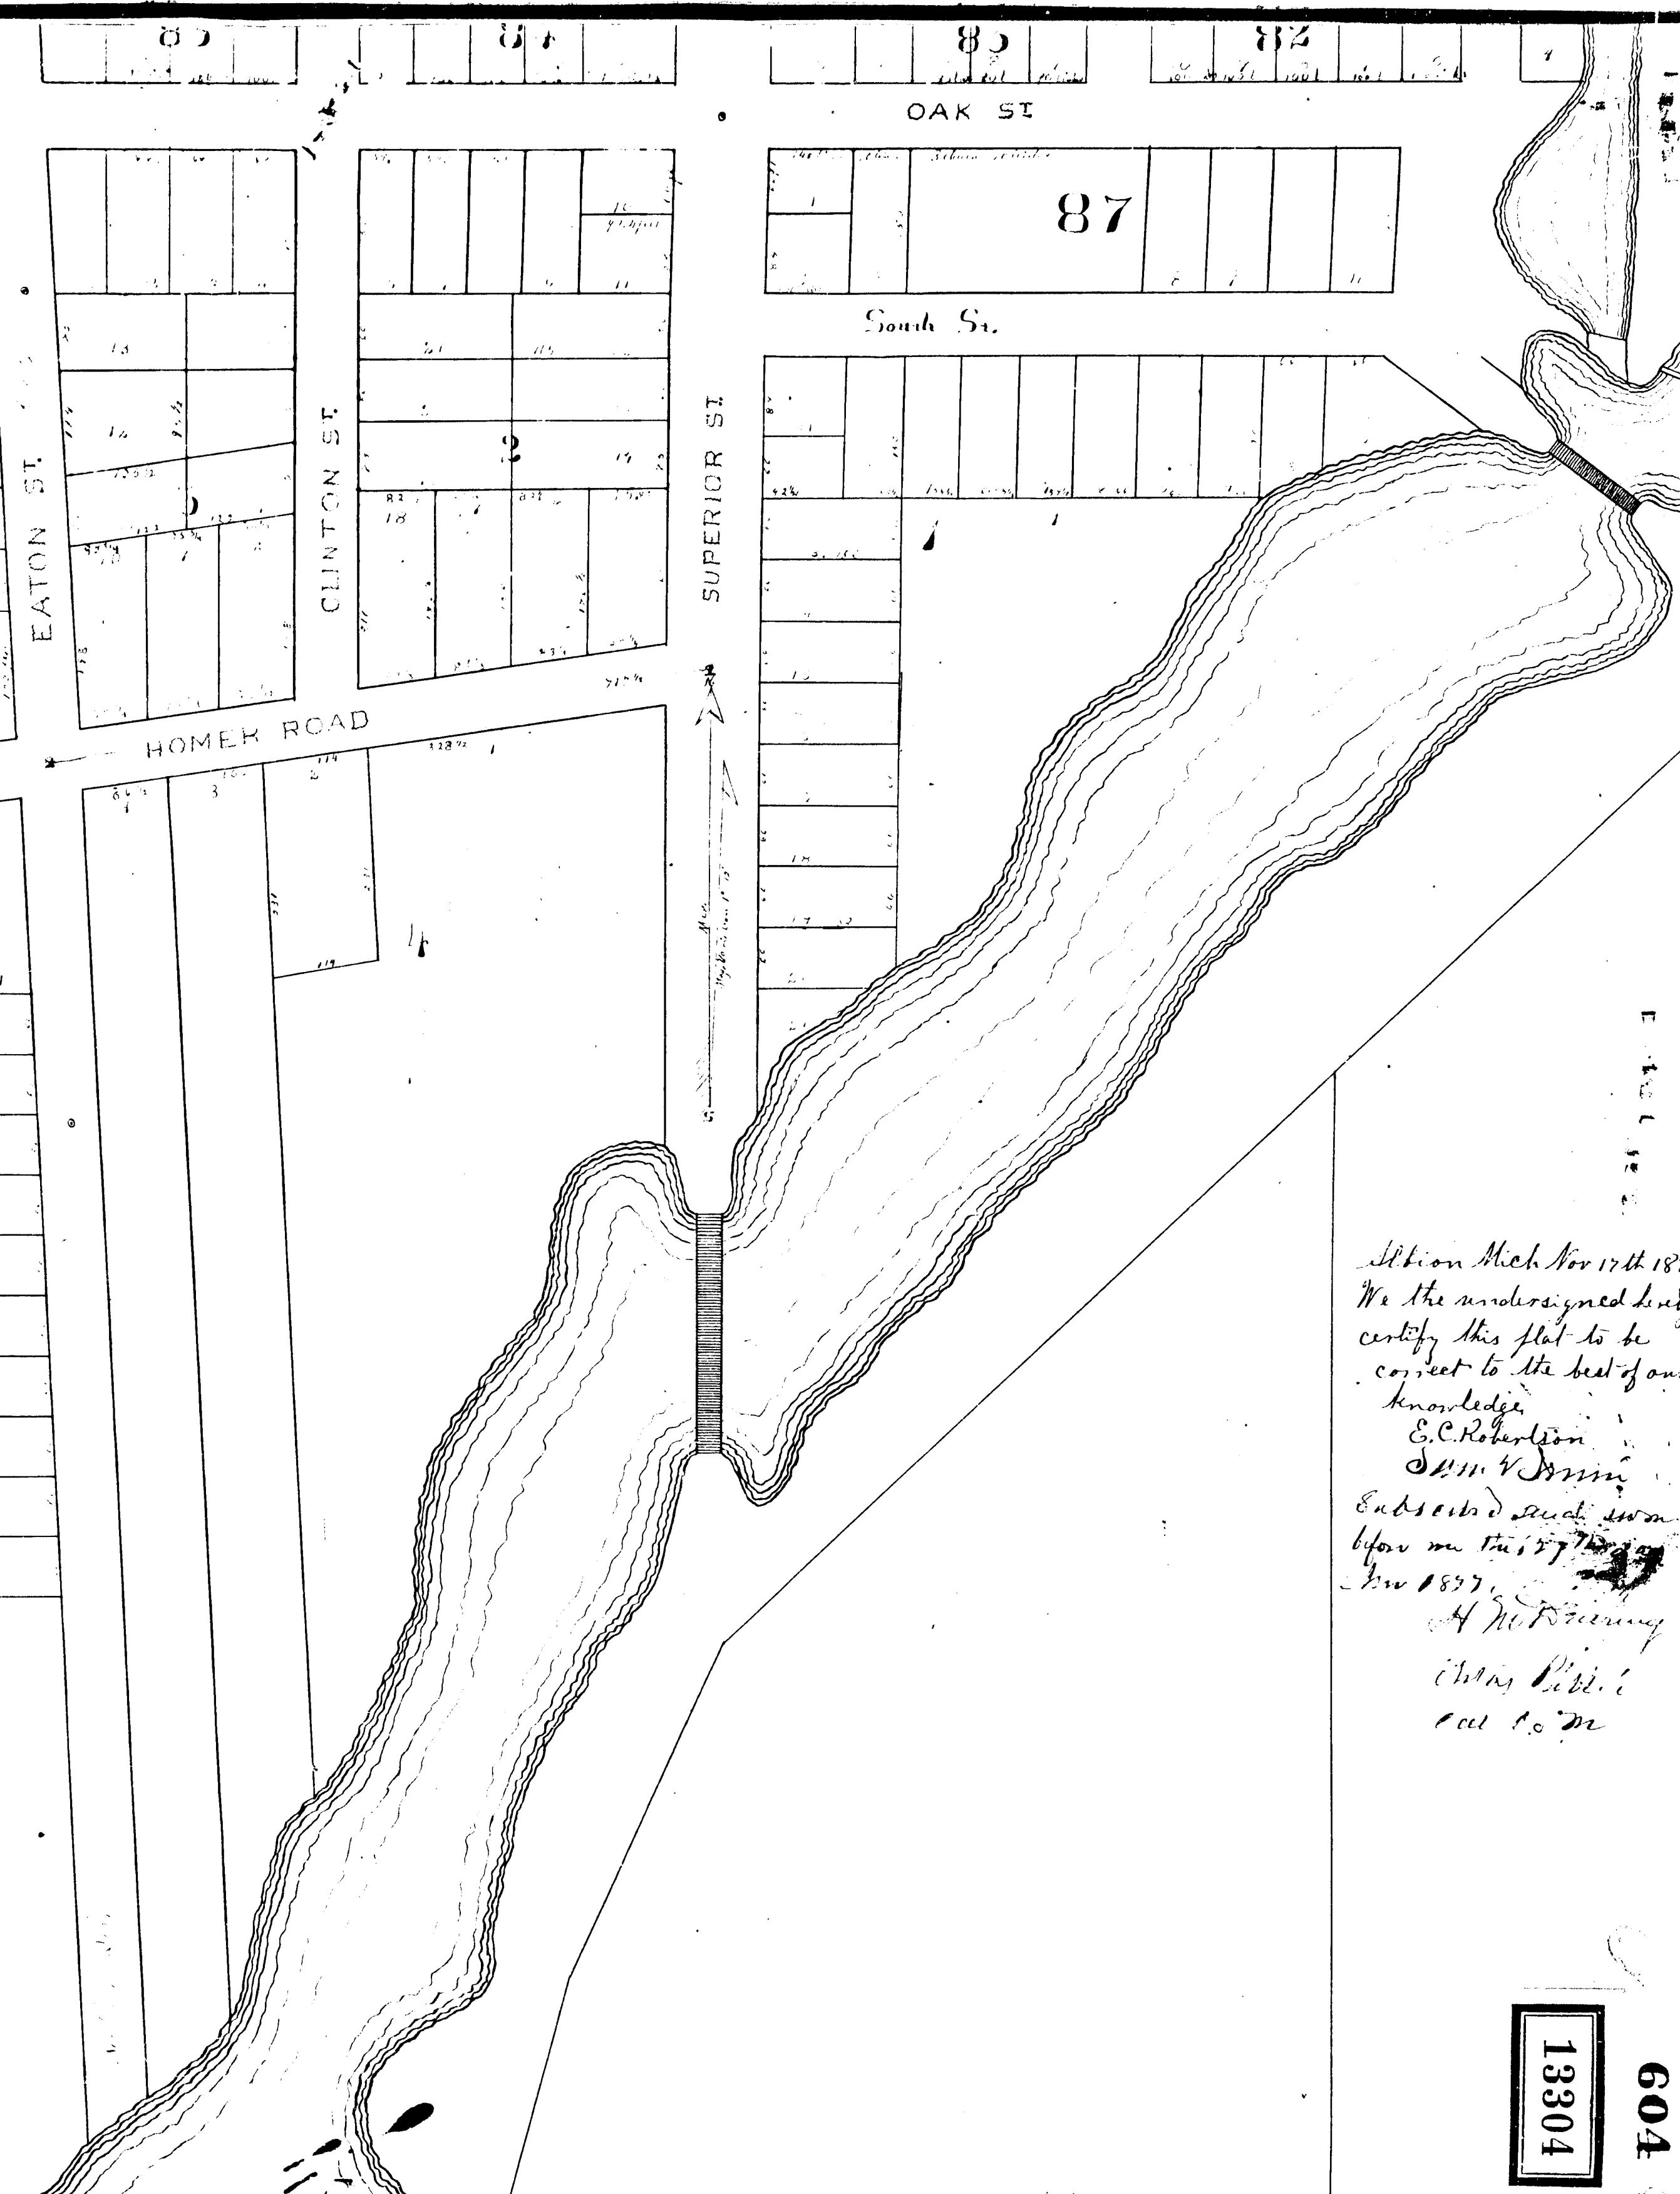

Albion Mich Nov 17th 1877  
 We the undersigned hereby  
 certify this plat to be  
 correct to the best of our  
 knowledge  
 E.C. Robertson  
 Surveyor  
 Subscribed and sworn  
 before me this 17th day of  
 Nov 1877  
 A. H. Hall  
 County Clerk  
 Calhoun Co Mich