

Description

Of those certain pieces of land in the City (Formerly Village) of Battle Creek Calhoun County State of Michigan and by a reference to a map of Survey made by Abraham Merrill and recorded in the office of the Register of Deeds in said County of Calhoun in book Section of deeds in folio 566 and described as follows Beginning at a point N 40° W 7 ch & 10 1/2 k from the N.W. corner of Block 110, as said block is laid down on said map

Thence East on a line parallel with the north line of said Block 110 Eight Chains and Twenty One links (8.21 ch) Thence N 40° W Three Chains and Sixty five links (3.65 ch) Thence West on a line parallel with said N. line of block 110 Eight Chains and Twenty One links (8.21 ch)

Thence South on a line parallel to the town line road Three chains and sixty five links (3.65 ch) To contain three acres of land

Also one other piece of land described as follows Beginning at a point in a line running N 40° W and then chains and forty six links (3.46 ch) from the point where the East line of Division Street strikes the north line of said Block 110 Thence N 86° E Eight Chains and Twenty six links (8.26 ch) Thence N 40° W Three Chains and Sixty nine links (3.69 ch) Thence S 86° E Eight chains and Twenty six links (8.26 ch) Thence S 40° E To the place of beginning containing in the aggregate six acres of land more or less Except the Tract 90.75 ft by 198 ft 1/2 shown on this plat in the South East corner of the last described piece of land

The above descriptions of land being situated on the North West quarter of Section Six in Town Two South of Range Seven West


We the undersigned Charles W. Robinson and Emily C. Robinson his wife Proprietors of the adjoining plat, of the City of Battle Creek Calhoun County and State of Michigan do hereby lay out the above described pieces of land into lots, streets, and alleys of the size-dimensions and with boundaries and extent and numbered and named as set forth on the adjoining map, and plat and which map and plat and the certain figures and signs truly represent and describe the same the boundaries of each piece being Red arrows, the corners by Red circles. The large figures near the center designate the number of each lot, and the figures on margins of said lot denote their size in feet, and the portions marked as streets and avenues within the above boundaries are hereby released to said County of Calhoun as provided by Statute in trust for the use of the public as streets and the fourth and five feet shall be shown as Robinsons Addition to the City of Battle Creek. Dated at Battle Creek Mich November 5th 1881

Sealed and signed in the presence of
G. W. Heard

Charles W. Robinson
Emily C. Robinson

State of Michigan }
County of Calhoun }
On this 15 day of November the year one thousand eight hundred and eighty one before me a Notary Public for said County of Calhoun and the above named Charles W. Robinson and Emily C. Robinson known to me to be the persons named do and who present to me a certain instrument and acknowledge that they have executed the same for the purposes and uses therein expressed and the contents of which they have read and understand.

MARTHA STREET

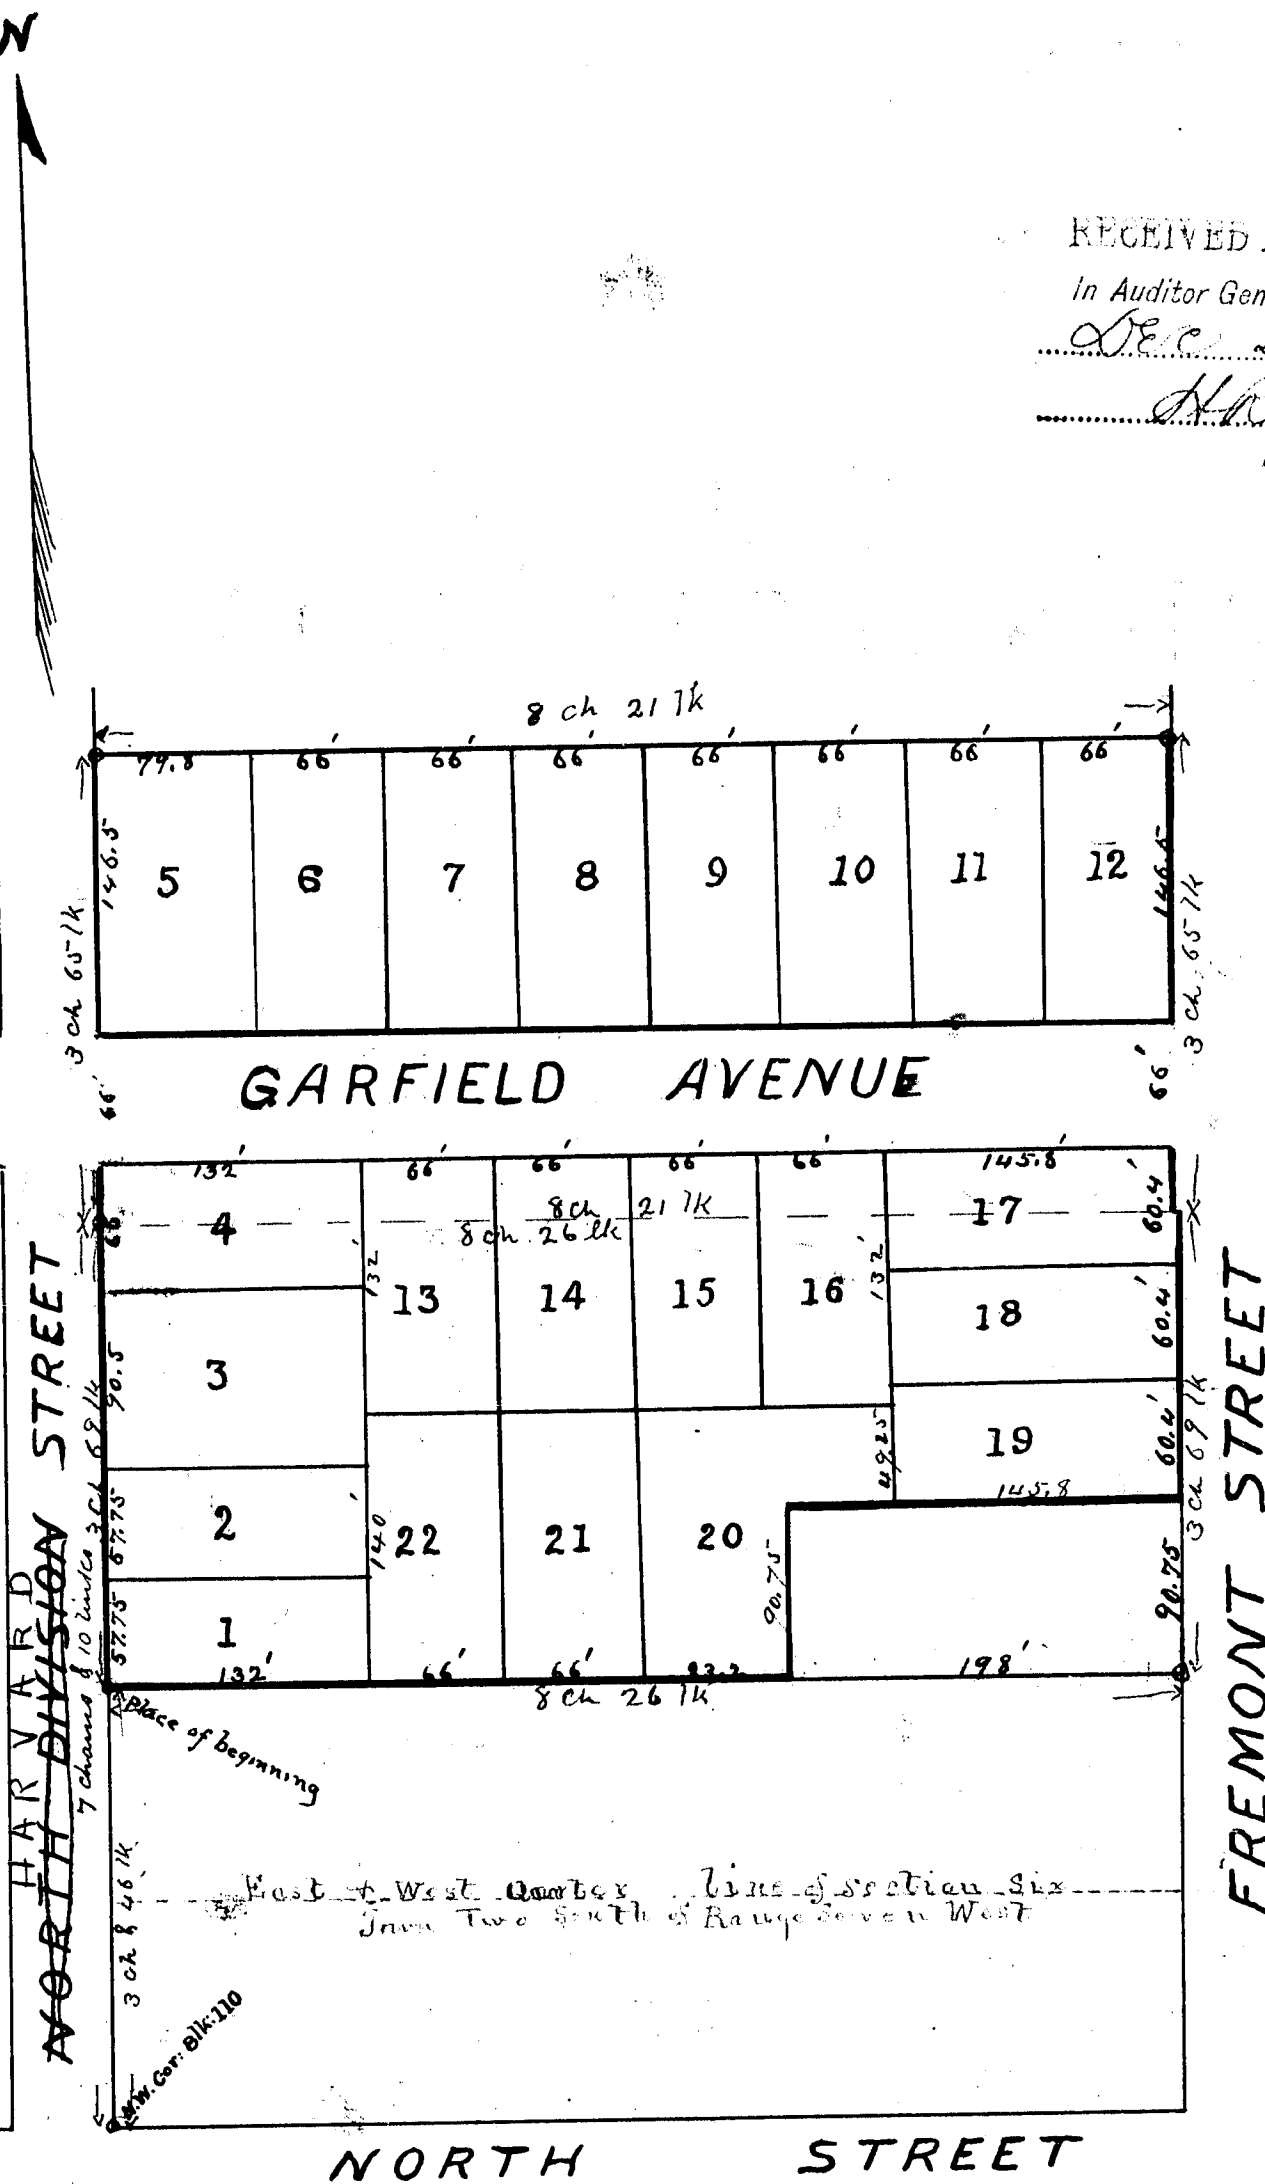

RECEIVED AND FILED
In Auditor General's Office,
DEC 23 1881
H. H. Pratt
Dep. Aud. Genl.

ROBINSONS ADDITION TO BATTLE CREEK CITY

SCALE 100 FT = 1 INCH

NOVEMBER 5, 1881

Surveyors Certificate

I hereby certify that this is a true and accurate representation of the lands covered by the description hereto annexed And also that the lots here shown and numbered, and Garfield Avenue, (through this Addition) are staked out in strict conformity with this plat, and do not contain in the aggregate either more or less land than indicated by said description E French Surveyor C. & T. R.

State of Michigan) We the undersigned S. J. Snyder Register of Deeds for said County and E French Civil Engineer, make of this plat do hereby certify that we have carefully compared the annexed copy of the plat of Robinsons Addition to Battle Creek City and have found the same to be an exact transcript thereof and of the whole of such map or plat.

S. J. Snyder Register of Deeds
E French Civil Engineer

State of Michigan) We S. J. Snyder Register of Deeds and E French Civil Engineer hereby certify that we have carefully compared the annexed plat with the plat of Robinsons Addition to Battle Creek City now of record in this office of said Register of Deeds and that it is a true transcript thereof and of the whole of such record.

S. J. Snyder Register of Deeds
E French Civil Engineer

State of Michigan) Received for record at 3 PM.
County of Calhoun) November 16th 1881 and recorded
in Book 21 of Plats on page 12.

S. J. Snyder Register of Deeds

13309

Description

Of those certain pieces of land in the City (Formerly Village) of Battle Creek Calhoun County State of Michigan and by a reference to a map of Survey made by Abraham Merrill and recorded in the office of the Register of Deeds in said County of Calhoun in Book Sixteen of deeds in folio 566 and described as follows Beginning at a point N 40° W 7 ch & 10 l from the N.W. Corner of Block 110, as said block is laid down in said map

Thence East on a line parallel with the North line of said Block 110 Eight Chains and Twenty One Links (8.21 ch)
Thence N 40° W Three Chains and Sixty Five Links (3.65 ch)
Thence West on a line parallel with said N. line of Block 110 Eight Chains and Twenty One Links (8.21 ch)

Thence South on a line parallel to the Town line road Three Chains and Sixty Five Links (3.65 ch) to contain three acres of land


Also one other piece of land described as follows Beginning at a point in a line running N 40° W and then chains and forty six links (3.46 ch) from the point where the East line of Division Street strikes the North line of said Block 110 Thence N 86° E Eight Chains and Twenty Six Links (8.26 ch) Thence N 40° W Three Chains and Sixty Nine Links (3.69 ch) Thence S 86° W Eight Chains and Twenty Six Links (8.26 ch) Thence S 40° E to the place of beginning containing in the aggregate six acres of land more or less Except the tract 90.75 ft by 198 ft 1/2 shown on this plat in the South East corner of the last described piece of land

The above descriptions of land being situated on the North West quarter of Section Six in Town Two South of Range Seven West

We the undersigned Charles W. Robinson and Emily C. Robinson his wife proprietors of the adjoining plat, of the City of Battle Creek Calhoun County and State of Michigan do hereby lay out the above described pieces of land into lots, streets and alleys of the size dimensions and with boundaries and extent and numbered and named as set forth in the adjoining map and plat and which map and plat and the certain figures and signs truly represent and describe the same the boundaries of each piece being set across the corners by red lines. The large figures near the center designate the number of each lot, and the figures in margin of said lots denote their size in feet, and the portions marked as streets and alleys within the above boundaries are hereby related to said County of Calhoun as provided by law in which for the use of the public a street and the further we agree that said plat shall be known as Robinsons Addition to the City of Battle Creek. Dated at Battle Creek Mich. November 5th 1881

Sealed and delivered in the presence of

Charles W. Robinson
Emily C. Robinson

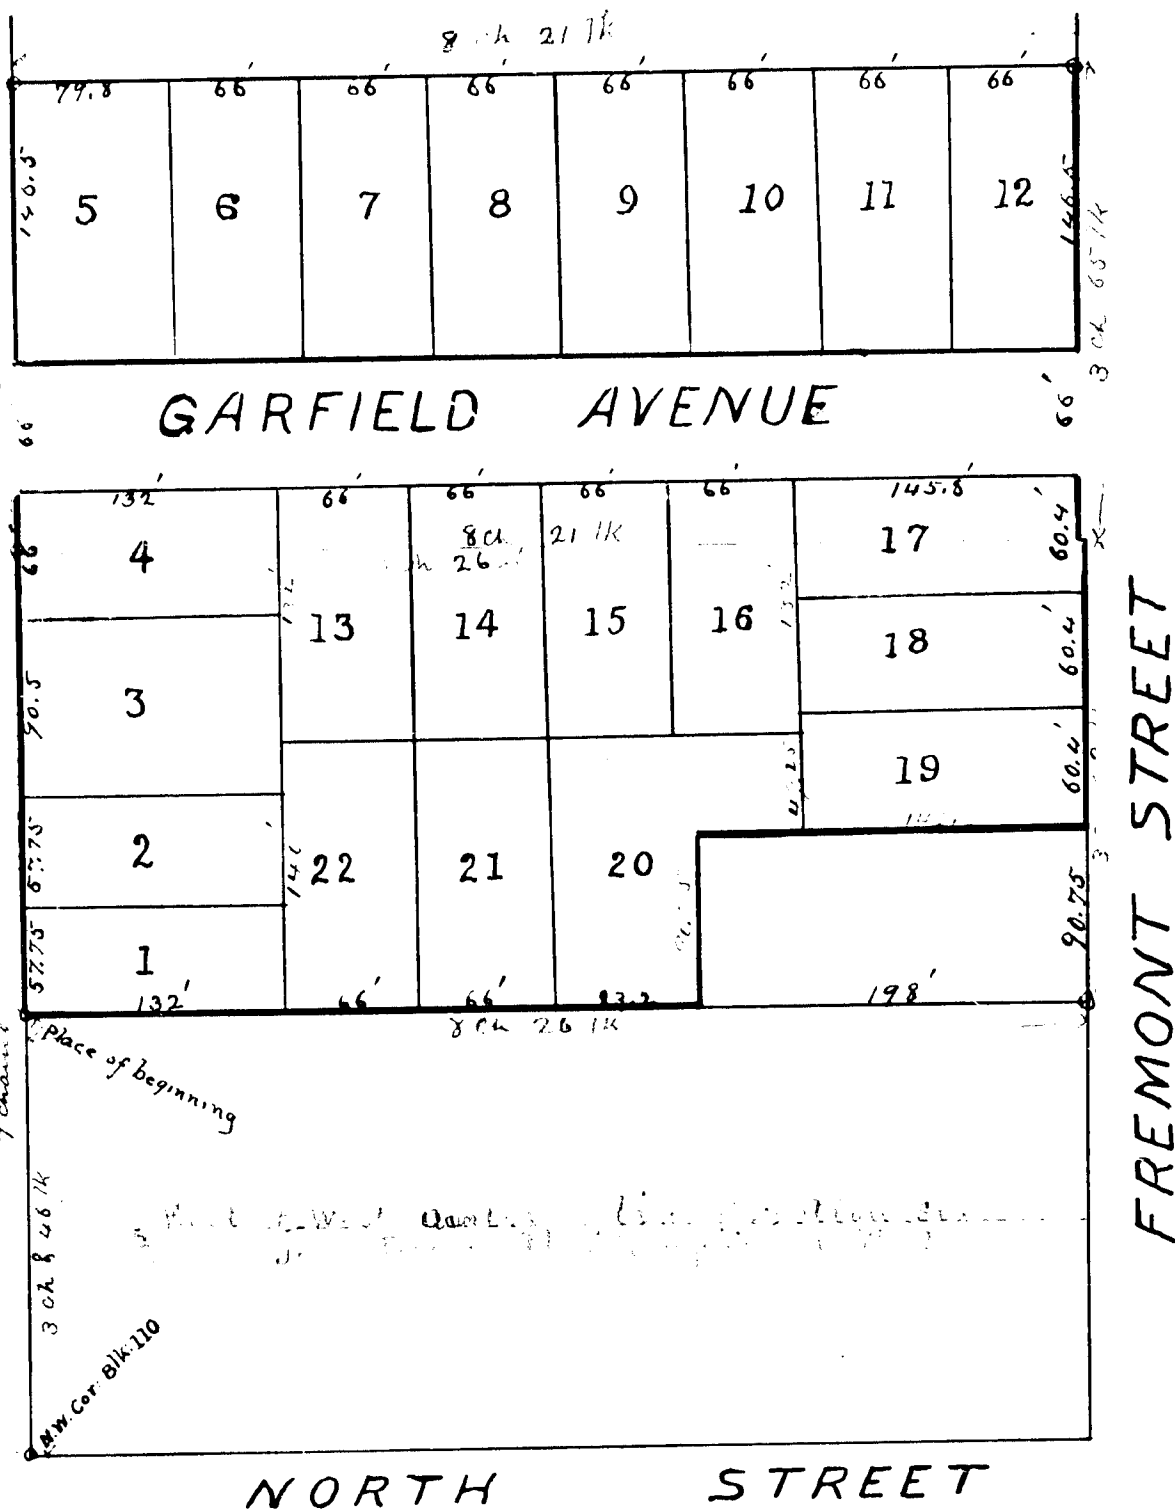

State of Michigan
County of Calhoun
I, the undersigned, Clerk of the County of Calhoun, do hereby certify that the foregoing plat and map of Robinsons Addition to the City of Battle Creek, Michigan, as shown on the foregoing plat and map, is a true and correct transcript of the original plat and map filed in my office on the 5th day of November, 1881, and that it is a true and correct transcript of the original plat and map filed in my office on the 5th day of November, 1881, and that it is a true and correct transcript of the original plat and map filed in my office on the 5th day of November, 1881.

MARTHA STREET

RECORDED
In the Register's Office
Nov 23 1881
H. E. Smith
Dea. Aud. Genl

ROBINSONS ADDITION TO BATTLE CREEK CITY

SCALE 100 FT = 1 INCH

NOVEMBER 5th 1881

Surveyors Certificate

I hereby certify that this is a true and accurate representation of the lands covered by the description hereto annexed And also that the lots here shown and numbered, and Garfield Avenue, (through this Addition) are staked out in strict conformity with this plat, and do not contain in the aggregate either more or less land than indicated by said description
E. French Surveyor C. & E. T. R.

State of Michigan) We the undersigned S. J. Snyder Register of Deeds for said County and E. French Civil Engineer & maker of this plat do hereby certify that we have carefully compared the annexed copy of the plat of Robinsons Addition to Battle Creek City and have found the same to be a correct transcript thereof and of the whole of such map or plat

S. J. Snyder Register of Deeds
E. French Civil Engineer

State of Michigan) We S. J. Snyder Register of Deeds and E. French Civil Engineer hereby certify that we have carefully compared the annexed plat with the plat of Robinsons Addition to Battle Creek City, now of record in this office of said Register of Deeds and that it is a true transcript thereof and of the whole of such record

S. J. Snyder Register of Deeds
E. French Civil Engineer

State of Michigan) Received for record at 3 P.M. November 16th 1881 and recorded in Book 141 of Plats on page 12.

S. J. Snyder Register of Deeds

13309