

CUMMINGS' SECOND ADDITION TO BATTLE CREEK.

Description of the Survey of Cumming's Piece

Beginning at a stake standing in the center of Upton Avenue at the point where the center of Kendall Street intersects the same in the City of Battle Creek County of Calhoun and State of Michigan and on section eleven in Town Two South of Range Eight West said stake having witness W Oak 26 inches S 30° 45' E (3 1/2) seventy four and a half links also Maple 8 inches S 20° 15' E (15) forty five links running thence S 52° 45' W in the center of Upton Avenue (2) seven chains and (33 1/2) thirty three and three quarter links to the West line of Alice V. Robinson's land witness W Oak 15 inches S 12° E (80) eighty links also Elm 6 inches N 3° 26' E (40) forty seven links thence N 35° 40' E along the West line of said Robinson's land (4) four chains and (50) fifty links to the Northwest corner of said land thence S 52° 45' E along the North line of said land (2) two chains and (50) fifty links to the West line of John Jewell's land thence N 35° 40' E along the West line of said Jewell's land (6) six chains and (75) seven and a half links to the South line of land occupied by the Chicago and Grand Trunk Rail Road Company thence S 88° 50' W along said South line (13) thirteen chains and (62 1/2) sixty two and a half links to the East line of Perry J. Sherwood's land thence S 19° 15' W parallel with Kendall Street in said City (3) three chains and (69 1/2) sixty nine and three quarter links thence N 70° 45' W (2) two chains and (50) fifty links to the center of Kendall Street thence S 19° 15' W in the center of Kendall Street (5) eight chains and (20 1/2) twenty and three quarter links to the place of beginning containing (64 1/2) sixteen and three hundredths acres of land more or less

Description of Sherwood's Piece

Beginning at a point where the South line of land occupied by the Chicago and Grand Trunk Rail Road Company intersects the center of Kendall Street in the City of Battle Creek County and State of Michigan and on section one in Town Two South of Range Eight West running thence S 19° 15' W in the center of Kendall Street (2) two chains and (76) seventy six links thence S 70° 45' E (2) two chains and (50) fifty links thence N 19° 15' E parallel with Kendall Street (3) three chains and (69 1/2) sixty nine and a half links to the South line of said Rail Road Company's land thence S 88° 50' W along said South line (2) two chains and (66 1/2) sixty six and three quarter links to the place of beginning containing (138 1/2) one hundred and twenty eight and eighty nine one hundredths square rods of land more or less

Description of Alice V. Robinson's Piece

Beginning at a stake in the center of Upton Avenue and at the South West corner of land owned and occupied by John Jewell in Town Two South of Range Eight West said stake having witness the North West corner of Frank Dunphy's House S 28° E (1) one chain and (61) sixty one links also W Oak 28 inches N 23° 40' W (30 1/2) thirty six and a half links running thence N 35° 40' E along the West line of said Jewell's land (4) four chains and (50) fifty links thence N 52° 45' W parallel with Upton Avenue (2) two chains and (50) fifty links thence S 35° 40' W (4) four chains and (50) fifty links to the center of Upton Avenue of said land thence S 52° 45' E in the center of said Avenue (2) two chains and (50) fifty links to the place of beginning containing (1 1/2) one and twelve and a half one hundredths acres of land more or less

We the undersigned Ralph B. Cummings and Perry J. Sherwood and Leona Sherwood his wife and Alice V. Robinson all of the City of Battle Creek Proprietors of the above described pieces of land do hereby lay out the same into lots and streets of the size dimensions and with boundaries corners and extent and numbered and named as set forth on the adjoining Map and Plat and which Map and Plat and the certain figures and signs on this page of Mapping paper truly represent and describe the same the letter (N) standing for North (S) for South (E) for East (W) for West (30) for Street (C) for chains (L) for links (D) for degrees (M) for minutes and the figures printed in the center being the number of each lot and the size being written on the lines of each and the figures mutually agreed that this Plat shall be known as "Cumming's Second Addition to Battle Creek" and seal.

In witness whereof we have hereunto set our hands this fourth day of December A.D. 1883
 In Presence of
 W.D. Merritt
 Notary Public
 Ralph B. Cummings
 Perry J. Sherwood
 Leona Sherwood
 Alice V. Robinson

VACATED BY RESOLUTION OF City Commission January 26, 1962 VOUCHER No. 86-60


VACATED BY RESOLUTION OF City Commission September 20, 1960 VOUCHER No. 601-60

State of Michigan } ss. Earl Smith Register
 County of Calhoun } of said County and R.B. Merritt
 Civil Engineer do hereby certify that we have carefully compared the annexed copy of "Cumming's Second Addition to Battle Creek" with the original and also with the copy now on file in this office and find the same to be an exact transcript thereof and of the whole of such map or plat.

Frank B. Snyder Deputy Regn
 R. B. Merritt C.E.

State of Michigan } ss. On this fourth day of December in the year
 County of Calhoun } of our Lord One Thousand Eight Hundred and Eighty Three before me William K. Hutton a Notary Public in and for said County personally came the above named Ralph B. Cummings Perry J. Sherwood and Leona Sherwood his wife and Alice V. Robinson whom I met to be the same persons who executed the above instrument and severally acknowledged the same to be their free and true deed for the intents uses and purposes therein expressed.

John H. Hutton Notary Public

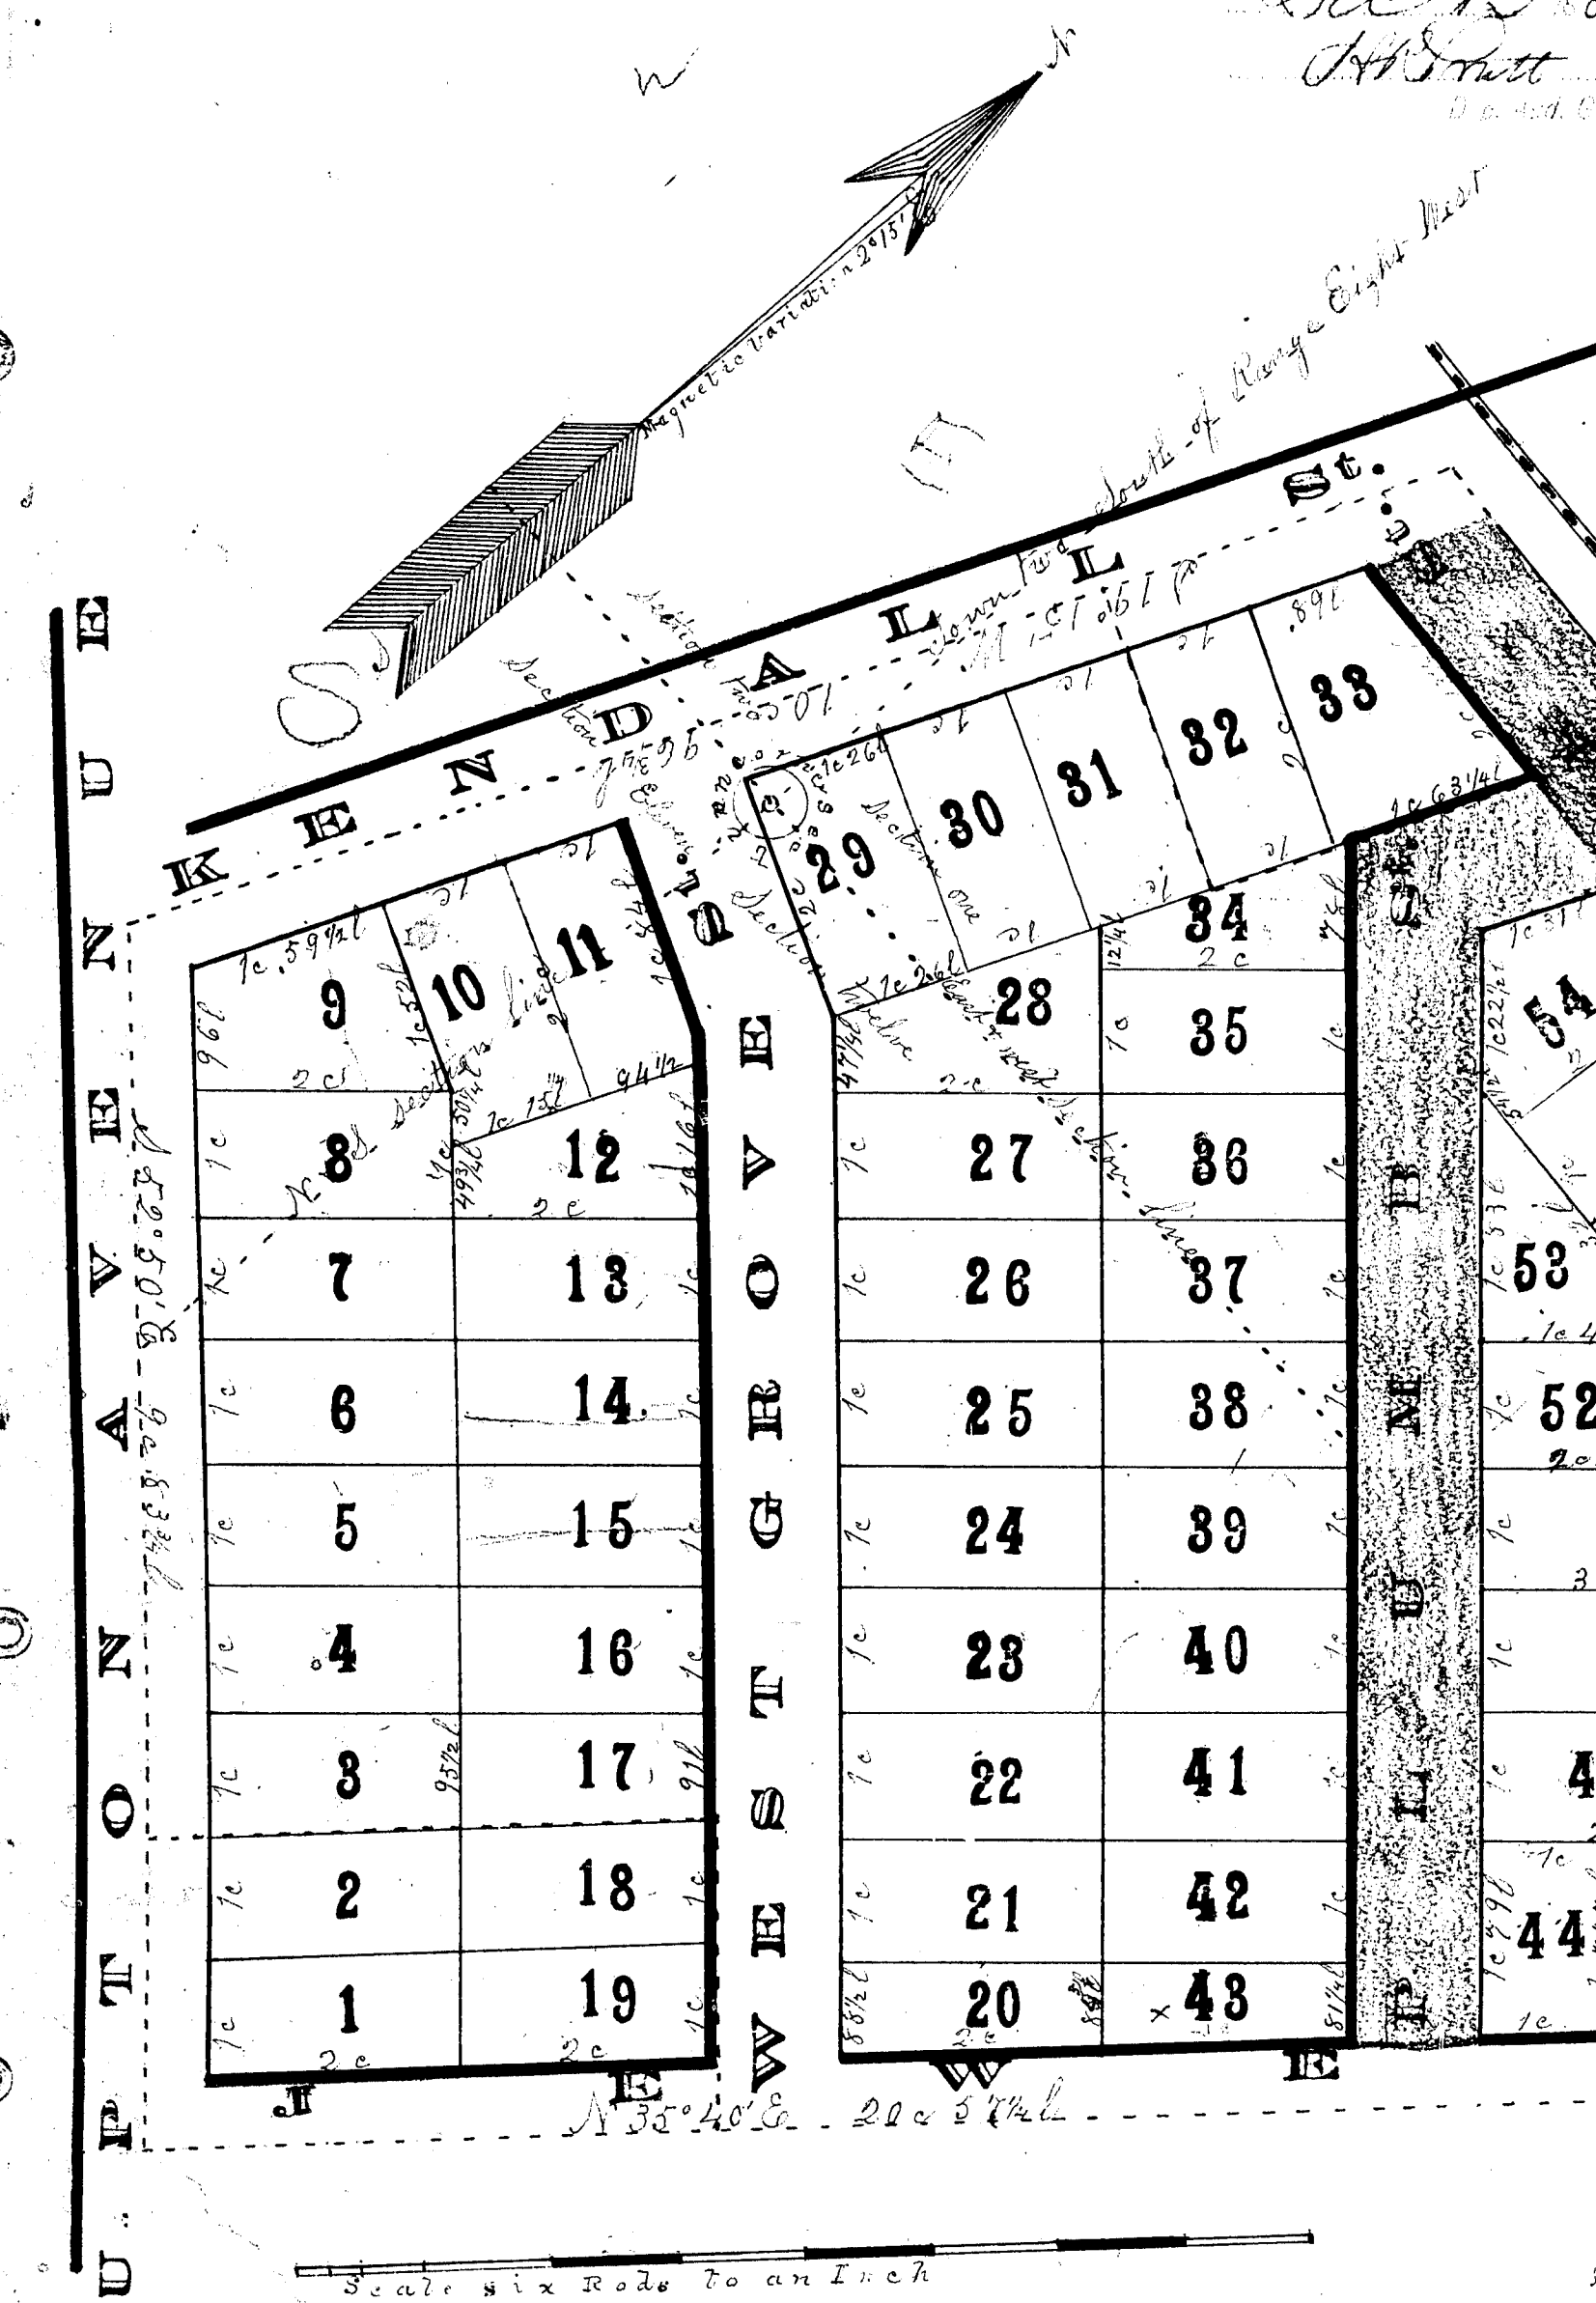

State of Michigan } ss. The undersigned Earl Smith Register
 County of Calhoun } of said County and R.B. Merritt
 Civil Engineer do hereby certify that we have carefully compared the annexed copy of the plat of "Cumming's Second Addition to Battle Creek" with the original and have found the same to be an exact transcript thereof and of the whole of such map or plat.

Frank B. Snyder Deputy Regn
 R. B. Merritt

State of Michigan } ss. Recorded for record at 930 P.M. December 8, A.D. 1883
 County of Calhoun } and recorded in Book No. 1 of Plats on page 23.

Frank B. Snyder Deputy Regn

Quercus laevis Burser, *laevis* Willd.

Description of the roads Rice

Description of Alice Robinson's Piece

For the undersigned Maps, I Cummings and my J. Sherwood and Garrison
 Verwood his wife and Alice Robinson all of the City of Battle Creek Proprietors of the
 above described pieces of land do hereby lay out the same into lots and struts of the size
 dimensions and with boundaries-corners and extent and numbered and named as set
 forth in the adjoining Map and Plat and which Map and Plat and the certain figures
 and signs on this page of Mapping paper have represented and describe the same
 the latter (N) for North (S) for South (E) for East (W) for West (St) for Street (C)
 for corner (L) for lot (P) for degrees (P) for minutes and the figures printed in the
 center being the number of each lot and the size being written on the lines
 of each and figure a mutually agree that this Plat shall be
 known as "Cummings second addition to Battle Creek"

In witness whereof we have hereunto set our hands, this
fourth day of June, 1882.

In Presence of

Ralph Swimmer, MS
 Henry Sherrard, MS
 Mrs. L. M. Sherrard, MS
 Alice L. Robinson, MS

VACATED BY RESIGNATION
City Commission
Secretary - 26 1960
VOUCHER NO. 32 60

MAILED BY RESOLUTION
OF City Commission
September 20, 1960
VOUCHER NO. 6466

State of Oregon, Vol. 1, County of Clatsop
County of Clatsop, Vol. 1, Page 100

which that is for a considerable period
around the 18th June or second of July
to "ally" with the "green" and
are not the very prevalent in the
"blue" and "red" the so-called "exact"
transmission of things are to the same is ex-
actly the same.

Frau R. B. Snyden Kny (p. 1)
 R. B. Murrell Co. (p. 1)

St. Augustine

[illegible]

A detailed illustration of a 100-numbered roulette wheel. The wheel is divided into 37 numbered pockets: 00 (green), 0 (green), and 1-36 (alternating red and black). The numbers are arranged in a circular pattern. A small arrow points to the 00 pocket. The wheel is labeled "KENDALL St." and "P. T. O. N. A. V. E. N. U. E." around the perimeter.

State Librarian, I've got the original and a copy of the letter
bearing date 1891. I have said simply and I don't
think I can say more. I have said the letter
is a letter written to me by a woman who had the child
of the State Librarian. I have said nothing more
in the original and I have said the same to the
present time and as the woman said was on that

Wm B. Snyder & Co
N B Market

State of the Union, 1890-1891, 1891-1892, 1892-1893, 2260-2261, 2261-22

Dr. C. B. Angell, Secy.

13320