

TO

BATTLE CREEK.
RECEIVED AND FILED

State of Michigan
Calvin C. Smith, Secy. the
undersigned, Frank B. Hayden
Registered of Meads & said County and
R. B. Merrill Civil Engineer and maker
of this Plat. Do hereby certify that we have
carefully compared the annexed copy of the Plat of
"Hearshen Addition to Battle Creek" with the original and
also with the copy recorded in the Register's Office and have found
it the same to be an exact transcript thereof and of the whole of such
map on file.

RECEIVED AND FILED
In Auditor General's Office
December 24 1897
A. A. Bennett
Dep. Aud. Genl.

Dep. Asst. Genl.

State of Michigan, Dep. Auditor Genl.
County of Calhoun
Reward for record at 220 o'clock
P.M. December 20th 1884 and recorded
in Book A-21 of Plate on page 82
Frank R. Snyder
Register

Discussions of the Church


[illegible][illegible][illegible]

Secretary Public

St. Marks Church
~~WARRANTED~~ BY RESOLUTION
 OF Peter ^(Sinner)
January 29-1959
 VOUCHER NO. 590-57

State of Maryland, Calvert county, to wit,
I, Thomas Dougherty, Clerk of the District Court for Calvert county, do
come being a Court of record, do hereby certify that John Butterfield Esq. before
whom the annexed instrument appears to have been acknowledged, was at the
time of the taking the same, a Notary Public within and for said county, duly
commissioned, qualified and sworn, and authorized by the laws of this State
to take and certify such acknowledgments, and that I am acquainted
with the hand writing of said John Butterfield, and believe that his
signature appended to said certificate is genuine. And I further cer-
tify that said instrument is executed and acknowledged according
to the laws of this State.

I have witnessed whereof I have herewith set my
 hand and affixed the seal of this Court
 at Gaithersburg county and State on this
 13th day of December, A. D. 1884.
 Thomas M. Houghlett, Clerk.

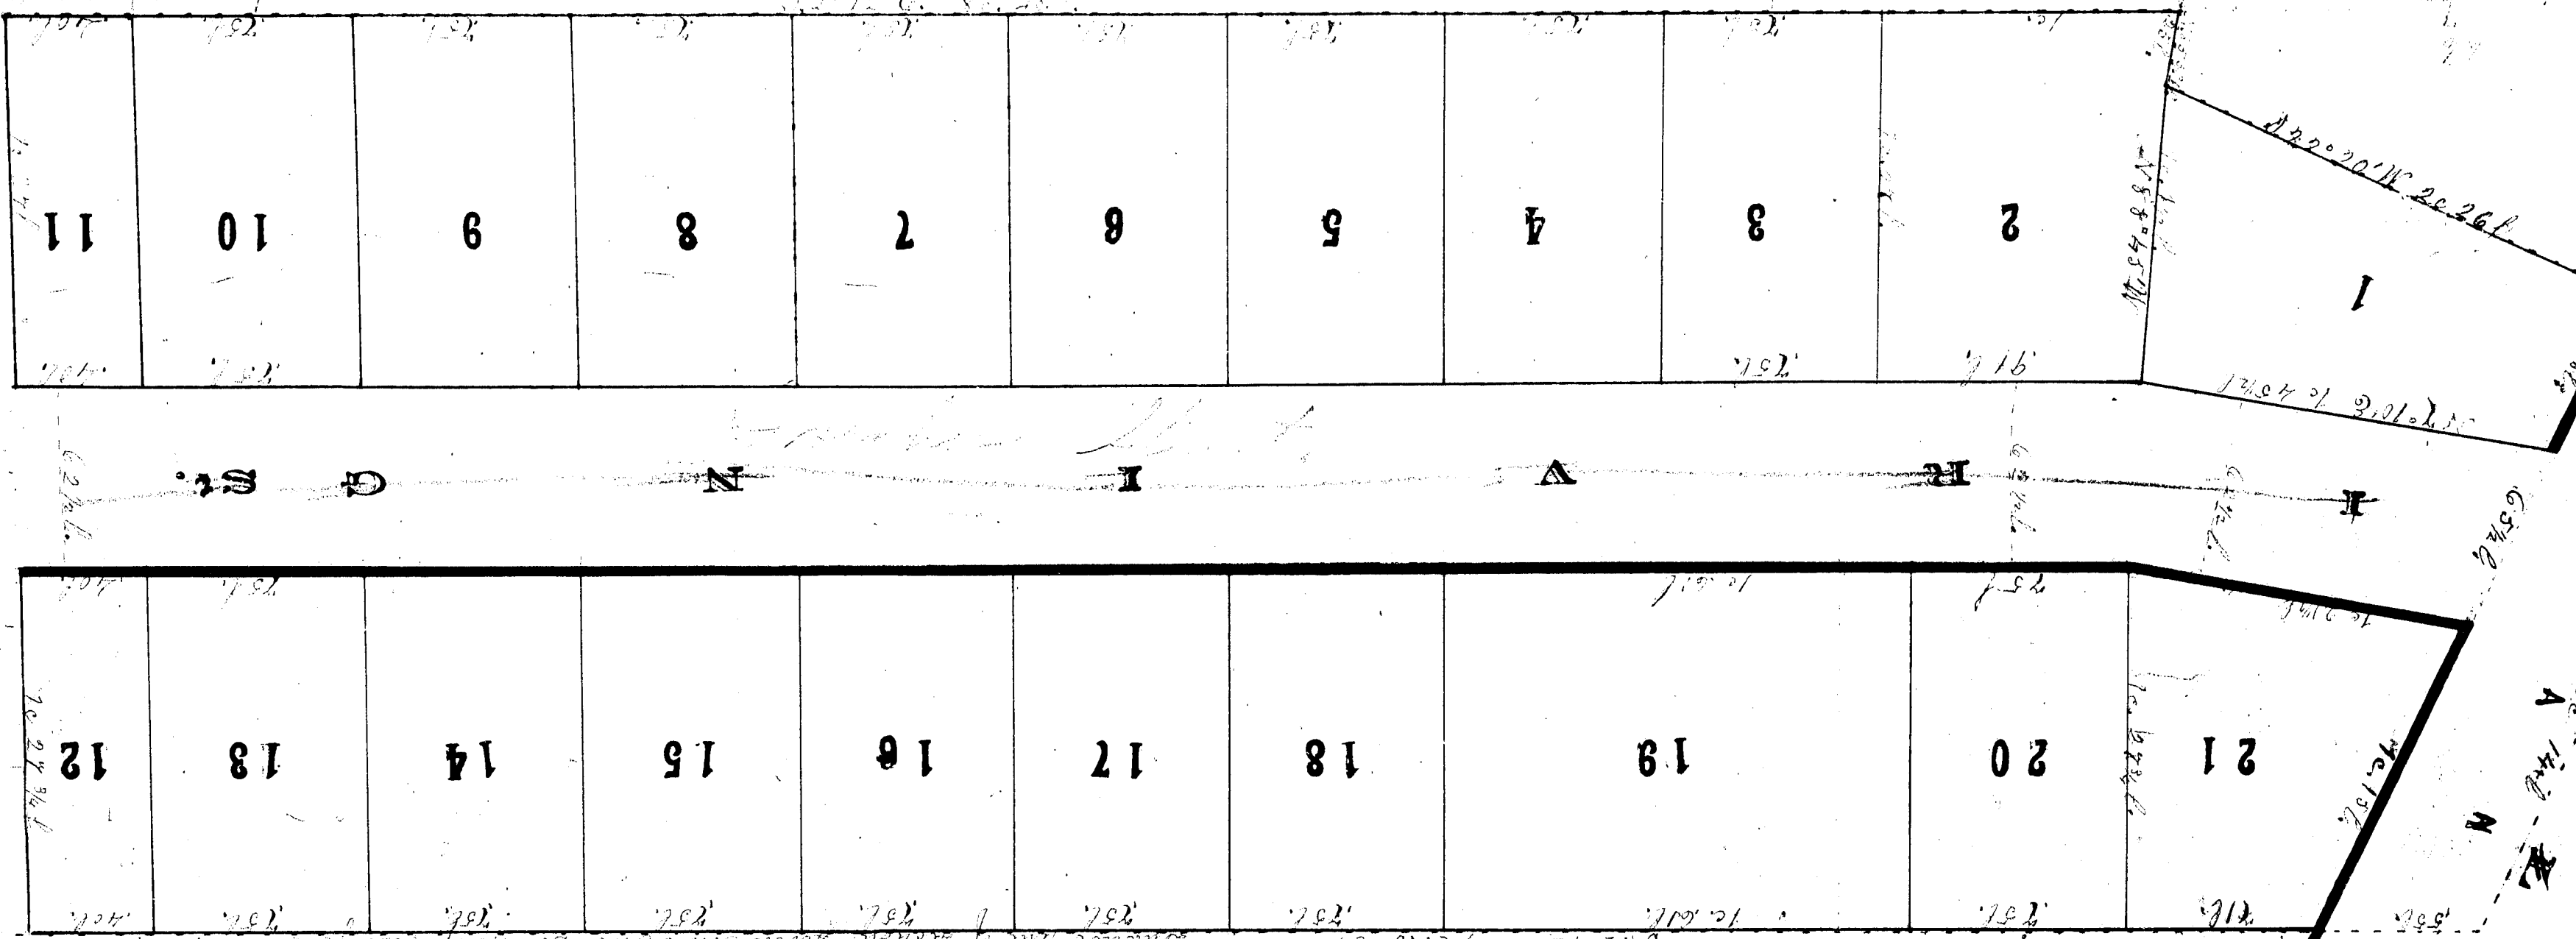

Shardor St.

N. 82° 48' E. 30 17.14.

TO

Reduced activity

13329

Dec 24 84
A. N. S. Pitt

⑤ 五

Classification of the Group

[illegible][illegible]

On receipt of which we have been told to
hand over to the said 5th Regt of Min. of Q. 1884

Do preserve my "Wellington".

(about 1840) } all the grandest and most beautiful
 countries in that region. Spanish, probably seen by me here
 in the Bay of Puerto Rico, was seen by others in the Bay of
 San Juan. I have been told that the Spaniards were the first
 to find the gold in the Bay of San Juan, and that the Spaniards
 were the first to find the gold in the Bay of San Juan.

Secretary Public

State of Maryland, Talbot County, to wit,

I Thomas Douglass, Clerk of one of our courts, in giving some being a sort of sword, do hereby certify that John Battisfield Esq before us and the aforesaid instrument appears to have been solemnly signed and at the time of the taking the same, a Notary Public in and for our county, and a Commissioner of our Circuit and county, and authorized by the laws of this State to take and certify such instruments, and that I am acquainted with the handwriting of said John Battisfield, and believe that his signature is intended to said certificate is genuine. And I further certify that said instrument is executed and attested in conformity to the laws of this State.

In witness whereof I have hereunto set my hand and affixed the seal of this Court at Goodenow and Maryland State on this 13th day of December O. S. 1834.

Thomas H. Neffle H. Clerk.

St. Marks School
 1000 5th Ave. N. W.
 OF ~~the~~ the the
March 21 - 1959
 BOONER NO. 512-51

A dark, circular, textured object, possibly a seed or a small fruit, with a serrated edge, set against a light background. The object has a rough, almost crystalline surface and a distinct, jagged outer rim. It is positioned in the lower-left quadrant of the page.

1	2	3	4	5	6	7	8	9	10	11
12	20	19	18	17	16	15	14	13	12	

Sketch of Michigan, R.
Walker, County, &c. - the
under-referred, Frank B. Hayden
Register of deeds for said County and
R. B. Morris Civil Engineer and maker
of this Plat. We have in artly that we have
carefully compared the original copy of the Plat of
Hayden's Addition to Battle Creek with the original and
also with the copy recorded in the Register Office and have found
the same to be an exact transcript of one of the whole of such
map on file.

H O H O L D R.