Matthew Finn Auditor

5666

CHARLES CHENE'S
Subⁿ of OUTLOT 19
Subⁿ of CHENE FARM

NORTH OF GRATIOT AVE
DETROIT, MICH.

RECEIVED AND FILED.
IN AUDITOR GENERAL'S OFFICE,
July 17 1905
John T. Wilkinson
Deputy Auditor General.

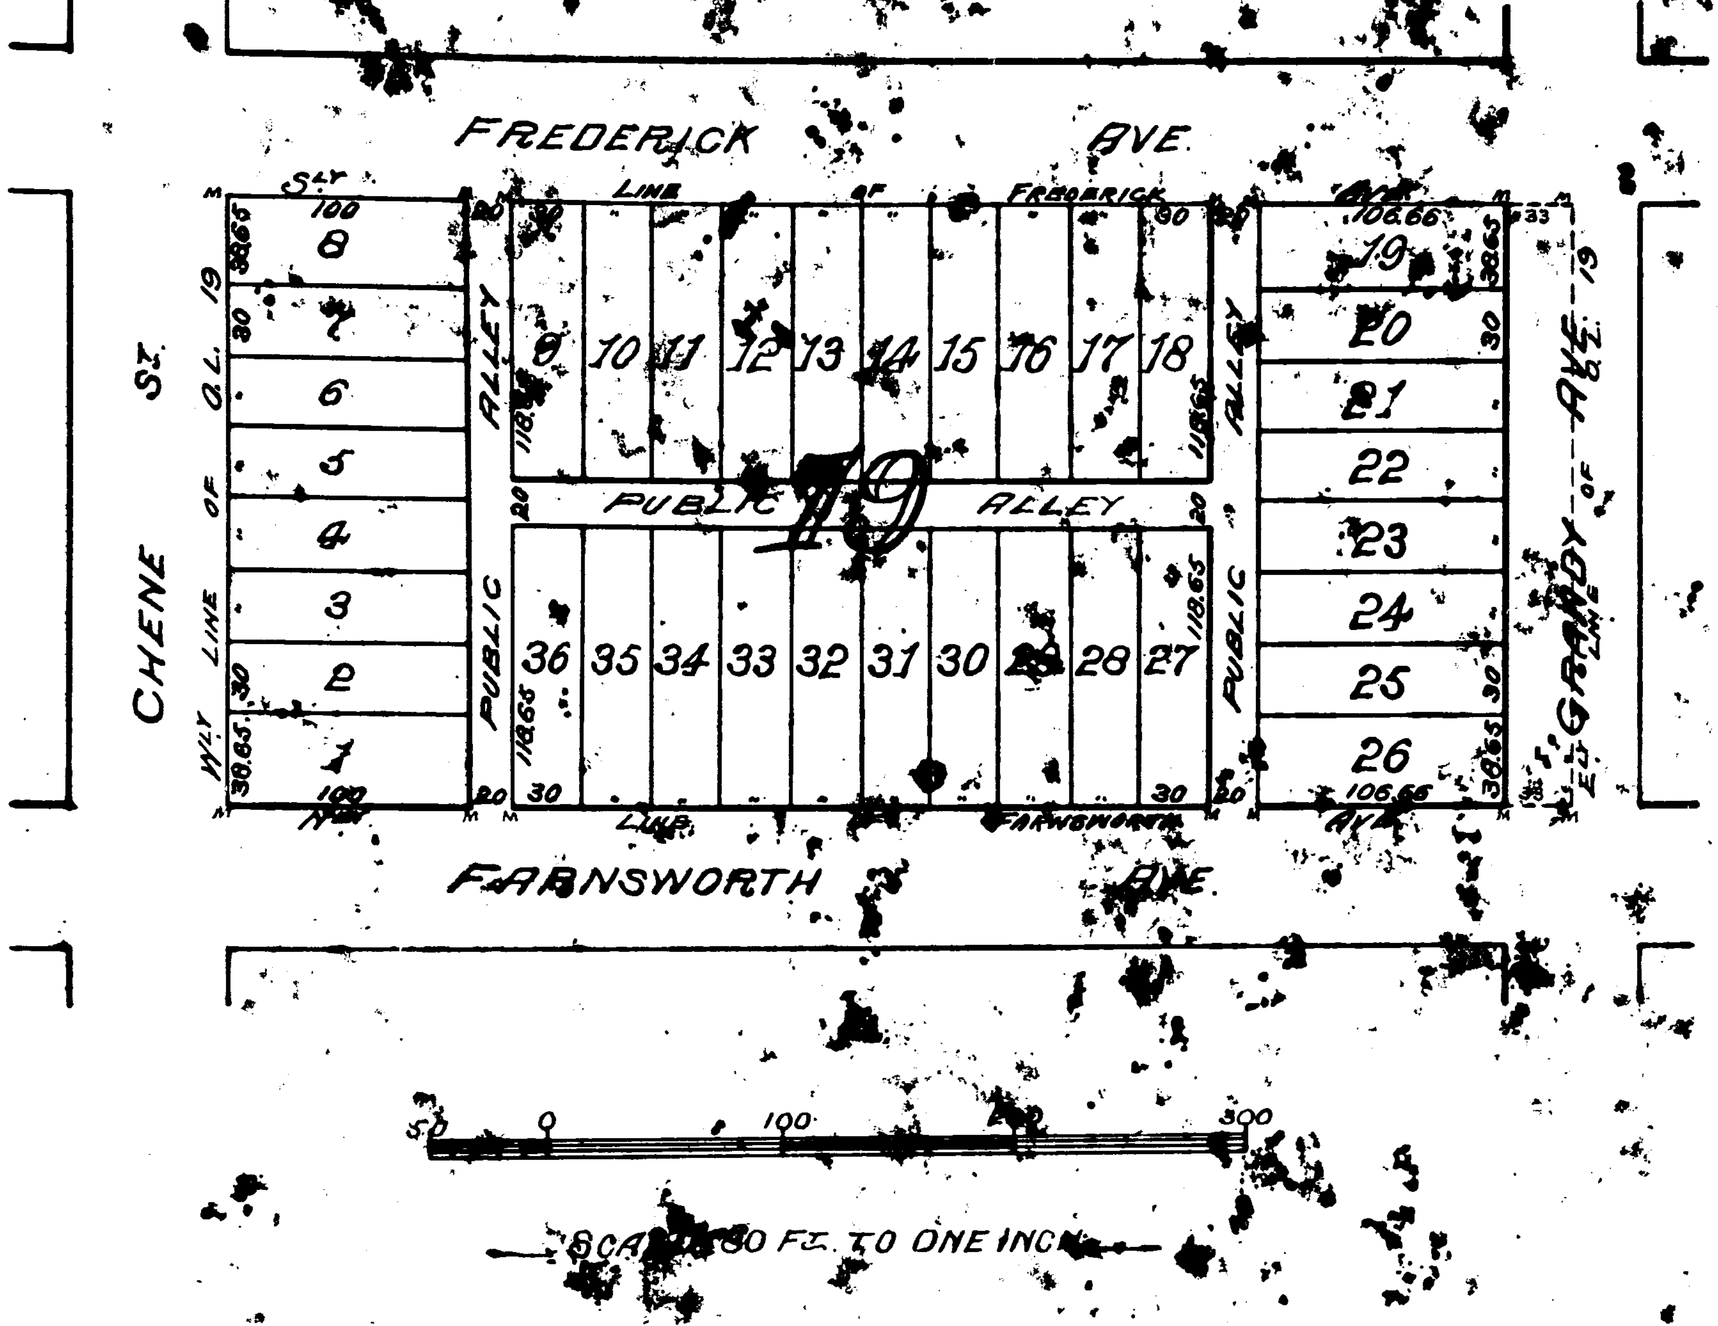

Know all Men by these Presents- That I, Charles Chene (widower) have caused to be made for record this map of "Charles Chene's Subⁿ of that part of Out Lot 19 between the Southerly line of Frederick Street and the [illegible] line of Farnsworth Ave. Subⁿ of the Chene Farm, North of Gratiot Avenue, Detroit, Michigan" by Thomas Campau & Son, Surveyors, and I hereby adopt the same and dedicate the streets and alleys shown for the use of the public.
Witness my Hand and Seal this twenty ninth day of April A.D. 1905.

Charles Chene {LS}

In Presence of
Matthew Finn
James Chene

State of Michigan,
County of Wayne. } ss-

On this twenty ninth day of April A.D. 1905 before me, the subscriber, a Notary Public in and for said County, personally appeared Charles Chene known to me to be the same person who executed the foregoing instrument and who acknowledged the same to be his free act and deed.

Matthew Finn
Notary Public,
Wayne Co, Mich.
My Commission expires Oct. 8. 1907

We hereby certify that the plat hereon delineated is a correct one and that permanent monuments consisting of White Oak stakes have been planted at points marked "M" as thereon shown at all angles in the boundaries of the land platted and at all intersections of streets or streets and alleys.

Thomas Campau & Son
Surveyors.

State of Michigan
County of Wayne } ss-

We, O. P. Gulley Register of Deeds and Thomas Campau & Son, Surveyors, hereby certify that we have each carefully compared this copy with the original plat of "Charles Chene's Subⁿ of Out Lot 19, Subⁿ of Chene Farm, North of Gratiot Avenue Detroit, Michigan" and that it is an exact copy thereof and of the whole of such original map or plat.

O. P. Gulley Register of Deeds.
Thomas Campau & Son
Surveyors.

Approved......MAY 16 1905......

Wm. Maybury
Commissioner of Public Works.

State of Michigan
County of Wayne } ss-

We, O. P. Gulley Register of Deeds and Thomas Campau & Son, Surveyors, hereby certify that we have each carefully compared the annexed copy with the Plat of "Charles Chene's Subⁿ of Out Lot 19, Subⁿ of Chene Farm, North of Gratiot Avenue Detroit, Michigan" now of record in the office of said Register of Deeds and that it is a true transcript therefrom and of the whole of such record.

O. P. Gulley Register of Deeds.
Thomas Campau & Son
Surveyors

The Streets on the annexed plat conform to the general plan of the City.

R. H. McCormick
City Engineer.

Examined and Approved.
May 13, 1905,
John T. Wilkinson,
Deputy Auditor General.

REGISTER OF DEEDS OFFICE } ss.
WAYNE COUNTY
This instrument was received for record this 2 day of June 1905 at 2 o'clock P. M. and recorded in Liber 24 of plats, on page 2 as proper certificate was furnished in compliance with Sect. 185, of Senate Bill No. 199 File 212, Act of 1893.
O. P. Gulley
Register of Deeds.

CITY TREASURER'S OFFICE,
Detroit, Mich. May 10 1905
I hereby certify that according to the records of this office, all General City Taxes and special assessments against above described property are paid to date including the General City Taxes for 1904
Wm. B. Thompson
per Doran City Treas

Matthew Finn   Auditor

5666

CHARLES CHENE'S
Subⁿ of OUT LOT 19
Subⁿ of CHENE FARM

NORTH OF GRATIOT AVE.
DETROIT, MICH.

RECEIVED AND FILED.
IN AUDITOR GENERAL'S OFFICE,
July 17, 1905
Deputy Auditor General.

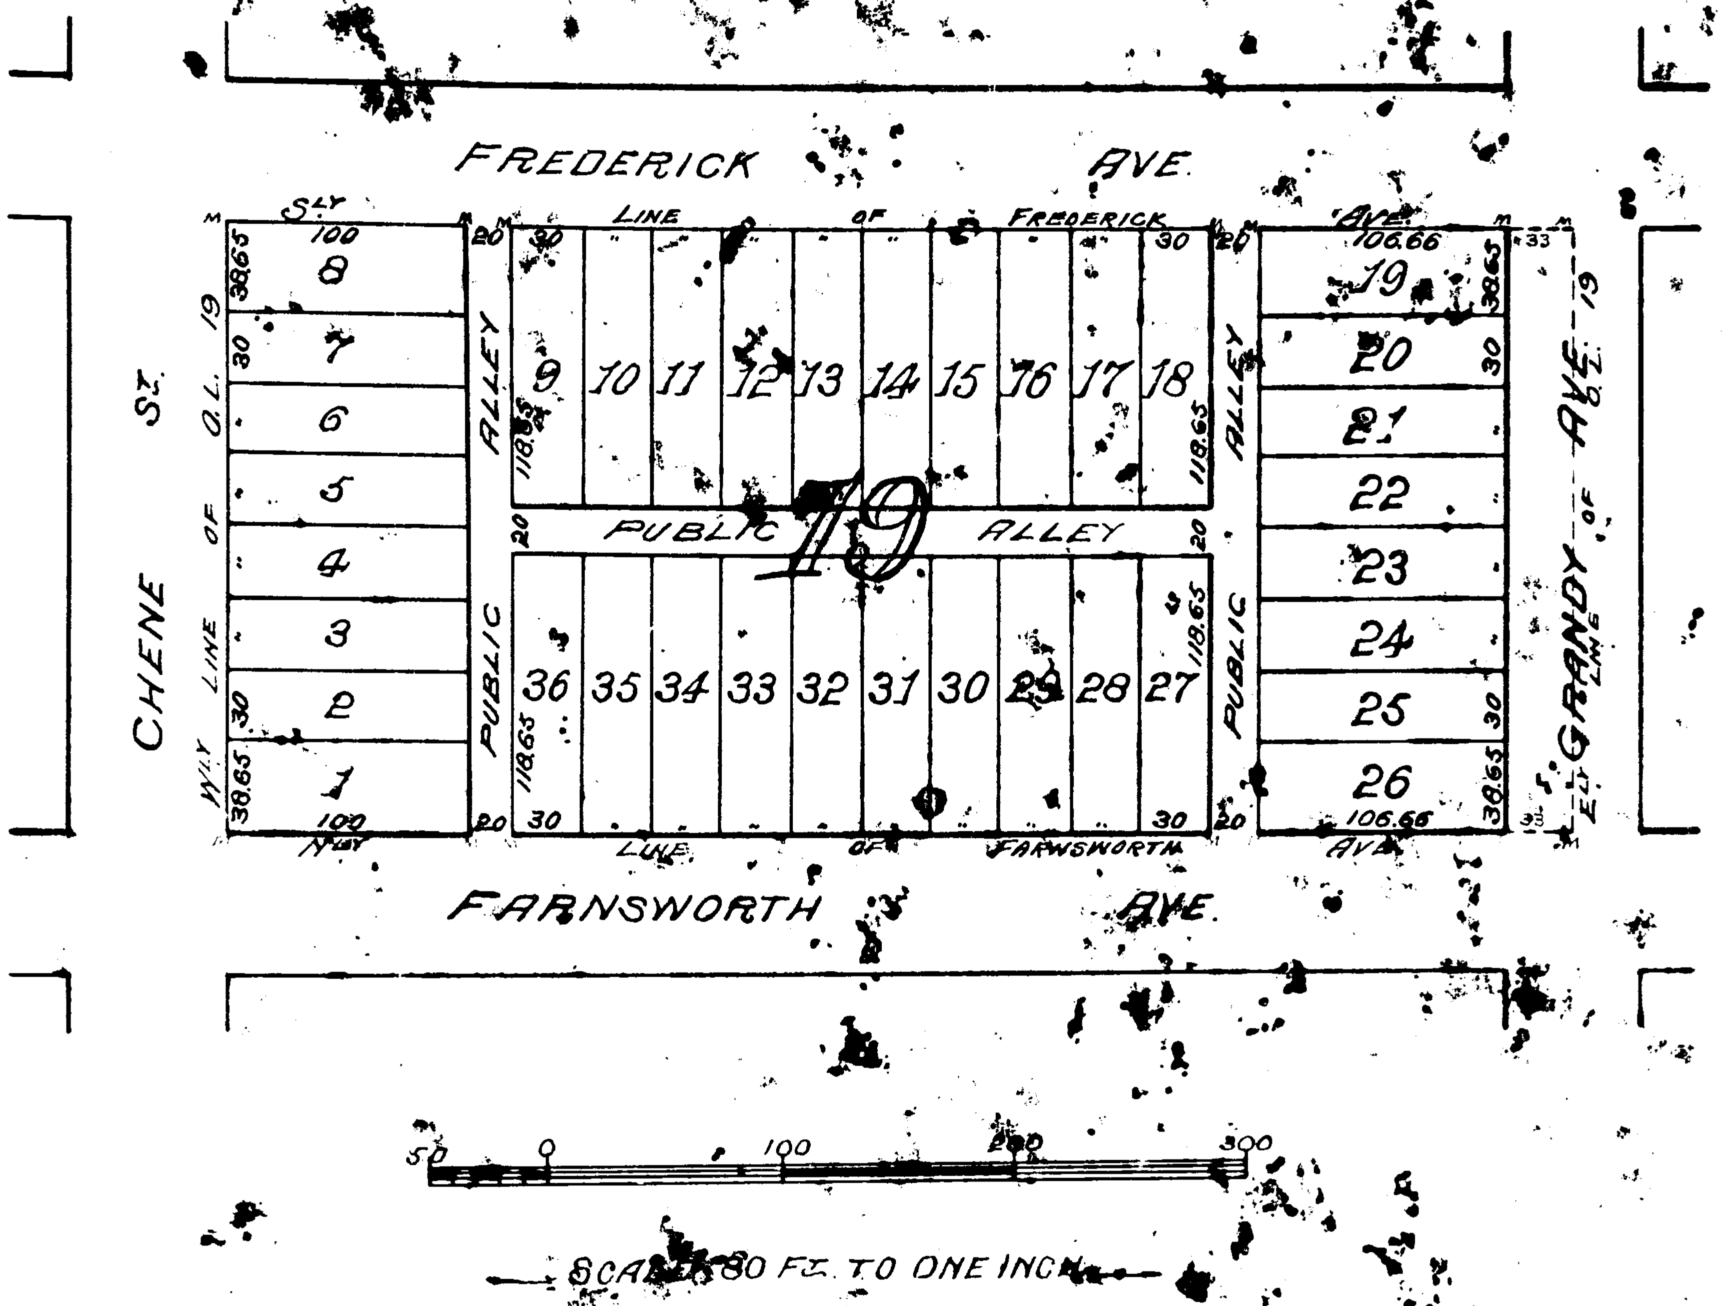

Know all Men by these Presents, That I, Charles Chene (widower) have caused to be made for record this map of "Charles Chene's Subⁿ of that part of Out Lot 19 between the Southerly line of Frederick Street and the Northerly line of Farnsworth Ave. Subⁿ of the Chene Farm, North of Gratiot Avenue, Detroit, Michigan" by Thomas Campau & Son, Surveyors, and I hereby adopt the same and dedicate the streets and alleys shown for the use of the public.
Witness my Hand and Seal this twenty ninth day of April A.D. 1905.

Charles Chene [LS]

In Presence of
Matthew Finn
James Chene

State of Michigan } ss.
County of Wayne. }

On this twenty ninth day of April A.D. 1905 before me, the subscriber, a Notary Public in and for said County, personally appeared Charles Chene known to me to be the same person who executed the foregoing instrument and who acknowledged the same to be his free act and deed.

Matthew Finn
Notary Public,
Wayne Co., Mich.
My Commission expires Oct. 8, 1907

We hereby certify that the plat hereon delineated is a correct one and that permanent monuments consisting of White Oak stakes have been planted at points marked "M" as thereon shown at all angles in the boundary lines of the land platted and at all intersections of streets or streets and alleys.

Thomas Campau & Son
Surveyors.

State of Michigan } ss.
County of Wayne }

We, O.P. Gulley Register of Deeds and Thomas Campau & Son, Surveyors, hereby certify that we have each carefully compared this copy with the original plat of "Charles Chene's Subⁿ of Out Lot 19, Subⁿ of Chene Farm, North of Gratiot Avenue Detroit, Michigan" and that it is an exact copy thereof and of the whole of such original map or plat.

O.P. Gulley Register of Deeds.
Thomas Campau & Son
Surveyors.

Approved MAY 16 1905

Wm. Maybury
Commissioner of Public Works.

State of Michigan } ss.
County of Wayne }

We, O.P. Gulley Register of Deeds and Thomas Campau & Son, Surveyors, hereby certify that we have each carefully compared the annexed copy with the Plat of "Charles Chene's Subⁿ of Out Lot 19, Subⁿ of Chene Farm, North of Gratiot Avenue Detroit, Michigan" now of record in the office of said Register of Deeds and that it is a true transcript therefrom and of the whole of such record.

O.P. Gulley Register of Deeds.
Thomas Campau & Son
Surveyors

The Streets on the annexed plat conform to the general plan of the City.

R.H. McCormick
City Engineer

Examined and Approved.
May 13, 1905,
John F. Wilkinson,
Deputy Auditor General.

REGISTER OF DEEDS OFFICE } ss.
WAYNE COUNTY }
This instrument was received for record this 2nd day of June 1905 at 2 o'clock P. M. and recorded in Liber 24 of ~~deeds~~ plats, on page 2 as proper certificate was furnished in compliance with Sect. 185, of Senate Bill No. 199 File 212, Act of 1893.
O.P. Gulley
Register of Deeds.

CITY TREASURER'S OFFICE,
Detroit, Mich. May 10-1905
I hereby certify that according to the records of this office, all General City Taxes and special assessments against above described property are paid to date including the General City Taxes for 1904
Wm B Thompson
per Doran City Treas