

Survey Bill of the Amended Plat of the Village of ECKFORD.
 Beginning at the N.W. Corner (A) of Section 23 T.3 S. R.5 West; Thence South 198° 1' 0" E. to the intersection of the center line of Maple Street with the west line of the said Sec. 23 (B), marked by a square iron rod, from which a maple 4" diam. bears S. 79° 5' E. 35 1/2 ft. distant; and a white Oak 10" diam. bears N. 84° 1/2' W. 118 1/2 ft. distant; Thence S. 26° E. 1267 1/2 ft. along the center line of Maple St. to where it intersects the line between the N. 1/2 & S. 1/2 of the N.W. 1/4 of said Sec. 23; Thence N. 89° 23' E. 1097 1/2 ft. along the line between the N. 1/2 & S. 1/2 of the N.W. 1/4 of Sec. 23 to its intersection with the S.W. line of the "Right of way" of the Michigan & Ohio Railroad; Thence N. 50° 49' W. 895 1/2 ft. to the S.E. boundary of the Depot Grounds of said R.R.; Thence S. 39° 11' W. 99 ft.; Thence N. 50° 49' W. 412 1/2 ft.; Thence N. 39° 11' E. 99 ft.; Thence N. 50° 49' W. 789 1/2 ft. to the line between Secs. 14 & 23; Thence West 27 1/2 ft. to the N.W. Corner of Sec. 23 and the place of beginning, and containing 17 1/2 Acres. Maple Street has formerly been known as the Marshall or Homer Road.

Included in the above survey the title to Lots 2, 3 & 4 Block 1 is in one John Long, by deed of Luther Rogers and wife under date of October First 1884 and recorded in the office of Register of deeds of the County of Calhoun, State of Michigan, in Liber 116 on page 117; Also Lot No. 9 Block 2 is the property of Charles Bonstell by deed of the said Luther Rogers & Wife under date of October First 1884 and recorded in office of the Register of deeds aforesaid in Liber 116 on page 111. The balance of the property is in the aforesaid Luther Rogers.

Benj. F. Welles Civil Eng'r.

Now therefore To all whom it may Concern; Be it known that we, Luther Rogers, Harriet A. Rogers, John Long, Marion J. Long, Chas. Bonstell and Minnie A. Bonstell, proprietors of the above described parcels of land have caused the same to be subdivided into Lots, Blocks and Streets and we hereby declare that the amended plat is a true representation of such lots, Blocks, and Streets. The N.E. of the Blocks are indicated by large open figures; the lots by smaller figures centrally placed; and the dimensions of the lots by figures along their margins. All dimensions are in feet and decimals. (N) stands for North; (S) for South; (E) for East; (W) for West; (°) for degrees; (') for minutes. And we further, hereby dedicate to the use of the public all those portions designated as Streets.

In witness whereof we have this Eleventh (11) day of March 1885

In presence of

Geo. W. Zimmerman
 B. F. Welles

Luther Rogers
 Harriet A. Rogers
 C. C. Bonstell
 Minnie A. Bonstell
 John R. Long
 Marion J. Long

State of Michigan } ss.
 County of Calhoun }

On this Eleventh (11) day of March 1885 before me, the subscriber, a Justice of the Peace in and for the County of Calhoun personally appeared the abovesigned John Long and Marion J., his wife; Charles Bonstell and Minnie A. his wife; and Luther Rogers and Harriet A. his wife, known to me to be the persons who executed the above instrument, and acknowledged the same to be their free act and deed.

Geo. W. Zimmerman
 Justice of the Peace

State of Michigan } ss.
 County of Calhoun }

We Frank B. Snyder, Register of deeds, and Benj. F. Welles, Surveyor, hereby certify that we have carefully compared this duplicate plat with the original plat of the Village of ECKFORD and that it is an exact duplicate thereof and of the whole of such map or plat.

Frank B. Snyder Register of deeds
 B. F. Welles Surveyor

State of Michigan } ss.
 County of Calhoun }

Received for Record this 12th day of March 1885 at 11 o'clock A.M. and recorded in Liber 1 of Plats on page 33

Frank B. Snyder Register of Deeds

MAP OF THE VILLAGE OF

ECKFORD

IN THE COUNTY OF CALHOUN
 STATE OF
 MICHIGAN
 1886

RECEIVED AND FILED

In Auditor General's Office

March 14 1885

Dep. Aud. Genl.

State of Michigan } ss.
 County of Calhoun }


We FRANK B. SNYDER Register of deeds, and Benj. F. Welles, Surveyor, hereby certify that we have carefully compared the amended plat with the plat of the Village of Eckford now of record in the office of said Register of deeds, and that it is a true transcript therefrom and of the whole of such record.

Frank B. Snyder

Register of Deeds.

B. F. Welles

Surveyor.

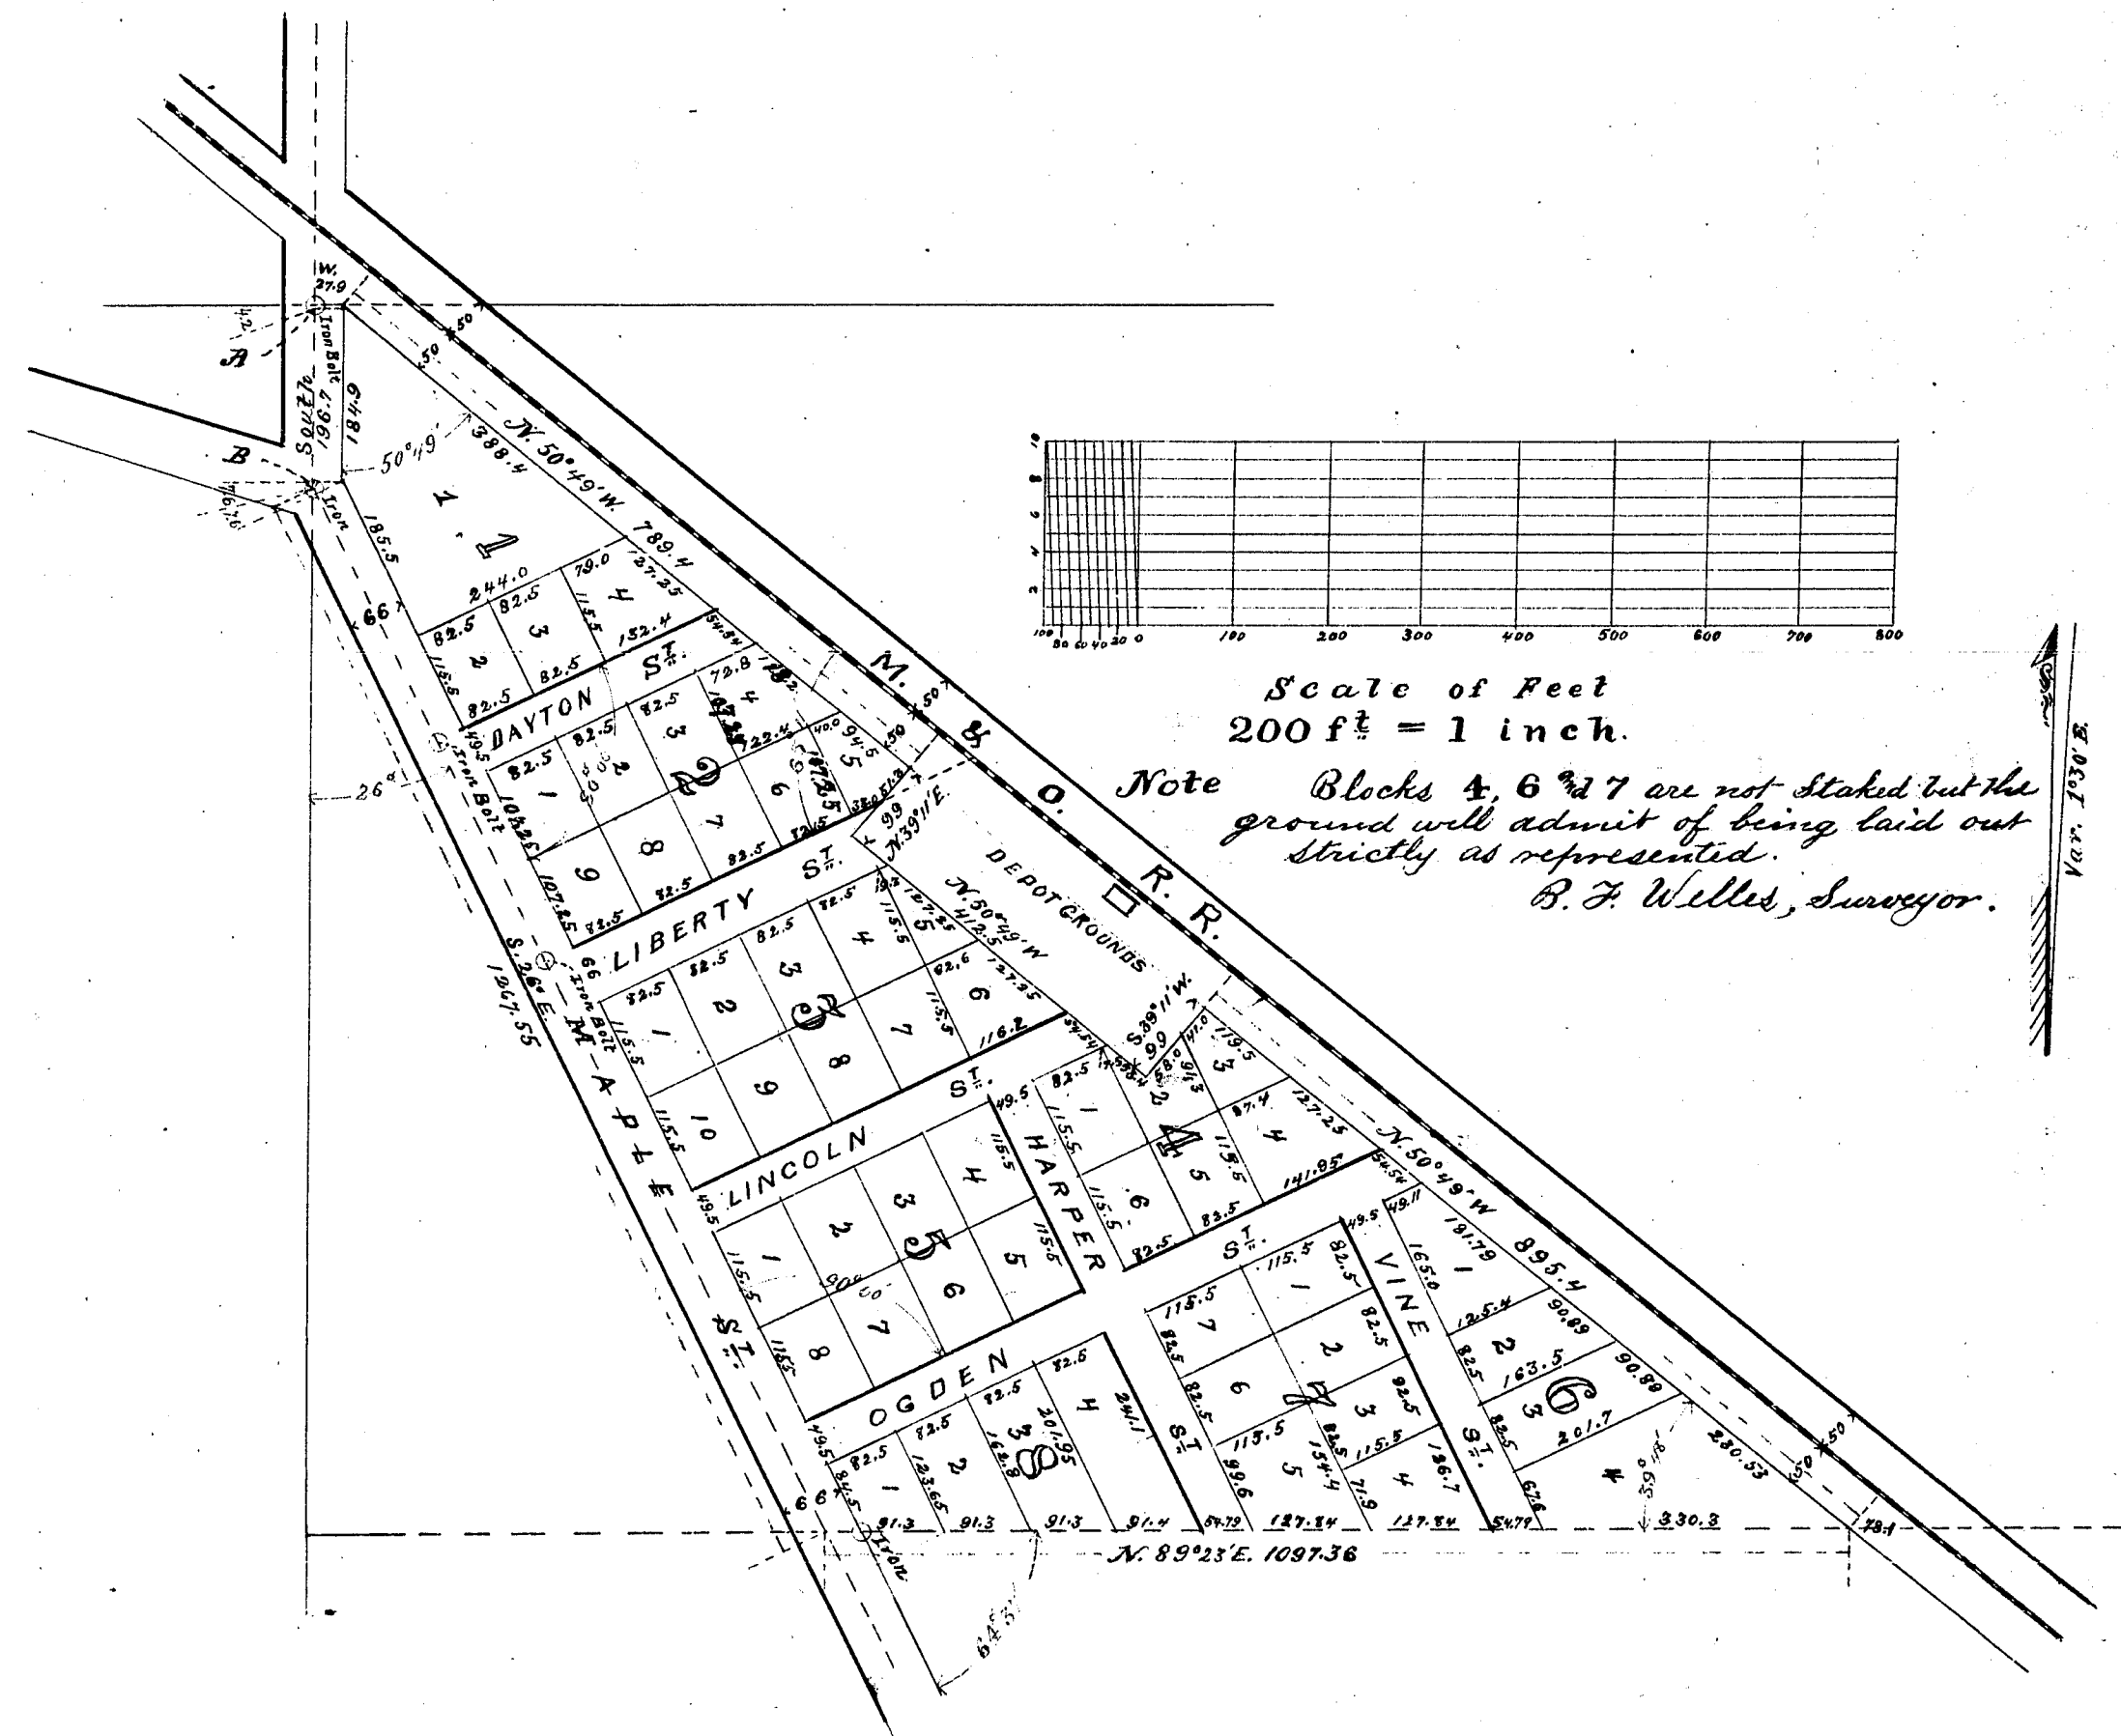

13330

Survey Bill of the Amended Plat of the Village of ECKFORD.
 Beginning at the N.W. Corner (A) of Section 23 T.3 S. R.5 West; Thence South 198° 1' E. to the intersection of the center line of Maple Street with the east line of the said Sec. 23 (B); marked by a square iron rod, from which I made an angle. Bore S. 79° 5' E. 35.5° ft. distant; and a white Oak 10" diam. bore N. 44° 5' W. 118.5° ft. distant; Thence S. 26° E. 1267.5° ft. along the center line of Maple St. to where it intersects the line between the N. 1/2 & S. 1/2 of the N.W. 1/4 of said Sec. 23; Thence N. 89° 28' E. 1097.5° ft. along the line between the N. 1/2 & S. 1/2 of the N.W. 1/4 of Sec. 23 to its intersection with the S.W. line of the "Right of way" of the Michigan & Ohio Railroad; Thence N. 50° 49' W. 855.5° ft. to the S.E. boundary of the Depot Grounds of said R. R.; Thence S. 39° 11' W. 99 ft.; Thence N. 50° 49' W. 472.5° ft.; Thence N. 39° 11' E. 99 ft.; Thence S. 50° 49' W. 749.5° ft. to the line between Secs. 14 & 23; Thence West 27° 2' ft. to the N.W. Corner of Sec. 23 and the place of beginning, and containing 1700 Acres. Maple Street has formerly been known as the Marshall & Homer Road.

Included in the above survey the title to lots 2, 3 & 4 Block 1 is in one John Long, by deed of Luther Rogers and wife under date of October First 1884 and recorded in the office of Register of deeds of the County of Calhoun, State of Michigan, in Liber 176 on page 117; Also lot No 9 Block 2 is the property of Charles Bonstell by deed of the said Luther Rogers & Wife under date of October First 1884 and recorded in office of the Register of deeds of said in Liber 176 on page 111. The balance of the property is in the aforesaid Luther Rogers.

Benj. F. Welles Civil Engt.

Now Therefore To all whom it may Concern, Be it known that we, Luther Rogers, Harriet A. Rogers, John Long, Marion J. Long, Charles Bonstell and Minnie A. Bonstell, proprietors of the above described parcels of land have caused the same to be subdivided into lots, blocks and streets and we hereby declare that the amended plat is a true representation of such lots, blocks, and streets. The N. 1/2 of the blocks are indicated by large open figures; the lots by smaller figures centrally placed; and the dimensions of the lots by figures along their margins. All dimensions are in feet and decimals. (N) stands for North; (S) for South; (E) for East; (W) for West; (°) for degrees; (') for minutes. And we further, here by dedicate to the use of the public all those portions designated as streets.

In witness whereof we have this Eleventh (11) day of March 1885

In presence of

Geo. W. Zimmerman
 B. F. Welles

Luther Rogers {S
 Harriet A. Rogers {S
 C. C. Bonstell {S
 Minnie A. Bonstell {S
 John R. Long {S
 Marion J. Long {S

State of Michigan } ss.
 County of Calhoun

On this Eleventh (11) day of March 1885 before me, the subscriber, a Justice of the Peace in and for the County of Calhoun personally appeared the above named John Long and Marion J., his wife; Charles Bonstell and Minnie A. his wife; and Luther Rogers and Harriet A. his wife, known to me to be the persons who executed the above instrument, and acknowledged the same to be their free act and deed.

Geo. W. Zimmerman
 Justice of the Peace

State of Michigan } ss.
 County of Calhoun

In and for the County of Calhoun, State of Michigan, We Frank B. Snyder, Register of deeds, and Benj. F. Welles, Surveyor, hereby certify that we have carefully compared this duplicate plat with the original plat of the Village of ECKFORD and that it is an exact duplicate thereof and of the whole of such map or plat.

Frank B. Snyder Register of deeds

B. F. Welles Surveyor

State of Michigan } ss.
 County of Calhoun

Received for Record this 12th day of March 1885 at 11 o'clock AM and recorded in Liber 1 of Plats on page 33

Frank B. Snyder Register of Deeds

MAP OF THE VILLAGE OF

ECKFORD

IN THE COUNTY OF CALHOUN
 STATE OF
 MICHIGAN
 1885

RECEIVED AND FILED

March 14 1885
 H. F. Smith

State of Michigan } ss.
 County of Calhoun


We FRANK B. SNYDER Register of deeds, and Benj. F. Welles, Surveyor, hereby certify that we have carefully compared the amended plat with the plat of the Village of Eckford now of record in the office of said Register of deeds, and that it is a true transcript herefrom and of the whole of such record.

Frank B. Snyder

Register of Deeds.

B. F. Welles

Surveyor.

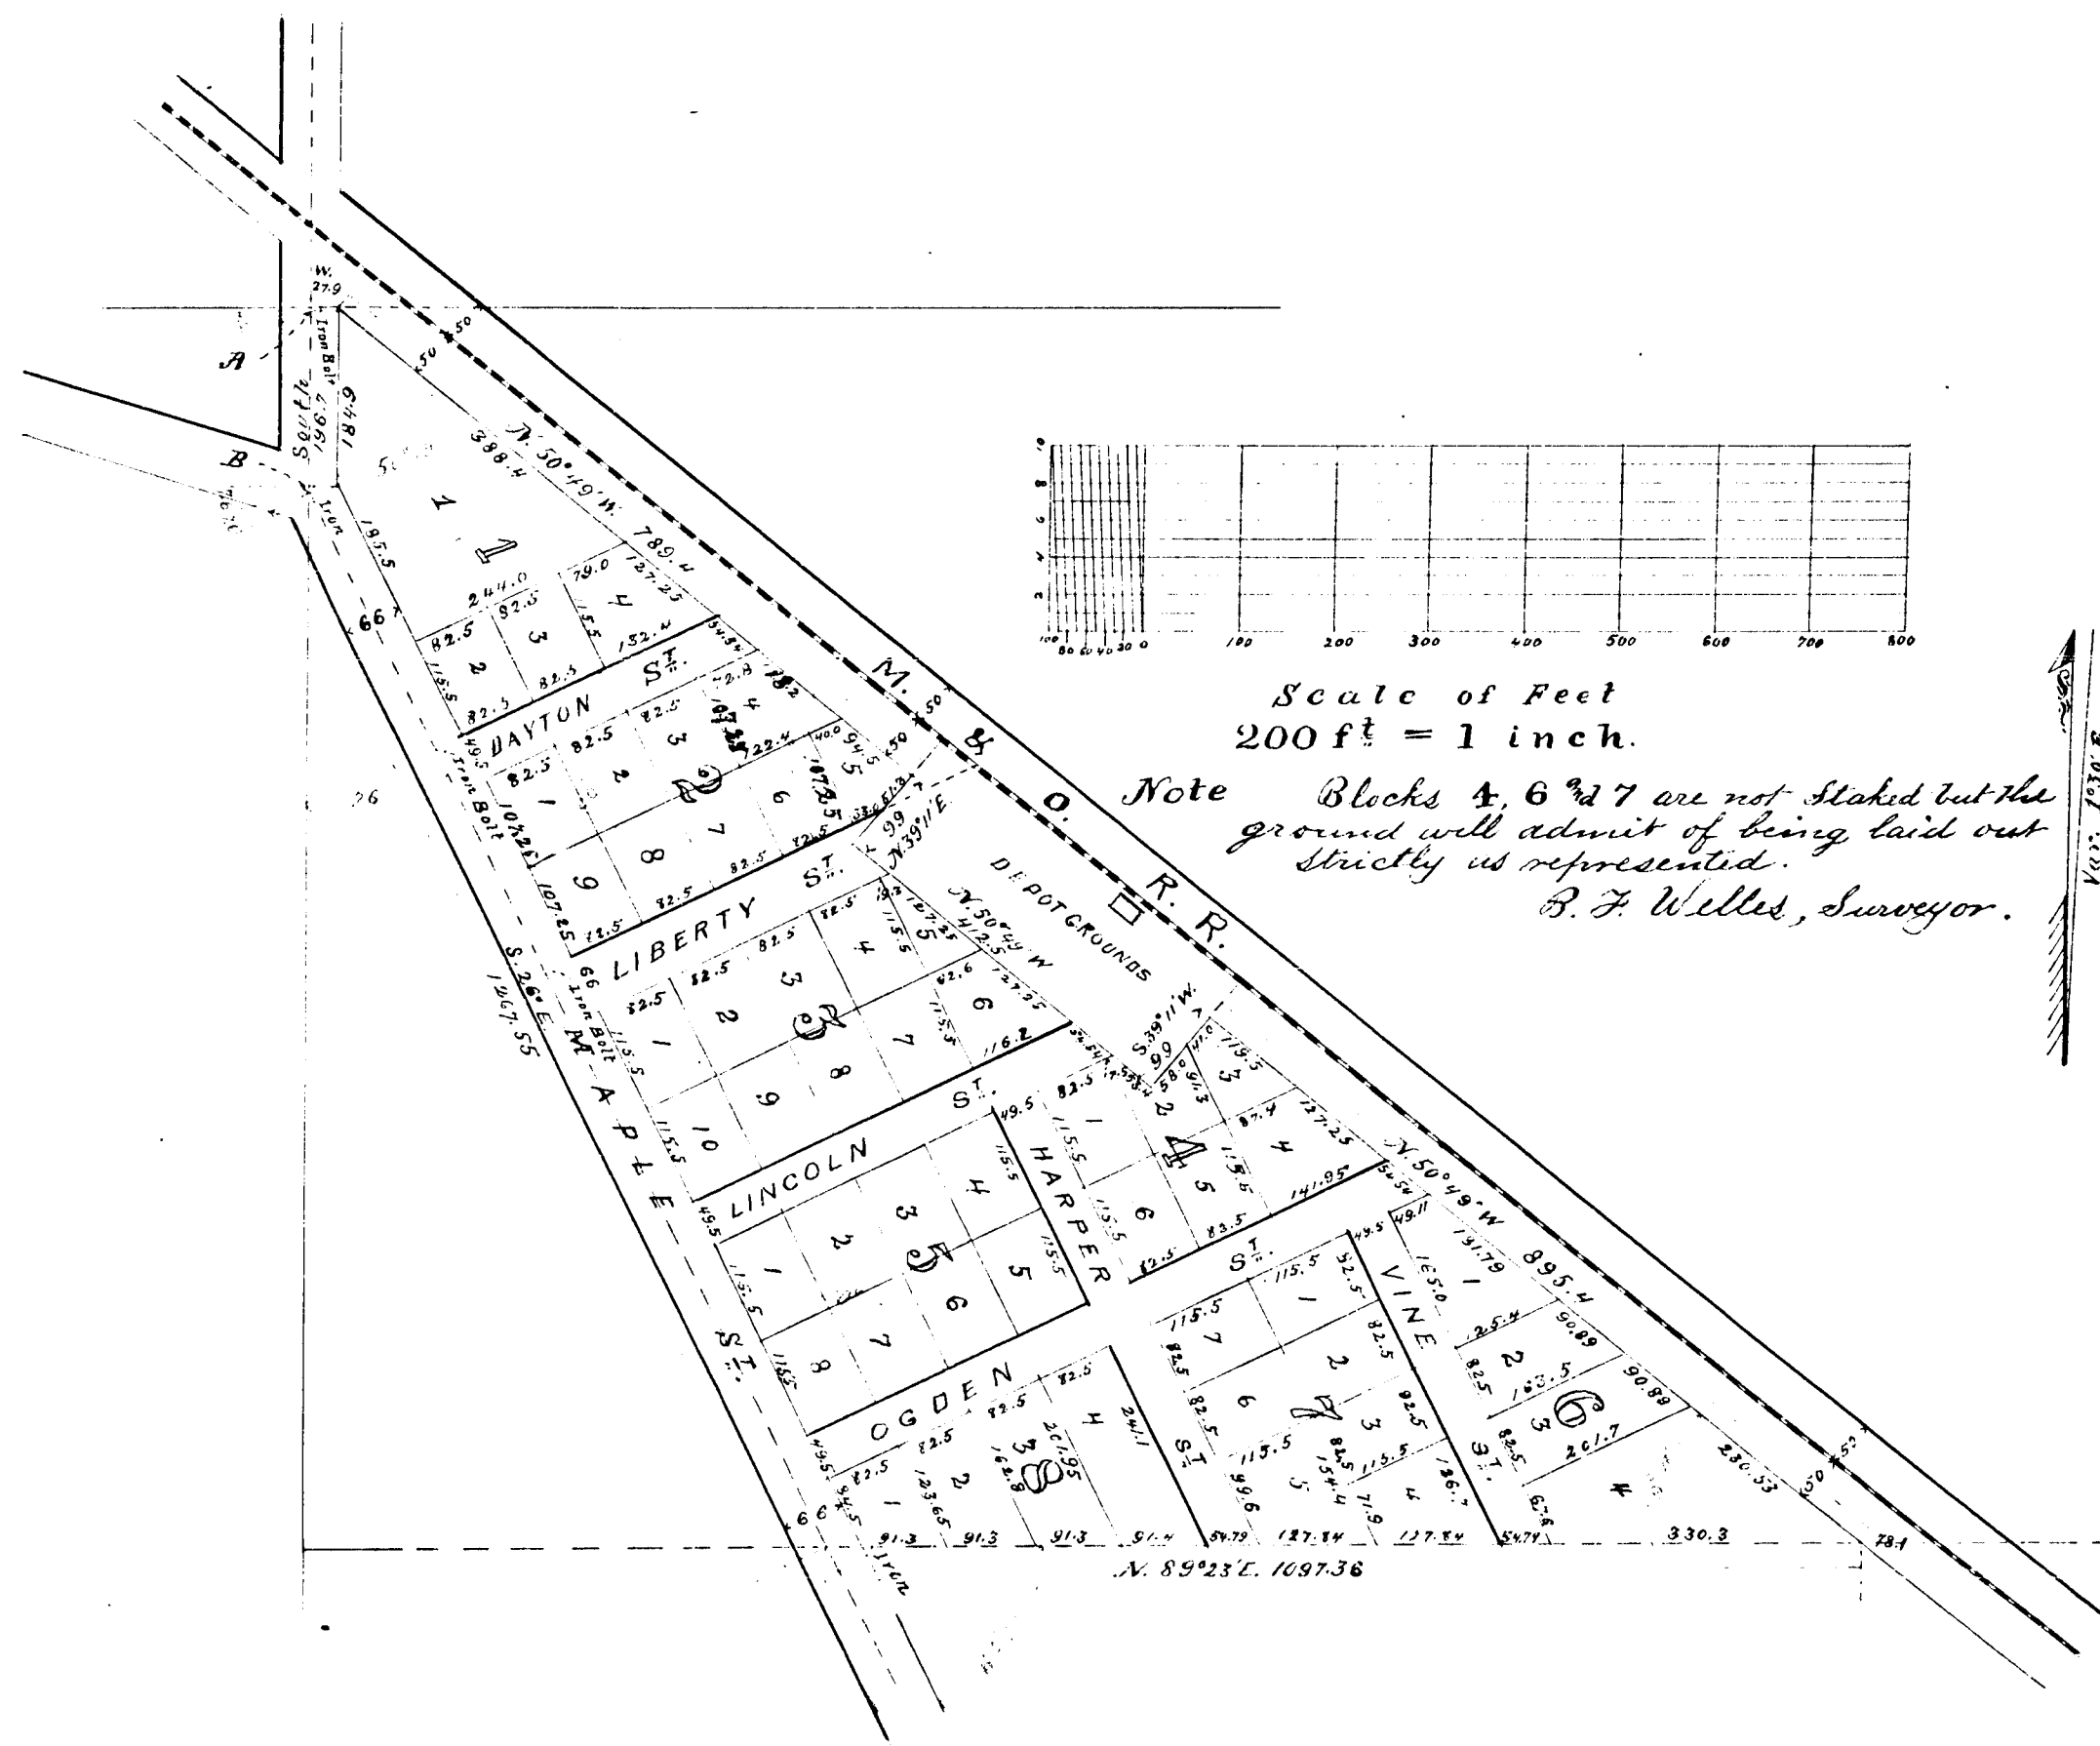

13330