

To all whom it may concern

Be it known that we,
John Taylor and Lydia M., his wife, Proprie-
tors, and B. F. Welles Civil Engineer,
have surveyed and sub-divided into lots and
streets the following described parcel of land

to be known as,
**Taylor's Addition to the Village
of Eckford** viz:

Beginning at the corner to Secs. 14, 15, 22 & 23 in
T. 3 S. R. 5 W. marked by a $\frac{3}{4}$ " iron Bolt; Thence South
along the line between Secs. 22 & 23, 196 $\frac{1}{2}$ ft. to the point
where the center line of MAPLE ST. intersects said Sec. line,
marked by an iron, from which a maple 5" diam.
beats S. 81° E. 35 $\frac{1}{2}$ ft. distant; and a White Oak 10" diam.
beats N. 86° W. 118 $\frac{1}{2}$ ft. distant; Thence S 26° E 1267 $\frac{1}{2}$ ft.
to the line between the N. $\frac{1}{2}$ & S. $\frac{1}{2}$ of the N.W. $\frac{1}{4}$ of Sec. 23;
Thence West along said line 183 $\frac{1}{2}$ ft.; Thence N 26° W
848 $\frac{1}{2}$ ft. to the line between Secs. 22 & 23; Thence on
same course 376 $\frac{1}{2}$ ft. Thence North 237 $\frac{1}{2}$ ft. to the line
between Secs. 15 & 22; Thence East along said
line 165 ft. to the place of beginning.

And we do hereby declare that the accompanying
map is a true and accurate representation of such
parcel of land and its subdivisions into lots and
streets; And we hereby dedicate to the public use
such portions as are marked and designated, as
streets;

Signed This Twentieth day of September 1886

Witnesses

David Cunningham | John Taylor { }
George H. Jennings | Lydia M. Taylor { } Proprietors
| Benj. F. Welles { } Civil Eng'r.

State of Michigan } ss.
County of Calhoun }

On this Twentieth day of September
1886, before me, the Subscriber, a Justice of the Peace
in and for the said County, personally appeared,
John Taylor, Lydia M., his wife, and
B. F. Welles, to me known to be the same persons
described in, and who executed the above instrument,
who acknowledged the same to be their free act
and deed.

David Cunningham
Justice of the Peace

Examined and approved October 9th 1886

H. R. Pratt
Deputy Auditor Gen'l.

State of Michigan } ss.
County of Calhoun }

Received for record Oct 12th 1886
at Three o'clock, and recorded in
Book 1 of Plats, page 38

Frank B. Snyder

State of Michigan } ss.
County of Calhoun }


We Frank B. Snyder Register
of Deeds, and Benj. F. Welles Civil Eng'r
hereby certify that we have separately carefully
compared this duplicate with the original Plat of
Taylor's Addition to the Village of Eckford
and that it is an exact duplicate thereof and
of the whole of such map or plat

Frank B. Snyder Register of Deeds
B. F. Welles Civil Eng'r

State of Michigan } ss.
County of Calhoun }

We Frank B. Snyder REGISTER
OF DEEDS, and Benj. F. Welles, CIVIL ENG'R,
hereby certify that we have separately carefully com-
pared the annexed copy with the duplicate plat of
Taylor's Addition to the Village of Eckford
now of record in the office of said Register of Deeds
and that it is a true transcript therefrom and
of the whole of such duplicate plat so recorded

Frank B. Snyder Register of Deeds
B. F. Welles Civil Eng'r

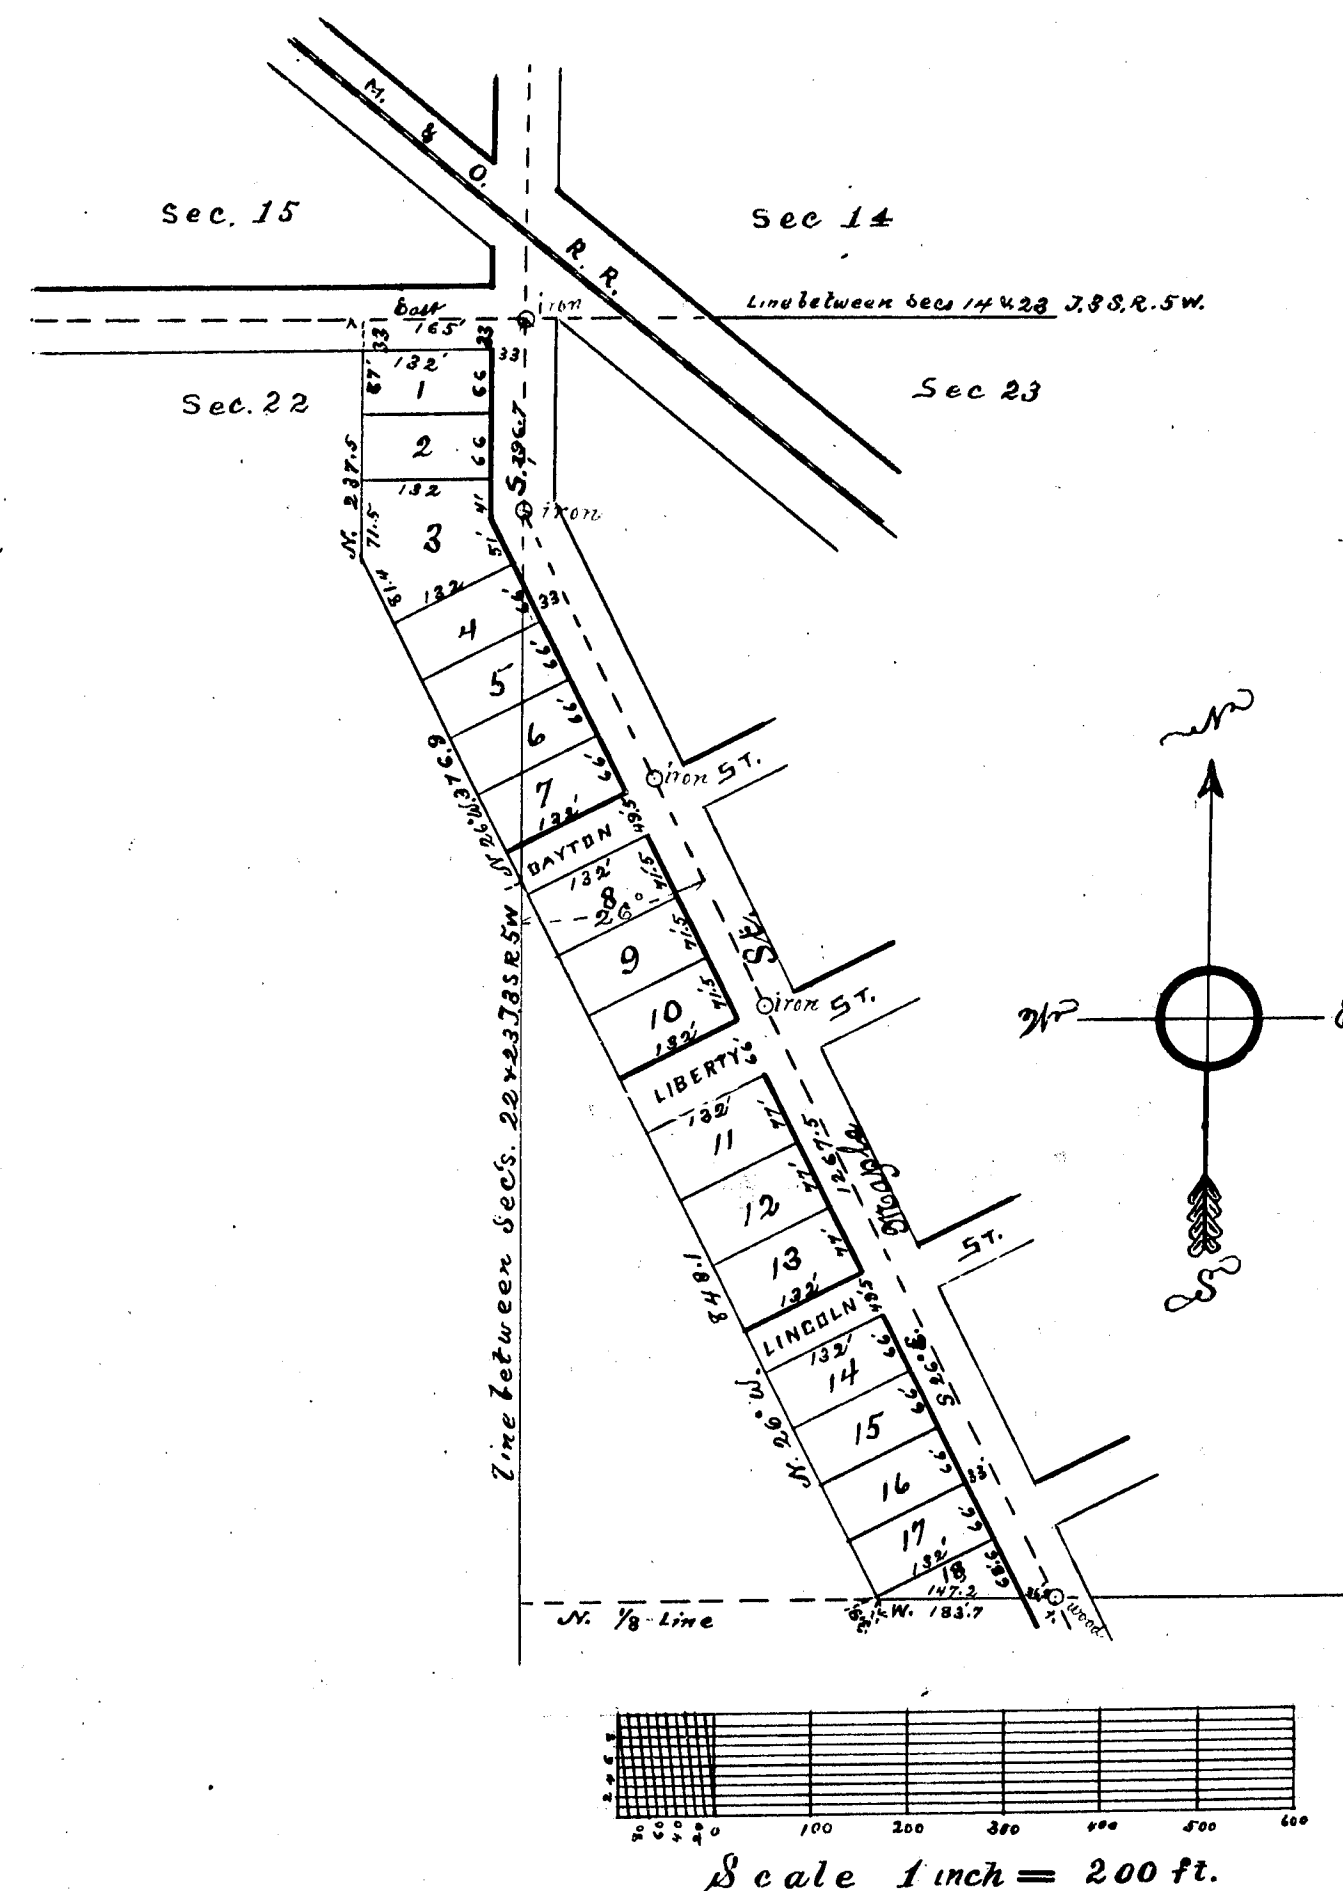

MAP OF
TAYLOR'S ADDITION
TO THE
VILLAGE OF ECKFORD,
Michigan, 1886.

RECEIVED AND FILED
in Auditor General's Office
October 15th 1886
H. R. Pratt
Deputy Auditor Gen'l.

Be it known that we,
John Taylor and Lydia M., his wife, Proprietors,
and B. F. Welles Civil Engineer,
have surveyed and subdivided into lots and
streets the following described parcel of land
to be known as,

viz:

And we do hereby declare that the accompanying map is a true and accurate representation of such parcel of land and its subdivision into lots and streets; And we hereby dedicate to the public use such portions as are marked and designated as streets.

Witnesses

State of Michigan } ss.
County of Calhoun }

David Cunningham
Justice of the Peace

State of Michigan } ss.
County of Calhoun }

Frau B. Snyden

We Frank B. Snyder Register
of Deeds, and Benj. F. Welles Civil Eng'r
hereby certify that we have separately carefully
compared this duplicate with the original plat of
Taylor's Addition to the Village of Eckford
and that it is an exact duplicate thereof and
of the whole of such map or plat

State of Michigan }
County of Calhoun } ss.

Frank B. Snyder Register of Deeds
B. F. Welles Civil Eng'r

October 15 86
N. K. Pratt

