
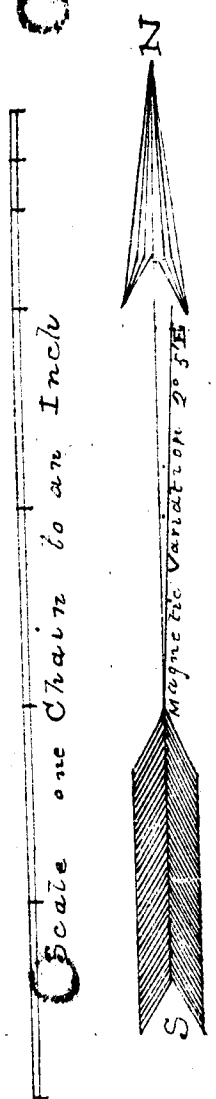


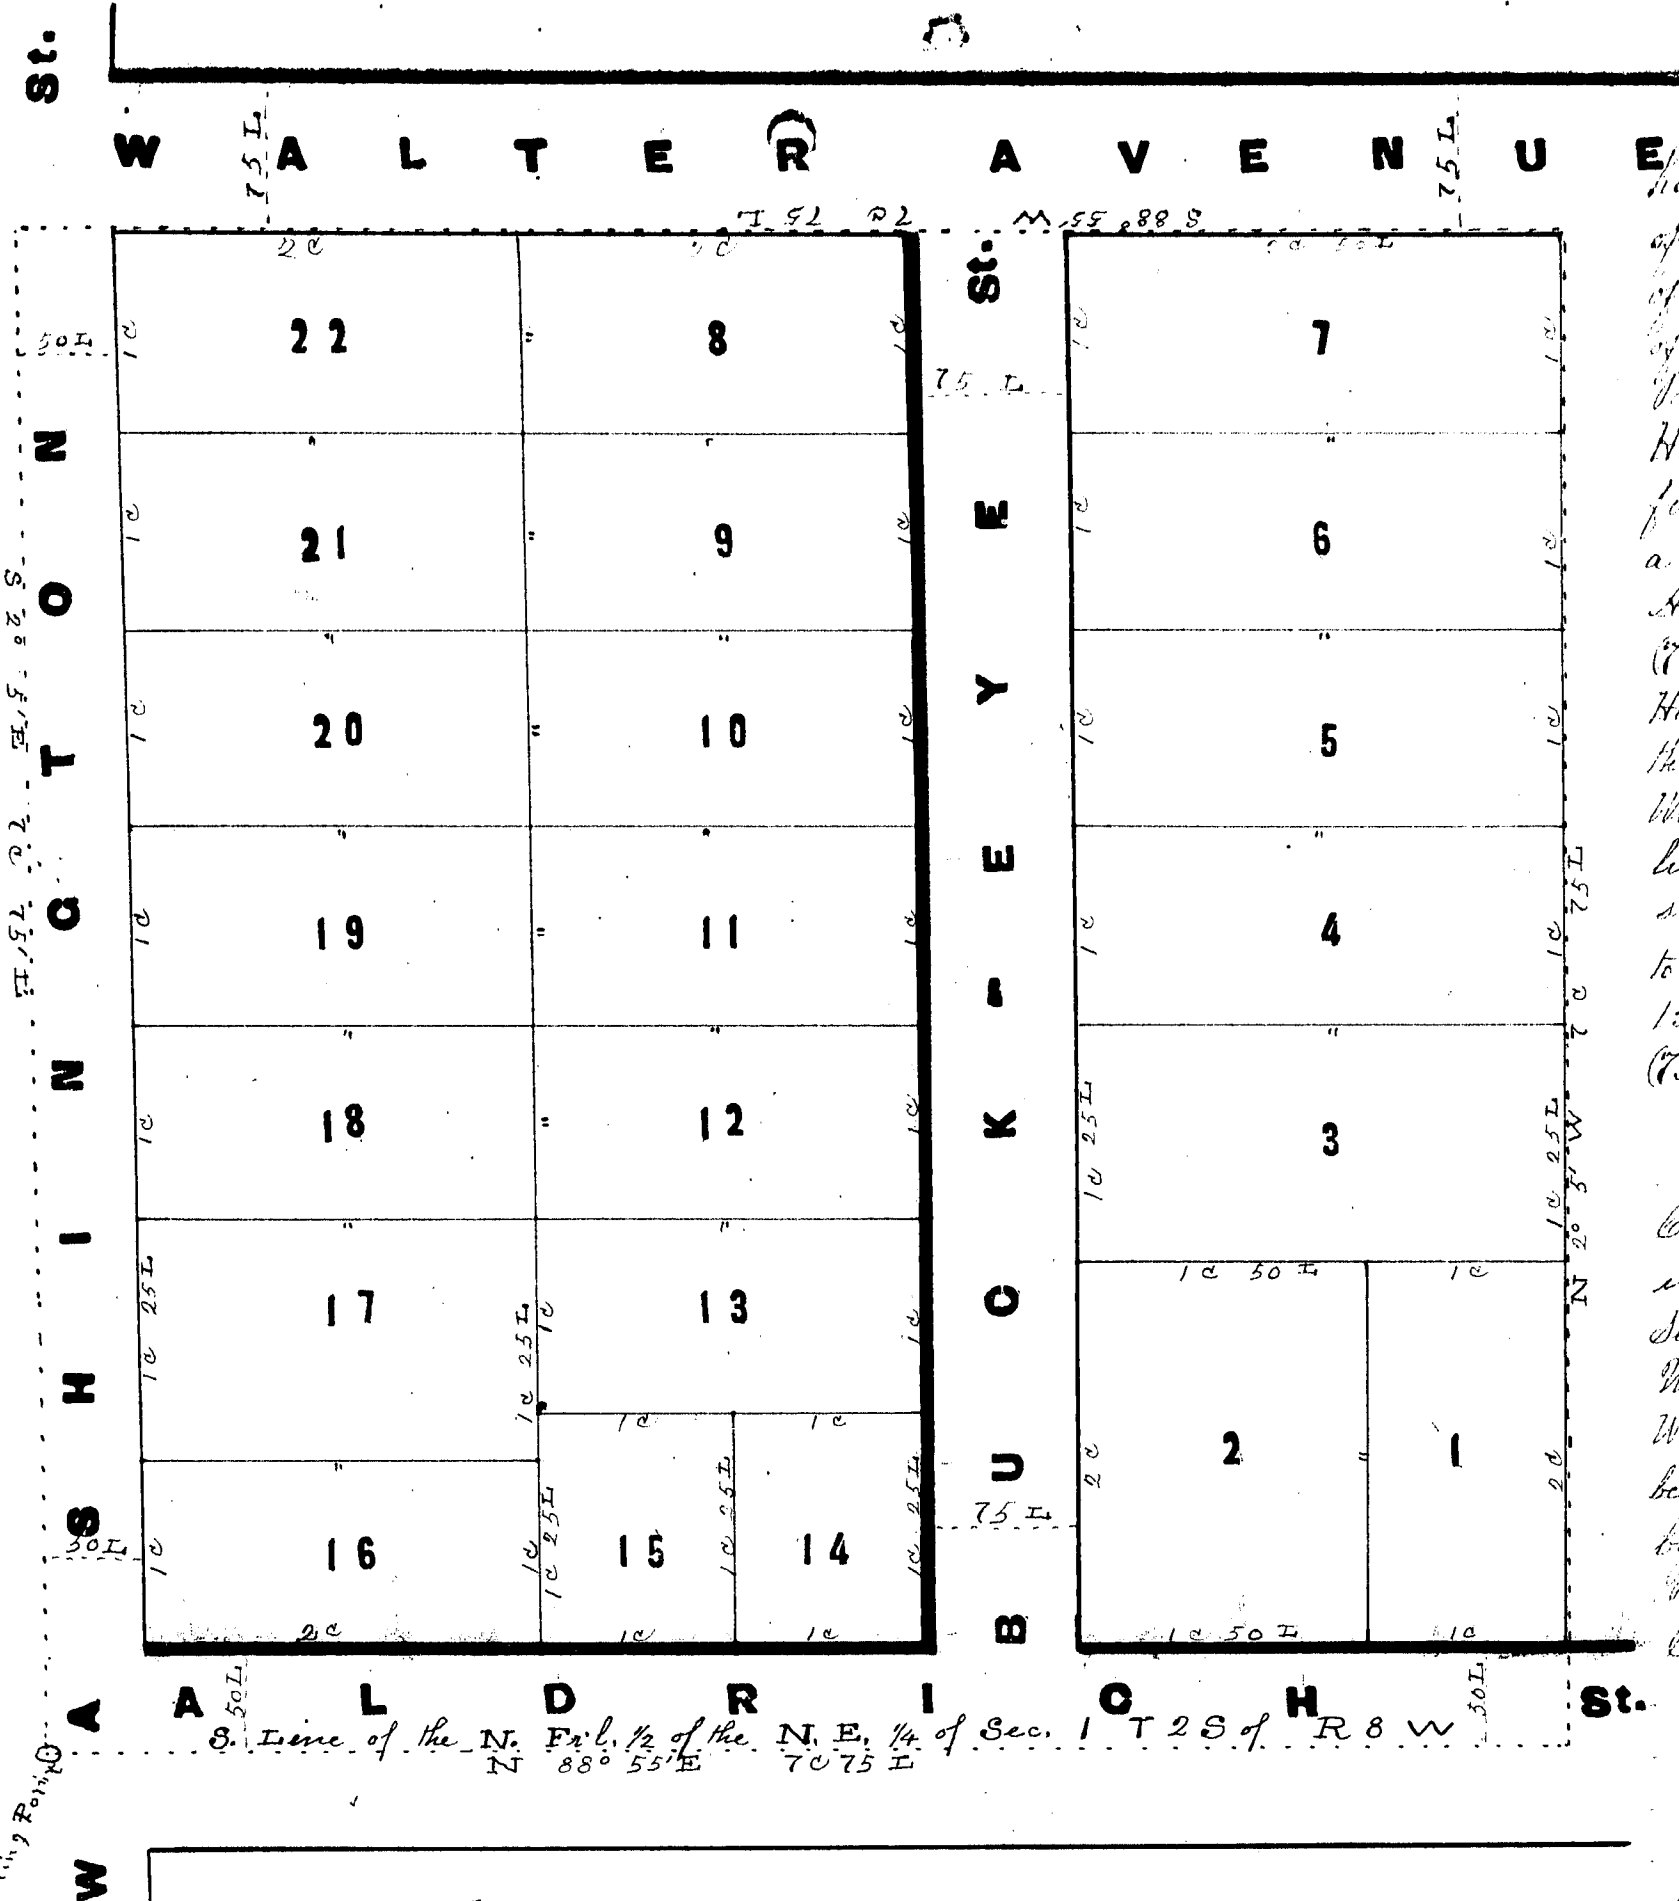

Remains of the survey
beginning at the Southwest corner of the North fractional
half of the Northeast quarter of Section (1) one in town 2 two South
of Range (8) eight West in the City of Battle Creek County
of Calhoun and State of Michigan being the Northwest corner
of the recorded Plat known as "The Sanitarium Addition to
Battle Creek"; having witness the Southwest corner of Joseph
Haughey's House bearing N 52° 30' E (mag) (1) one chain and (40%)
forty and a half links. Also Elm 13th S 61° W (46%) forty six and
a half links, running thence N 88° 55' E along the North line of said
Addition and in the center of Aldrich Street (7) seven chains and
(75) seventy five links, witness the Northwest corner of Robin J.
Hawes' House S 7° E. (83%) eighty three and three quarter links. Also
the Southeast corner of J. B. A. Haughey's House N 53° W (1) one chain and (63) sixty three links thence N 2° 5' W parallel with
Washington Street and along the West line of Helena Backer's land (7) seven chains and (75) seventy five links to the South
line of Walter Avenue, witness W. Oak 25th S 89° 30' E (22%) twenty two and a quarter links. Also Elm 10th N 21° 30' E (65)
sixty five links, thence S 88° 55' W along the South line of said Walter Avenue (7) seven chains and (75) seventy five links
to the center of Washington Street, witness Hickory tree 15th S 19° 45' E (1) one chain and (58) fifty eight links. Also Hickory
15th S 21° 20' W (1) one chain and (67) sixty seven links, thence S 2° 5' E in the center of Washington Street (7) seven chains and
(75) seventy five links to the place of beginning containing (6) six acres of land more or less

We the undersigned John B. A. Haughey and Lavina P. Haughey his Wife of the City of Battle Creek
County of Calhoun and State of Michigan. Proprietors of the above described piece of land. Do hereby lay out the same
into lots and streets of the size, dimensions, and with boundaries, courses, and extent and numbered and named as
set forth on the annexed Map and Plat and which Map and Plat and the certain figures and signs on this page of
Mapping paper truly represent and describe the same. the letter (N) standing for North (S) for South (E) for East (W) for
West (SE) for Street (C) for chains (L) for links (D) for degrees (M) for minutes and the figures printed near the center of each lot -
being the number thereof and the size being written on the lines of each, and the outside boundaries being indicated
by red dotted lines. And it is further mutually agreed that this Plat shall be known as "Haughey's Addition to
Battle Creek". And those portions marked as streets within the above boundaries are hereby released to said County of
Calhoun as provided by statute in trust for the use of the public as streets
In witness whereof we have hereunto set our hands and seals this sixth day of September A.D. 1887

In presence of H. C. Winslow
Josie M. Bishop
John B. A. Haughey
Lavina P. Haughey

I hereby Certify that I made the survey and drafted the
adjoining Plat and that the same is correct to the best of my
knowledge and belief
In presence of Henry C. Winslow
Josie M. Bishop
R. B. Merritt Surveyor

State of Michigan ss.
County of Calhoun) We Frank B. Snyder Register of Deeds and R. B. Merritt Surveyor hereby
certify that we have separately carefully compared the annexed copy with the
duplicate plat of Haughey's Addition to Battle Creek now of record in the office of each Register
of Deeds and that it is a true transcript therefrom and of the whole of such duplicate plat as
recorded.
Frank B. Snyder
By S. B. Snyder Sept Register of Deeds
R. B. Merritt Surveyor

State of Michigan ss.
County of Calhoun) On this sixth day of September A.D. 1887 before me a Notary Public in and for said
County, personally appeared John B. A. Haughey and Lavina P. Haughey, Husband and wife, by me known to be the
persons described in and who executed the above instrument and acknowledged to me that they executed the same as
their free act and deed for the purposes therein stated. And the said R. B. Merritt Surveyor and maker
of this Plat also appeared and acknowledged that he made the survey and drafted this Plat and that the
same is correct to the best of his knowledge and belief, and that he executed the adjoining certificate as his free act and deed

Examined and approved September
16th 1887
Henry C. Winslow
Notary Public
H. R. Pratt Deputy Auditor Gen^l



State of Michigan ss.
County of Calhoun) We Frank B. Snyder Register of Deeds and R. B. Merritt Surveyor hereby certify that
we have separately carefully compared this duplicate plat with the original plat of
Haughey's Addition to Battle Creek and that it is an exact duplicate thereof and of the whole of such
map or plat.
Frank B. Snyder
By S. B. Snyder Sept Register of Deeds
R. B. Merritt Surveyor

State of Michigan ss.
County of Calhoun) Received for record September 19th 1887 at 9 o'clock A. M. and recorded in Book 1 of
Plats on page 43.
S. B. Snyder Sept Register

HAUGHEY'S ADDITION

RECEIVED AND FILED
in Auditor General's Office
September 26th 1887
H. R. Pratt
Dep. Aud. Genl.

BATTLE CREEK,

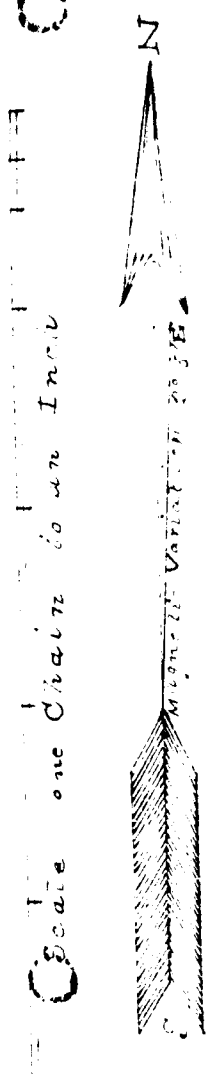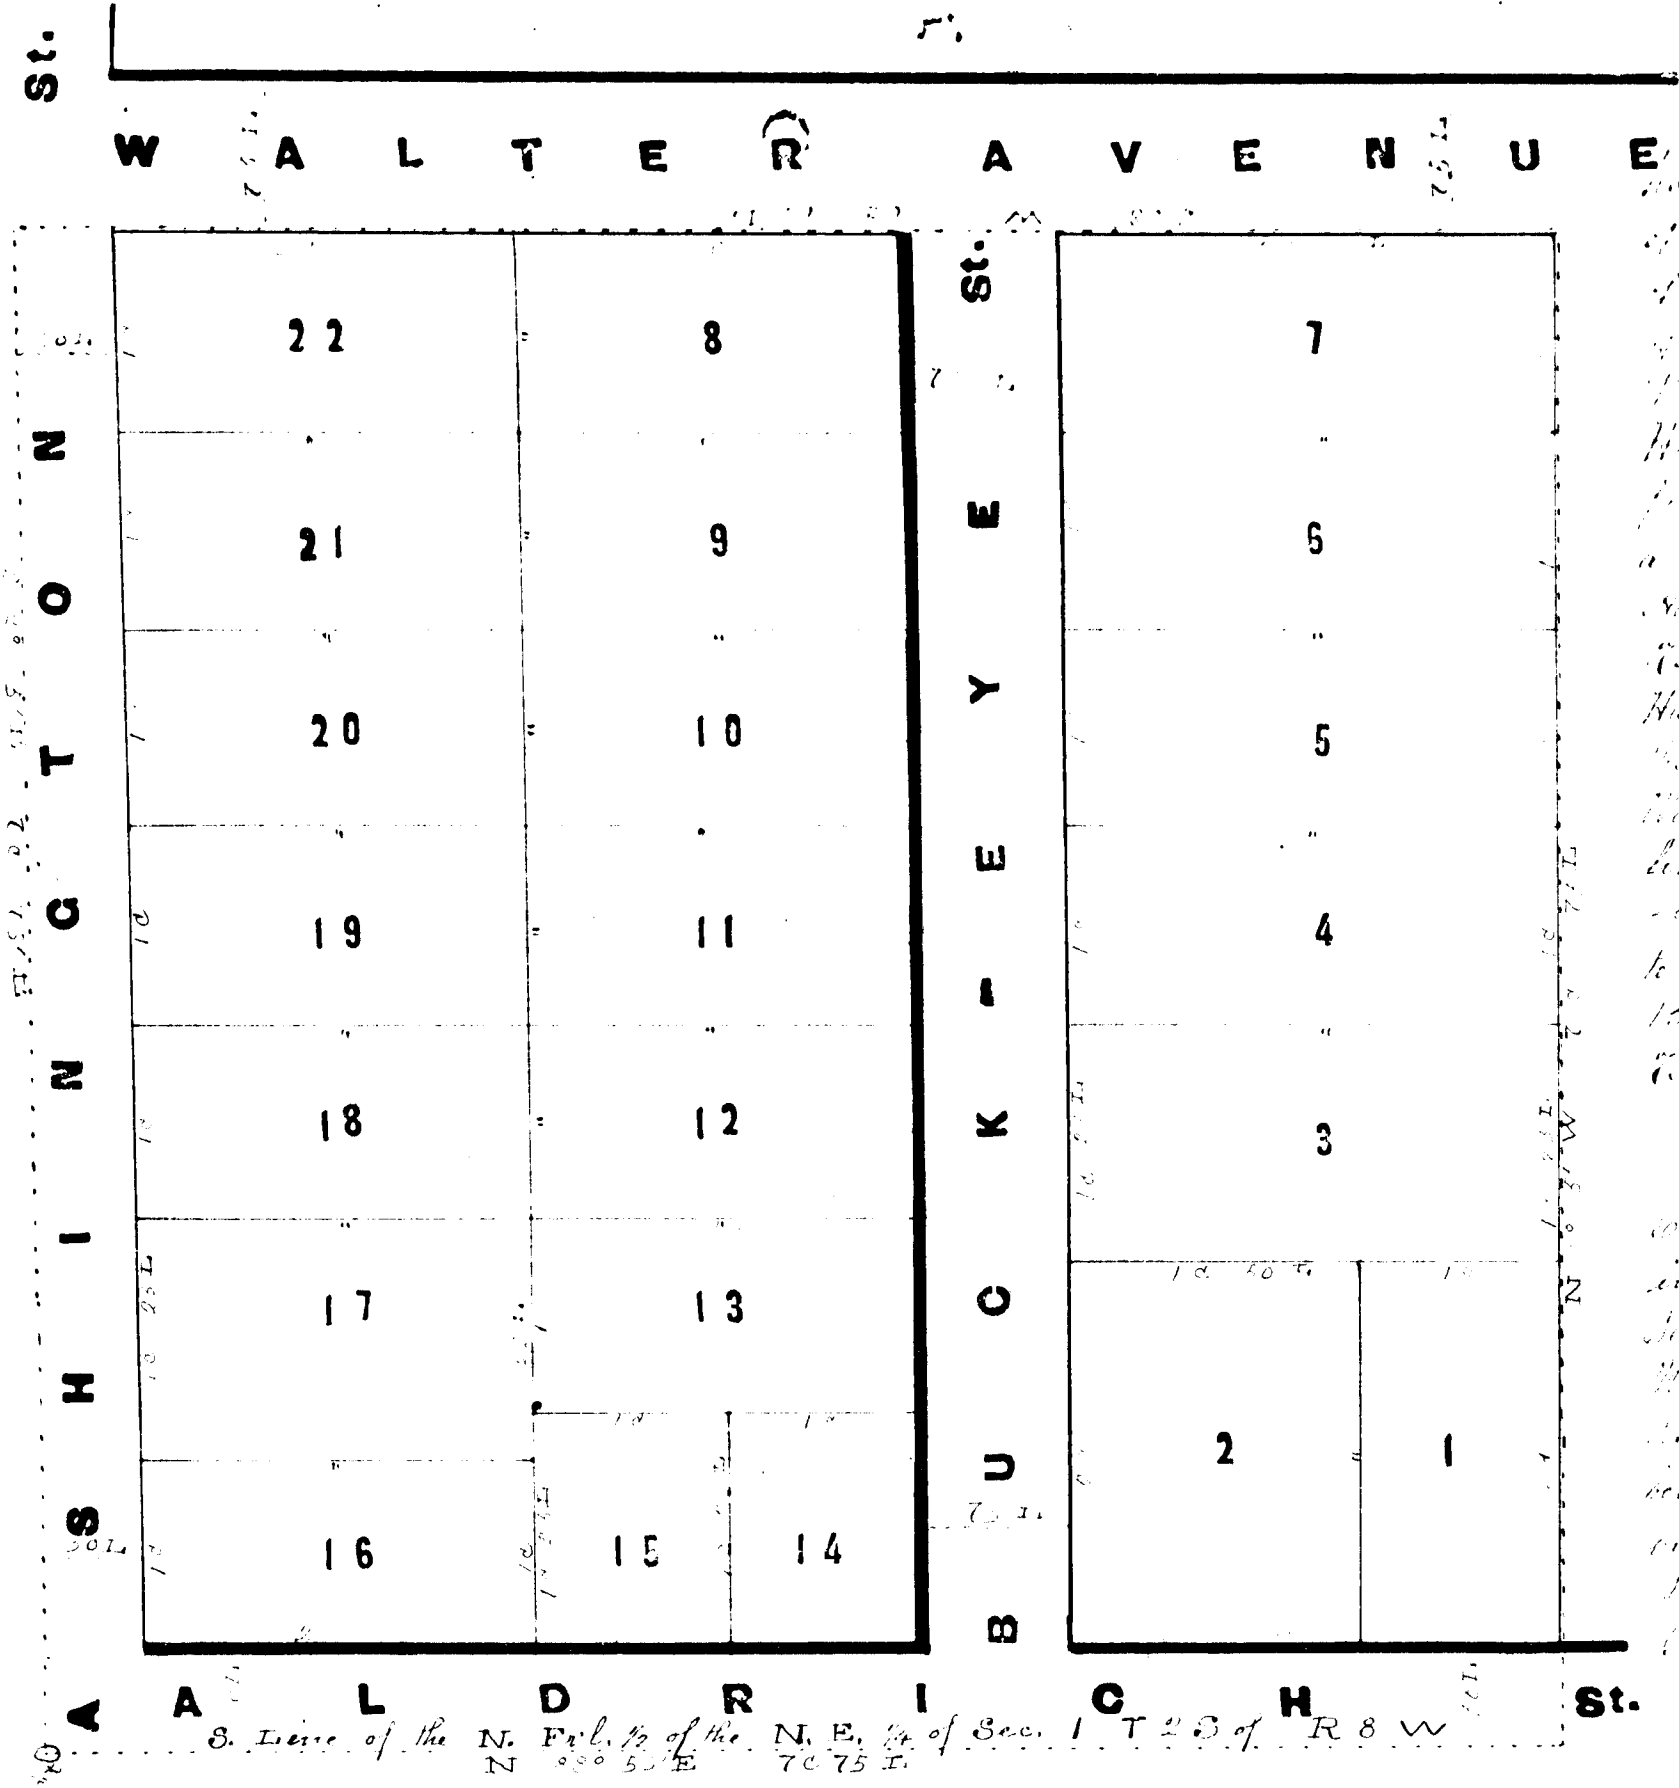

HAUGHEY'S ADDITION

— TO —

September 26 87
H. R. Pratt

BATTLE CREEK,

Beginning at the southeast corner of the North West corner of the Village of Battle Creek, in said County of Calhoun and State of Michigan, being the Southwest corner of the lot known as "the Southern Addition to Battle Creek", having thence the Southeast corner of said House at House bearing S 88° 55' 00" (true) W one chain and (60) feet and a half link, thence S 88° 55' 00" (true) W one chain and a half link, running thence N 88° 55' 00" along the North line of said Addition and in the center of it, then East (7) seven chains and (3) seventy three links, thence the Northwest corner of "Robert House" bearing S 7° 5' (83° 50') East line and one quarter link, the Southeast corner of the said "Robert House" bearing S 88° 55' 00" (true) W one chain and (63) sixty three links thence N 2° 5' 00" parallel with the North line of said Addition and about the West line of "Columbia Street" and (7) seven chains and (63) seventy three links to the South line of Walter Avenue, thence N. 25° 30' E. (220) twenty two and a quarter links, also S 10° 10' N 21° 30' E (63) sixty three links thence S 88° 55' 00" (true) W along the South line of said Walter Avenue (7) seven chains and (74) seventy four links to the center of Washington Street, thence S 15° 15' 00" E one chain and (58) fifty eight links, also S 15° 15' 00" E 21° 30' W (60) sixty links, thence S 2° 5' 00" E in the center of Washington Street (7) seven chains and (3) seventy three links to the place of beginning, containing (6) six acres of land more or less.

Be the undersigned, John L. Haughey and Lavina S. Haughey his wife of the City of Battle Creek, County of Calhoun and State of Michigan, Proprietors of the above described piece of land, Laid out and divided into lots and streets of the size, dimensions, and with boundaries, courses, and extent, and numbered and named as set forth in the annexed Map and Plat, and the certain figures and signs on this page of Mapping paper truly represent and describe the same, the latter (N) standing for North (S) for South (E) for East (W) for West (B) for Street (C) for corner (L) for link (F) for feet (M) for minutes and the figures printed near the center of each lot, being the number, thereof and the size being written on the lines of each, and the outside boundaries being indicated by red dotted lines. And it is further mutually agreed that this Plat shall be known as "Haughey's Addition to Battle Creek". And those portions marked as streets within the above boundaries are hereby dedicated to said County of Calhoun as provided by Statute in trust for the use of the public as streets.

In witness whereof we have hereunto set our hands and seals this sixth day of September A.D. 1887

In presence of
H. W. Winslow
Josie M. Bishop

John L. Haughey
Lavina S. Haughey
T.S.
H.S.

I hereby Certify that I made the survey and drafted the adjoining Plat and that the same is correct to the best of my knowledge and belief

In presence of Henry W. Winslow
Josie M. Bishop
R. B. Merrill Surveyor

State of Michigan } ss.
County of Calhoun }

We Frank B. Snyder Register of Deeds and R. B. Merrill Surveyor hereby certify that we have separately carefully compared the annexed copy with the duplicate plat of Haughey's Addition to Battle Creek now of record in the office of said Register of Deeds and that it is a true transcript thereof and of the whole of such duplicate plat as recorded.

Frank B. Snyder
By Frank B. Snyder Deft Register of Deeds
R. B. Merrill Surveyor

State of Michigan } ss.
County of Calhoun } On the 11th day of September A.D. 1887 before me a Notary Public in and for said County, personally appeared John L. Haughey and Lavina S. Haughey, Husband and wife, known to be the persons described in and who executed the above instrument and acknowledged to me that they executed the same as their free act and deed for the purposes therein stated. And the said R. B. Merrill Surveyor and recorder of this Plat also appeared and acknowledged that he made the survey and drafted his Plat and that the same is correct to the best of his knowledge and belief, and that he executed the adjoining certificate as his free act and deed.

Henry W. Winslow
Notary Public

Examined and approved September
16th 1887

H. R. Pratt Deputy Auditor Genl

State of Michigan } ss.
County of Calhoun }

We Frank B. Snyder Register of Deeds and R. B. Merrill Surveyor hereby certify that we have separately carefully compared the duplicate plat with the original plat of Haughey's Addition to Battle Creek and that it is a true duplicate transcript of the whole of such duplicate plat.

Frank B. Snyder
By Frank B. Snyder Deft Register of Deeds
R. B. Merrill Surveyor

State of Michigan } ss.
County of Calhoun } Received for record September 19th 1887 at 7 o'clock P.M. and recorded in Book 1 of
Plat on page 78.

Frank B. Snyder Deft Register

13339