
13345

FRISBIES THIRD ADDITION BATTLE CREEK.

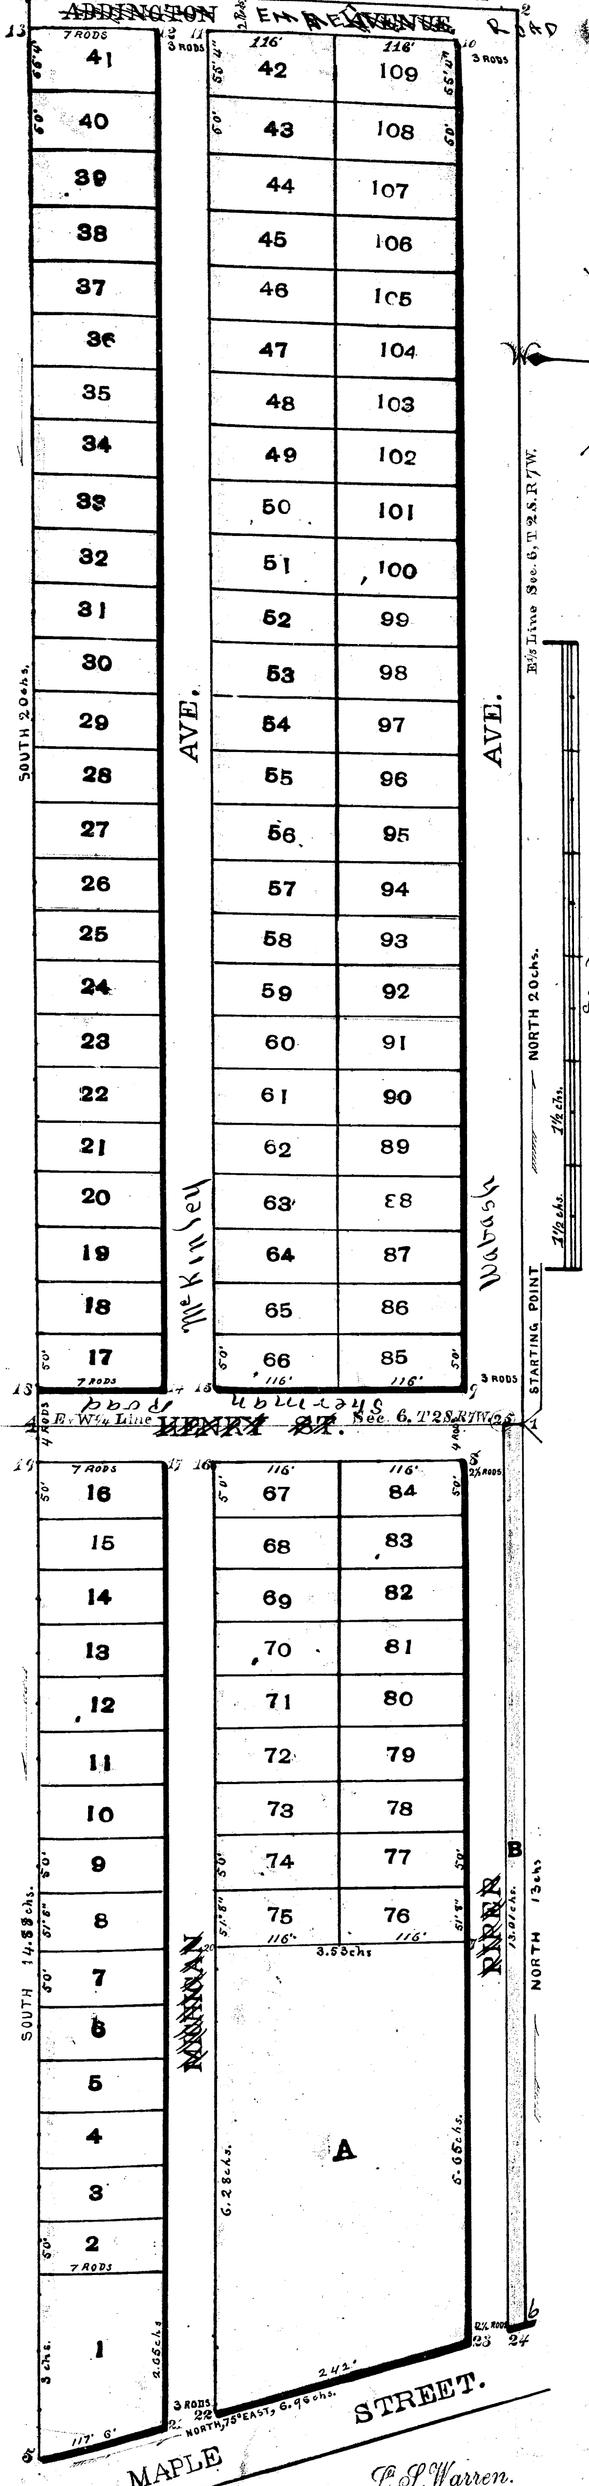

Received and Filed
in Auditor General's Office
September 13 1888
H. Pratt
Dep. Auditor Genl.

Examined and Approved
September 3rd, 1888.
Henry H. Aplin,
Auditor Genl.
by Henry Humphrey.

State of Michigan } ss.
County of Calhoun }

Received for record September 11 A.M. 1888 at 7 30 o'clock A.M. and recorded in Book 1 of Plats on Page 48.

Frank B. Snyder
Register of Deeds.

STATE OF MICHIGAN } ss.
COUNTY OF CALHOUN.

We Frank B. Snyder Register of Deeds and A. W. Austin Surveyor, hereby certify that we have each carefully compared this copy with the original plat of Frisbies Third Addition to Battle Creek and that it is an exact copy thereof and of the whole of such original map or plat.

Frank B. Snyder Register of Deeds.
A. W. Austin Surveyor.

STATE OF MICHIGAN } ss.
COUNTY OF CALHOUN.

We Frank B. Snyder Register of Deeds, and A. W. Austin Surveyor, hereby certify that we have carefully compared the annexed copy with the plat of "Frisbies Third Addition to Battle Creek" now of record in the office of said Register of Deeds, and that it is a true transcript therefrom and of the whole of such record.

Frank B. Snyder ..... Register of Deeds
A. W. Austin ..... Surveyor.

DEDICATION.

Know all Men by these Presents, That we Charles Merritt and Elizabeth W. C. Merritt his wife, and Dewitt C. Addington and Maria A. Addington his wife have caused the land embraced in the annexed plat to be surveyed, laid out and platted, to be known as "Frisbies Third Addition to Battle Creek" and that the streets and alleys as shown on said plat are hereby dedicated to the use of the public.

Signed & Sealed in presence of
Oren B. Frisbie
L. S. Warren

Charles Merritt (L.S.)
Elizabeth W. C. Merritt (L.S.)
Dewitt C. Addington (L.S.)
Maria A. Addington (L.S.)

State of Michigan
County of Calhoun } ss.

On this Twenty Sixth day of August, 1888 before me, a Notary Public in and for said county, personally came the above named Charles Merritt and Elizabeth W. C. Merritt his wife, and Dewitt C. Addington and Maria A. Addington his wife, known to me to be the persons who executed the above dedication and acknowledged the same to be their free act and deed.

Levi S. Warren,
Notary Public,
Calhoun Co., Mich.

Description of Land Platted.

The land embraced in the annexed plat of "Frisbies Third Addition to Battle Creek" is described as follows: Beginning at the south-east corner of the South West Quarter of the North East Quarter of Section Six (6), Township Two (2) South, Range Seven (7) West, (Summit), Thence North on the east one eighth line of said section, Twenty (20) chains to the North one eighth line of said section; Thence West on the said North one eighth line Six (6) chains and seventy eight (78) links; Thence South on a line parallel with said east one eighth line twenty (20) chains to the East and West quarter line of said section Six (6), this point being the north-east corner of the plat known as "Skinners Addition to Battle Creek"; Thence continue South in the same course along the East line of said "Skinners Addition" to the North side of Maple St. fourteen (14) chains and eighty eight (88) links; Thence North 75° East; along the North side of Maple St. six (6) chains and ninety six (96) links to the said East one eighth line; Thence North along said East one eighth line Thirteen (13) chains to the place of beginning. Being a part of the South West Quarter of the North East Quarter and the North West Quarter of the South East Quarter of said Sec. Six. The parcels of land marked "A" and "B" are not platted as a part of this Addition although included in the Survey. In giving the sizes of lots &c. feet are designated by primes (') and inches by seconds (").

Surveyor's Certificate.

I hereby certify that the plat hereon delineated is a correct one and that permanent monuments, consisting of cedar stakes about two feet long and three to four inches through have been planted full length in the ground with three stones bedded down even with the surface closely around the top of each stake and each stone measuring from five to seven inches through. Said monuments have been planted at all angles in the boundary of the land platted and at all intersections of streets or streets and alleys. Each of said monuments may be found by the annexed table, references being had to their respective corresponding number in red ink, with witnesses given.


TABLE

1.	Point of beginning on E¼ line & W. center line – No witnesses.			12.	Hick. 24" – S. 85¼° W.	dis.	200 lks.
				14.	W.O. 18" – S65¼° W.	"	66 "
2.	B.O. 14" – S 1° E.	dis.	1.89 ch.	15.	" 18" – S78¼° W.	"	1.38 "
	Hick. 4" – S 37° W.	"	.04 "	16.	" 18" – N62° W.	"	1.56 "
3.	" 24" – S73° W.	"	2.21 "	17.	" 18" – N 44° W.	"	.97 "
	" 8" – N88½° W.	"	1.95 "	18.	Hick. 12" – S45½° E.	"	.28 "
4.	" 12" – N32½° E.	"	.32½ "		Bur. O. 12" – S77½° E.	"	.90 "
	Bur. O. 12" – N70° E.	"	.91½ "	19.	Hick. 12" – N. 11½° E.	"	.54 "
5.	Pcs. 12" – N73° E.	"	.26 "		Bur. O. 12" – N46½° E.	"	1.17 "
	S. E. cor. Home Well – S22½° W.	dis.	.47 "	20.	Monument – no witness		
6.	Cross 7" – S17° W.	dis.	1.12 "	21.	Cross 6" – S 50½° E.	dis.	1.51 ch.
	" 6" – S30½° W.	"	1.35 "		" 6" – S58½° E.	"	1.42 "
7.	Monument – no witness			22.	" 6" – S25° E.	"	1.04 "
8.	" " "				" 7" – S48° E.	"	1.17 "
9.	" " "			23.	" 7" – S21° E.	"	.97 "
10.	Hick. 4" – N54½° E.	dis.	.85¼		" 7" – S4½° E.	"	.98 "
	W.O. 14" – S28¾° E.	"	1.55 "	24.	" 7" – S11½° W.	"	1.06 "
11.	" 10" – N31½° W.	"	1.70 "		" 6" – S26° W.	"	1.27 "
12.	" 16" – N12½° W.	"	1.96 "	25.	Monument – no witness		
13.	Hick. 8" – N63½° W.	"	1.43 "				

A. W. Austin, Surveyor.

13345

FRISBIES THIRD ADDITION BATTLE CREEK.

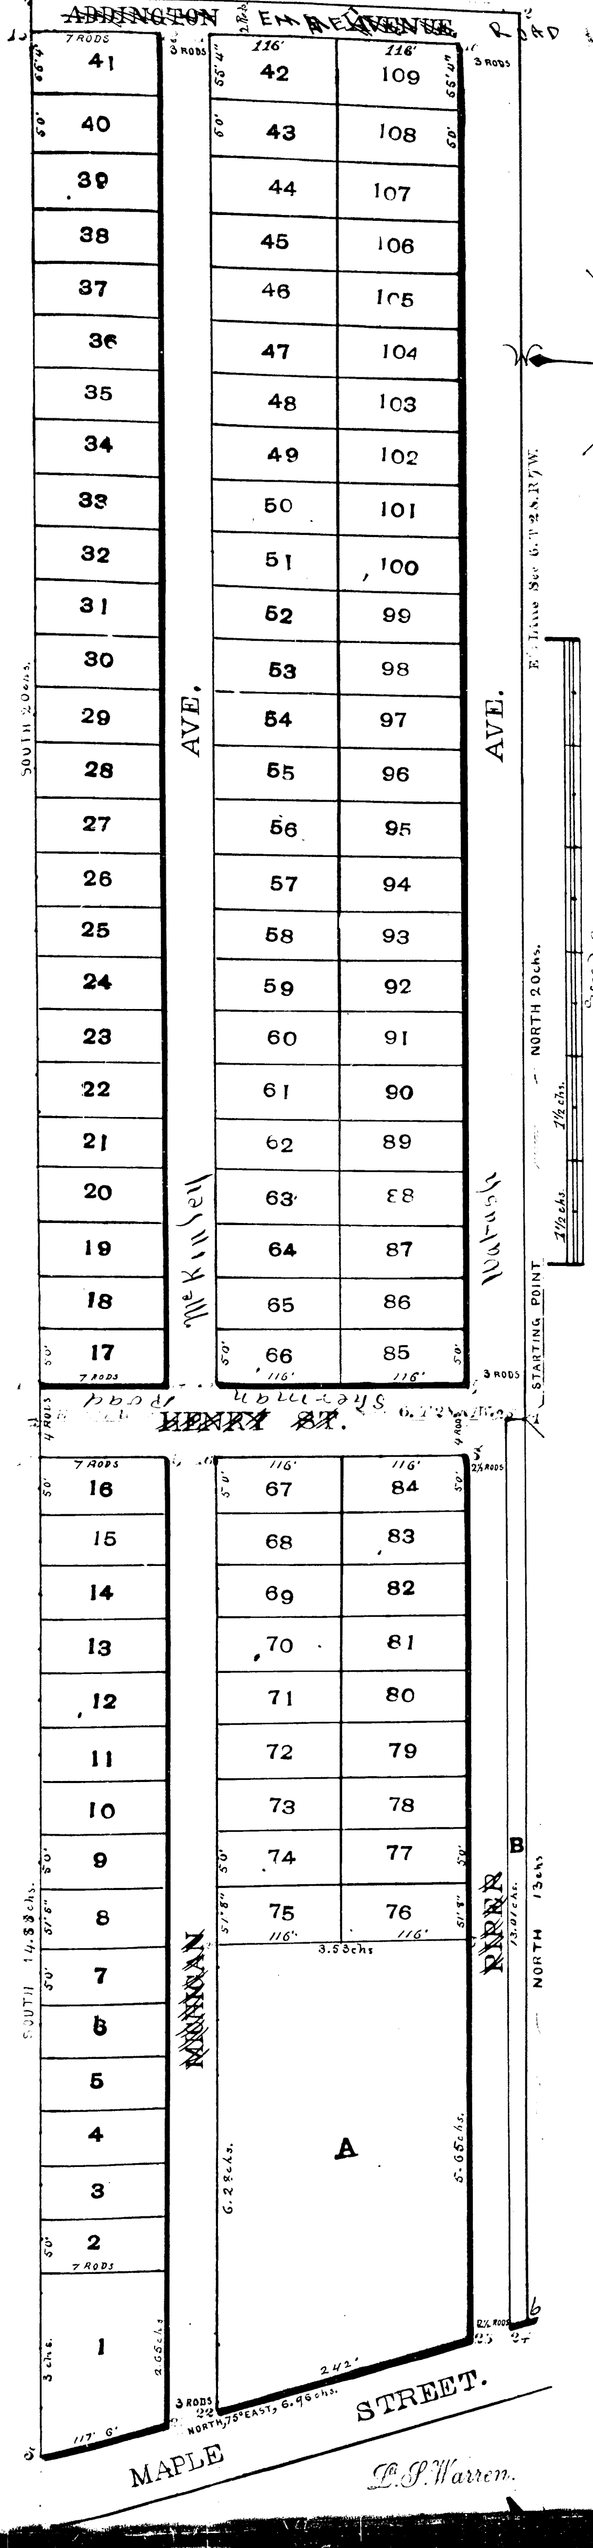

September 13 1888
H. Pratt

Examined and Approved
September 3rd, 1888.
Henry H. Aplin,
Auditor Genl.
by Henry Humphrey.

State of Michigan } ss.
County of Calhoun }

Received for record September 13, 1888, at 9 o'clock A.M. and recorded in Book 1 of Plats on Page 48.

Frank B. Snyder
Register of Deeds.

STATE OF MICHIGAN } ss.
COUNTY OF CALHOUN.

We Frank B. Snyder Register of Deeds, and A. W. Austin Surveyor, hereby certify that we have each carefully compared this copy with the original plat of Frisbies Third Addition to Battle Creek and that it is an exact copy thereof and of the whole of such original map or plat.

Frank B. Snyder Register of Deeds.
A. W. Austin Surveyor.

STATE OF MICHIGAN, } ss.
COUNTY OF CALHOUN.

We Frank B. Snyder Register of Deeds, and A. W. Austin Surveyor, hereby certify that we have carefully compared the annexed copy with the plat of "Frisbies Third Addition to Battle Creek" now of record in the office of said Register of Deeds, and that it is a true transcript therefrom and of the whole of such record.

Frank B. Snyder Register of Deeds.
A. W. Austin Surveyor.

DEDICATION.

Know all Men by these Presents, That we Charles Merritt and Elizabeth M. C. Merritt his wife, and Dewitt C. Addington and Maria A. Addington his wife have caused the land embraced in the annexed plat to be surveyed, laid out and platted, to be known as "Frisbies Third Addition to Battle Creek" and that the streets and alleys as shown on said plat are hereby dedicated to the use of the public.

Signed & Sealed in presence of
Orin B. Frisbie
L. S. Warren

Charles Merritt
Elizabeth M. C. Merritt
Dewitt C. Addington
Maria A. Addington

State of Michigan
County of Calhoun } ss.

On this Twenty Sixth day of August, 1888 before me, a Notary Public in and for said county, personally came the above named Charles Merritt and Elizabeth M. C. Merritt his wife, and Dewitt C. Addington and Maria A. Addington his wife, known to me to be the persons who executed the above dedication and acknowledged the same to be their free act and deed.

Lewis S. Warren,
Notary Public,
Calhoun Co., Mich.

L. S. Warren.

Description of Land Platted.

The land conveyed in the annexed plat of "Frisbies Third Addition to Battle Creek" is described as follows: Beginning at the south-east corner of the South West Quarter of the North East Quarter of Section Six (6), Township Four (4) South, Range Seven (7) West, (Summit), Thence North on the east one eighth line of said section, twenty (20) chains to the North one eighth line of said section; Thence West on the said North one eighth line six (6) chains and seventy eight (78) links; Thence South on a line parallel with said east one eighth line twenty (20) chains to the East and West quarter line of said section Six (6), this point being the north-east corner of the plat known as "Skinners Addition to Battle Creek"; Thence continue South in the same course along the East line of said "Skinners Addition" to the North side of Maple St. fourteen (14) chains and eighty eight (88) links; Thence North, 75° East; along the North side of Maple St. six (6) chains and ninety six (96) links to the said East one eighth line; Thence North along said East one eighth line Thirteen (13) chains to the place of beginning. Being a part of the South West Quarter of the North East Quarter and the North West Quarter of the South East Quarter of said Sec. Six. The parcels of land marked A and B are not platted as a part of this Addition although included in the Survey. In giving the sizes of lots &c. feet are designated by primes (') and inches by seconds (").

Surveyor's Certificate.

I hereby certify that the plat hereon delineated is a correct one and that permanent monuments, consisting of cedar stakes about two feet long and three to four inches through, have been planted full length in the ground with three stones bedded down even with the surface closely around the top of each stake and each stone measuring from five to seven inches through. Said monuments have been planted at all angles in the boundary of the land platted and at all intersections of streets or streets and alleys. Each of said monuments may be found by the annexed table, reference being had to their respective corresponding number in red ink, with witnesses given.

TABLE

1. Point of beginning on S'ly line of E. & W. centre			13. Stake.	24"	S. 85¼° W.	dis.	200 lk.
Line — No witnesses.			14. W.O.	18"	S 65½° W.	"	.66 "
2. B.O. 14"	S 1° E.	dis.	1.89 ch.	15. "	18"	S 78½° W.	"	1.38 "
Hick. 4"	S 37° W.	"	.04 "	16. "	18"	N 62° W.	"	1.56 "
3. " 24"	S 73° W.	"	2.21 "	17. "	18"	N 44° W.	"	.97 "
" 8"	N 83½ W.	"	1.45 "	18. Hick.	12"	S 45½° E.	"	.28½ "
4. " 12"	N 32½° E.	"	.32½ "	Bur. O.	12"	S 77½° E.	"	.90 "
Bur. O. 12"	N 70° E.	"	.91½ "	19. Hick.	12"	N 15° E.	"	.54 "
5. Pk. 12"	N 73° E.	"	.26 "	Bur. O.	18"	N 46° E.	"	1.17 "
S. E. cor. Horse Well	S 22½ W.	dis.	.87½ "	20. Monument - no witness				
6. Cross 7"	S 17° W.	dis.	1.12 "	21. Cross 6"	S 50½° E.	dis.	1.51 ch.	
" 6"	S 30½° W.	"	1.35 "	" 6"	S 58½° E.	"	1.42 "	
7. Monument - no witness				22. " 6"	S 28° E.	"	1.04 "	
8. " " "				" 7"	S 48° E.	"	1.17 "	
9. " " "				23. " 7"	S 21° E.	"	.97 "	
10. Hick. 4"	N 54½° E.	dis.	.85¼ "	" 7"	S 4½° E.	"	.98 "	
Bl. O. 14"	S 28¾ E.	"	1.55 "	24. " 7"	S 11½° W.	"	1.06 "	
11. " 10"	N 31½° W.	"	1.70 "	" 6"	S 26° W.	"	1.27 "	
12. " 16"	N 13½° W.	"	1.96 "	25. Monument - no witness				
13. Hick. 8"	N 63¾° W.	"	1.43 "					

A. W. Austin, Surveyor.

CamScanner - www.fastio.com