


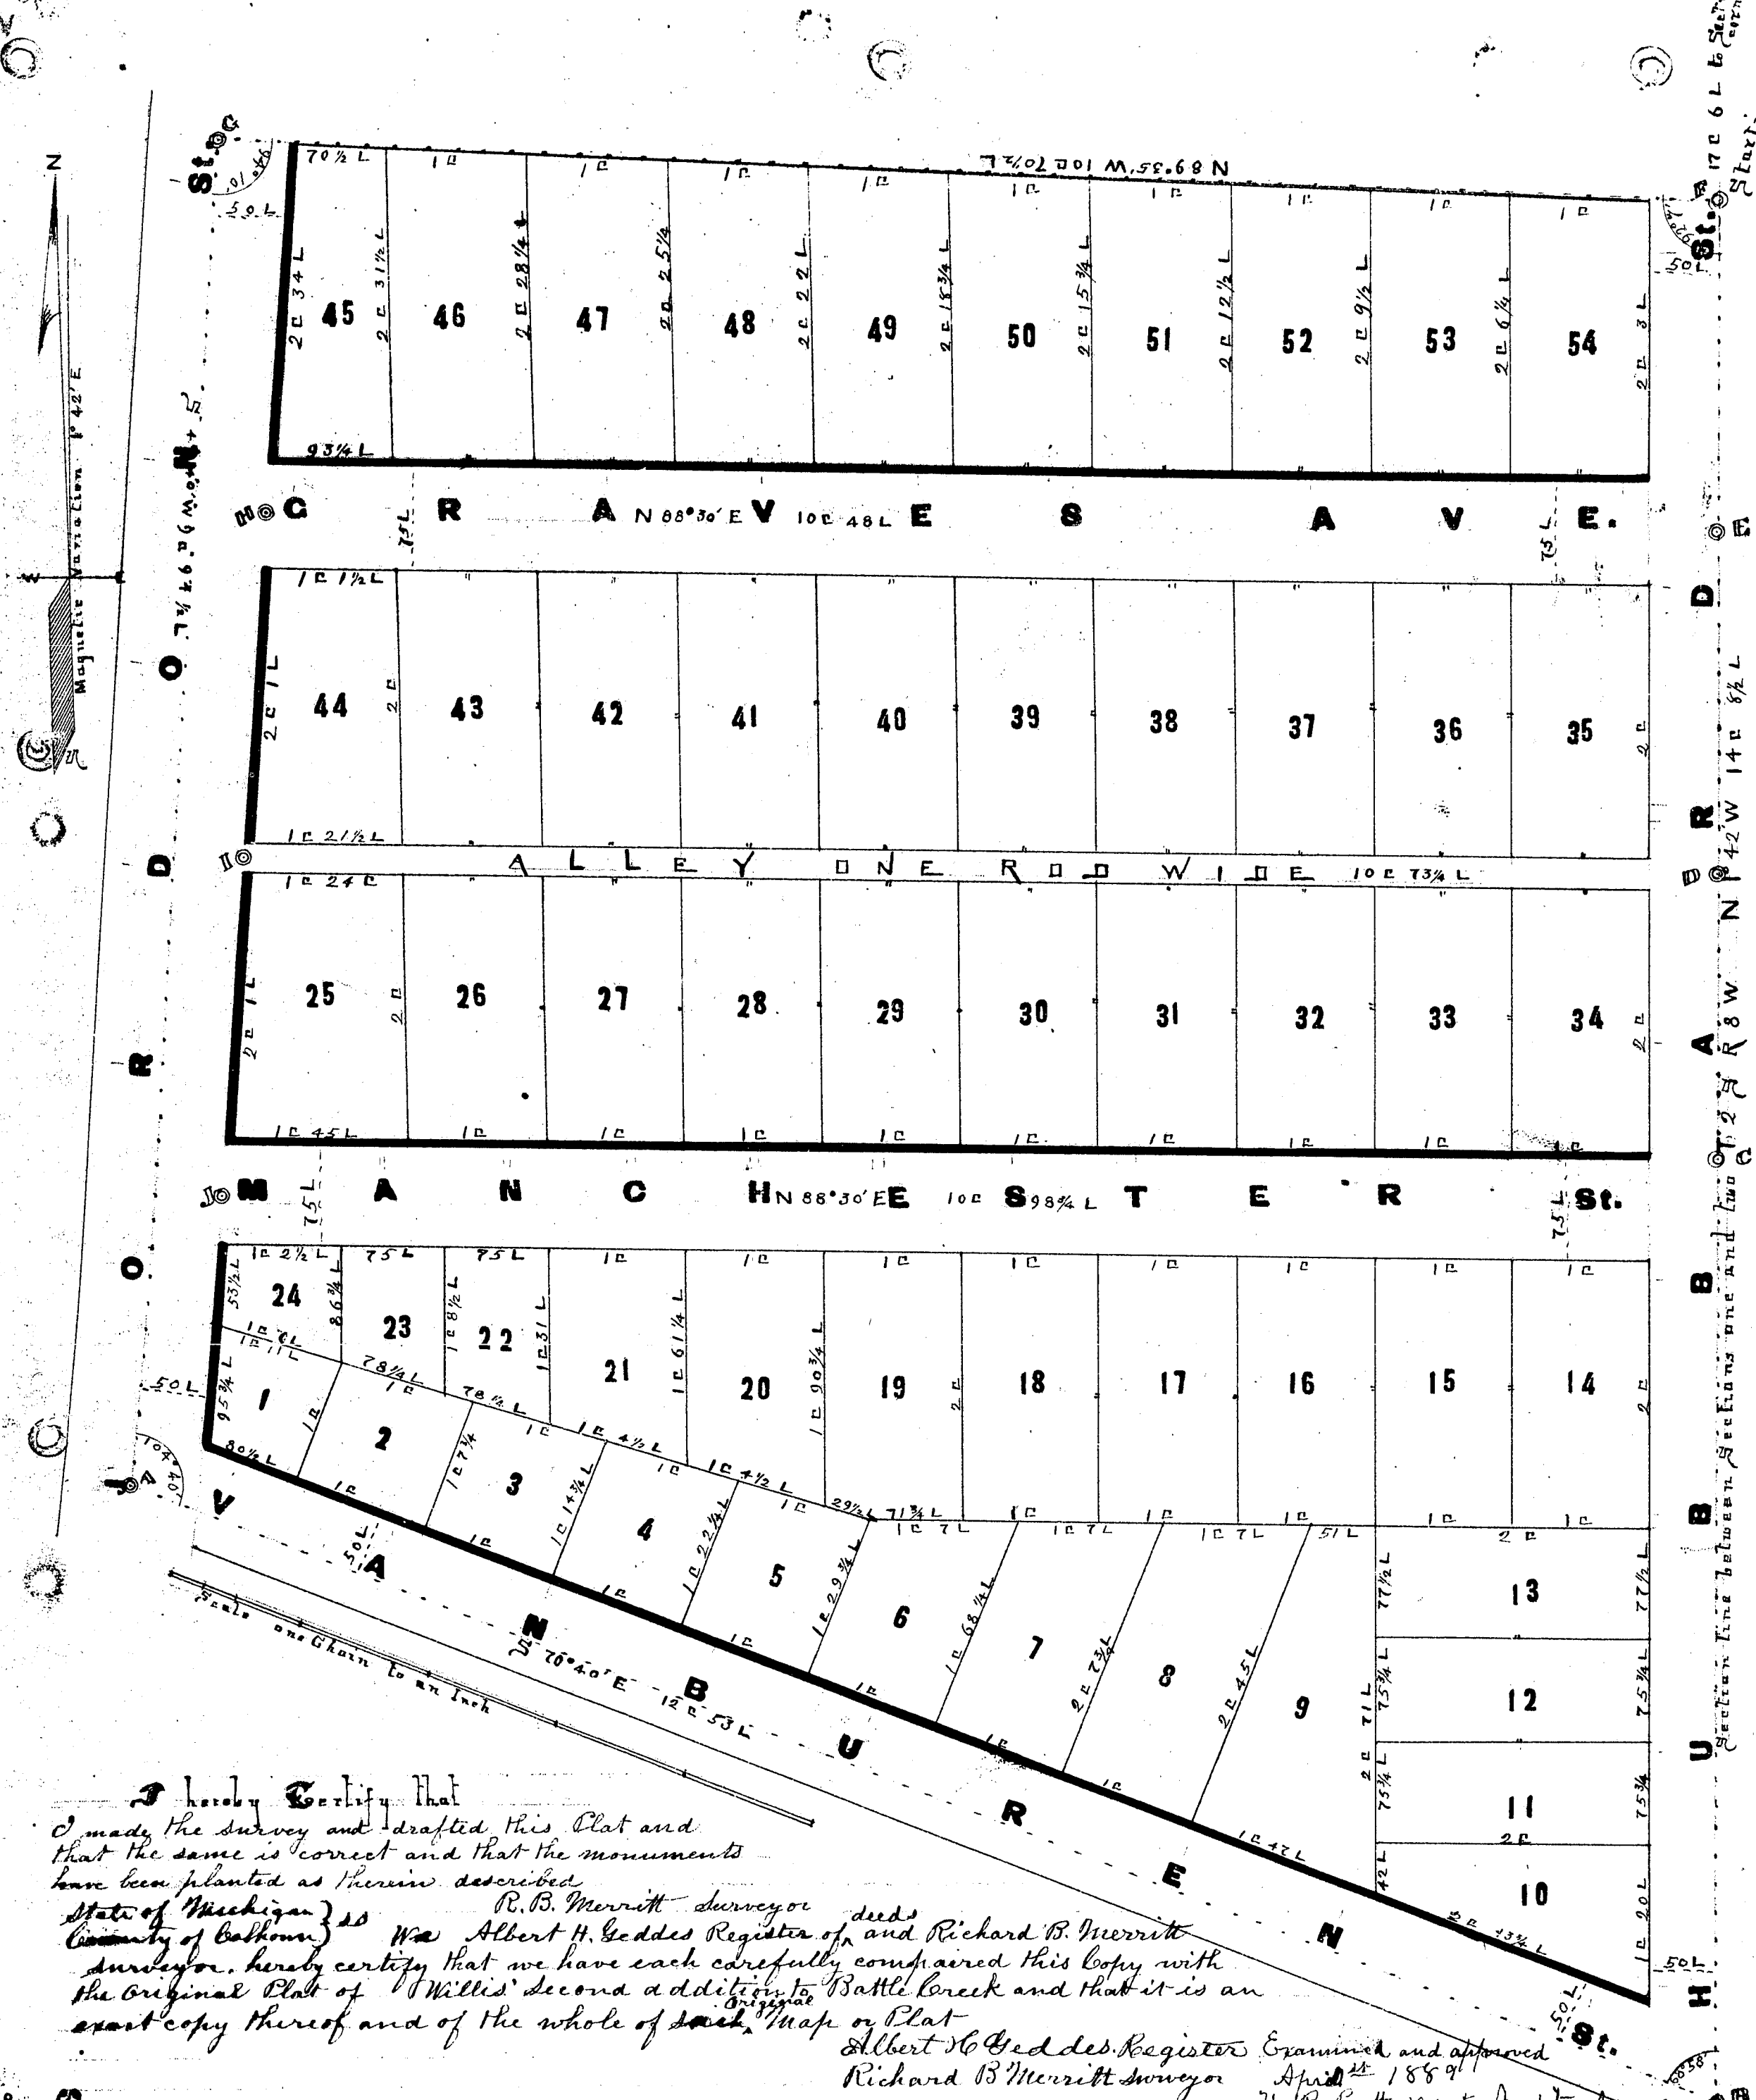

Certified Copy

Willis' Second Addition TO Battle Creek.

Received and Filed
IN AUDITOR GENERAL'S OFFICE
May 3 1889
H. R. Pratt, Deputy Auditor General

Minutes of the Survey
Beginning at a point on the section line (18) seven-
teen chains and (6) six links south of the Northeast corner
of section (2) two in Town 2 South of Range 8 West in the County
of Calhoun and State of Michigan and at the Southeast
corner of land of Capt. Hubbard thence N 89° 35' W along
the South line of said Hubbard's land (10) ten chains and (70%)
seventy and a half links to the East line of Hubbard's land
thence S 4° 40' W along the East line of said Hubbard's land
(9) nine chains and (34%) thirty four and a half links to
the center line of Van Buren Street extended thence S 89° 06' E in the center of said street (12) twelve chains and
(53) fifty three links to the section line aforesaid thence N 1° 42' W on the section line (14) fourteen chains and (8)
eight links to the place of beginning containing (12) twelve and (85%) ninety eight hundredths acres of land more or less

Be it known that I Lydia Willis of the City of Battle Creek County of Calhoun and State of
Michigan proprietor of the above describe parcel of land do hereby lay out the same into lots, streets
and Alley of the size dimensions and with boundaries courses and extent and numbered and named
as set forth on this map and Plat, and the certain figures and signs on this page of Mapping paper
truly represent and describe the same The outside boundaries being indicated by red dotted lines the letter
(N) standing for North (S) for South (E) for East (W) for West (C) for chains (L) for links (St) for street (Al) for alley
minutes and the figures printed near the center of each lot being the number thereof and the size being written
on the lines of each and those portions marked as street and Alley within the above boundaries are
hereby released to said County of Calhoun in trust for the use of the Public as streets and I hereby
further Proclaim that this Plat shall be known as 'Willis' second addition to Battle Creek'

In Witness whereof I have hereunto set my hand this nineteenth day of March A.D. 1889

Clark Shipman In Presence of Lydia Willis
Charlie Ireland

State of Michigan } ss
County of Calhoun } On this nineteenth day of March A.D. 1889 before me, A Notary Public in and for
said County personally appeared Lydia Willis to me known to be the person described
in and who executed the above instrument and acknowledged to me that she executed the same of
her own free will for the purposes therein stated and the said Richard B. Merritt Surveyor -
and master of this Plat also appeared and acknowledged that he made the survey and drafted this
Plat and that the same is correct

Clark Shipman Notary Public

Monuments and Witnesses
At A 2" tile planted 4" below surface. Witness N.W. corner of B.O. Carter's House bearing S 39° 45' E 72 1/4 L (S.W. corner of Plat)
No other witnesses
B Witness Elm 15" S 18° W 10 1/4 L
C S.W. corner of John Housner's House N 56° 15' E 10 6 1/4 L (S.E. corner of Plat)
D Elm 6" N 41° 30' W 80 L (S.W. corner of old Fair Ground) N line of Manchester Street
E Cherry 7" N 81° 25' E 61 L
F No witnesses (center of Alley and center of Hubbard Street)
G No witnesses (Graves Ave.)
H Cherry 10" S 37° E 83 1/4 L (N.E. corner of Plat)
I No witnesses (S line of Graves Ave.)
J No witnesses (S line of Graves Ave.)
State of Michigan } ss
County of Calhoun } We Albert H. Geddes Register of Deeds and Richard B. Merritt Surveyor
hereby certify that we have each carefully compared the annexed copy
with the Plat of Willis' second addition to Battle Creek now of record in the Office
of Register of Deeds and that it is a true transcript therefrom and of the whole of such record

Albert H. Geddes Register of Deeds
Richard B. Merritt Surveyor

I hereby certify that
I made the survey and drafted this Plat and
that the same is correct and that the monuments
have been planted as herein described
R. B. Merritt Surveyor
State of Michigan } ss
County of Calhoun } We Albert H. Geddes Register of Deeds and Richard B. Merritt
Surveyor, hereby certify that we have each carefully compared this copy with
the original Plat of Willis' second addition to Battle Creek and that it is an
exact copy thereof and of the whole of such Map or Plat
Albert H. Geddes Register of Deeds
Richard B. Merritt Surveyor
Examined and approved
April 18 1889
H. R. Pratt Deputy Auditor General

Registers Office
Calhoun County, Received for record April 18th 1889
at 3 o'clock P.M. and recorded in
Book 2 of Plats on Page 13351
Albert H. Geddes
Register of Deeds

13351

ClibPDF - www.fastio.com