

KINGMAN'S ADDITION to the City of BATTLE CREEK, CALHOUN COUNTY, MICHIGAN,

Received and Filed
IN AUDITOR GENERAL'S OFFICE
JAN 27 1890
DEPUTY AUDITOR GENERAL


CONSISTING of that part of the east half of the southwest fractional quarter of Section 7, Township 2 South, Range 7 West, which lies west of the center of Main Street in the City of Battle Creek and south of a line commencing at a point in the half-quarter line 16.00 chains north of the southwest corner of said half-quarter section, and running thence north 75° 30' east to the center of Main Street—excepting therefrom the lot so marked on the plat.
December 20, 1889.

I DO HEREBY CERTIFY that this is a correct plat of Kingman's Addition to the City of Battle Creek, and that permanent monuments of iron gas pipe have been planted at all the angles of the land platted, and at the intersection of all streets, or of streets and alleys, as shown on the plat by small black circles, except that the southeast corner of the land described is marked by an earthen post at the quarter-section corner. Iron stakes are also planted at other points marked by circles on the plat.

We, RICHMOND KINGMAN and CAROLINE B. KINGMAN, owners of the above described land, have caused the same to be surveyed and platted, and we hereby dedicate to the public for use as public highways the lands marked on the plat as streets and avenues.
Executed in presence of *A. H. Bennett* [L.S.] Owner.
Richmond Kingman [L.S.] Owner.
Caroline B. Kingman [L.S.] Owner.

STATE OF MICHIGAN, } ss.
COUNTY OF CALHOUN. }
On this 27th day of December, A. D. 1889, before me, a Notary Public in and for said County, personally appeared Richmond Kingman and Caroline B. Kingman, to me known to be the persons who executed this plat, and acknowledged the same to be their free act and deed.
Examined and Approved, *James A. McRae* Deputy Auditor General.
Received for record this *18th* day of *January* A. D. 1890, at *4* o'clock *P.M.*, and recorded in Liber *2* of Plats on page *2*.
Albert H. Buddles Register of Deeds.

STATE OF MICHIGAN, } ss.
COUNTY OF CALHOUN. }
We, *Albert H. Buddles* Register of Deeds, and *William A. McRae* Deputy Auditor General, compared this copy with the original plat of Kingman's Addition to the City of Battle Creek, and that it is an exact copy thereof and of the whole of such original map or plat.
Albert H. Buddles Register of Deeds.
William A. McRae Deputy Auditor General.

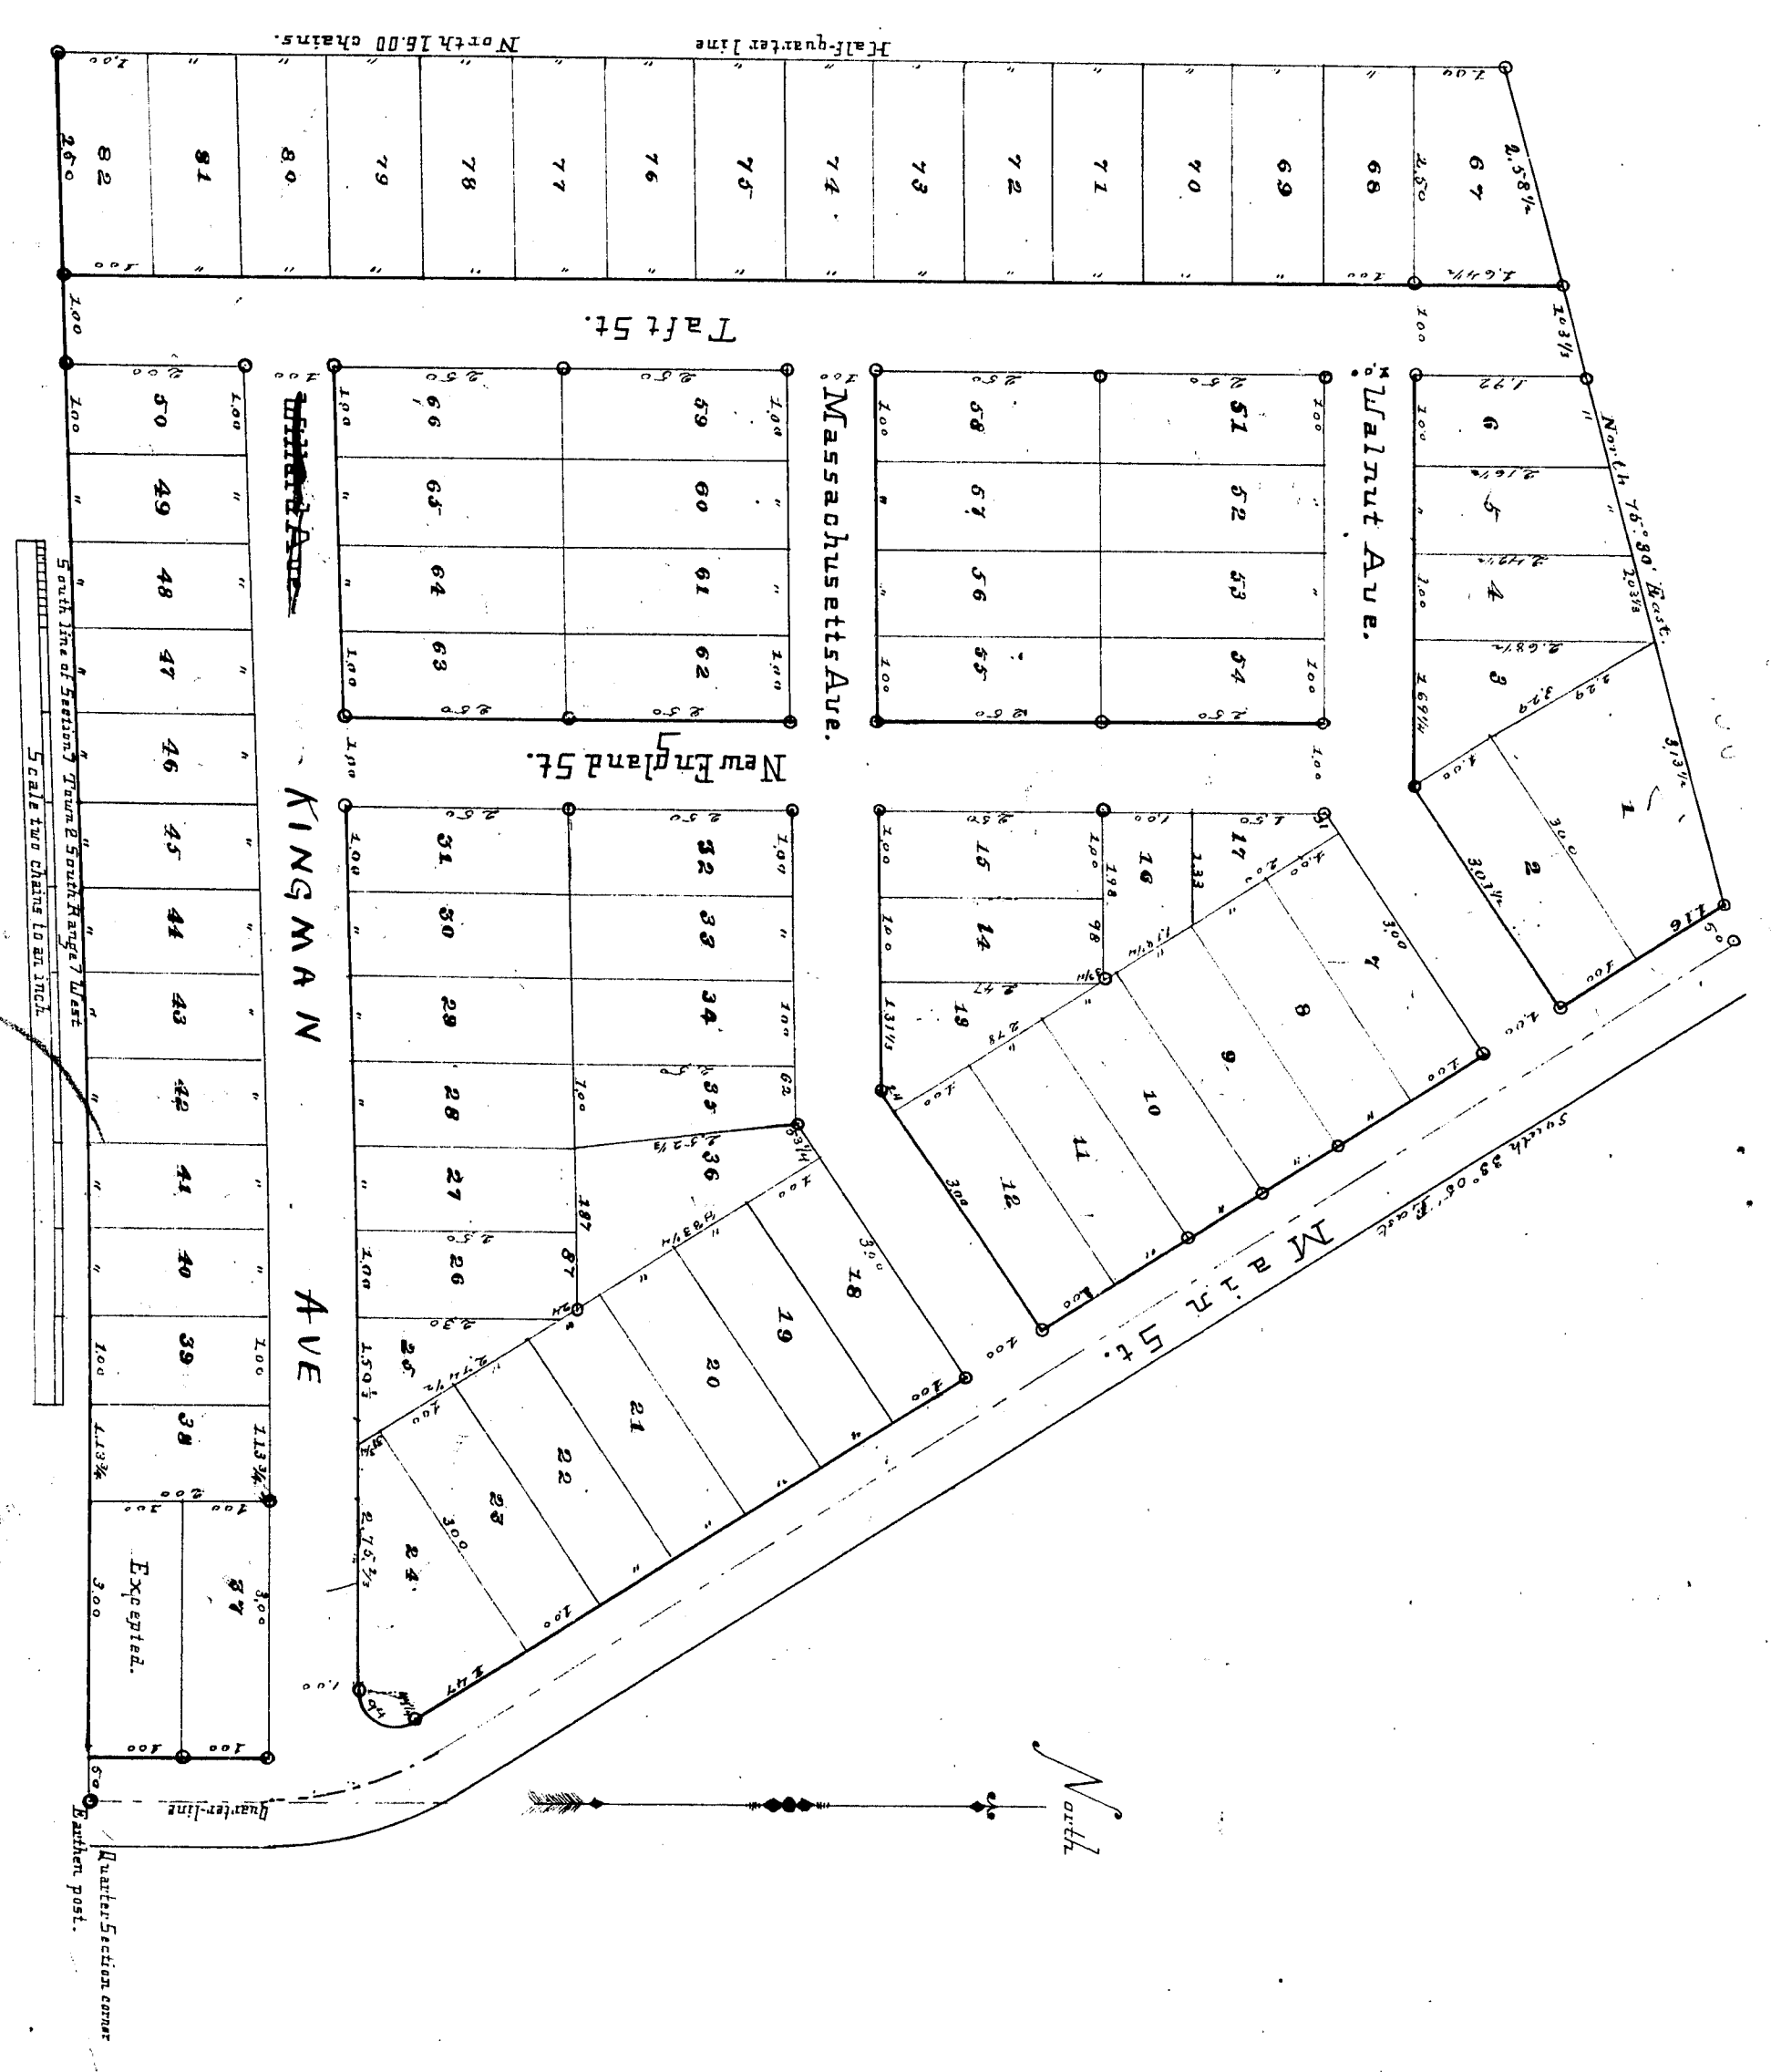

PLAT OF
KINGMAN'S ADDITION to the City of BATTLE CREEK,
CALHOUN COUNTY, MICHIGAN,

Received and Filed
IN AUDITOR GENERAL'S OFFICE
JAN 20 1890
DEPT. AUD. GENL.

CONSISTING of that part of the east half of the southwest fractional quarter of Section 7, Township 2 South, Range 7 West, which lies west of the center of Main Street in the City of Battle Creek and south of a line commencing at a point in the half-quarter line 16.00 chains north of the southwest corner of said half-quarter section, and running thence north 75° 30' east to the center of Main Street—excepting therefrom the lot so marked on the plat.
December 20, 1889.

I DO HEREBY CERTIFY that this is a correct plat of Kingman's Addition to the City of Battle Creek, and that permanent monuments of iron gas pipe have been planted at all the angles of the land platted, and at the intersection of all streets, or of streets and alleys, as shown on the plat by small black circles, except that the southeast corner of the land described is marked by an earthen post at the quarter-section corner. Iron stakes are also planted at other points marked by circles on the plat.

We, RICHMOND KINGMAN and CAROLINE B. KINGMAN, owners of the above described land, have caused the same to be surveyed and platted, and we hereby dedicate to the public for use as public highways the lands marked on the plat as streets and avenues.
Executed in presence of

STATE OF MICHIGAN, } ss. Richard Kingman [L.S.] Owner.
COUNTY OF CALHOUN. } Caroline B. Kingman [L.S.] Owner.

On this 27th day of December, A. D. 1889, before me, a Notary Public in and for said County, personally appeared Richmond Kingman and Caroline B. Kingman, to me known to be the persons who executed this plat, and acknowledged the same to be their free act and deed.

Examined and Approved, James M. Decker Deputy Auditor General.
Received for record this 13th day of January A. D. 1890, at 4 o'clock P.M. and recorded in Liber 9 of Plats on page 2
Albert H. Geddes Register of Deeds.

STATE OF MICHIGAN, } ss. Albert H. Geddes Register of Deeds.
COUNTY OF CALHOUN. } Albert H. Geddes Register of Deeds.
I, Albert H. Geddes Register of Deeds, do hereby certify that we have each carefully compared this copy with the original plat of Kingman's Addition to the City of Battle Creek, and that it is an exact copy thereof and of the whole of such original map or plat.

STATE OF MICHIGAN, } ss. Albert H. Geddes Register of Deeds.
COUNTY OF CALHOUN. } Albert H. Geddes Register of Deeds.
I, Albert H. Geddes Register of Deeds, do hereby certify that we have each carefully compared the annexed copy with the plat of Kingman's Addition to the City of Battle Creek, and that it is a true transcript therefrom and of the whole of such record.

