


Description of Land Platted: The land embraced in the annexed amended plat of M.E. Cummings' addition to Battle Creek is located on the North East quarter of the North East quarter of Sec. 11, Town Two South Range Eight West, Calhoun County, and bounded as follows: Beginning at the South East corner of the North East quarter of the North East quarter of said Sec. 11, and running thence N. North on the Sec. line of said Sec. 11, 12.54 chs. to the south side of Upton Ave. 2. Thence North 54° West, along the south side of said Upton Ave. 3.88 chs. 3. Thence South 37° 45' West 19.02 1/2 chs. to the south line of the said North East quarter of the North East quarter of said Sec. 11, 1/8 line 4. Thence East on said South line of said North East quarter of the North East quarter of said Sec. 11, 15.09 1/2 chs to the place of beginning 1.

Surveyor's Certificate. I hereby certify that the amended plat herein delineated is a correct one and that permanent monuments consisting of brass stakes, twenty inches long (about) have been planted full depth at points marked thus "M." as shown at all angles in the boundaries of the land platted and at all intersections of streets or streets and alleys. Each stake or monument measures three to four inches through and witnessed by three stones, each measuring from five to eight inches in length and bedded down even with the surface and closely around the top of each stake.

A. H. Austin Surveyor

Examined and approved
May 8th 1890
A. H. Austin
Deputy Auditor General

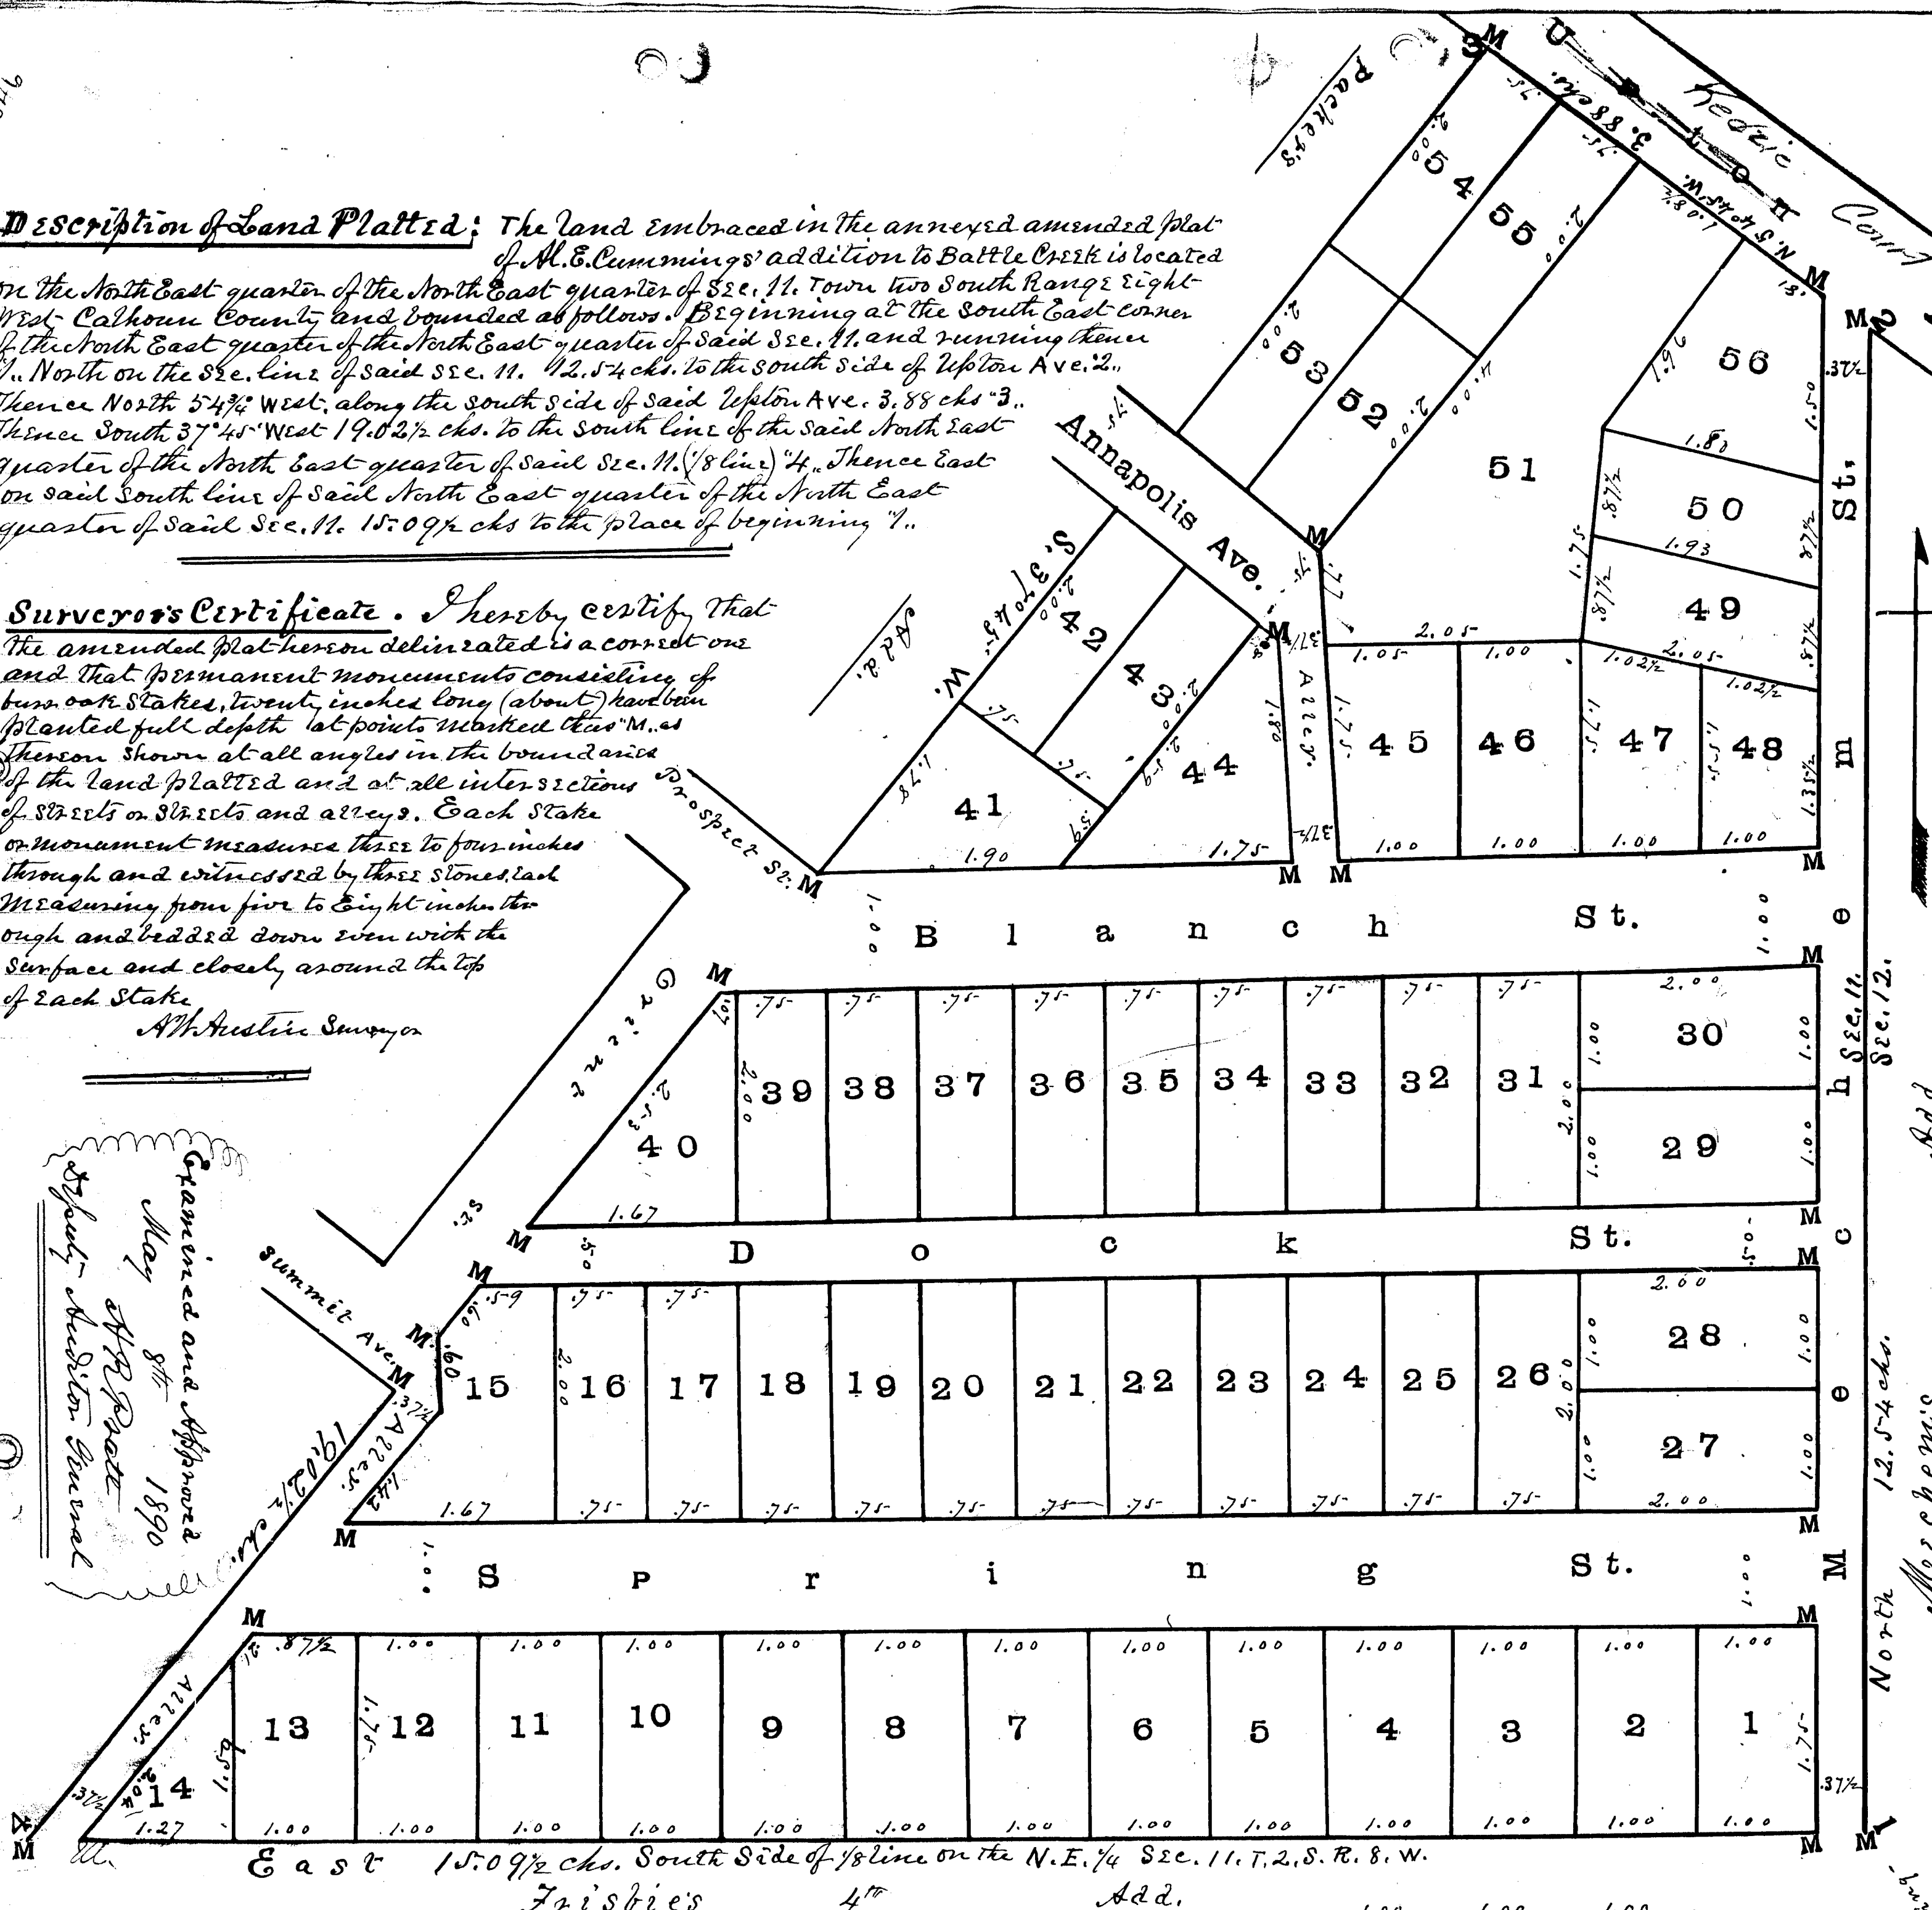

AMENDED PLAT OF Al. E. Cumming's Addition TO BATTLE CREEK.

Received and Filed
IN AUDITOR GENERAL'S OFFICE
May 22 1890
Deputy Auditor General.

Dedication

Know all Men by these Presents, That we M. E. Cummings and Nellie L. Cummings his wife, Olin B. Frisbie and Estella Frisbie his wife, as proprietors have caused the land embraced in the annexed plat to be surveyed, laid out and platted, to be known as the amended plat of M. E. Cummings' addition to Battle Creek and that the streets and alleys as shown on said plat are hereby dedicated to the use of the public signed and sealed in presence of

E. S. Walker }
A. H. Austin }
Al. E. Cummings
Nellie L. Cummings
Olin B. Frisbie
Estella Frisbie

State of Michigan
County of Calhoun ss. On this twenty third day of April 1890, before me a Notary Public in and for said County, personally came the above named M. E. Cummings and Nellie L. Cummings his wife, Olin B. Frisbie and Estella Frisbie his wife, known to me to be the persons who executed the above dedication and acknowledged the same to be their free act and deed

Eli S. Walker Notary Public
Calhoun Co. Mich.

State of Michigan
County of Calhoun ss. We Albert H. Geddes Register of Deeds and A. H. Austin Surveyor hereby certify that we have each carefully compared this copy with the original amended plat of M. E. Cummings' addition to Battle Creek and that it is a true copy thereof and of the whole of such original map or plat.

Albert H. Geddes } Register of Deeds
A. H. Austin } Surveyor

State of Michigan
County of Calhoun ss. We Albert H. Geddes Register of Deeds and A. H. Austin Surveyor hereby certify that we have each carefully compared the annexed copy with the amended plat of M. E. Cummings' addition to Battle Creek, now of record in the office of said Register of Deeds and that it is a true transcript therefrom and of the whole of such record.

Albert H. Geddes } Register of Deeds
A. H. Austin } Surveyor

Register Office
Calhoun County ss. Received for record at 9 A. M.
14 of May 1890 and placed on
file in Book of Plats No. 2 Page 12
Albert H. Geddes Register of Deeds

Name changed
VOTED BY RESOLUTION
OF BOARD COMMISSIONERS
June 20 1901
VOUCHER No. 646-101

Scale, 1.00 ch. to the inch

13362


AMENDED PLAT OF Al. E. Cumming's Addition TO BATTLE CREEK.

Description of Land Platted: The land embraced in the annexed amended plat of Al. E. Cumming's addition to Battle Creek is located on the North East quarter of the North East quarter of Sec. 11, Town 100 South Range Eight West, Calhoun County, and bounded as follows: Beginning at the South East corner of the North East quarter of the North East quarter of said Sec. 11, and running thence $\frac{1}{4}$ North on the Sec. line of said Sec. 11, 42.54 chs. to the South side of Upton Ave. 2. Thence North $54^{\circ}34'$ West, along the South side of said Upton Ave. 3.88 chs. 3. Thence South $37^{\circ}45'$ West 19.02 $\frac{1}{2}$ chs. to the South line of the said North East quarter of the North East quarter of said Sec. 11, (8 line) 4. Thence East on said South line of said North East quarter of the North East quarter of said Sec. 11, 15.09 chs. to the place beginning $\frac{1}{4}$.

Surveyor's Certificate. I herby certify that the amended plat heron delineated is a correct one and that permanent monuments consisting of bur oak stakes, twenty inches long, (about) have been planted full depth at points marked this "M." as shown at all angles in the boundaries of the land platted and at all intersections of streets or streets and alleys. Each stake or monument measures three to four inches through and witnessed by three stones, each measuring from five to eight inches through and bedded down seven with the surface and closely around the top of each stake.

Al. H. Huston Surveyor

Examined and approved
May 8th 1890
Al. H. Huston
Deputy Auditor General

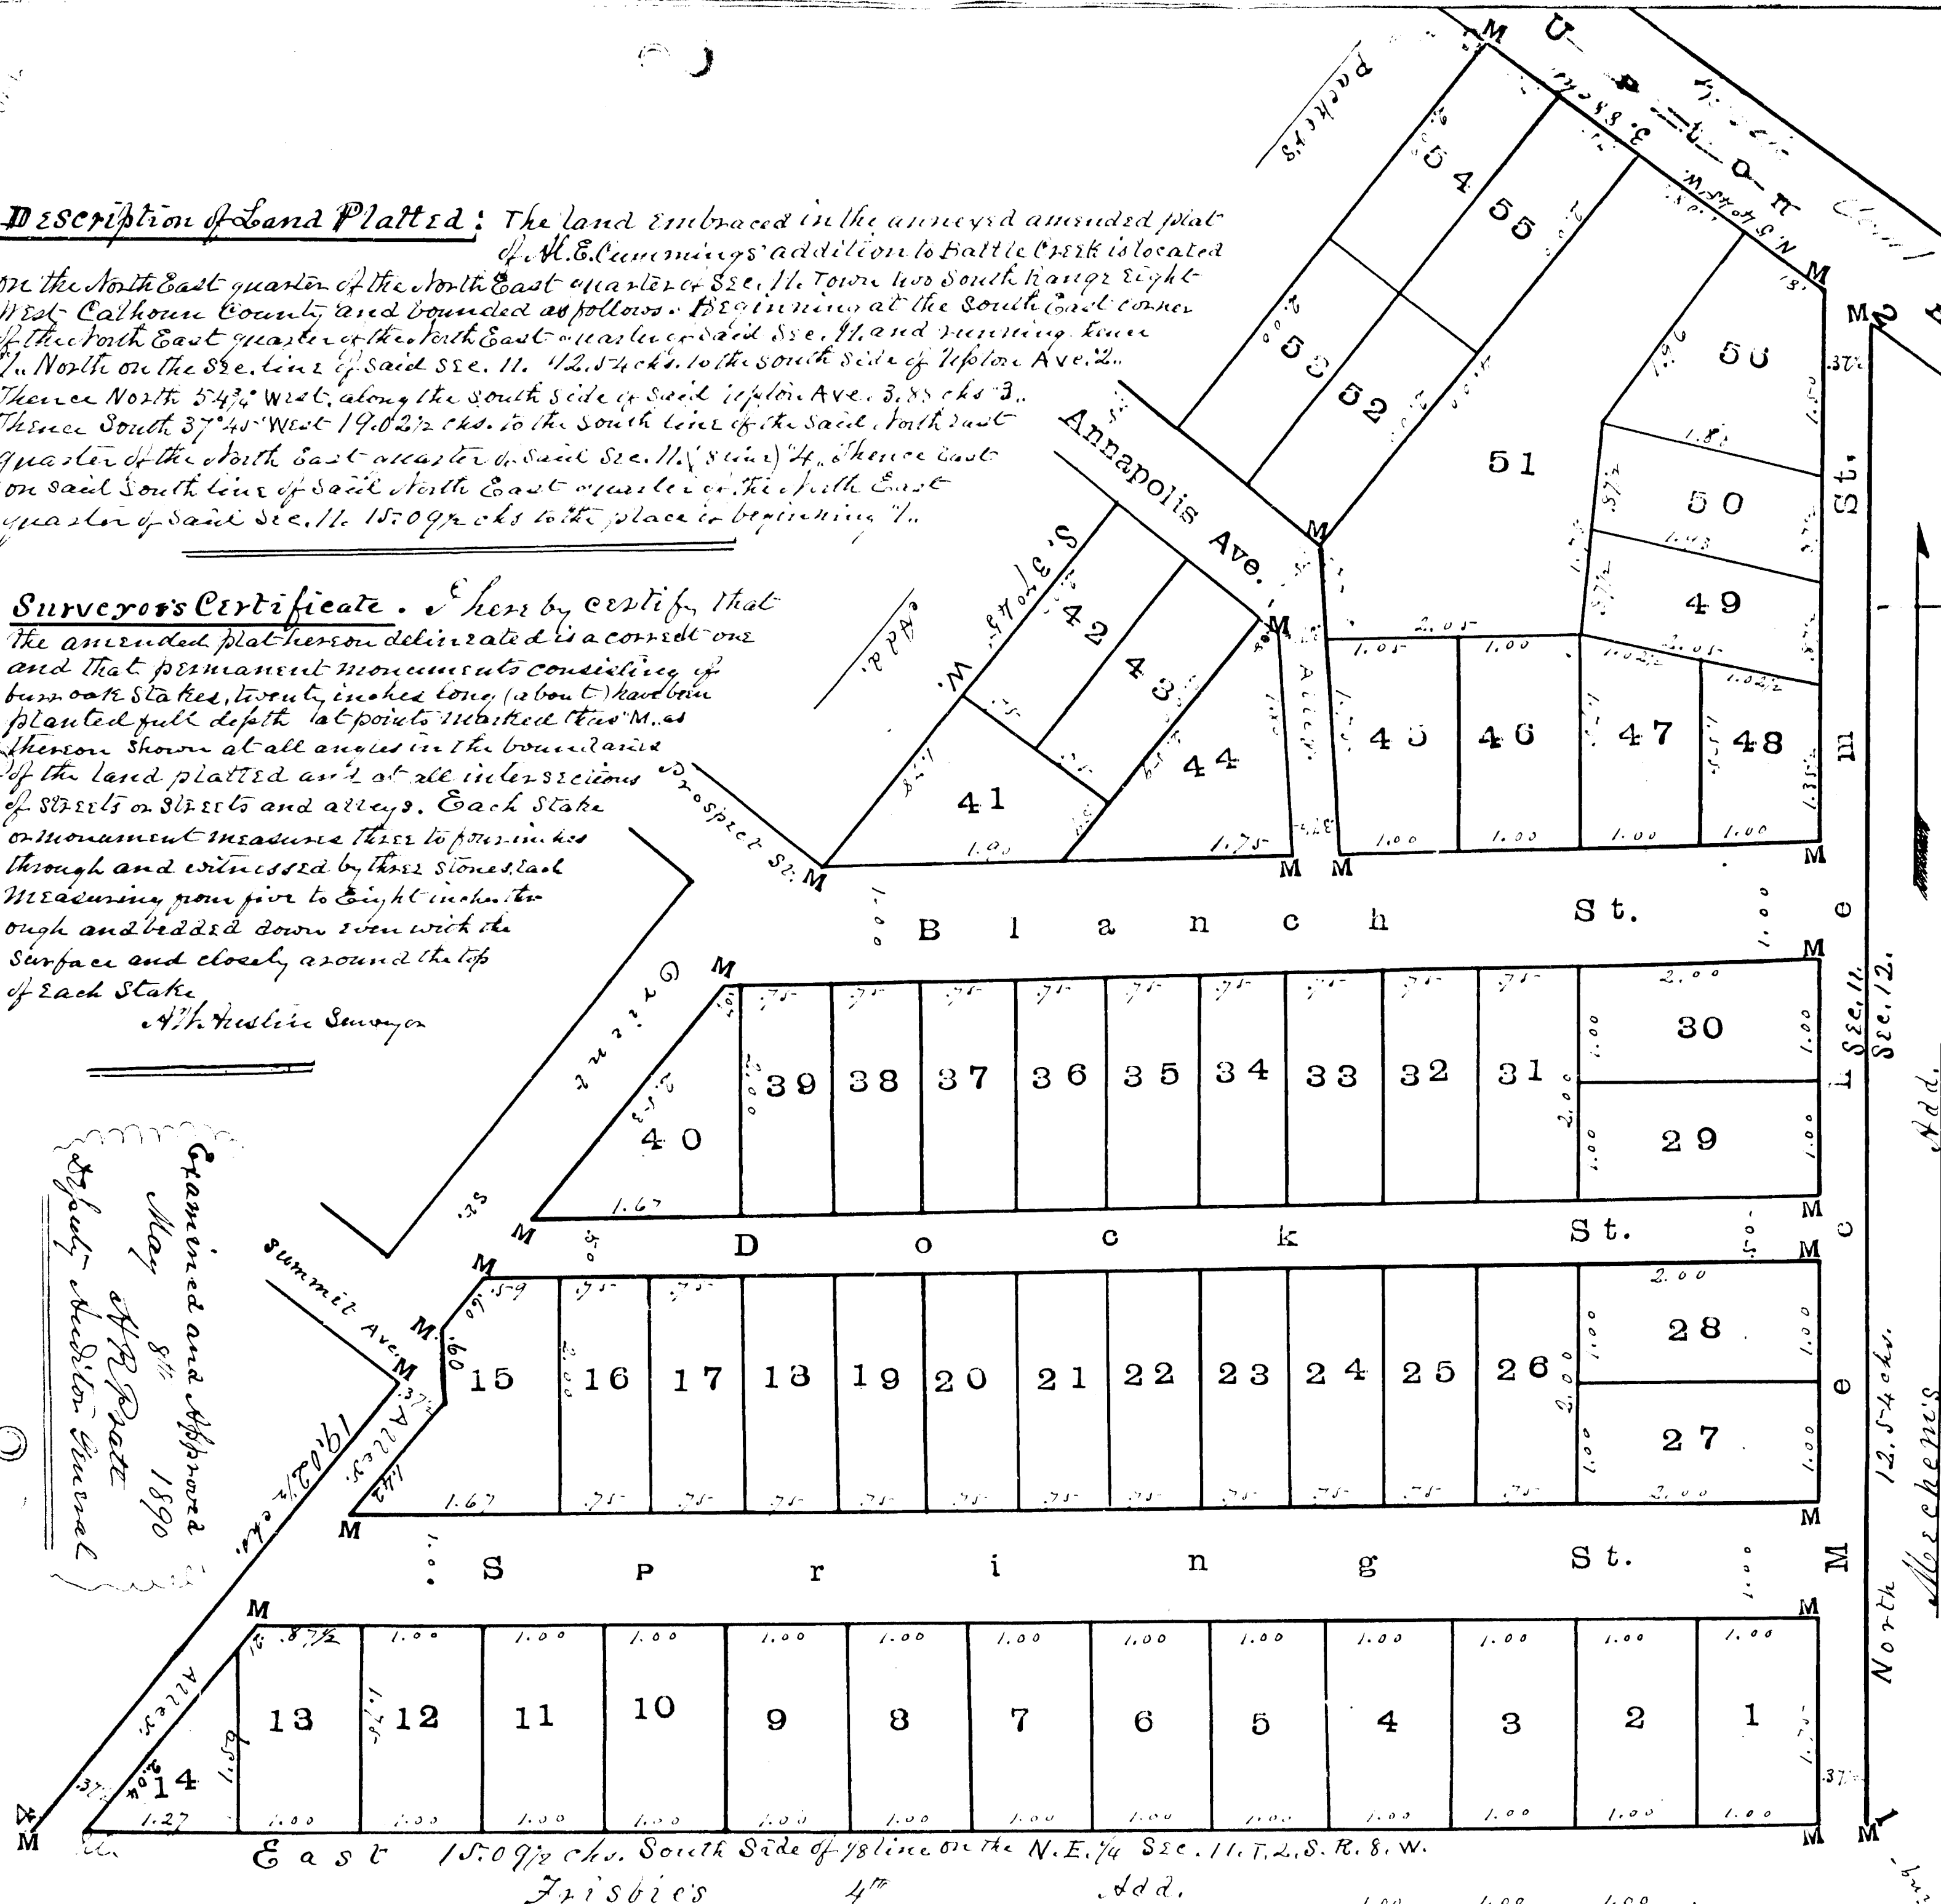

Received and filed
May 22 1890
Deputy Auditor General

Dedication
Know all Men by these Presents, That we Al. E. Cumming and Nellie L. Cumming his wife Orin B. Frisbie and Estella Frisbie his wife, as proprietors have caused the land embraced in the annexed plat to be surveyed, laid out and platted, to be known as the amended plat of Al. E. Cumming's addition to Battle Creek and that the streets and alleys as shown on said plat are hereby dedicated to the use of the public
Signed and sealed in presence of

E. S. Walker } Al. E. Cumming
A. H. Huston } Nellie L. Cumming
Orin B. Frisbie
Estella Frisbie

State of Michigan
County of Calhoun ss. On this twenty third day of April 1890, before me a Notary Public in and for said County, personally came the above named Al. E. Cumming and Nellie L. Cumming his wife, Orin B. Frisbie and Estella Frisbie his wife, known to me to be the persons who executed the above dedication and acknowledged the same to be their free act and deed

Eli S. Walker Notary Public
Calhoun Co. Mich.

State of Michigan
County of Calhoun ss. We Albert H. Geddes Register of Deeds and Al. H. Huston Surveyor hereby certify that we have each carefully compared this copy with the original amended plat of Al. E. Cumming's addition to Battle Creek and that it is a true copy thereof and of the whole of such original map or plat.
Albert H. Geddes } Register of Deeds
Al. H. Huston } Surveyor

State of Michigan
County of Calhoun ss. We Albert H. Geddes Register of Deeds and Al. H. Huston Surveyor hereby certify that we have each carefully compared the annexed copy with the amended plat of Al. E. Cumming's addition to Battle Creek, now of record in the office of said Register of Deeds and that it is a true transcript therefrom and of the whole of such record.
Albert H. Geddes } Register of Deeds
Al. H. Huston } Surveyor

Register's Office
Calhoun County ss. Received for record at 9 o'clock
14 of May 1890 and placed on
file in Book of Plats Vol 2 Page 12
Albert H. Geddes Register of Deeds

Scale, 1.00 ch. to the inch

MAILED BY REGISTER OF DEEDS
MAY 14 1890
CALHOUN COUNTY, MICH.