3098

JORDAN'S ADDITION
TO
BATTLE CREEK.

Received and Filed
IN AUDITOR GENERAL'S OFFICE
Jul 7 1890
A R Pratt
Deputy Auditor General.

Dedication

Know all Men by These Presents that we Abiezer Jordan and Frances A. Jordan his wife Alonzo W Fogg and Bertha L. Fogg his wife as proprietors have caused the land embraced in the annexed plat, to be surveyed, laid out and platted, to be known as Jordan's Addition to Battle Creek and that the streets as shown on said plat are hereby dedicated to the use of the public

Signed and sealed in presence of
Isaac N. Merritt
Nelson E. Hubbard

Abiezer Jordan [L.S.]
Frances A. Jordan [L.S.]
Alonzo W Fogg [L.S.]
Bertha L. Fogg [L.S.]

State of Michigan
County of Calhoun } S.S. On this seventh day of June 1890 before me a Notary Public in and for said County, personally came the above named Abiezer Jordan and Frances A. Jordan his wife Alonzo W Fogg and Bertha L. Fogg his wife known to me to be the persons who executed the above dedication and acknowledged the same to be their free act and deed

Nelson E. Hubbard
Notary Public
Calhoun Co. Mich.

Description of Land Platted

The land embraced in the annexed plat of Jordans Addition to Battle Creek is located on the N. E. 1/4. of Sec. 2. T. 2. S. R. 8. W. Calhoun County, and bounded as follows. Beginning on the North side of West Main St. (in the City of Battle Creek) 1.04 chs. West of the S.W. Corner of Rivers Addition to Battle Creek and running. Thence (1) N. 3¼° E. 5.20 chs. to the S. W. Corner of Willis' 2nd Addition to Battle Creek (2) Thence N. 4¼ E. along the West side of said Willis' 2nd Addition 5.75 chs. (3) Thence N. 57° W. 8.66 chs. (4) Thence S. 3¼° W. 4.78 chs. (5) Thence S. 19° W. 4.7½ chs. to the North side of said West Main St. (6) Thence S. 57° E. along the North side of said West Main St. 8.76 chs. (7) Thence S. 6½ E. along the said North side of West Main St. 1.16 chs. to place of beginning (1)

Surveyors Certificate

I hereby certify that the plat hereon delineated is a correct one and that permanent monuments have been planted at points marked thus „M„ as thereon shown at all angles in the boundaries of the land platted and at all intersections of streets.

Each of said monuments consists of a sawed Cedar Stake three to four inches through, two feet long (about) planted full depth in the ground with three stones, Each Six to Eight inches through bedded down even with the surface and closely around the top of Each Stake

A.W. Austin Surveyor

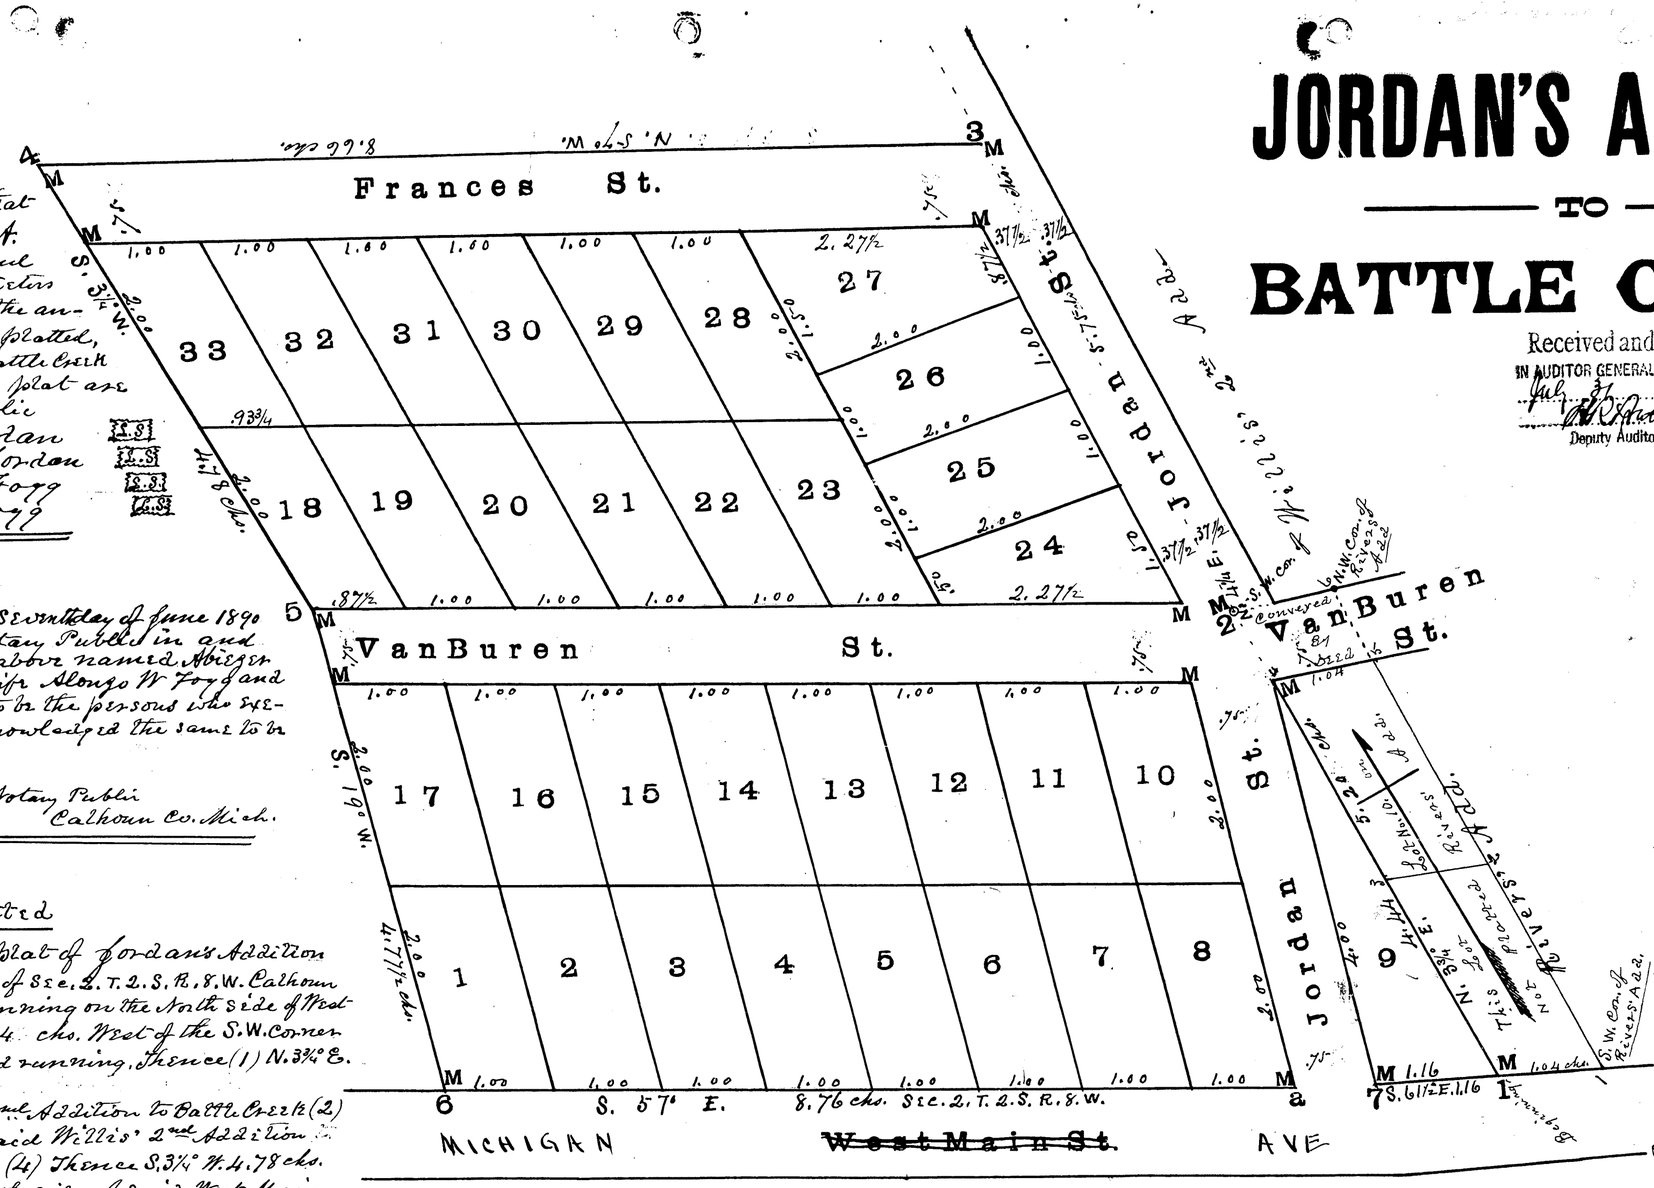

scale of one chain to the inch

Witness Trees to Monuments

At 1. R. O. 26 in N. 3¾° E. dis. .03 ck
„ 2. N.W. Cor. Dwelling S. 21° E. „ 1.15½ „
„ 5. Hick. 20 in. N. 89½ E. „ .58 „
„ 6. „ 10. „ N. 54° W. „ .47½ „
„ 7. R. O. 25. „ S. 69¼ E. „ .22 „
„ A. „ „ „ „ N. 57° W. „ 1.00 „

Examined and Approved
June 14 1890
A R Pratt
Deputy Auditor General

State of Michigan
County of Calhoun } S.S. We Albert H Gedds as Register of Deeds and A.W. Austin Surveyor, hereby certify that we have each carefully compared this copy with the original plat of "Jordans Addition to Battle Creek„ and that it is an exact copy thereof and of the whole of such original map or plat

Albert H Geddes } Register of Deeds
A.W. Austin } Surveyor

State of Michigan
County of Calhoun } S.S. We Albert H Geddes Register of Deeds and A.W. Austin Surveyor, hereby certify that we have each carefully compared the annexed copy with the plat of "Jordans Addition to Battle Creek„ now of record in the Office of said Register of Deeds, and that it is a true transcript therefrom and of the whole of such record

Albert H Geddes } Register of Deeds
A.W. Austin } Surveyor

Register's Office
Calhoun County } S.S.
Received for record this 28th day of June 1890
at 9 o'clock A. M. and filed in Book of Plats No 2, Pages 15-16
Albert H Geddes Register of Deeds

13365

JORDAN'S ADDITION
TO
BATTLE CREEK.

Received and Filed
in Auditor General's Office
July 31 1890
Deputy Auditor General.

Dedication

Know all Men by these Presents that we Abiezer Jordan and Frances A. Jordan his wife Alonzo H Fogg and Bertha L. Fogg his wife as proprietors have caused the land embraced in the annexed plat, to be surveyed, laid out and platted, to be known as Jordan's Addition to Battle Creek and that the streets as shown on said plat are hereby dedicated to the use of the public

Signed and sealed in presence of
Isaac N. Merritt
Nelson E. Hubbard

Abiezer Jordan [L.S.]
Frances A. Jordan [L.S.]
Alonzo H Fogg [L.S.]
Bertha L. Fogg [L.S.]

State of Michigan
County of Calhoun } S.S. On this seventh day of June 1890 before me a Notary Public in and for said County, personally, came the above named Abiezer Jordan and Frances A Jordan his wife Alonzo H Fogg and Bertha L. Fogg his wife known to me to be the persons who executed the above dedication and acknowledged the same to be their free act and deed

Nelson E. Hubbard
Notary Public
Calhoun County Mich.

Description of Land Platted

The land embraced in the annexed plat of Jordans Addition to Battle Creek is located on the N. E. 1/4 of Sec. 2. T. 2. S. R. 8. W. Calhoun County, and bounded as follows. Beginning on the North side of West Main St. (in the City of Battle Creek) 1.04 chs. West of the S.W. Corner of Rivers Addition to Battle Creek and running Thence 1. N. 3¾° E. 5.20 chs. to the S. W. Corner of Willis' 2nd Addition to Battle Creek (2) Thence N. 4¼ E. along the West side of said Willis' 2nd Addition 5.75 chs. (3) Thence N. 57° W. 8.66 chs. (4) Thence S. 3¾° W. 4.78 chs. (5) Thence S. 19° W. 4.77½ chs. to the North side of said West Main St. (6) Thence S. 57° E. along the North side of said West Main St. 8.76 chs. (7) Thence S. 6½° E. along the said North side of West Main St. 1.16 chs. to place of beginning (1)

Surveyors Certificate

I hereby certify that the plat hereon delineated is a correct one and that permanent monuments have been planted at points marked thus "M" as thereon shown at all angles in the boundaries of the land platted and at all intersections of streets.

Each of said monuments consists of a Sawed Cedar Stake three to four inches through, two feet long (about) planted full depth in the ground with three stones, Each Six to Eight inches through bedded down even with the surface and closely around the top of Each Stake

A. W. Austin Surveyor

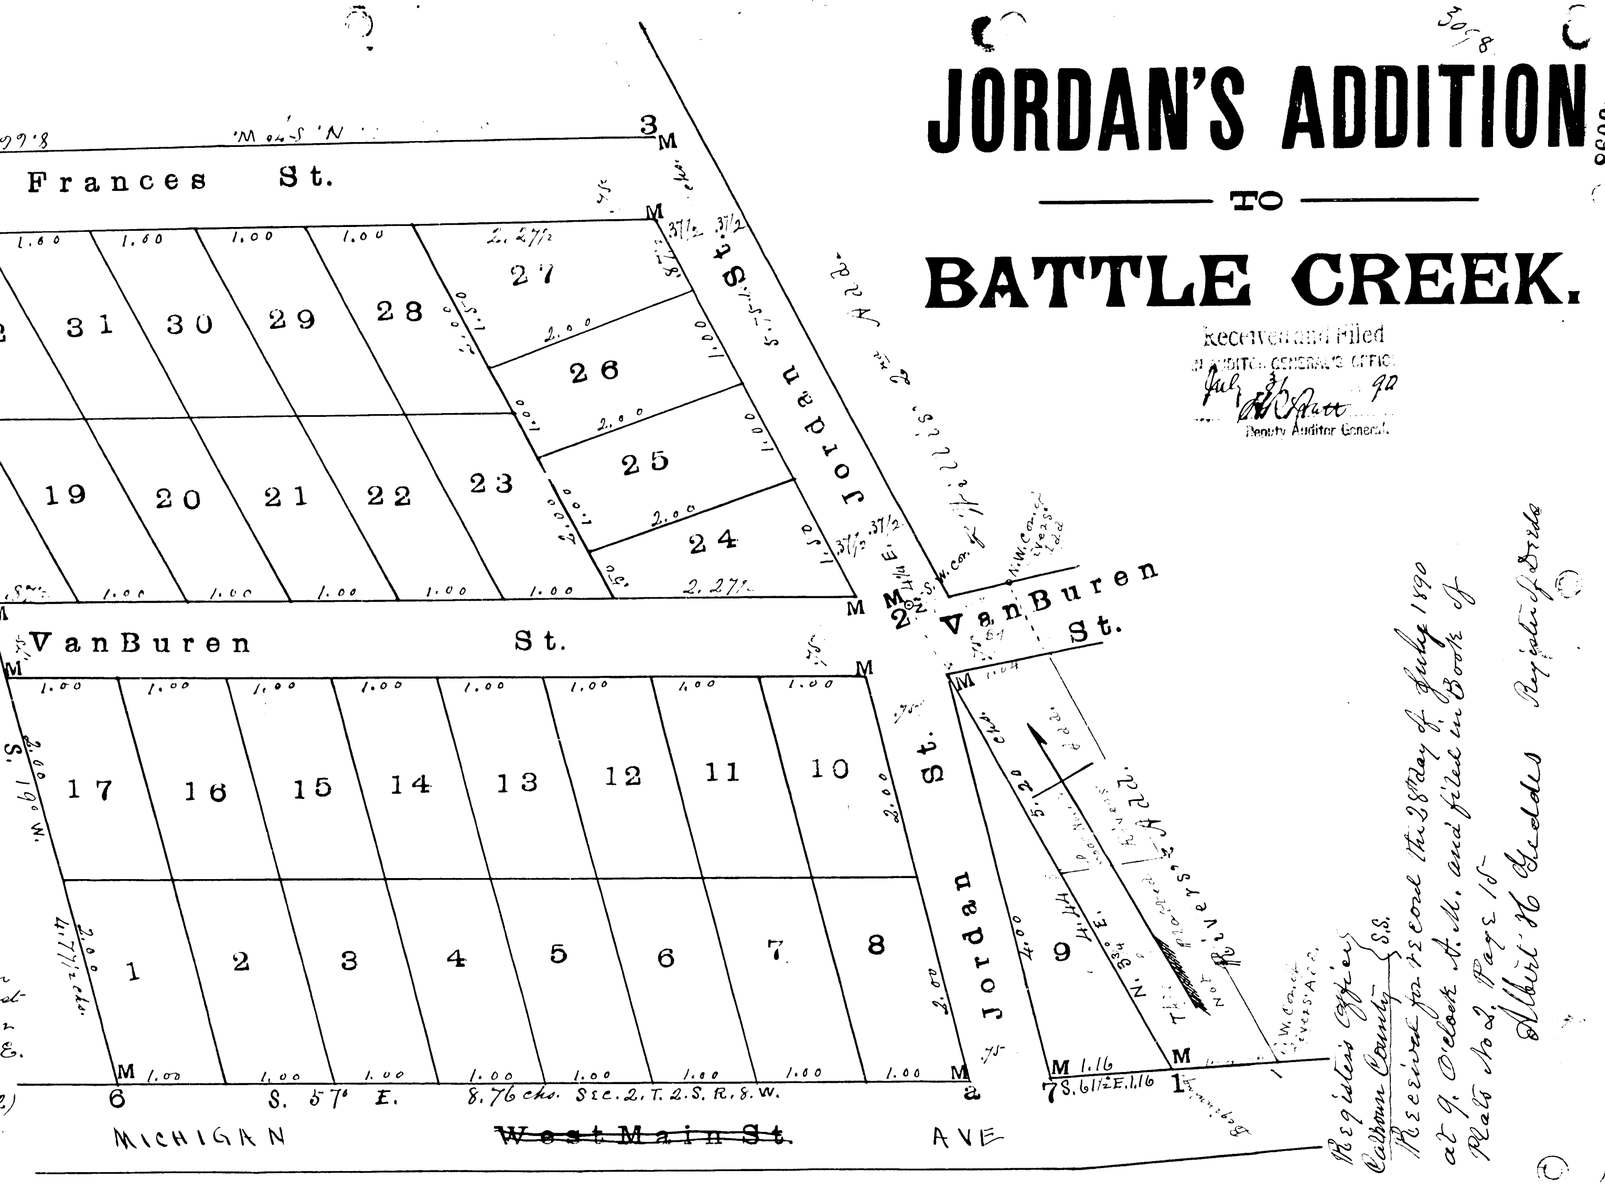

Witness Trees to Monuments

At 1. R. C. 2 bin N. 3¾° E. dis. .03 ch
" 2. N.W. Cor. Dwelling S. 21° E. " 1.15½ "
" 5. Stick. 2 bin. N. 8½° E. " .58 "
" 6. " 10. " N. 54° W. " .47½ "
" 7. R. C. 25. " S. 6½° E. " .22 "
" 8. " " " " N. 57½° W. " 1.00 "

Examined and Approved
June 11 1890
A. H. Platt
Deputy Auditor General

State of Michigan
County of Calhoun } S.S. We Albert H Geddes as Register of Deeds and A. W. Austin Surveyor, hereby certify that we have each carefully compared this Copy with the original plat of "Jordans Addition to Battle Creek" and that it is an exact copy thereof and of the whole of such original map or plat

Albert H Geddes } Register of Deeds
A. W. Austin } Surveyor

State of Michigan
County of Calhoun } S.S. We Albert H Geddes Register of Deeds and A. W. Austin Surveyor, hereby certify that we have each carefully compared the annexed Copy with the plat of "Jordans Addition to Battle Creek" now of record in the Office of said Register of Deeds, and that is a true transcript thereof and of the whole of such record

Albert H Geddes } Register of Deeds
A. W. Austin } Surveyor

Registers Office
Calhoun County } S.S.
Received for record the 28th day of June 1890
at 9 Oclock A. M. and filed in Book of
Plats No 2, Page 15
Albert H Geddes Register of Deeds

13365