

Dedication

Now all Men, by these presents, that we Eugene F. Kirby as Proprietor and Anna C. Kirby, his wife, have caused the land embraced in the annexed plat to be surveyed, laid out and platted, to be known as "Kirby's Addition to Marshall", and that the alley as shown on said plat is hereby dedicated to the use of the public signed and sealed in presence

E. F. Kirby
Anna C. Kirby
Eugene F. Kirby
Anna C. Kirby

State of Michigan
County of Calhoun
1890. Before me a Notary Public in and for said County personally came the above named Eugene F. Kirby and Anna C. Kirby, his wife, known to me to be the persons who executed the above dedication, and acknowledged the same to be their free act and deed

J. R. Bentley
Notary Public
Calhoun Co. Mich.

Description of The land embraced in the annexed plat of land platted E. Kirby's Addition to Marshall, is situate on the N.E. 1/4 of the S.E. 1/4 of Sec. 26, T. 2. S. R. 6. W. (in the City of Marshall, County of Calhoun and State of Michigan) and described as follows.

Commencing on the E. and W. 1/4 line of said Sec. 26. at a point of intersection by the line on the east side of Linden St. in said City of Marshall, and running thence South along the East side of said Linden St. (S. 1 1/2 E.) 10.2 7/2 ch. to the North side of the Cincinnati Traction and MacIntosh Rail Road, thence East along the North side of said R. R. (S. 86 1/2 E.) 3.82 1/2 ch. thence North parallel with said Linden St. (N. 1 1/2 W.) 9.81 ch. to the South side of the Michigan Central R. R. thence Westward, N. 7 1/2 W. along the South side of said R. R. 2.39 ch. to the said 1/4 line, thence West on said 1/4 line 1.55 ch. to place of beginning


Surveyors
Certificate
I hereby certify that the plat hereon delineated, is a correct one, and that permanent monuments consisting of cedar stakes evenly spaced long (about 10 in) and three to four inches thick with these stakes to each (about 10 in) each, measuring six to eight inches across, and all planted down in and even with the surface at points marked thus, M., as thereon shown at all angles in the boundaries of the land platted

State of Michigan
County of Calhoun
We, the undersigned, Register of Deeds and County of Calhoun, S.S., do hereby certify that we have each carefully compared the annexed copy with the original plat of Kirby's Addition to Marshall, and that it is an exact copy thereof and of the whole of such original map or plat

Register of Deeds
County of Calhoun, S.S.
Received for record this 8th day of July 1890 at 9 o'clock A.M. and placed on file in Book of Plats No. 2 Page 16
Alfred H. Gladders
Register of Deeds

KIRBY'S ADDITION
TO
MARSHALL.

Received and Filed
IN AUDITOR GENERAL'S OFFICE
July 8th 1890
M. Pratt
Deputy Auditor General.

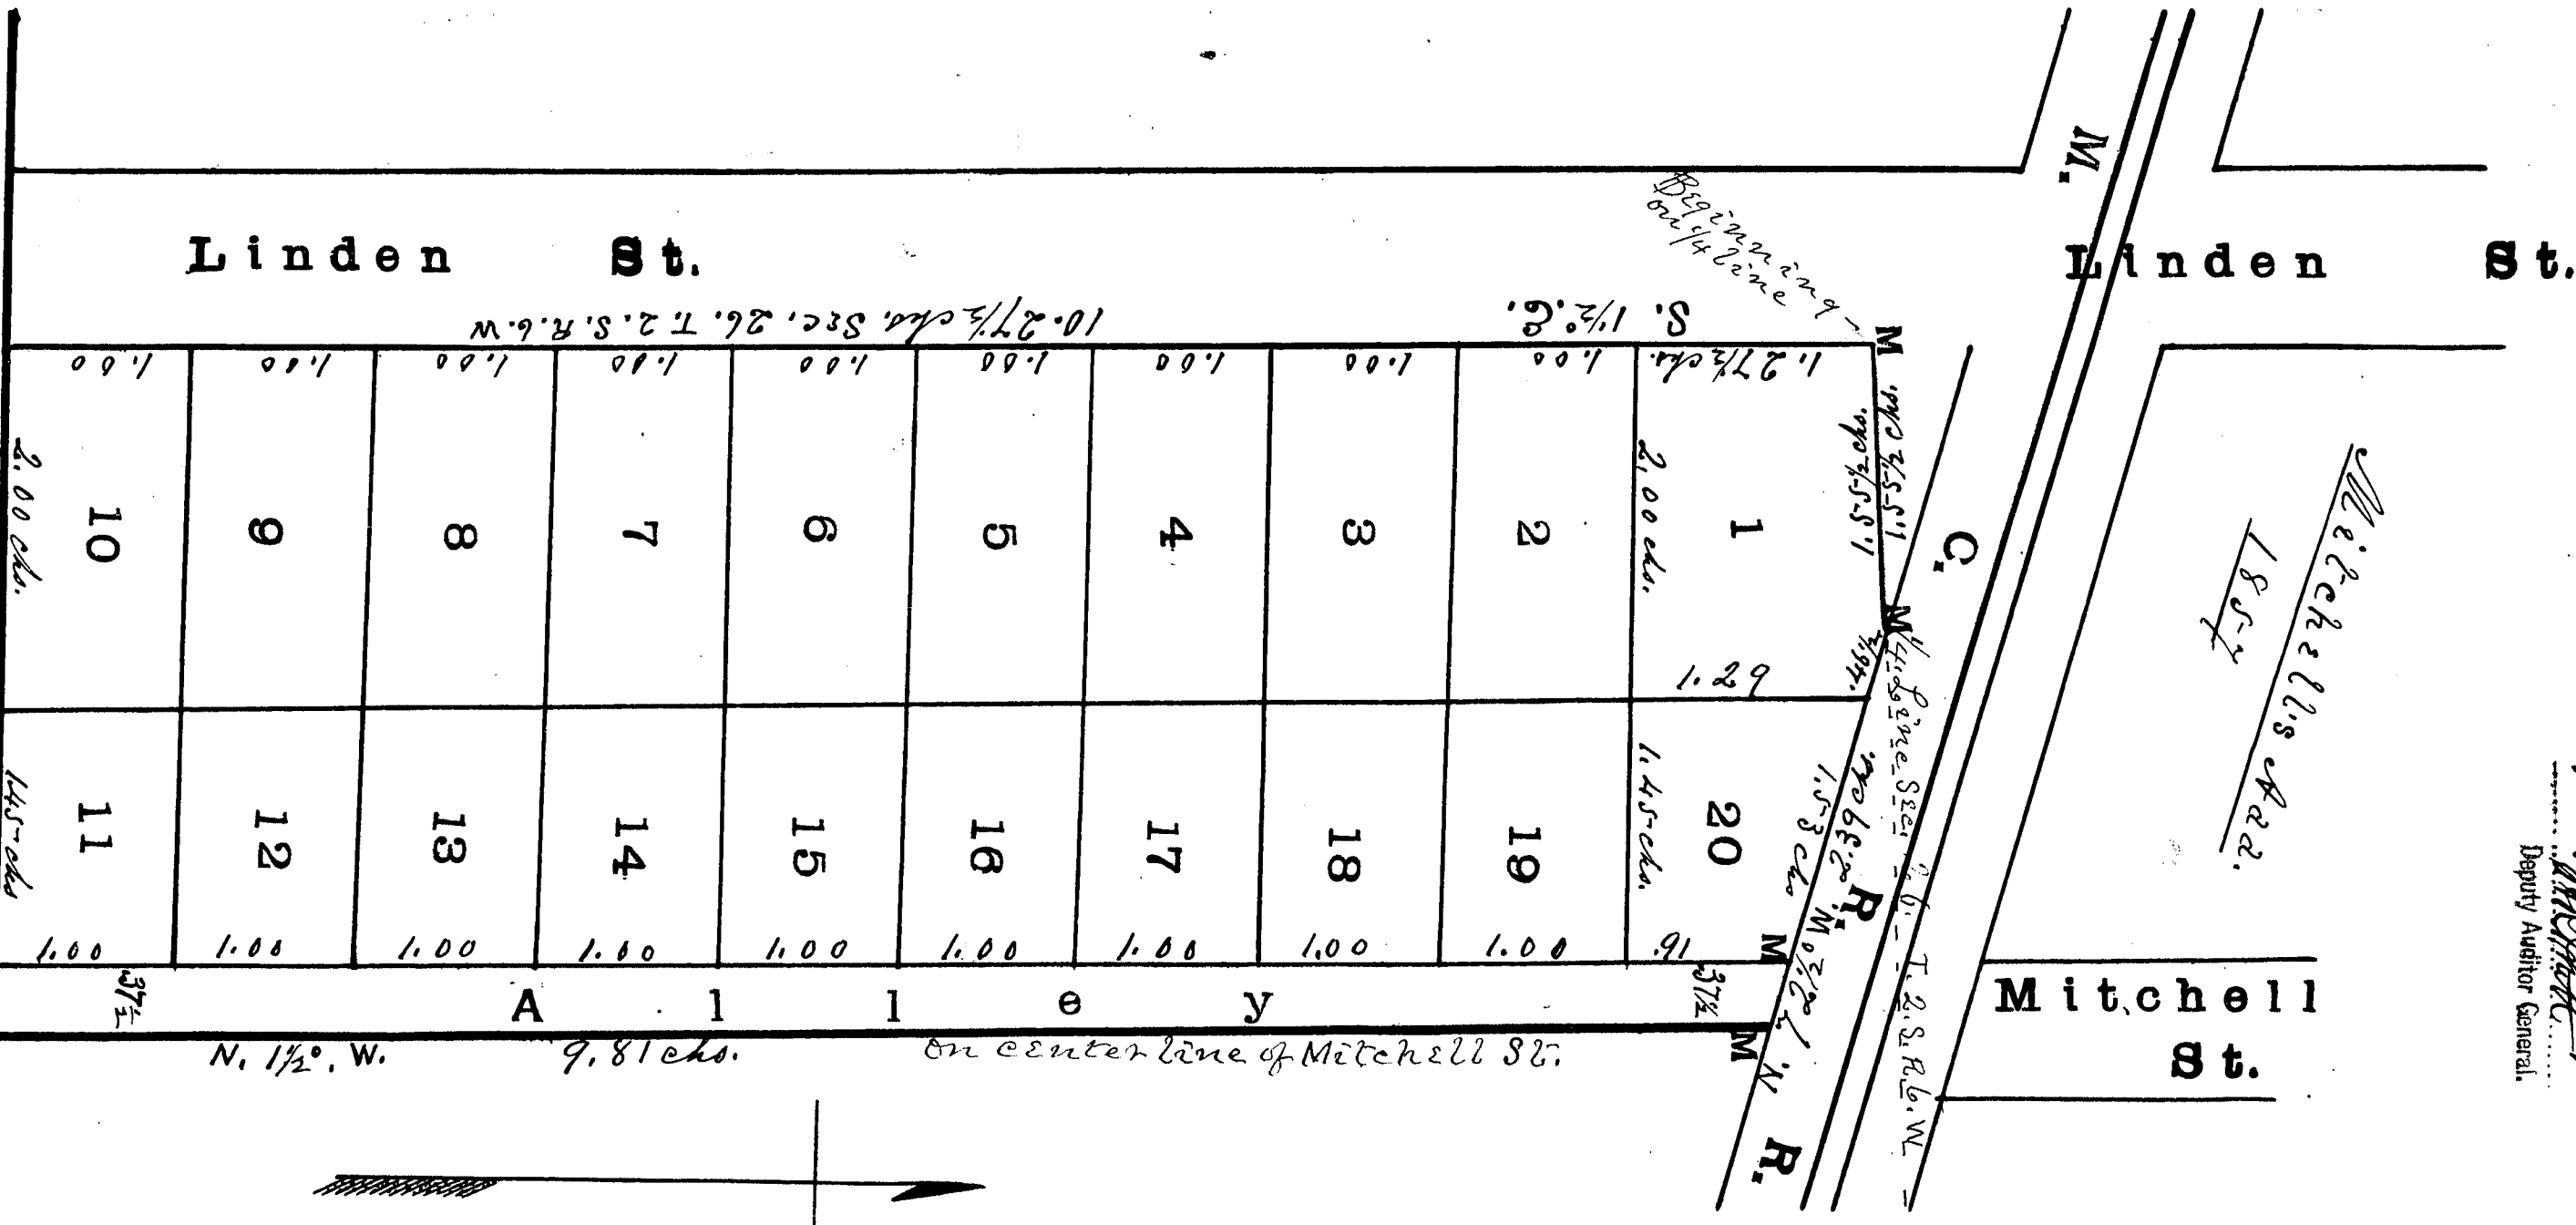

Examined and Approved
July 8th 1890
M. Pratt
Deputy Auditor General

State of Michigan
County of Calhoun
We, the undersigned, Register of Deeds and County of Calhoun, S.S., do hereby certify that we have each carefully compared the annexed copy with the plat of Kirby's Addition to Marshall, and that it is an exact copy thereof and of the whole of such original map or plat

dedication

Now all Men, by these presents, that we, Eugene
T. Kirby as Proprietor and Thrua. C. Kirby, his wife,
have caused the land embraced in the annexed plat
to be surveyed, laid out and platelied, to be known as
"Kirby's Addition to Wardsville", and that the alley ad-
joining on said plat is hereby dedicated to the use of the public
highway and sealed in presence

Dr. J. D. Bentley }
 with the doctor }
 George J. Hardy }
 Anna C. Hardy }
 1843 }
 1843 }
 1843 }
 1843 }

State of Michigan
County of Calhoun S.S. On this day of July
1890. before me a Notary Public in and for said County
personally came the above named Eugene J. Kirk, and
Emina E. Kirk, his wife, known to me to be the persons
who executed the above declaration, and acknowledged
the same to be their free act and deed

St. Hillary, John Pattie
Cahoon Co. Utah.

Description of — The land embraced in the annexed plat and patented to Thibault's addition to Marshall, is situated on the N. E. 1/4 of the S. E. 1/4 of Sec. 26, T. 2. S. R. 6. W. in the 6th of Marshall, county of Calhoun and State of Michigan) and described as follows,

(Continuing on the Grand W. line of Said Sec. 26. at a point 41' 1" E. Section by the line on the East side of said Sec. 26. the said 41' 1" of Marshall and Penn-
sylv. where South along the East Side of Said Section 26. (S. 1/2 Sec.) 10. 2 1/2 Sec. to the North Side of the line of said
Tasman and Maclellan - said road, where East-
along the road to the Side of Said H. N. (S. 8 1/2 Sec.) 3. 8 1/2 Sec. to
thence North parallel with said Section 26. (N. 1/2 W.) 17. 814 ft.
to the South Side of the Chicago Central H. N. thence
Westward, N. 74° 2' W. along the South Side of Said H. N. 2. 39 ft.
to the said 1/4 line, thence West on said 1/4 line 1. 5 1/2 Sec. to
place of beginning.

Surveyors
certificates

French certify that the plat hereon delineated, is a correct one, and that the measurement hereon made, consisting of 68 daubas with three staves to each, (about ^{5 1/2} feet) and three to four inches thick, measuring six to eight inches across, and all, planted down in and shown with the surveyor at points, marked thus "M" as thereon shown at all angles in the boundaries of the land platified

W. H. Mullin Surveyor

with the Medicine
Sawyer

State. The original
County of Calhoun, 1881, with the
The original plate of "The Indian Reservation to Marshall" and that it is
an exact copy thereof and of the whole of such original maps on
page Albert H. Delcels Register of the
of the Calhoun, 1881, with the

Albert H. Eckels
Nagasaki, Japan
1875

Register Office
County of Alamogordo, N.M. Received for record this 8th day of
July 1890 at 9 o'clock A.M. and placed on file in
Book of Plats No. 2 Page 16
Albert W. Buddus
Recorder


Manchester

KIRBY'S ADDITION
____ TO ____
MARSHALL.

RECEIVED
IN ADDITION TO THE
JULY 31 1900
MILWAUKEE

Michell's
1852

N.
 Linden St.
 Mitchell's Bar.
 1852
 Mitchell
 St.

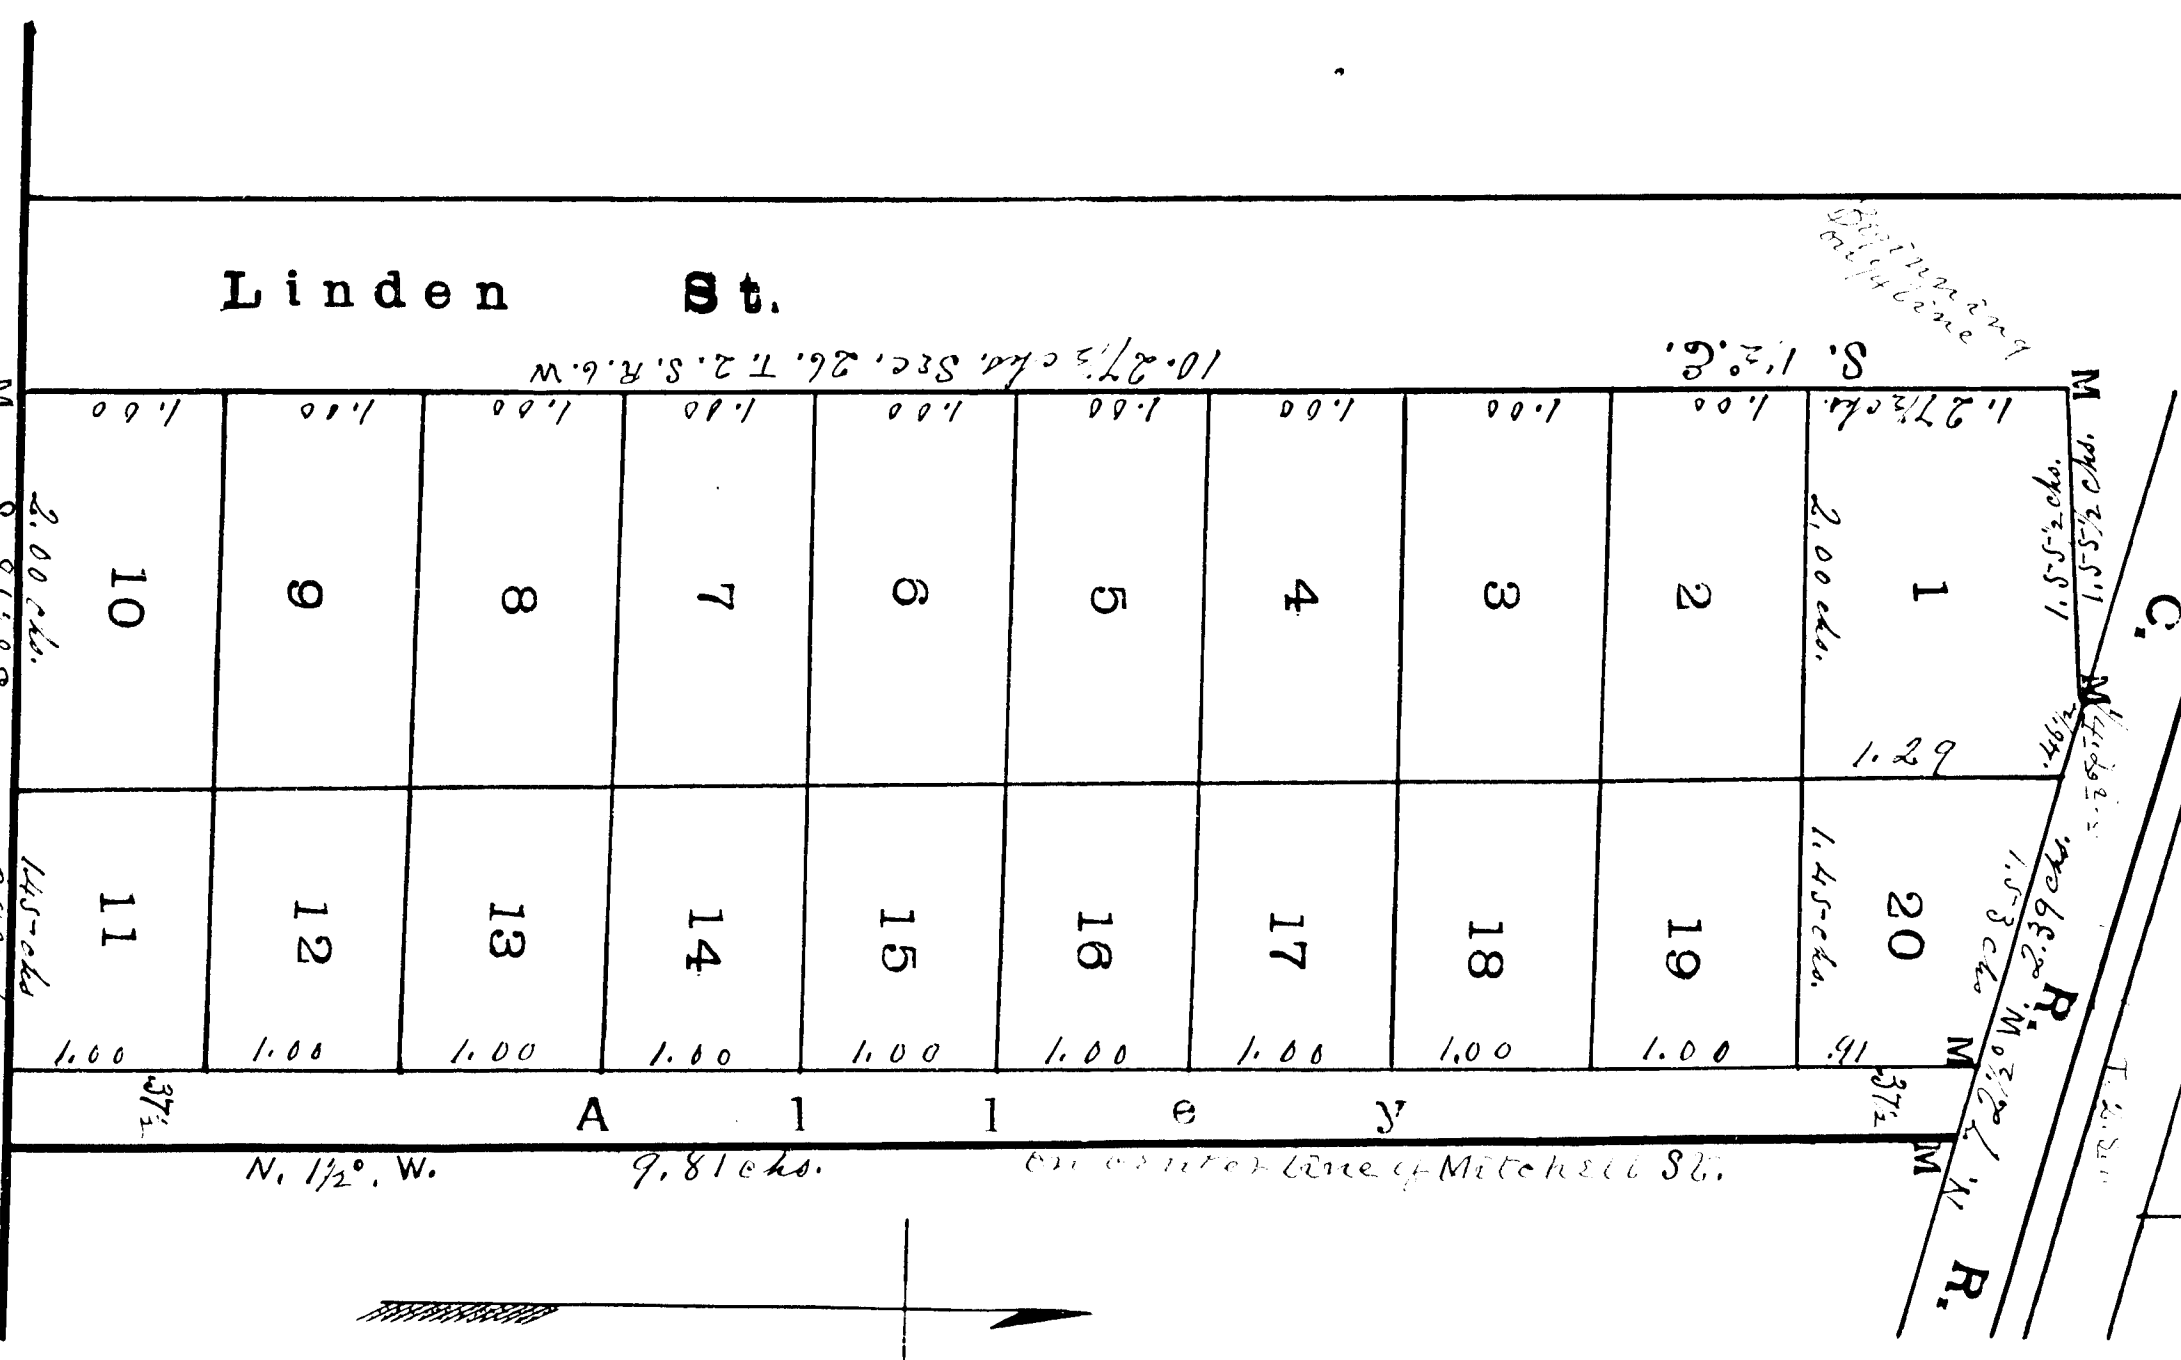

Examined and Approved
July 8th 1890
W. H. Pratt
Deputy Auditor General

Scale: one chain to the inch

State of Michigan
County of Calhoun, S.S. We, the Michigan Surveyor herein certified, that in
have each carefully compared the aforesaid copy with the plat of
the survey in addition to Marshall, and if correct in the office of said
Recorder of deeds, and that as a true transcript in the office of said
of such record. Witness the hand of
Albert H. Deedus
of the Secretary
Surveyor

Albion St. Grades
off the street
} Register of Birds
} Surveyor