


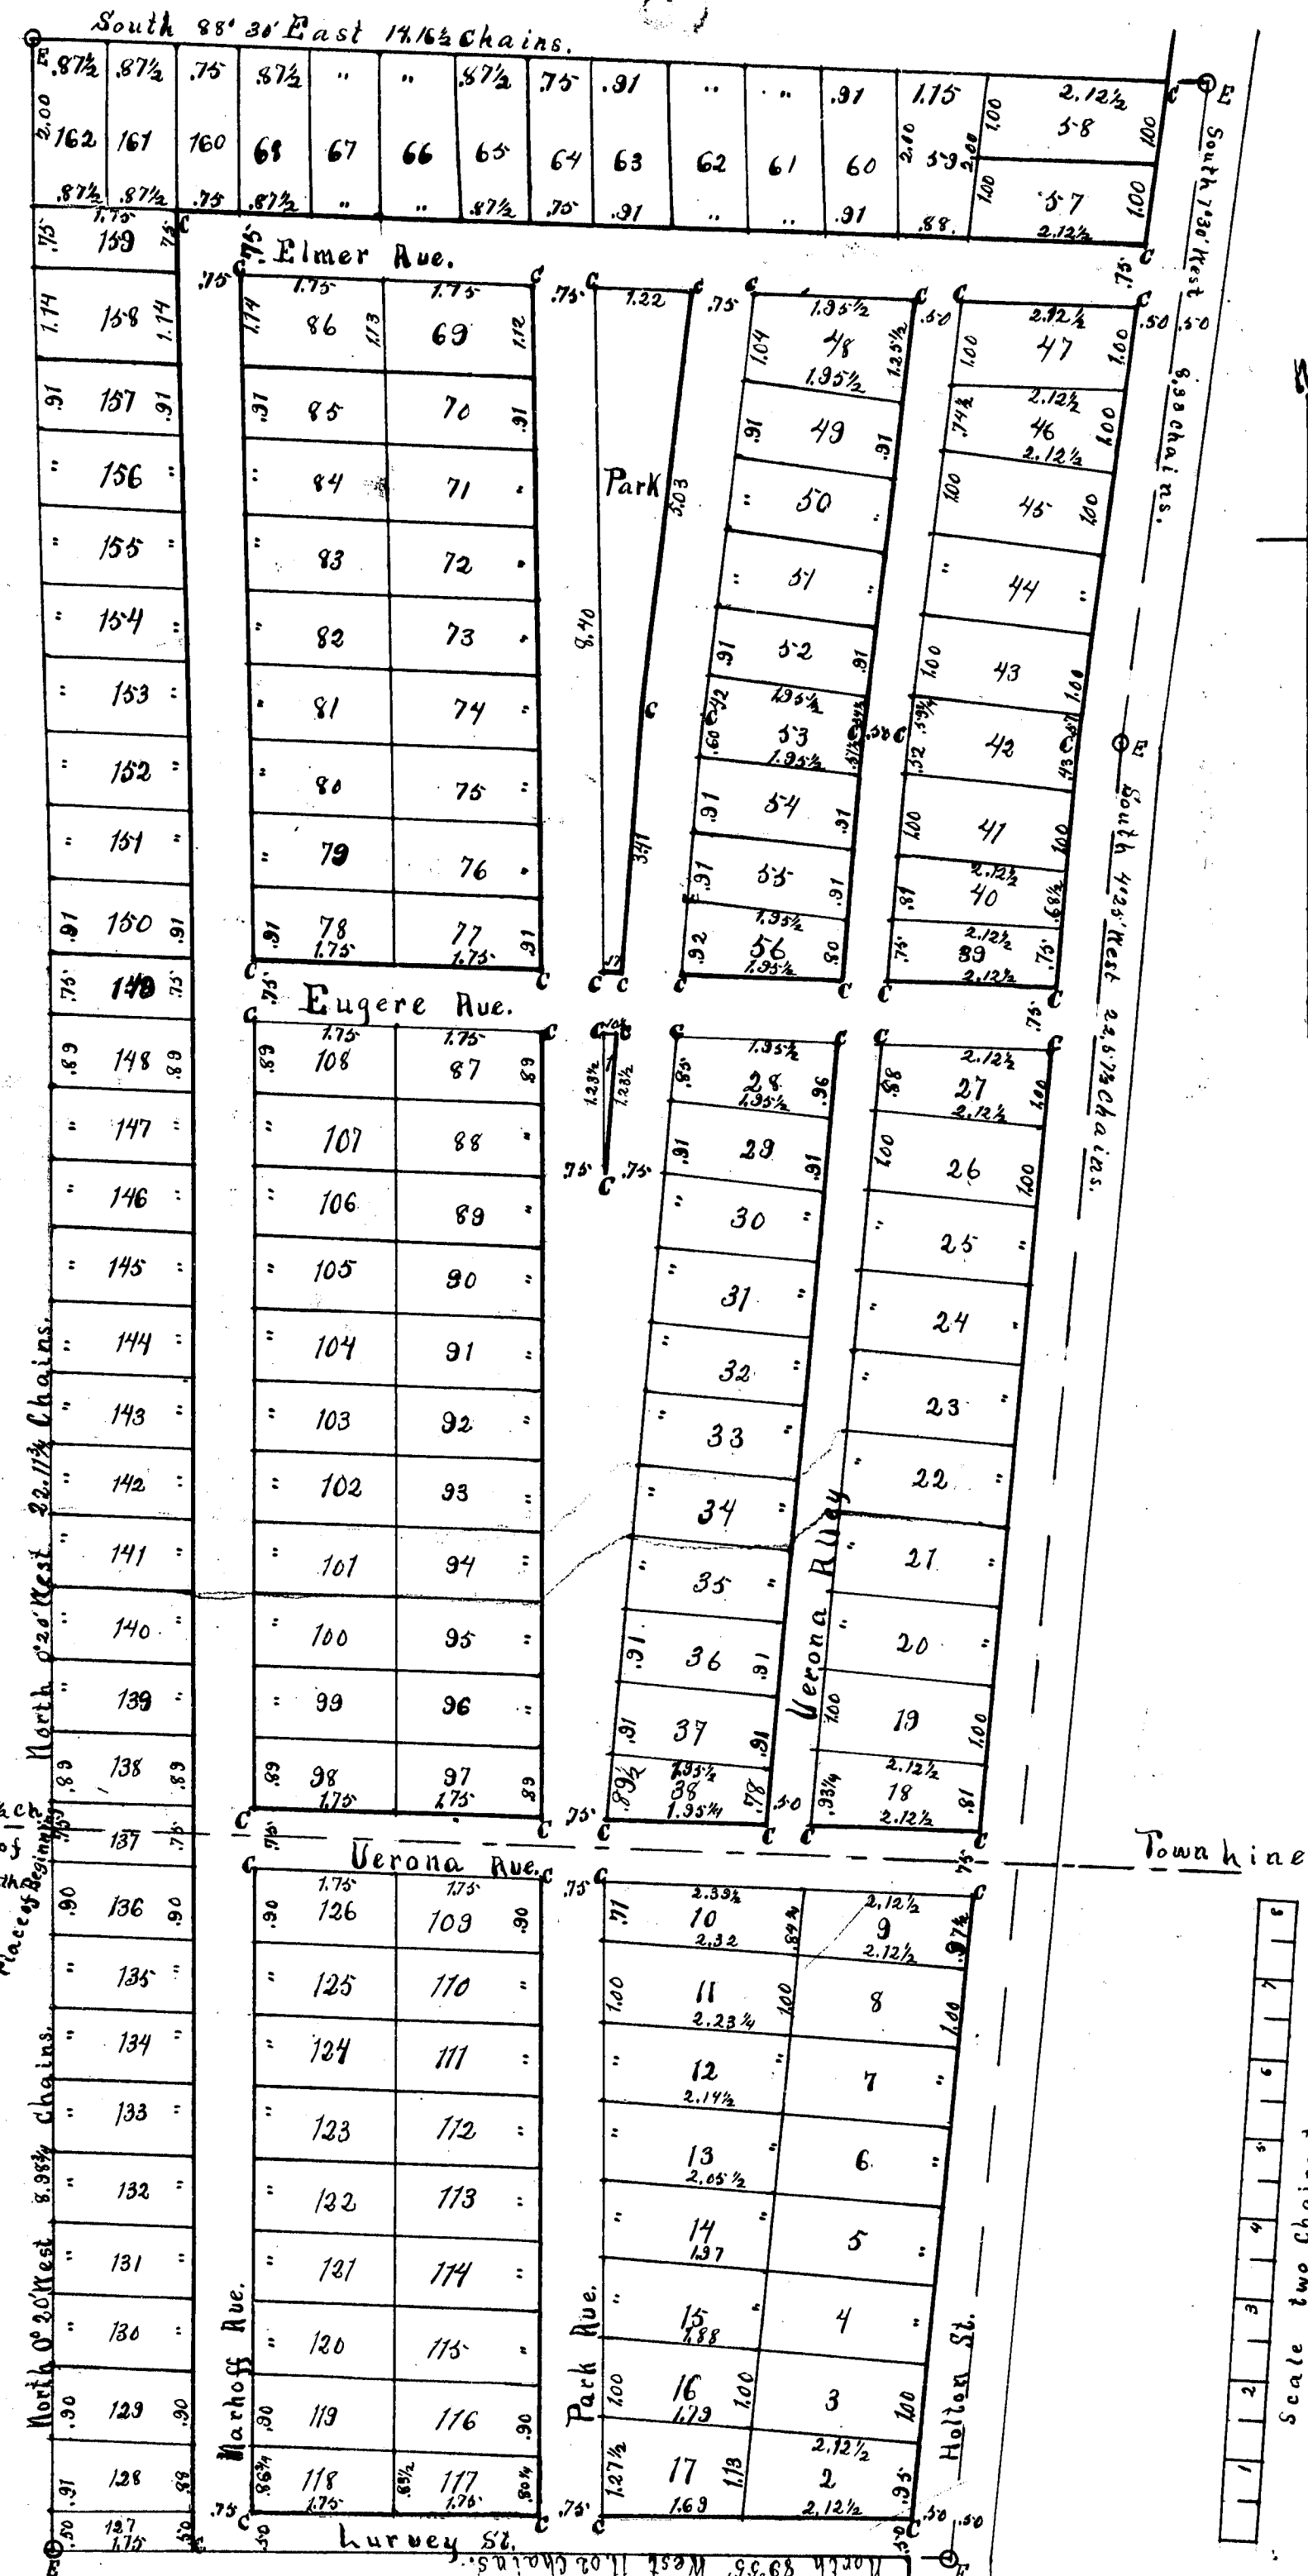

Entire
Part Of PLAT VACATED
SEE VOL. / OF VACATIONS
Page 92

FRISBIE'S PARK ADDITION TO BATTLE CREEK

Consisting of that part of the southwest quarter of Section 32 Township 1 south, Range 7 west, and the northwest quarter of Section 5 Township 2 south, Range 7 west, which is described as follows, to wit:—Beginning at a point North 89° 40' east on section line 9.27½ chains from the northwest corner of aforesaid Section 5, running thence north 0° 20' west 22.11½ chains, to a point, having witness Hickory 8 inches in diameter, north 89° 30' east 1.14½ chains; also Hickory 9 inches in diameter, south 23° 30' west 2.40 chains; thence south 88° 30' east 14.16½ chains, to a point in the center of highway, having witness Black Oak 18 inches in diameter, south 41° east .62 chains; also Black Oak 16 inches in diameter, south 28° west 1.04 chains; thence south 7° 30' west along center of highway 8.33 chains; to a point, having witness Black Oak 12 inches in diameter, north 7° 45' west 1.67 chains; also Black Oak 14 inches in diameter, south 19° 30' west 1.60½ chains; thence south 4° 25' west along center of highway 22.57½ chains; to a point, having witness Elm 5 inches in diameter, south 88° east .35 chains; also Hard Maple 4 inches in diameter, south 79° 30' west .53 chains; and thence north 89° 55' west 11.02 chains, thence north 20° west 8.98½ chains to place of beginning.

July 11th 1890

Alfred L. Markhoff

I do hereby Certify That this is a correct Plat of Frisbie's Park Addition to Battle Creek, and that permanent earthen monuments are planted at all angles in the boundaries marked on the plat by small black circles marked "E," that Cedar stakes 3 or 4 inches through are planted in the ground 20 inches or more at the intersection of all street lines, and street and alley lines with three large stones bedded in surface of ground about them; these points are marked "C;" and that the sizes of the lots, width of streets, avenues and alley, and direction of courses are marked upon the annexed Plat.

Alfred L. Markhoff

WE, FRANKLIN H. LURVEY, as Trustee for RUBY M. LURVEY (minor); and ORIN B. FRISBIE and ESTELLA FRISBIE, his wife, owners of the above described land, have caused the same to be surveyed and platted, and we hereby dedicate to the public for use as public highways, the lands marked on the plat as streets, avenues and alley.

Executed in presence of

C. E. Thomas

A. L. Markhoff

Franklin H. Lurvey

Orin B. Frisbie

Estella Frisbie

STATE OF MICHIGAN,
COUNTY OF CALHOUN

On this 11th day of July A. D. 1890, before me, a Notary Public in and for said County, personally appeared Franklin H. Lurvey, as trustee for Ruby M. Lurvey; Orin B. Frisbie and Estella Frisbie, his wife, to me known to be the persons who executed this Plat, and acknowledged the same to be their own free act and deed.

Charles E. Thomas

Examined and approved August 22nd 1890

Henry H. Apkin

Received for record this 30 day of Aug A. D. 1890, at 4 o'clock P.M., and recorded in Liber 2 of Plats on page 18

Albert H. Cuddes

State of Michigan, ss. He Albert H. Cuddes register of Deeds, County of Calhoun, and Alfred L. Markhoff surveyor, hereby certify that we have each carefully compared this copy with the original plat of Frisbie's Park Addition to Battle Creek and that it is a true transcript thereof and of the whole of such original map and plat.


State of Michigan, ss. He Albert H. Cuddes register of Deeds, County of Calhoun, and Alfred L. Markhoff surveyor, hereby certify that we have each carefully compared the annexed copy with the plat of Frisbie's Park Addition to Battle Creek now of record in the office of said Register of Deeds, and that it is a true transcript therefrom and of the whole of such record.

Albert H. Cuddes, Register of Deeds.
Alfred L. Markhoff, Surveyor.

13368

East on Section line 22.7½ ch
from North-west corner of
Section 5 Township 2 south
Range 7 west.

3144

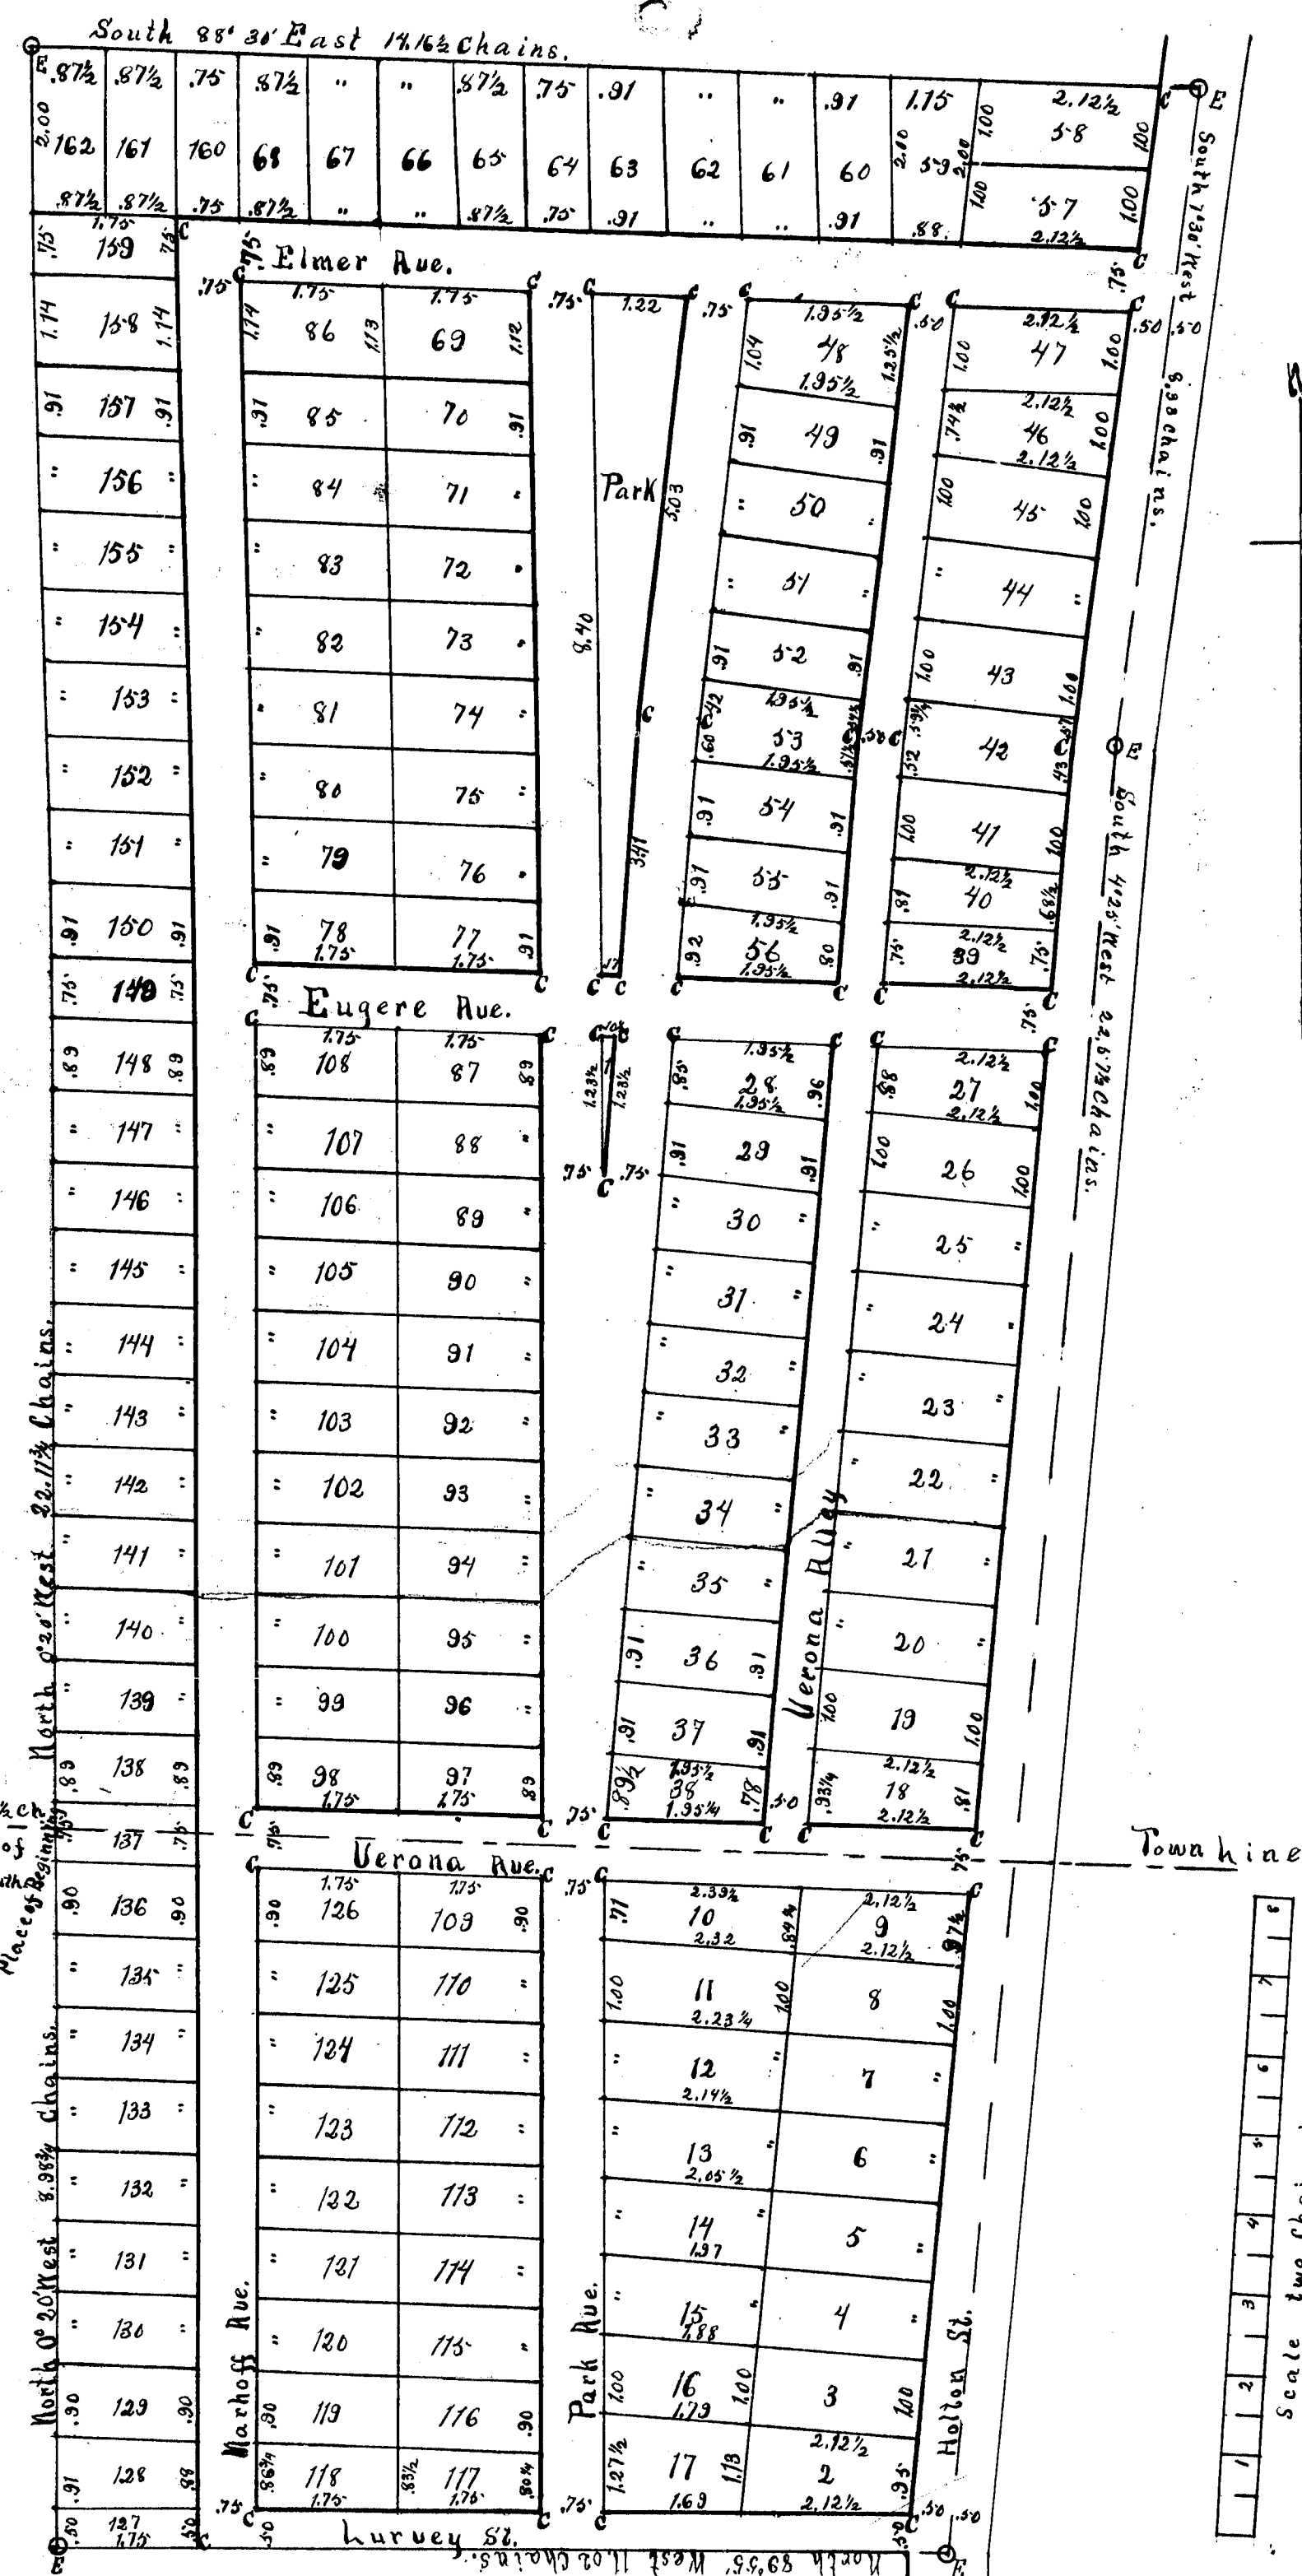

Entire
Part Of P
SEE VOI

FRISBIE'S PARK : ADDITION TO BATTLE : CREEK

Received and Filed
IN AUDITOR GENERAL'S OFFICE
September 6 1890
H. R. Hutt
Deputy Auditor General.

Consisting of that part of the southwest quarter of Section 32 Township 1 south, Range 7 west, and the northwest quarter of Section 5 Township 2 south, Range 7 west, which is described as follows, to wit:—Beginning at a point North 89° 40' east on section line 9.27½ chains from the northwest corner of aforesaid Section 5, running thence north 0° 20' west 22.11½ chains, to a point, having witness Hickory 8 inches in diameter, north 89° 30' east 1.14½ chains; also Hickory 9 inches in diameter, south 23° 30' west 2.40 chains; thence south 88° 30' east 14.16½ chains, to a point in the center of highway, having witness Black Oak 18 inches in diameter, south 41° east .62 chains; also Black Oak 16 inches in diameter, south 28° west 1.04 chains; thence south 7° 30' west along center of highway 8.33 chains; to a point, having witness Black Oak 12 inches in diameter, north 7° 45' west 1.67 chains; also Black Oak 14 inches in diameter, south 19° 30' west 1.60½ chains; thence south 4° 25' west along center of highway 22.57½ chains; to a point, having witness Elm 5 inches in diameter, south 88° east .35 chains; also Hard Maple 4 inches in diameter, south 79° 30' west .56 chains; and thence north 89° 55' west 11.02 chains, thence north 20° west 8.98½ chains to place of beginning.

July 11th 1890 Alfred L. Marchoff, Surveyor

I do hereby Certify That this is a correct Plat of Frisbie's Park Addition to Battle Creek, and that permanent earthen monuments are planted at all angles in the boundaries marked on the plat by small black circles marked "E," that Cedar stakes 3 or 4 inches through are planted in the ground 20 inches or more at the intersection of all street lines, and street and alley lines with three large stones bedded in surface of ground about them; these points are marked "C," and that the sizes of the lots, width of streets, avenues and alley, and direction of courses are marked upon the annexed Plat.

WE, FRANKLIN H. LURVEY, as Trustee for RUBY M. LURVEY (minor); and ORIN B. FRISBIE and ESTELLA FRISBIE, his wife, owners of the above described land, have caused the same to be surveyed and platted, and we hereby dedicate to the public for use as public highways, the lands marked on the plat as streets, avenues and alley.


Executed in presence of
C. E. Thomas
A. L. Marchoff.
STATE OF MICHIGAN,
COUNTY OF CALHOUN
On this 11th day of July A. D. 1890, before me, a Notary Public in and for said County, personally appeared Franklin H. Lurvey, as trustee for Ruby M. Lurvey; Orin B. Frisbie and Estella Frisbie, his wife, to me known to be the persons who executed this Plat, and acknowledged the same to be their own free act and deed.

Examined and approved August 2nd 1890. Henry H. Apkins, Auditor General.
Received for record this 30 day of Aug A. D. 1890, at 4 o'clock P.M., and recorded in Liber 2 of Plats on page 18.
Albert H. Cuddes, Register of Deeds.

State of Michigan, ss. He Albert H. Cuddes, Register of Deeds, and Alfred L. Marchoff, Surveyor, hereby certify that we have each carefully compared the annexed copy with the plat of Frisbie's Park Addition to Battle Creek now of record in the office of said Register of Deeds, and that it is a true transcript therefrom and of the whole of such record.

State of Michigan, ss. He Albert H. Cuddes, Register of Deeds, and Alfred L. Marchoff, Surveyor, hereby certify that we have each carefully compared this copy with the original plat of Frisbie's Park Addition to Battle Creek and that it is an exact copy thereof and the whole of such original map and plat.

13368

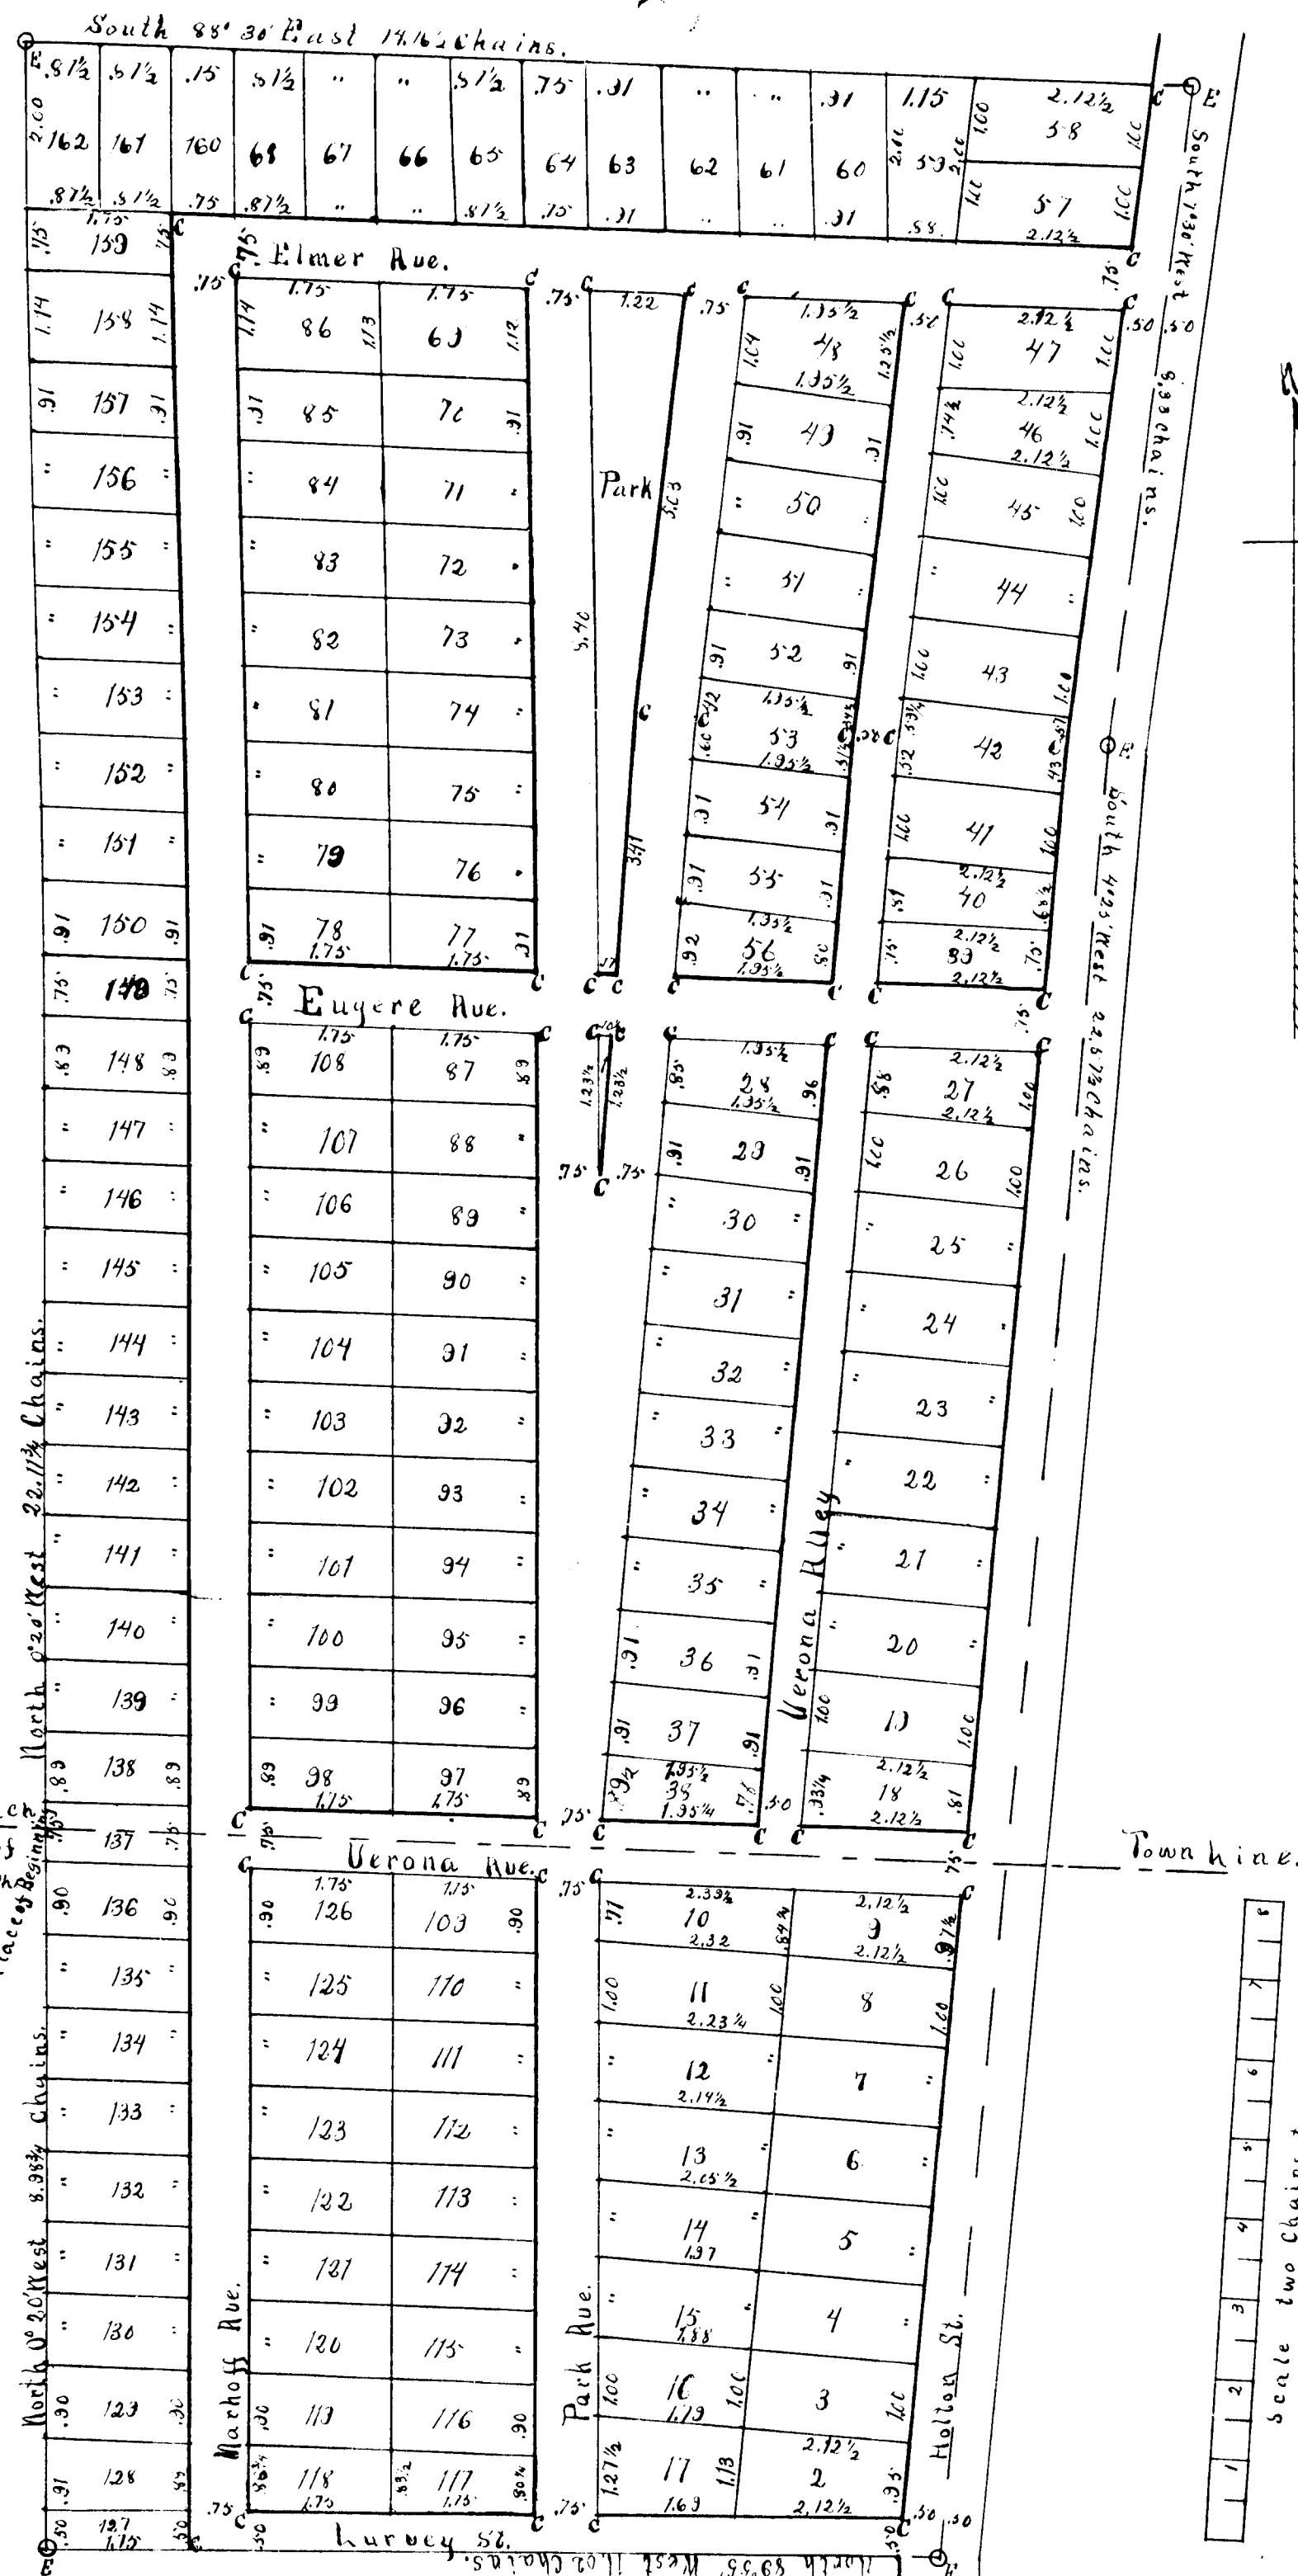

Enter
Part of PLAT VACATED
SEE VOL. 101 VAC. LINES
Page 92

BIE'S PARK ADDITION TO BATTLE CREEK

Consisting of that part of the southwest quarter of Section 32 Township 1 south, Range 7 west, and the northwest quarter of Section 5 Township 2 south, Range 7 west, which is described as follows, to wit:—Beginning at a point North 89° 40' east on section line 9.27½ chains from the northwest corner of aforesaid Section 5, running thence north 0° 20' west 22.11½ chains, to a point, having witness Hickory 8 inches in diameter, north 89° 30' east 1.14½ chains; also Hickory 9 inches in diameter, south 23° 30' west 2.40 chains; thence south 88° 30' east 14.16½ chains, to a point in the center of highway, having witness Black Oak 18 inches in diameter, south 41° east .62 chains; also Black Oak 16 inches in diameter, south 28° west 1.04 chains; thence south 7° 30' west along center of highway 8.33 chains; to a point, having witness Black Oak 12 inches in diameter, north 7° 45' west 1.67 chains; also Black Oak 14 inches in diameter, south 19° 30' west 1.60½ chains; thence south 4° 25' west along center of highway 22.57½ chains; to a point, having witness Elm 5 inches in diameter, south 88° east .35 chains; also Hard Maple 4 inches in diameter, south 79° 30' west .56 chains; and thence north 89° 55' west 11.02 chains, thence north 20° west 8.98½ chains to place of beginning.

July 11th 1890

Alfred L. Marchoff

SURVEYOR

I do hereby Certify That this is a correct Plat of Frisbie's Park Addition to Battle Creek, and that permanent earthen monuments are planted at all angles in the boundaries marked on the plat by small black circles marked "E," that Cedar stakes 3 or 4 inches through are planted in the ground 20 inches or more at the intersection of all street lines, and street and alley lines with three large stones bedded in surface of ground about them; these points are marked "C;" and that the sizes of the lots, width of streets, avenues and alley, and direction of courses are marked upon the annexed Plat.

Alfred L. Marchoff

SURVEYOR

WE, FRANKLIN H. LURVEY, as Trustee for RUBY M. LURVEY (minor); and ORIN B. FRISBIE and ESTELLA FRISBIE, his wife, owners of the above described land, have caused the same to be surveyed and platted, and we hereby dedicate to the public for use as public highways, the lands marked on the plat as streets, avenues and alley.

Executed in presence of

C. C. Thomas

A. L. Marchoff

Franklin H. Lurvey

Orin B. Frisbie

Estella Frisbie

STATE OF MICHIGAN,
COUNTY OF CALHOUN

On this 11th day of July A. D. 1890, before me, a Notary Public in and for said County, personally appeared Franklin H. Lurvey, as trustee for Ruby M. Lurvey; Orin B. Frisbie and Estella Frisbie, his wife, to me known to be the persons who executed this Plat, and acknowledged the same to be their own free act and deed.

Charles E. Thomas

NOTARY PUBLIC.

Examined and approved August 22nd, 1890. Henry H. Allen

Received for record this 30 day of Aug A. D. 1890, at 4 o'clock P.M., and recorded in Liber 2 of Plats on page 18

Albert H. Giddes

REGISTER OF DEEDS

State of Michigan, ss. Albert H. Giddes, Register of Deeds, and Alfred L. Marchoff, Surveyor, hereby certify that we have each carefully compared the annexed copy with the plat of Frisbie's Park Addition to Battle Creek now of record in the office of said Register of Deeds, and that it is a true transcript therefrom and of the whole of such record.

Albert H. Giddes, Register of Deeds.
Alfred L. Marchoff, Surveyor.

State of Michigan, ss. Albert H. Giddes, Register of Deeds, and Alfred L. Marchoff, Surveyor, hereby certify that we have each carefully compared this copy with the original plat of Frisbie's Park Addition to Battle Creek and that it is an exact copy thereof, and the whole of such original map and plat.

13368

Calhoun County Vacations

PLAT--FRISBIE'S PARK ADDITION
to BATTLE CREEK

In re petition)
Duane Ford to)
Vacate part of)
Plat)

ORDERED: That all of that part of said Plat
of land known and called Frisbie's Park Addition
to Battle Creek and situate and being North
of North line of Lots, 22, 34, 94, 101, 141 and which
said part of said Plat is further described as
being bounded on the East by the highway running
between Battle Creek and Bellevue and North by
land of C.B. Convis Estate on the West by lands
of Lawler and Cashmore, on the south by said Lots
22, 34, 94, 101 and 141 be VACATED AND set aside.

Order Judge Herbert E. Wisner
August 11, 1902
C C Jour 16 page 557

Aud Gen Dept Vol 50 page
3144

County record Plat Book
2 page
18

Eddy & Bennett
Plat Examiners

PLAT--FRISBIE'S PARK ADDITION
TO BATTLE CREEK


In re petition)
G.H. Churchill)
to Vacate part)
of Plat not here)
tofore Vacated)

ORDERED: That all that part of the Frisbie's
Park Addition, to Battle Creek, situate and being
South of the southerly line of Lots 23, 33, 93, 102
and 142 as shown on said Plat and being that por-
tion of plat not heretofore VACATED, by this court
by virtue of an Order made on August 11, 1902
is hereby VACATED.

Order Judge Joel C. Hopkins
September 14, 1903
Chancery Calendar)
Chancery Book 7 page 1)

Aud Gen Dept Vol 50 161
Page 3144 13368
County Record Plat Book 2
page 18

Eddy & Bennett
Plat Examiners

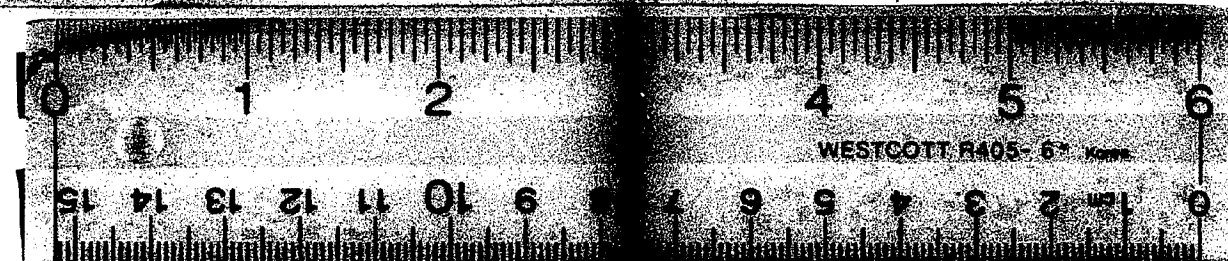

16 X