Aud Gen.

1337

10940

# BARBOUR & REXFORD'S RESUB.

OF

LOTS 1-2-3-4-39-40-41-42-43-44-45 & 46

OF

## F. B. HOOPER'S SUB. OF LOTS 2 & 3 - 1/4 SEC. 46 - 10000 A.T.

CITY OF DETROIT, WAYNE Co. MICH.

SCALE: 1 INCH = 50 FT.

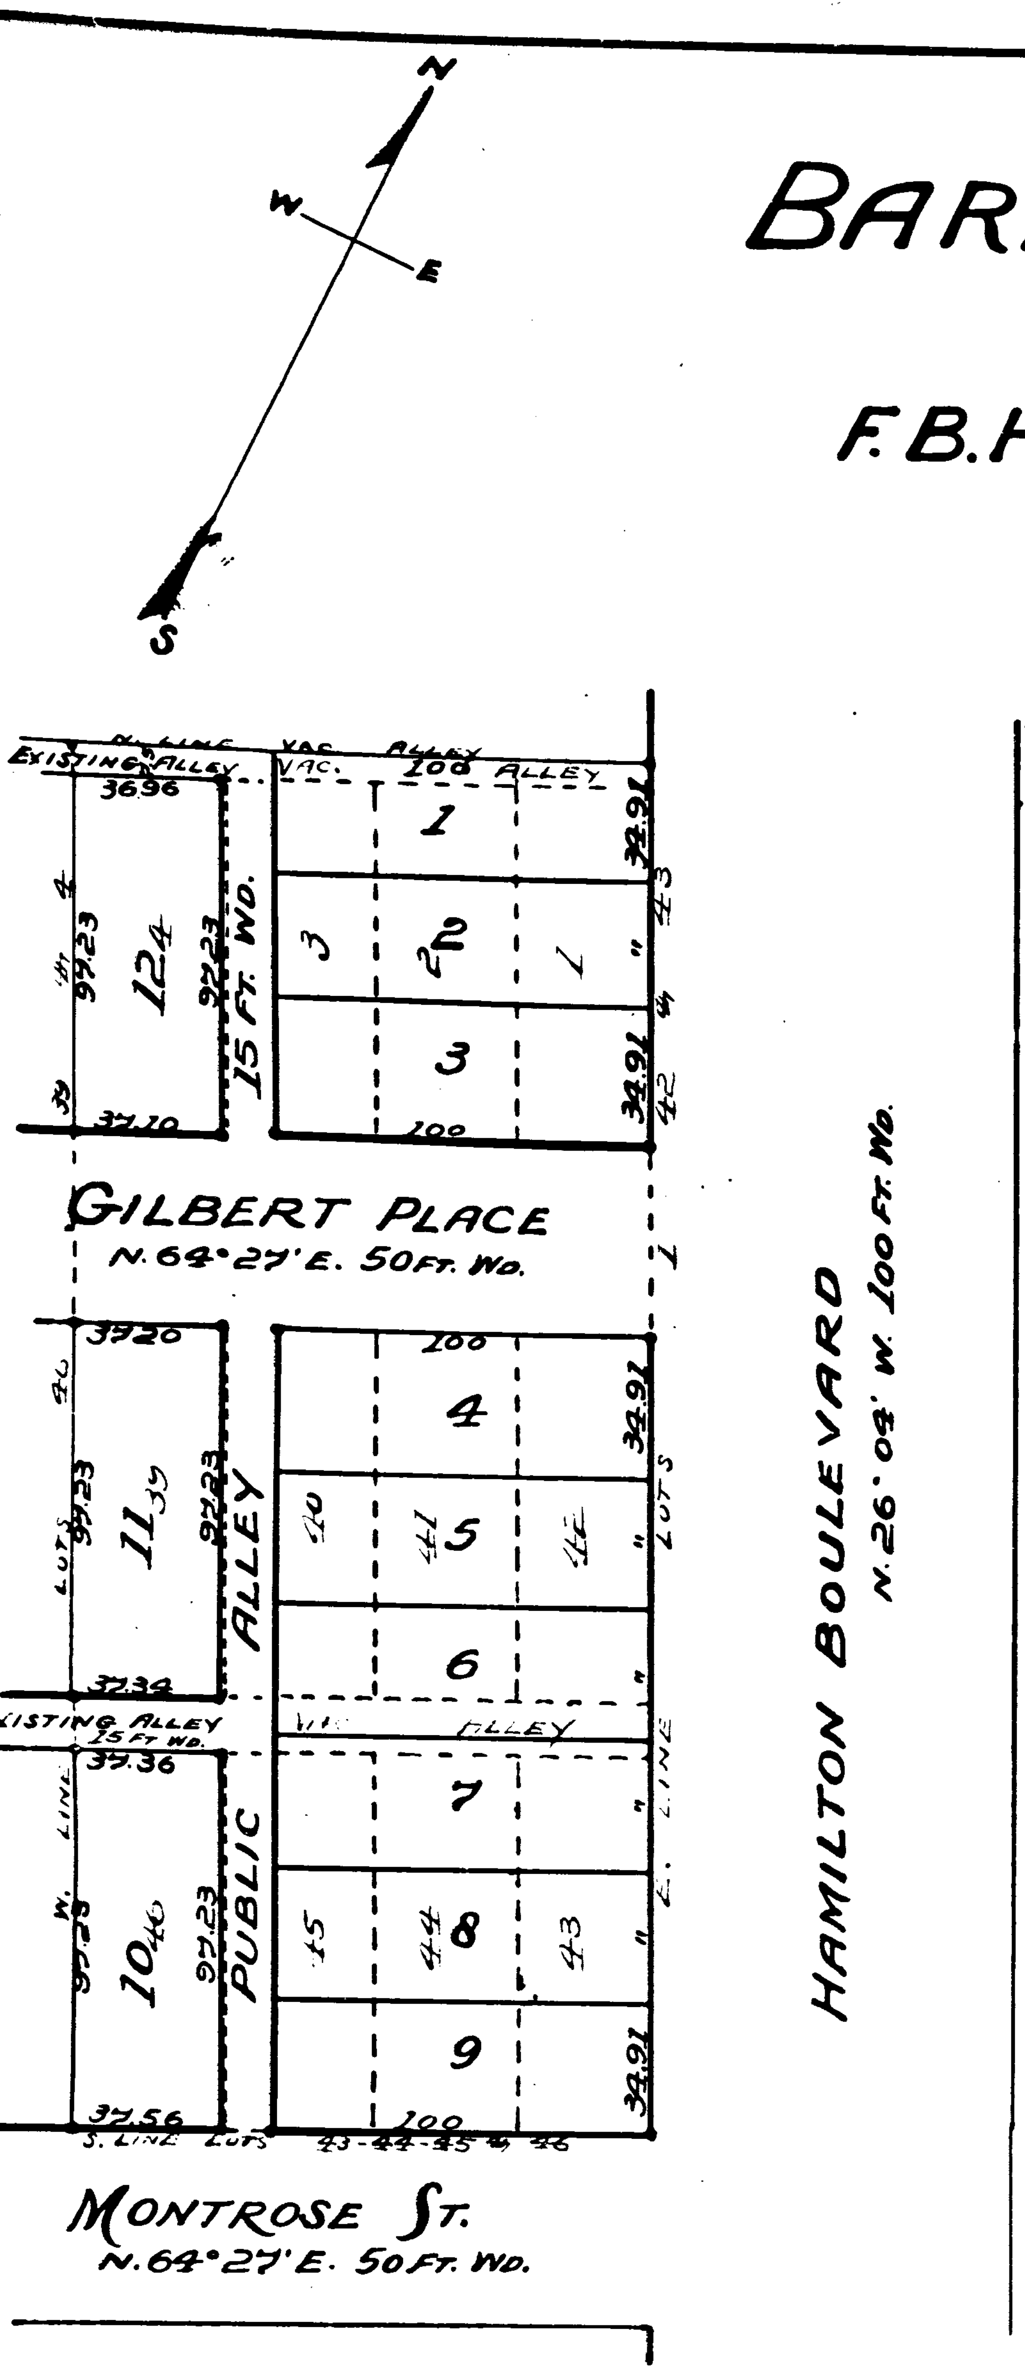

Know all men by these Presents, that Levi L. Barbour and Harriet E. Barbour, his wife and Frank H. Rexford, a single man, have caused the land embraced in the above plat to be surveyed and platted, to be known as "Barbour and Rexford's Resub. of Lots 1, 2, 3, 4, 39, 40, 41, 42, 43, 44, 45 and 46 of F. B. Hooper's Sub. of Lots 2 and 3, 1/4 Sec. 46, 10000 A. T. City of Detroit, Wayne Co. Mich." and that the streets and alleys shown on said plat are hereby dedicated to the use of the Public.

Witness our hands and seals, the twenty-fifth day of March, A. D. Nineteen-hundred and five.

In presence of:
Dwight C. Rexford
Edgar Rexford

Levi L. Barbour. (L. S.)
Harriet E. Barbour. (L. S.)
Frank H. Rexford (L. S.)

State of Michigan, }
County of Wayne } S.S.

On this, the 25th day of March, 1905, before me, a Notary Public, in and for said county, personally appeared the above named Levi L. Barbour and Harriet E. Barbour, his wife of Detroit, Michigan, known to me to be the same persons who executed the above dedication and who acknowledged the same to be their free act and deed.

George O. Tackels, Notary Public.
Wayne Co. Mich.
My Commission expires Jan. 6, 1907.

State of Michigan, }
County of Washtenaw } S.S.

On this, the thirty-first day of March, 1905, before me, a Notary Public, in and for said county, personally appeared the above named Frank H. Rexford of Ypsilanti Michigan, known to me to be the same person who executed the above dedication and who acknowledged the same to be his free act and deed.

Tracy L. Towner, Notary Public.
Washtenaw Co. Mich.
My Commission expires May 13, 1907.

I [illegible] certify that the above Plat is correct, that Monuments consisting of oak Stakes 1 1/2 inches square and 15 inches long, have been placed in the ground at all angles in the Boundaries, and at the intersection of all Streets or Streets and Alleys as shown on plat by "o".

Detroit, March 25, 1905
William C. King
Engineer & Surveyor.

State of Michigan, }
County of Wayne } S.S.

We, O. P. Gulley Register of Deeds, and William C. King, Surveyor, hereby certify that we have carefully compared this copy with the original plat of "Barbour and Rexford's Resub. of Lots 1, 2, 3, 4, 39, 40, 41, 42, 43, 44, 45 and 46 of F. B. Hooper's Sub. of Lots 2 and 3, 1/4 Sec. 46, 10000 A.T. City of Detroit, Wayne Co. Mich." and that [illegible] thereof and of the whole of such original map or plat.

O. P. Gulley Register of Deeds.
William C. King, Surveyor.

State of Michigan, }
County of Wayne } S.S.

We, O. P. Gulley Register of Deeds, and William C. King, Surveyor, hereby certify that we have each carefully compared the annexed copy with the plat of "Barbour and Rexford's Resub. of Lots 1, 2, 3, 4, 39, 40, 41, 42, 43, 44, 45 and 46 of F. B. Hooper's Sub. of Lots 2 and 3 1/4 Sec. 46, 10000 A. T. City of Detroit, Wayne Co. Mich." now of record in the office of said Register of Deeds, and that it is a true transcript therefrom, and of the whole of such record.

O. P. Gulley, Register of Deeds.
William C. King, Surveyor.

Examined and Approved.
April 22, 1905.
James F. Wilkinson
Deputy Auditor General.

Filed in Auditor General's Dep't
APR 13 1910
Geo. L. Hauser
Deputy Auditor General.

**CITY TREASURER'S OFFICE,**
Detroit, Mich. June 23-05

I hereby certify that according to the records of this office, all General City Taxes and special assessments against above described property are paid to date including the General City Taxes for 1904

Wm. B. Thompson
per Doran City Treas

Approved JUN 24 1905

Wm H. Maybury
Commissioner of Public Works

The Streets on the annexed plat conform to the general plan of the City.

R. H. McCormick
City Engineer

REGISTER OF DEEDS OFFICE, }
WAYNE COUNTY, } ss.
This instrument was received for record this 24th day of June 1905 at 8.40 o'clock A. M. and recorded in Liber 24 of ~~deeds~~ Plats, on page 11 as proper certificate was furnished in compliance with Sect. 185, of Senate Bill No. 199 File 212, Act of 1893.
O. P. Gulley
Register of Deeds

Ann Kerns

1337

70940

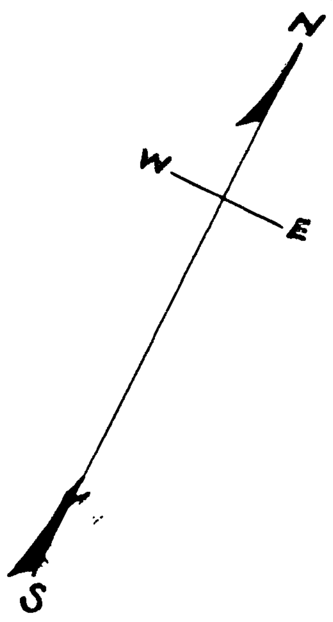

# BARBOUR AND REXFORD'S RESUB.

OF

LOTS 1-2-3-4-39-40-41-42-43-44-45 AND 46

OF

F. B. HOOPER'S SUB. OF LOTS 2 AND 3 - 1/4 SEC. 46 - 10000 A.T.

CITY OF DETROIT, WAYNE CO. MICH.

SCALE: 1 INCH = 50 FT.

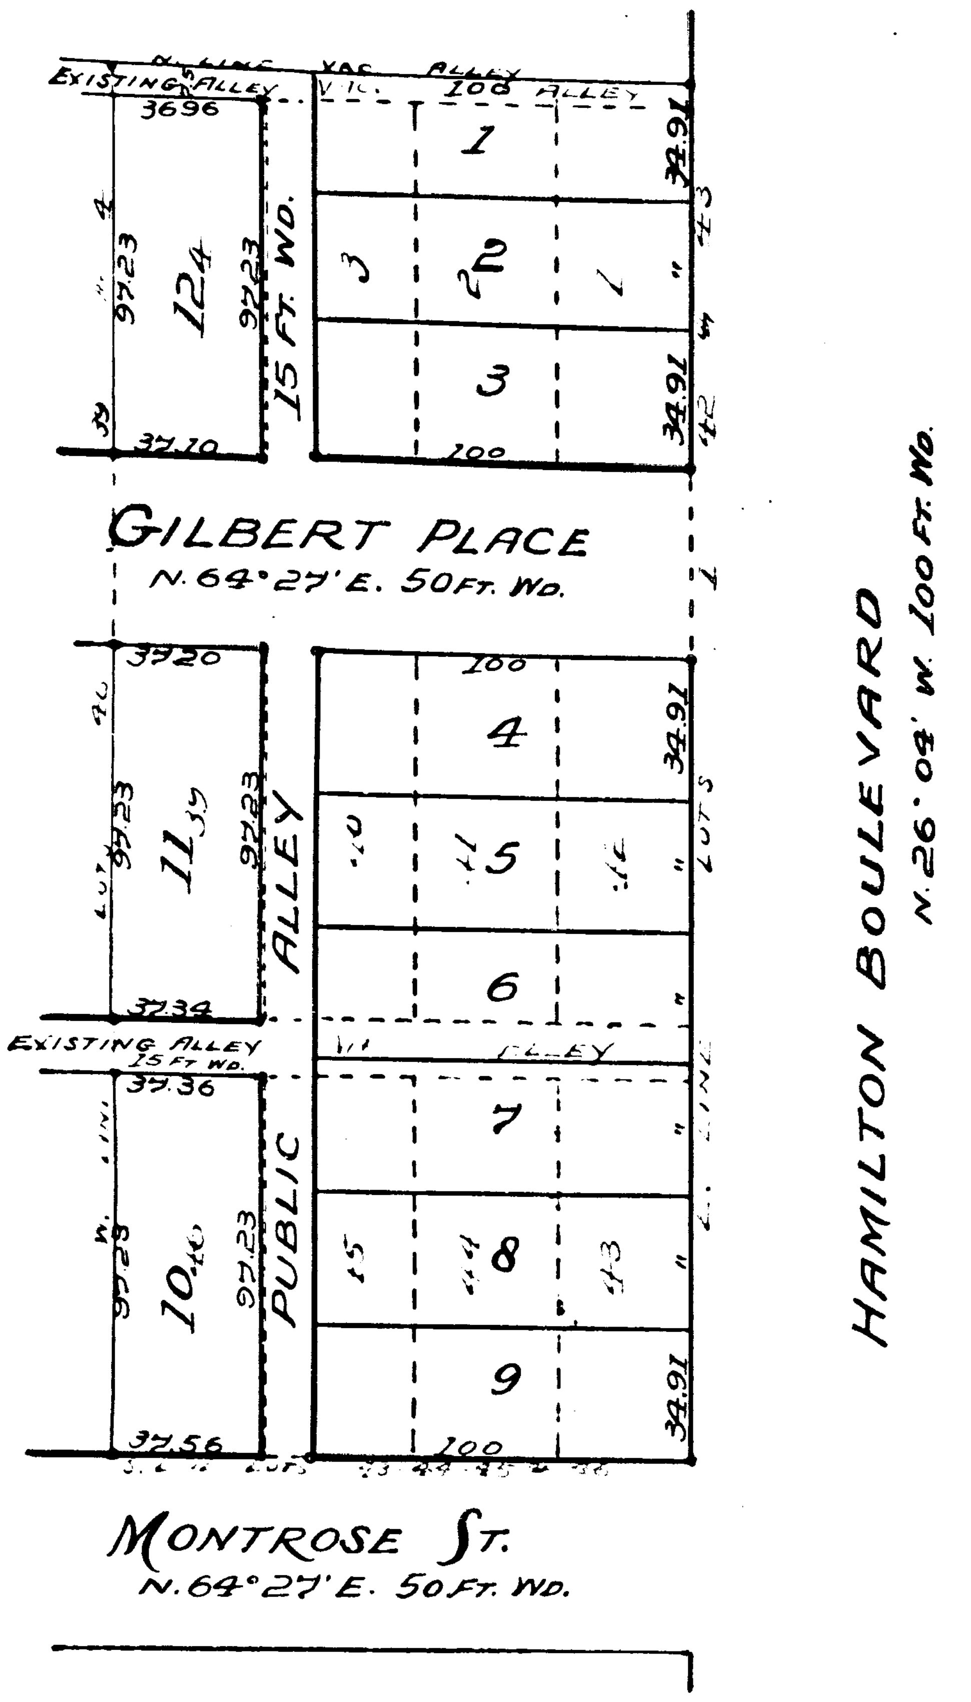

Know all men by these Presents, that Levi L. Barbour and Harriet E. Barbour, his wife and Frank H. Rexford a single man have caused the land embraced in the above plat to be surveyed and platted, to be known as "Barbour and Rexford's Resub. of Lots 1, 2, 3, 4, 39, 40, 41, 42, 43, 44, 45 and 46 of F. B. Hooper's Sub. of Lots 2 and 3, 1/4 Sec. 46, 10000 A. T. City of Detroit, Wayne Co. Mich." and that the streets and alleys shown on said plat are hereby dedicated to the use of the Public.

Witness our hands and seals the twenty-fifth day of March, A. D. Nineteen hundred and five.

In presence of:
Dwight E. Rexford
Edgar Rexford

Levi L. Barbour (L.S.)
Harriet E. Barbour (L.S.)
Frank H. Rexford (L.S.)

State of Michigan, } S.S.
County of Wayne }

On this, the 25th day of March, 1905, before me, a Notary Public, in and for said county, personally came the above named Levi L. Barbour and Harriet E. Barbour, his wife of Detroit, Michigan, known to me to be the same persons who executed the above dedication and who acknowledged the same to be their free act and deed.

George N. Tackels, Notary Public.
Wayne Co. Mich.
My commission expires Jan. 6, 1907.

State of Michigan, } S.S.
County of Washtenaw }

On this, the thirty-first day of March, 1905 before me, a Notary Public, in and for said county, personally appeared the above named Frank H. Rexford of Ann Arbor Michigan, known to me to be the same person who executed the above dedication and who acknowledged the same to be his free act and deed.

Tracy L. Towner Notary Public.
Washtenaw Co. Mich.
My commission expires May 13, 1905.

I hereby certify that the above plat is correct, that [illegible] monuments consisting of [illegible] 1 1/2 inches [illegible] inches long [illegible] at right angles with the boundaries, with the [illegible] of streets and alleys as [illegible]

Detroit, March 25, 1905.
William C. King
[illegible]

State of Michigan, } S.S.
County of Wayne }

We, O. P. Gulley Register of Deeds, and William C. King, Surveyor, hereby certify that we have carefully compared the annexed copy with the plat of "Barbour and Rexford's Resub. of Lots 1, 2, 3, 4, 39, 40, 41, 42, 43, 44, 45 and 46 of F. B. Hooper's Sub. of Lots 2 and 3, 1/4 Sec. 46, 10000 A. T. City of Detroit, Wayne Co. Mich." now of record in the office of said Register of Deeds, and that it is a true transcript therefrom, and of the whole of such record.

O. P. Gulley, Register of Deeds.
William C. King, Surveyor.

State of Michigan, } S.S.
County of Wayne }

We, O. P. Gulley Register of Deeds, and William C. King, Surveyor, hereby certify that we have carefully compared this [illegible] with the original plat of "Barbour and Rexford's Resub. of Lots 1, 2, 3, 4, 39, 40, 41, 42, 43, 44, 45 and 46 of F. B. Hooper's Sub. of Lots 2 and 3, 1/4 Sec. 46, 10000 A.T. City of Detroit, Wayne Co. Mich." and that [illegible] thereof and of the whole of such original map or plat.

O. P. Gulley Register of Deeds.
William C. King, Surveyor.

Examined and approved,
April 22, 1905.
[illegible]
Deputy Auditor General.

Filed in Auditor General's Dep't
APR 13 1910
Geo. L. Hauser
Deputy Auditor General.

CITY TREASURER'S OFFICE,
Detroit, Mich. June 23-05
I hereby certify that according to the records of this office, all General City Taxes and special assessments against above described property are paid to date including the General City Taxes for 1904
Wm. B. Thompson
per Doran City Treas

Approved JUN 24 1905
Wm. H. Maybury
Commissioner of Public Works.

REGISTER OF DEEDS OFFICE } ss.
WAYNE COUNTY, }
This instrument was received for record this 24th day of June 1905 at 8.40 o'clock A. M. and recorded in Liber 24 of Plats, on page 11 as proper certificate was furnished in compliance with Sect. 135, of Senate Bill No. 109 File 212, Act of 1893.
O. P. Gulley
Register of Deeds

The Streets on the annexed plat conform to the general plan of the City.
R. H. McCormick
City Engineer