

# WELCH'S FIFTH ADDITION TO BATTLE CREEK.

## DEDICATION.

Know all Men by these Presents, That we, Mrs. Frances A. Jordan, Alonzo W. Fogg, and Bertha L. Fogg, his wife, as proprietors, have caused the land embraced in the annexed plat to be surveyed, laid out and platted, to be known as "Welch's Fifth Addition to Battle Creek," and that the streets as shown on said plat are hereby dedicated to the use of the public.

Signed and sealed in presence of

*Frances A. Jordan* [L.S.]  
*Alonzo W. Fogg* [L.S.]  
*Bertha L. Fogg* [L.S.]  
*Alonzo W. Fogg*  
*L. J. Welch*

## ACKNOWLEDGMENT.

STATE OF MICHIGAN,  
COUNTY OF CALHOUN,

On this Ten day of October, 1890, before me, a Notary Public, in and for said county, personally came the above named Mrs. Frances A. Jordan, Alonzo W. Fogg, and Bertha L. Fogg, his wife, known to me to be the persons who executed the above dedication, and acknowledged the same to be their free act and deed.

Received and Filed  
IN AUDITOR GENERAL'S OFFICE

*Benjamin H. Welch*  
Notary Public, Calhoun County, Michigan.

## DESCRIPTION OF LAND PLATTED.

THE land embraced in the annexed plat of Welch's Fifth Addition to Battle Creek is located on the N. E.  $\frac{1}{4}$  of Sec. 2, Tp. 2 S., R. 8 W. Calhoun County, and bounded as follows: Beginning at the  $\frac{1}{4}$  Post on the section line on the north side of said Sec. 2, and running thence S.  $56\frac{1}{2}^{\circ}$  west  $.57\frac{1}{2}$  chains; thence south parallel with said  $\frac{1}{4}$  line 10.75 chains to the north side of West Main street, in the city of Battle Creek; thence S.  $56\frac{1}{2}^{\circ}$  east along the north side of said West Main street, to the south west corner of Welch's Fourth Addition 15.78 chains; thence N.  $32\frac{1}{2}^{\circ}$  east along the west line of said Welch's Fourth and Third Additions 9.75 chains; thence N.  $56\frac{1}{2}^{\circ}$  west 21.39 chains to said section line on the north side of said Sec. 2; thence west on said section line  $.17\frac{1}{2}$  chains to place of beginning.

## SURVEYOR'S CERTIFICATE.

I HEREBY CERTIFY, That the plat hereon delineated is a correct one, and that permanent monuments, each consisting of a Cedar stake four to five inches through and twenty inches long, planted full depth in the ground, surrounded with three stones, each six to eight inches across, bedded even with the surface of the ground, at points marked thus, "M", as thereon shown at all angles in the boundaries of the land platted, and at all intersections of streets and alley.

*A. H. Austin*  
SURVEYOR.

Examined and approved October 28 1890.

*H. R. Pratt*  
Deputy Auditor General.

STATE OF MICHIGAN,  
COUNTY OF CALHOUN,


We, Albert H. Geddes, Register of Deeds, and A. W. Austin, Surveyor, hereby certify that we have each carefully compared this copy with the original plat of Welch's Fifth Addition to Battle Creek, and that it is an exact copy of the whole of such original map or plat.

*A. H. Austin*  
Surveyor.

*Albert H. Geddes*  
Register of Deeds.

Received for record this 5<sup>th</sup> day of December A.D. 1890, at 9 o'clock A.M., and recorded in Liber 2 of Plats on page 23

*Albert H. Geddes*  
Register of Deeds.

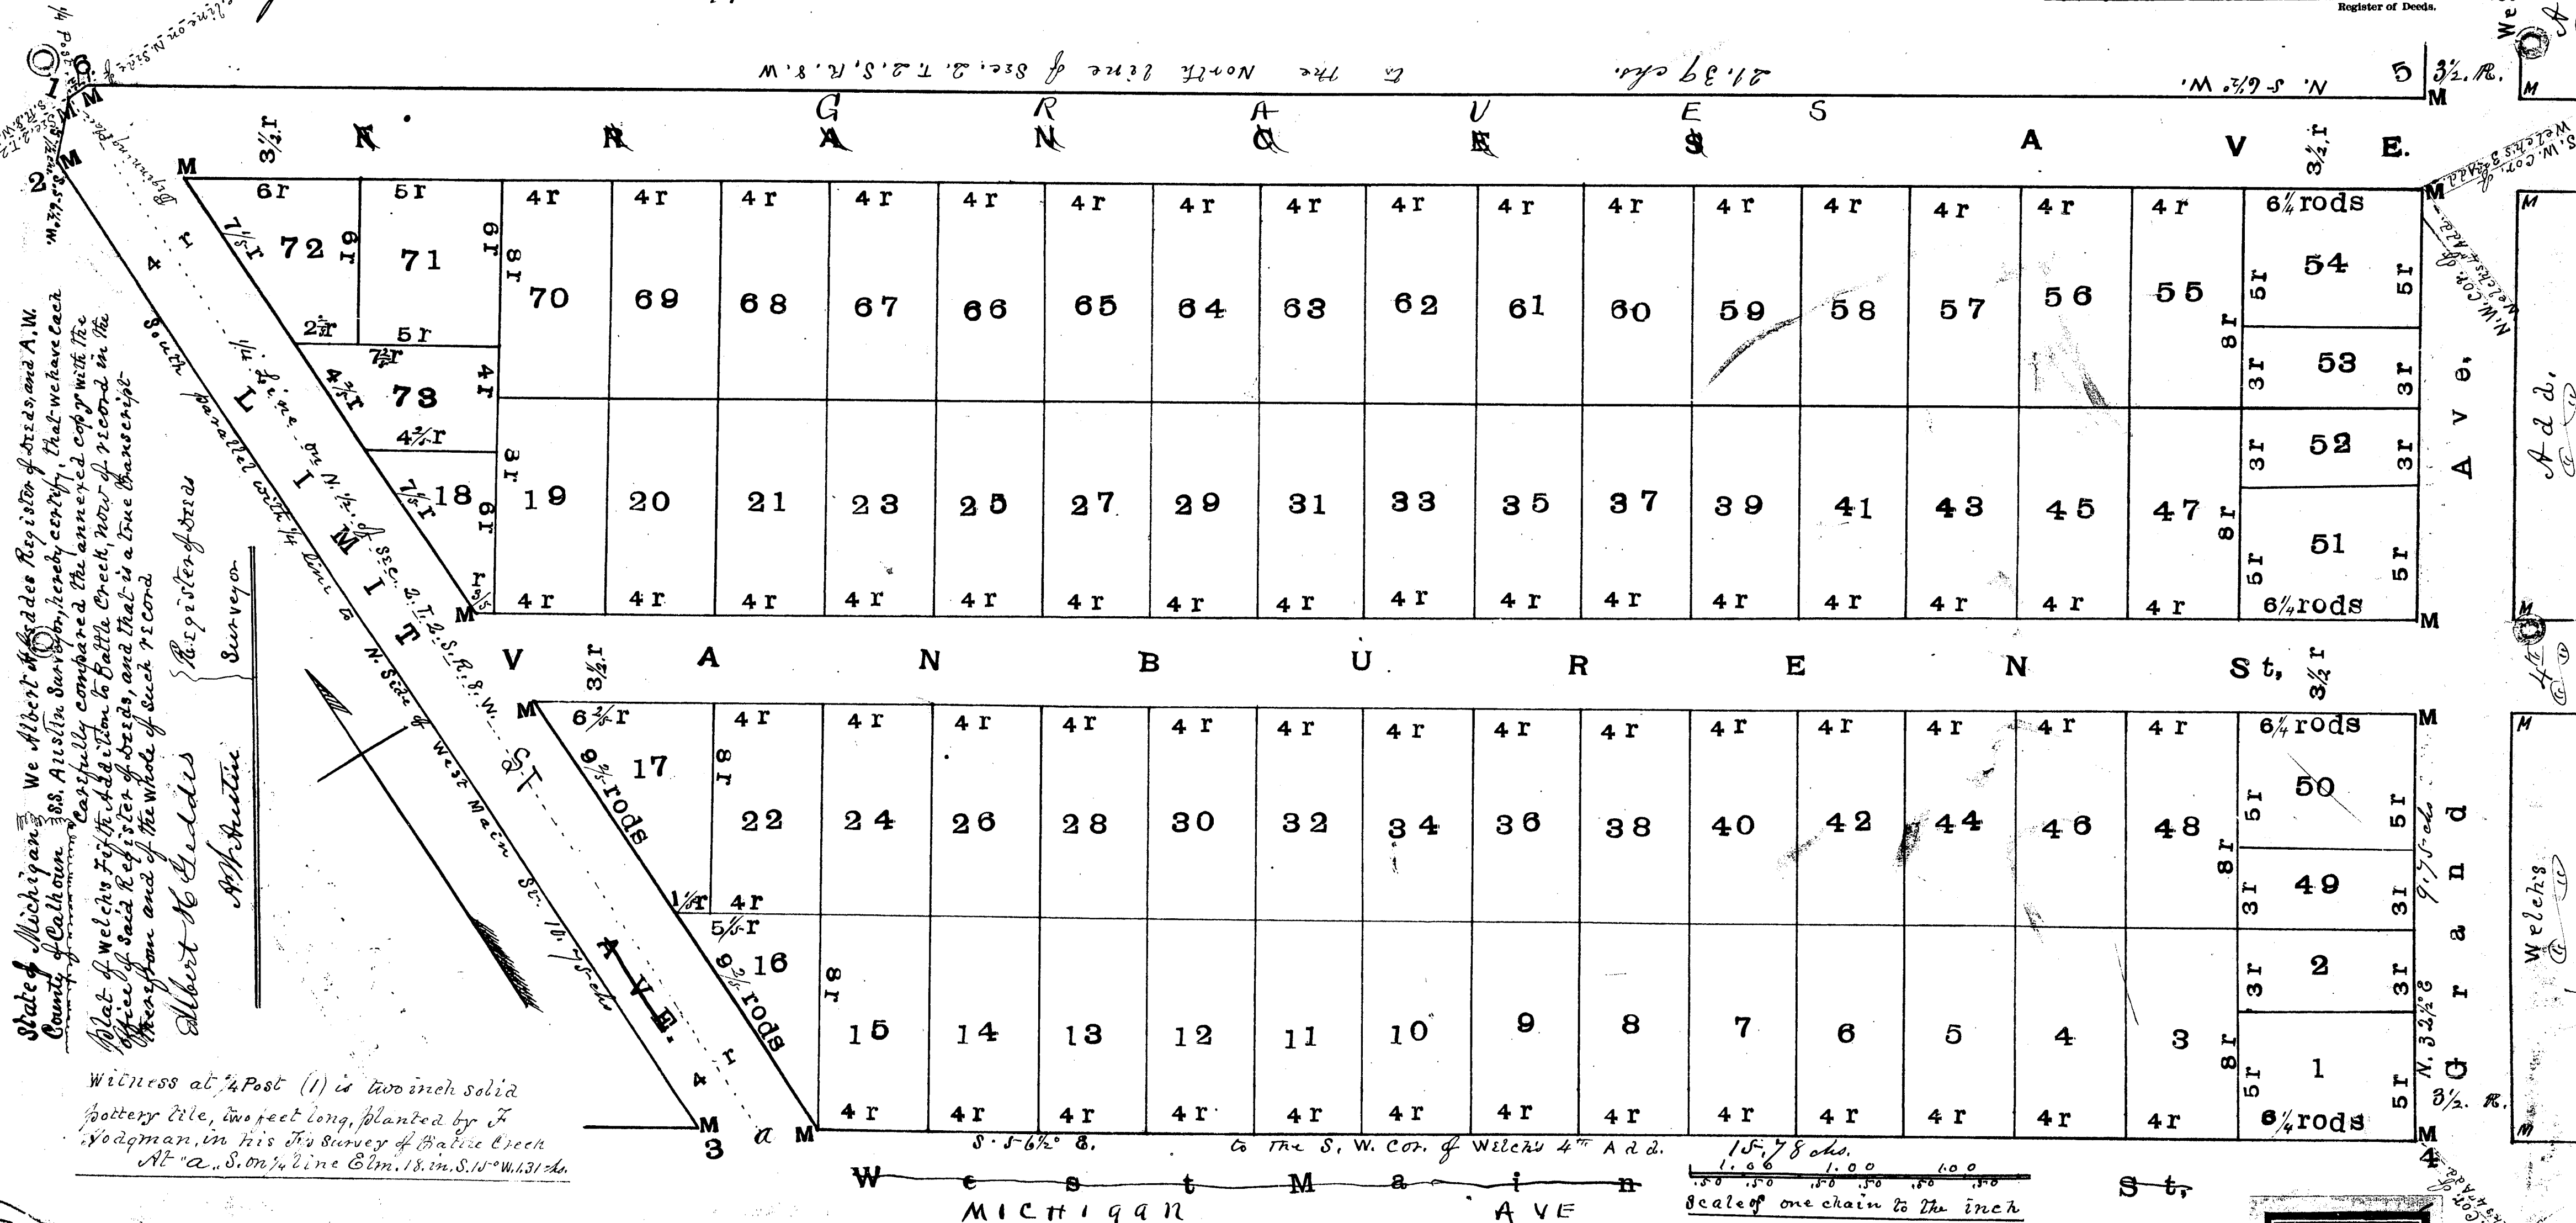

13373

TO  
BATTLE CREEK.

## DEDICATION.

Know all Men by these Presents, That we, Mrs. Frances A. Jordan, Alonzo W. Fogg, and Bertha L. Fogg, his wife, as proprietors, have caused the land embraced in the annexed plat to be surveyed, laid out and platted, to be known as "Welch's Fifth Addition to Battle Creek," and that the streets as shown on said plat are hereby dedicated to the use of the public.

Signed and sealed in presence of

Signed and sealed in presence of

|                     |   |                          |        |
|---------------------|---|--------------------------|--------|
| <u>Abner Jordan</u> | } | <u>Frances A. Jordan</u> | [L.S.] |
| <u>L. J. Welch</u>  |   | <u>Alonzo H. Fogg</u>    | [L.S.] |
|                     |   | <u>Bertha L. Fogg</u>    | [L.S.] |

## ACKNOWLEDGMENT.

STATE OF MICHIGAN, }  
COUNTY OF CALHOUN, } ss

On this fourth day of October, 1890, before me, a Notary Public, in and for said county, personally came the above named Mrs. Frances A. Jordan, Alonzo W. Fogg, and Bertha L. Fogg, his wife, known to me to be the persons who executed the above dedication, and acknowledged the same to be their free act and deed.

Received and Filed  
IN AUDITOR GENERAL'S OFFICE

2 Examples 13... 12/0.

Deputy Auditor General: **DESCRIPTION OF LAND PLATTED.**

THE land embraced in the annexed plat of Welch's Fifth Addition to Battle Creek is located on the N. E.  $\frac{1}{4}$  of Sec. 2, T. 2 S., R. 8 W. Calhoun County, and bounded as follows: Beginning at the  $\frac{1}{4}$  Post on the section line on the north side of said Sec. 2, and running thence S.  $56\frac{1}{2}^{\circ}$  west  $.57\frac{1}{2}$  chains; thence south parallel with said  $\frac{1}{4}$  line 10.75 chains to the north side of West Main street, in the city of Battle Creek; thence S.  $56\frac{1}{2}^{\circ}$  east along the north side of said West Main street, to the south west corner of Welch's Fourth Addition 15.78 chains; thence N.  $32\frac{1}{2}^{\circ}$  east along the west line of said Welch's Fourth and Third Additions 9.75 chains; thence N.  $56\frac{1}{2}^{\circ}$  west 21.39 chains to said section line on the north side of said Sec. 2; thence west on said section line .173 chains to place of beginning.

**SURVEYOR'S CERTIFICATE.**

**I HEREBY CERTIFY**, That the plat hereon delineated is a correct one, and that permanent monuments, each consisting of a Cedar stake four to five inches through and twenty inches long, planted full depth in the ground, surrounded with three stones, each six to eight inches across, bedded even with the surface of the ground, at points marked thus, "M", as thereon shown at all angles in the boundaries of the land platted, and at all intersections of streets and alley.


Examined and approved October 28 1890.

STATE OF MICHIGAN, }  
COUNTY OF CALHOUN, }

We, Albert H. Geddes, Register of Deeds, and A. W. Anstin, Surveyor, hereby certify that we have each carefully compared this copy with the original plat of Welch's Fifth Addition to Battle Creek, and that it is an exact copy of the whole of such original map or plat.

Received for record this 17 day of December A.D. 1890, at 9 o'clock AM, and recorded in Liber 2 of Plats on page 23

Albert M. Geddes  
Register of Deeds.

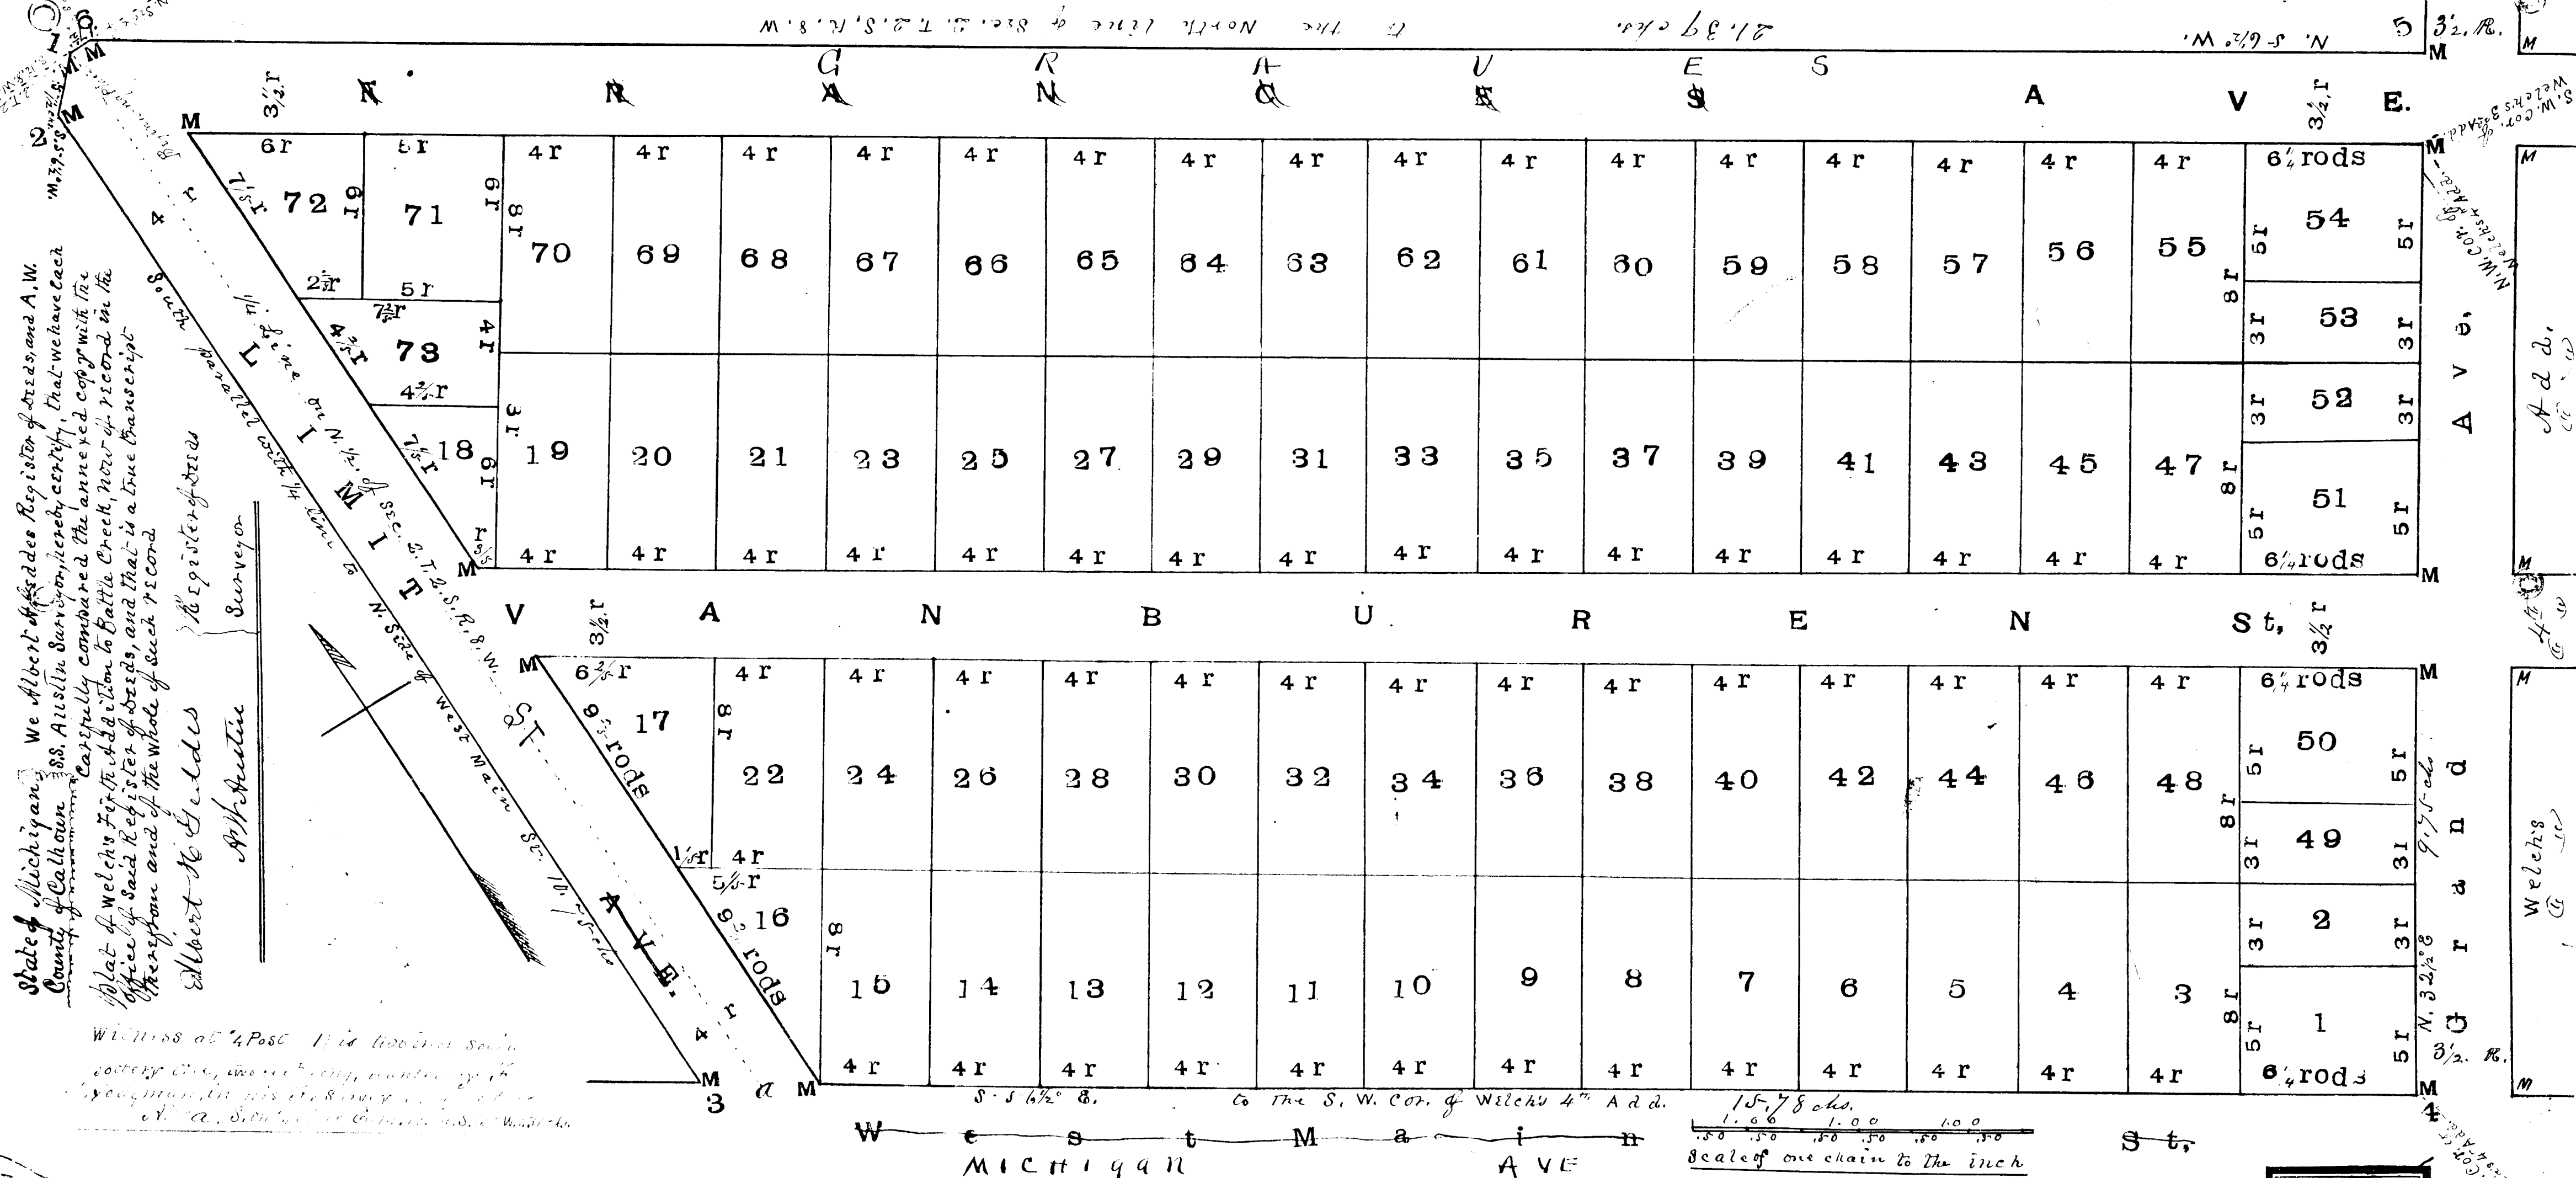

**13373**