

Received and Filed
IN AUDITOR GENERAL'S OFFICE
January 21 1891
N. R. Pratt
Deputy Auditor General.

MOTT'S Third ADDITION TO BATTLE CREEK.

DEDICATION.

Know all Men by these Presents, That we, Frank H. Mott, and Fanny M. Mott, his wife, May F. Mott, and May F. Mott as Trustee for Isaac C. Mott, as proprietors, have caused the land embraced in the annexed plat to be surveyed, laid out and platted, to be known as "Mott's Third Addition to Battle Creek," and that the avenue as shown on said plat is hereby dedicated to the use of the public.

Signed and sealed in presence of

Frank H. Mott. [L.S.]
Fanny M. Mott. [L.S.]
May F. Mott. [L.S.]
May F. Mott. [L.S.]
as Trustee for Isaac C. Mott.

ACKNOWLEDGMENT.

STATE OF MICHIGAN,
COUNTY OF CALHOUN,

On this 13th day of January, 1891, before me, a Notary Public, in and for said county, personally came the above named Frank H. Mott, and Fanny M. Mott, his wife, May F. Mott, and May F. Mott as Trustee for Isaac C. Mott, known to me to be the persons who executed the above dedication, and acknowledged the same to be their free act and deed.

William C. Hering.
Notary Public, Calhoun Co., Mich.

DESCRIPTION OF LAND PLATTED.

Consisting of that part of the east half of the south west fractional quarter of section 7, Township 2 south, Range 7 west, which is described as follows, to wit:

Beginning at the point where the northerly line of "Kingman's Addition to the City of Battle Creek" intersects the westerly line of Main street, having witness Black Walnut 2 feet in diameter, north 21 1/4° west, 2 links; also Black Walnut 16 inches in diameter, south 82 1/4° west, 39 1/4 links; running thence south 75° 27' west, 9.85 chains; thence north 17° west, 4.23 chains; thence north 82° 23' east, 7.82 chains, to a point in the westerly line of Main street, having witness Elm 8 inches in diameter, north 72° east, 1.21 chains; also Elm 8 inches in diameter, north 35 1/4° east, 1.28 chains; thence south 33° 5' east, along the westerly line of Main street, 3.31 chains to the place of beginning.

SURVEYOR'S CERTIFICATE.

I HEREBY CERTIFY, That the plat hereon delineated is a correct one, and that permanent monuments of gas pipe are planted at all the angles in the boundary and at the intersection of the street and avenue marked on the plat by small black circles; that the sizes of the lots, width of the avenue, and direction of courses are marked upon the annexed plat.


Alfred L. Marhoff.
Surveyor.

Examined and approved January 15 1891. N. R. Pratt
Deputy Auditor General.

Received for record this 17th day of Jan'y A.D. 1891, at 9 o'clock A.M.; and recorded in Liber 2 of Plats on page 26
Albert H. Geddes
Register of Deeds.

STATE OF MICHIGAN,
COUNTY OF CALHOUN,
We, Albert H. Geddes, Register of Deeds, and A. L. Marhoff, Surveyor; hereby certify that we have each carefully compared this copy with the original plat of Mott's 3d Addition to Battle Creek, and that it is an exact copy of the whole of such original map or plat.

Albert H. Geddes
Surveyor.

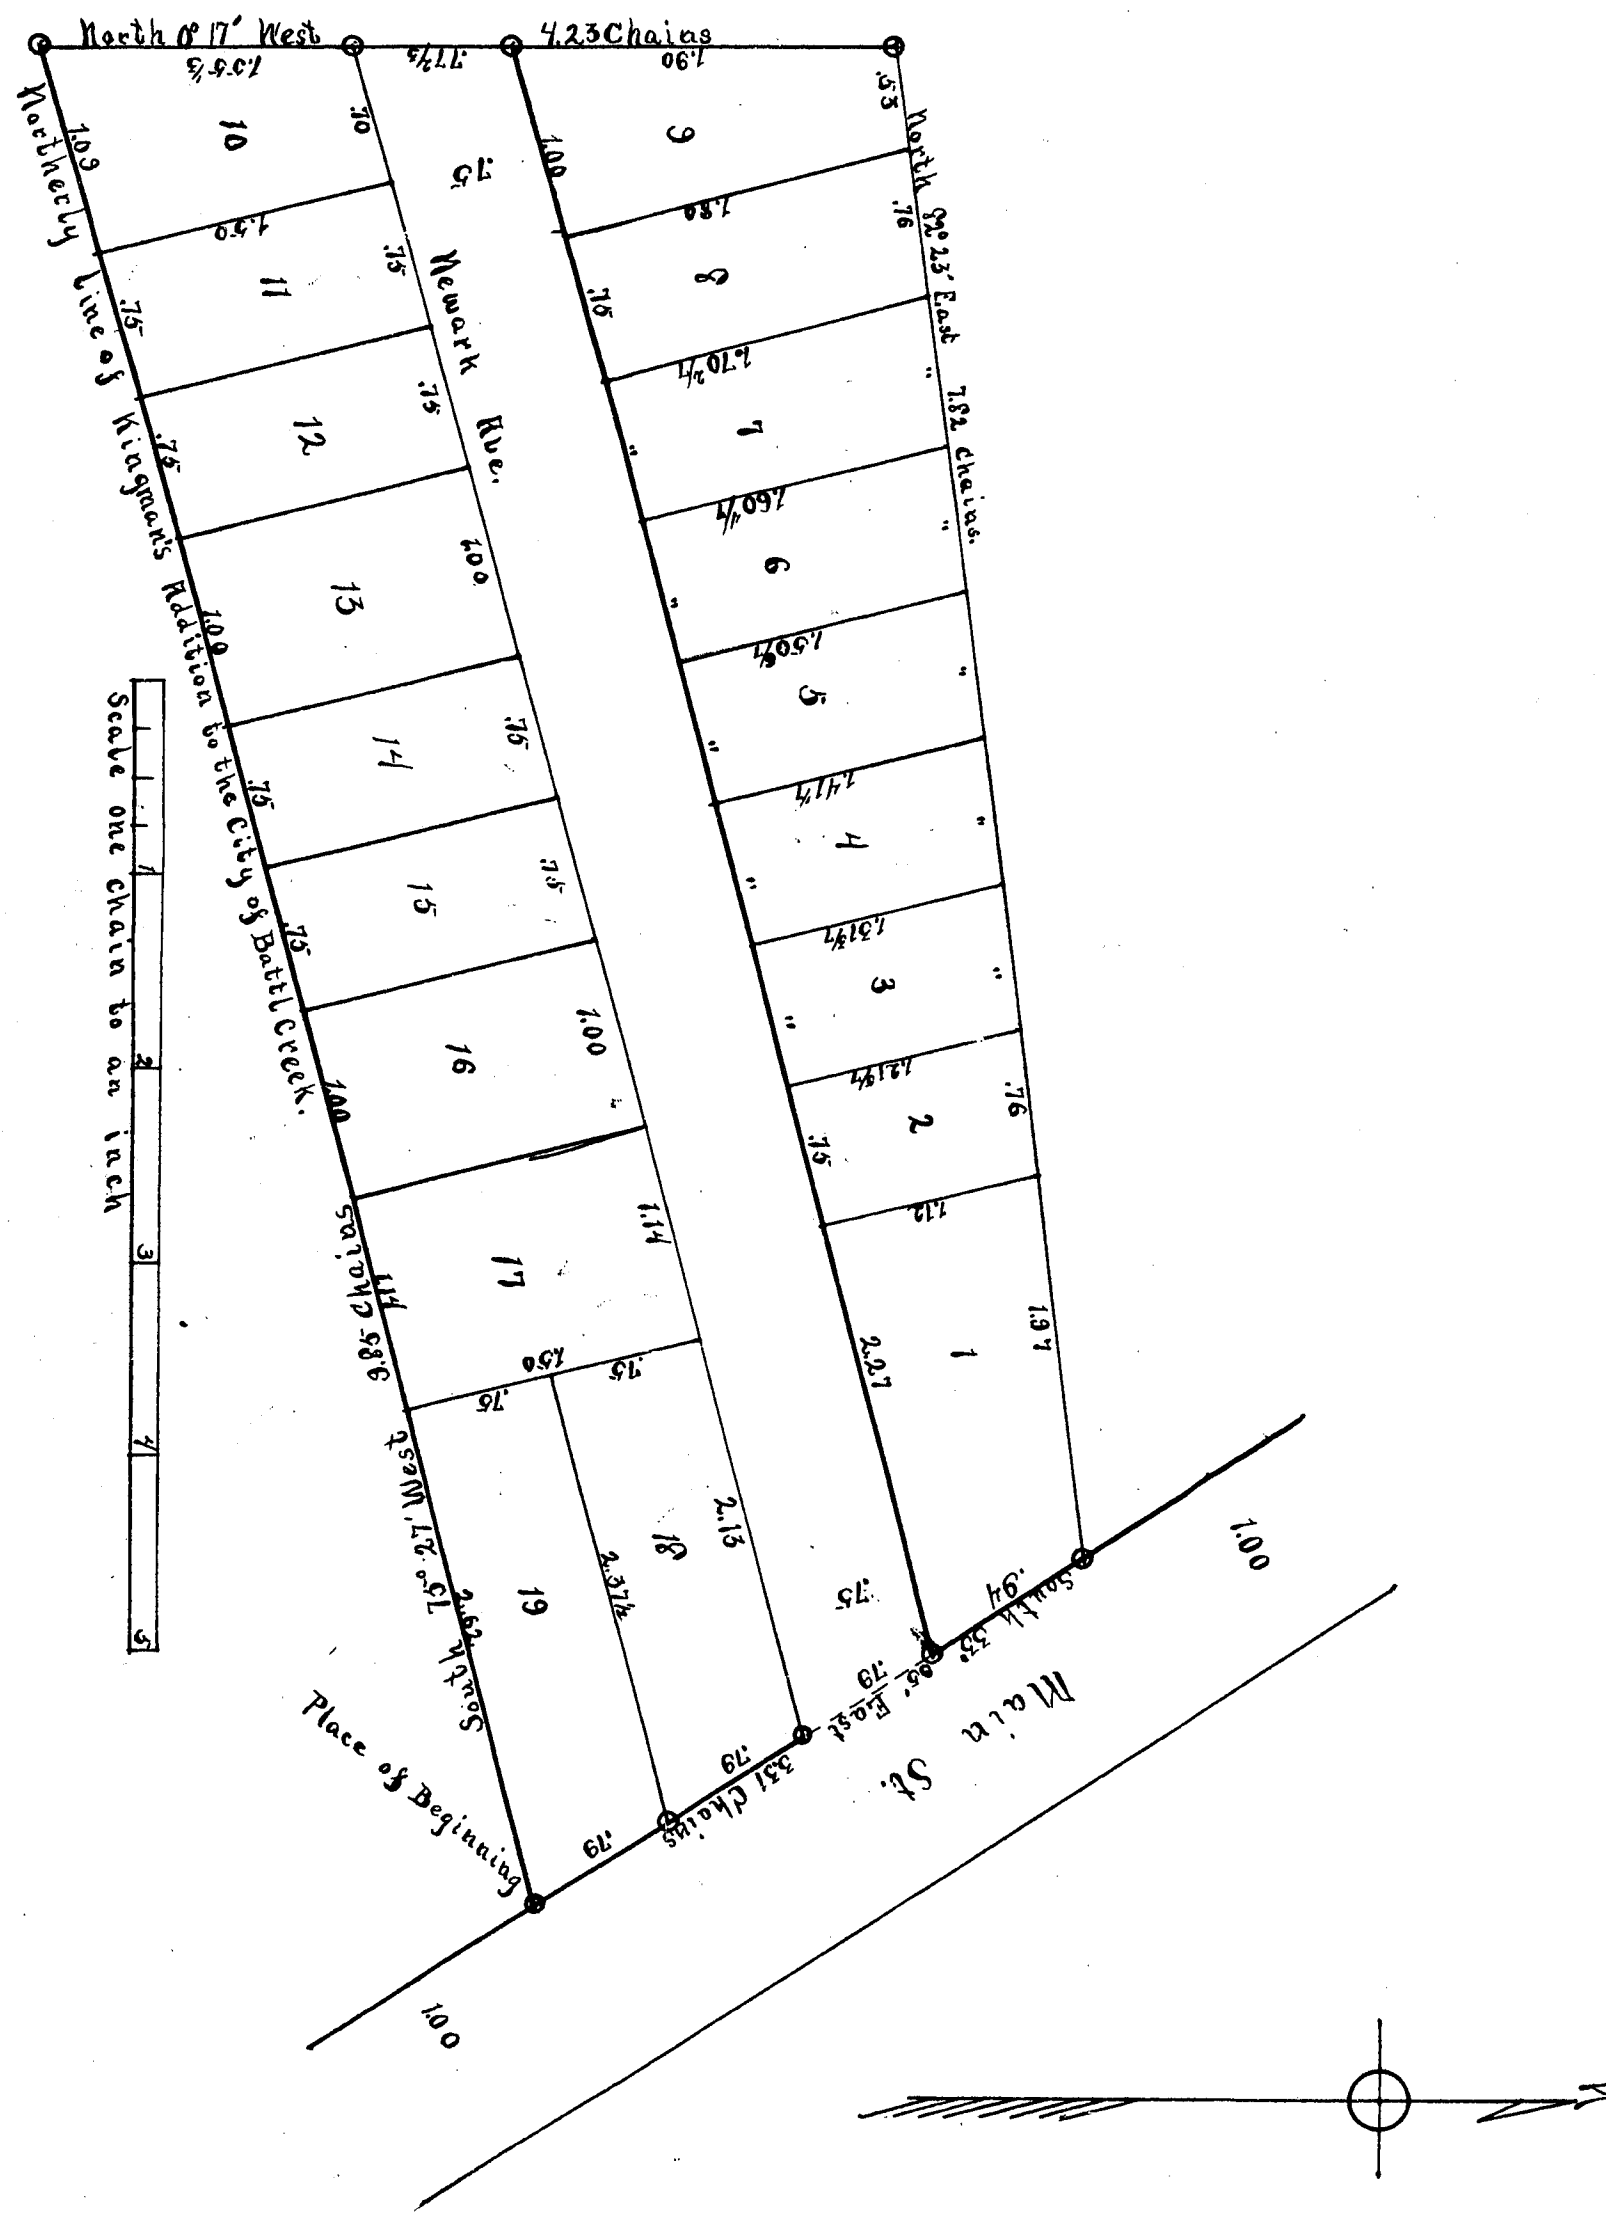


Alfred L. Marhoff.
Surveyor.

Albert H. Geddes
Register of Deeds.

We, Albert H. Geddes, Register of Deeds, and A. L. Marhoff, Surveyor, do hereby certify that we have each carefully compared this copy with the original plat of "Mott's Third Addition to Battle Creek," now of record, and that it is an exact copy of the whole of such record.

13376

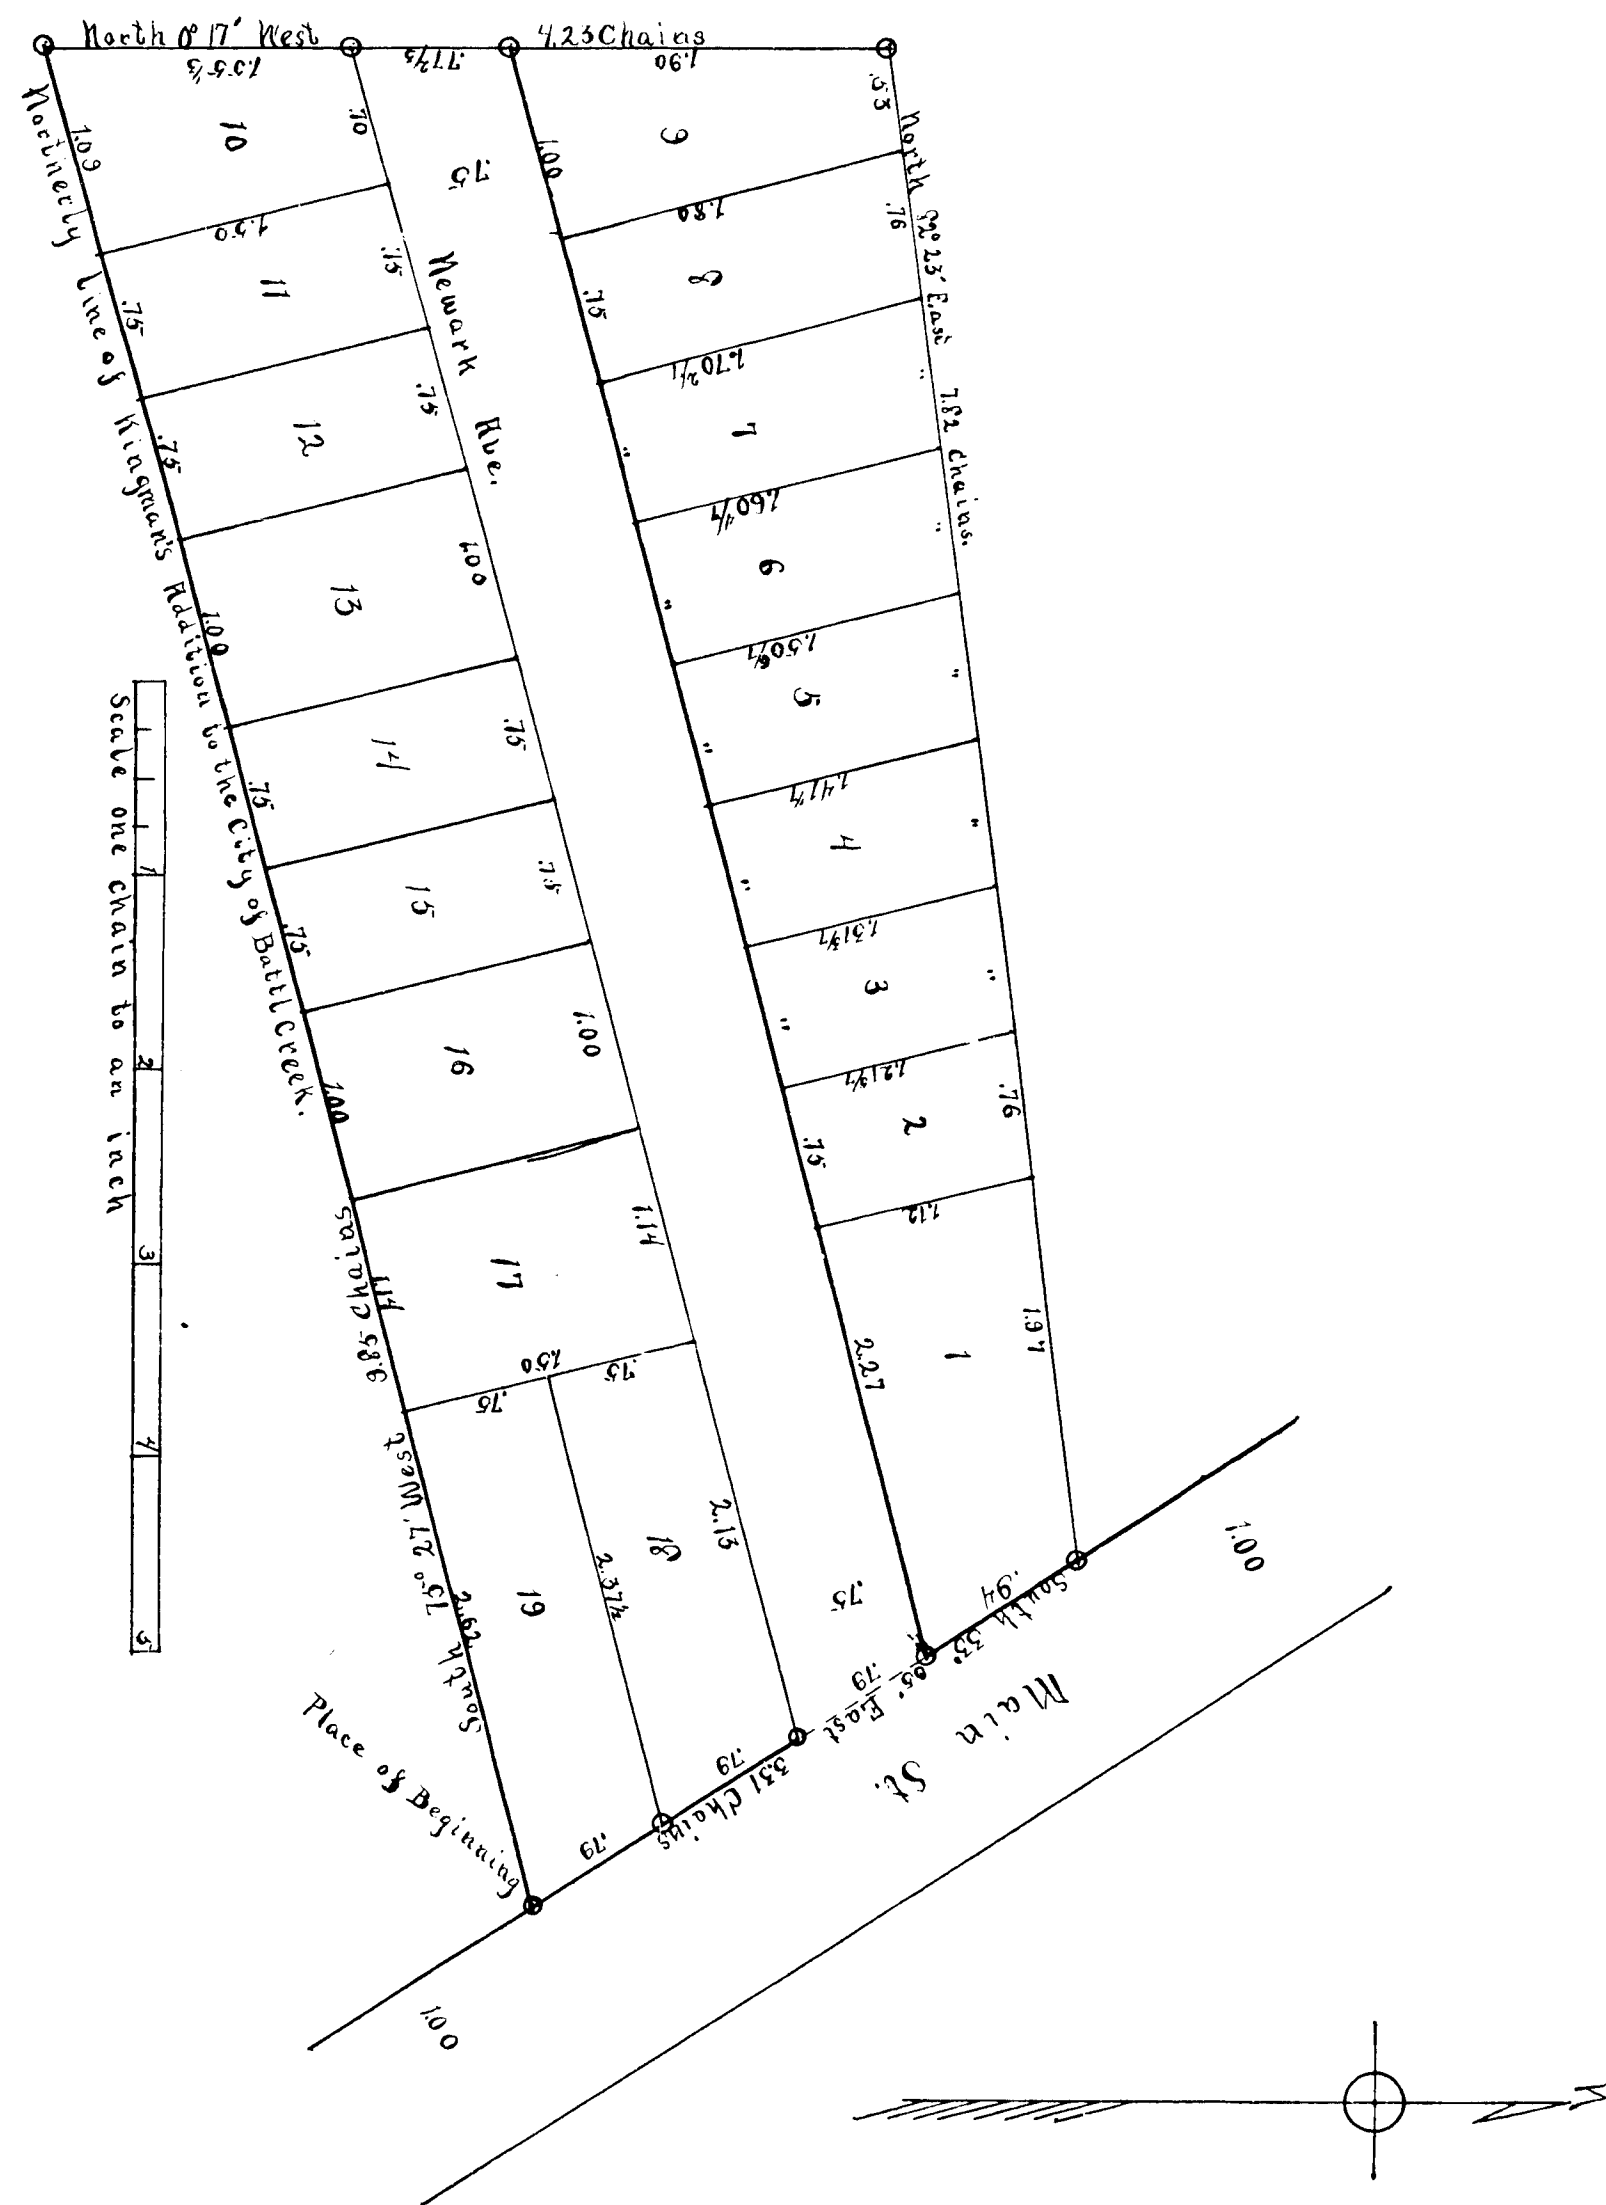

Received and Filed
IN AUDITOR GENERAL'S OFFICE
January 21, 1891
A. R. Pratt
Deputy Auditor General

MOTT'S Third ADDITION TO BATTLE CREEK.

DEDICATION.

Know all Men by these Presents, That we, Frank H. Mott, and Fanny M. Mott, his wife, May F. Mott, and May F. Mott as Trustee for Isaac C. Mott, as proprietors, have caused the land embraced in the annexed plat to be surveyed, laid out and platted, to be known as "Mott's Third Addition to Battle Creek," and that the avenue as shown on said plat is hereby dedicated to the use of the public.

Signed and sealed in presence of

_____ Frank H. Mott. [L.S.]
 _____ Fanny M. Mott. [L.S.]
 _____ May F. Mott. [L.S.]
 _____ May F. Mott. [L.S.]
 _____ as Trustee for Isaac C. Mott.

ACKNOWLEDGMENT.

STATE OF MICHIGAN,
COUNTY OF CALHOUN,

On this 13th day of January, 1891, before me, a Notary Public, in and for said county, personally came the above named Frank H. Mott, and Fanny M. Mott, his wife, May F. Mott, and May F. Mott as Trustee for Isaac C. Mott, known to me to be the persons who executed the above dedication, and acknowledged the same to be their free act and deed.

_____ William C. Herag.
 Notary Public, Calhoun Co., Mich.

DESCRIPTION OF LAND PLATTED.

Consisting of that part of the east half of the south west fractional quarter of section 7, Township 2 south, Range 7 west, which is described as follows, to wit:

Beginning at the point where the northerly line of "Kingman's Addition to the City of Battle Creek" intersects the westerly line of Main street, having witness Black Walnut 2 feet in diameter, north 21 $\frac{1}{4}$ ° west, 2 links; also Black Walnut 16 inches in diameter, south 82 $\frac{1}{4}$ ° west, 39 $\frac{1}{4}$ links; running thence south 75° 27' west, 9.85 chains; thence north 17° west, 4.23 chains; thence north 82° 23' east, 7.82 chains, to a point in the westerly line of Main street, having witness Elm 8 inches in diameter, north 72° east, 1.21 chains; also Elm 8 inches in diameter, north 35 $\frac{1}{4}$ ° east, 1.28 chains; thence south 33° 5' east, along the westerly line of Main street, 3.31 chains to the place of beginning.

SURVEYOR'S CERTIFICATE.

I HEREBY CERTIFY, That the plat hereon delineated is a correct one, and that permanent monuments of gas pipe are planted at all the angles in the boundary and at the intersection of the street and avenue marked on the plat by small black circles; that the sizes of the lots, width of the avenue, and direction of courses are marked upon the annexed plat.

_____ Alfred L. Marhoff.
 Surveyor.

Examined and approved January 15, 1891. _____ A. R. Pratt
Deputy Auditor General.

Received for record this 17th day of Jan'y A.D. 1891, at _____
9 o'clock A.M., and recorded in Liber 2 of Plats on page 26
_____ Albert H. Geddes
Register of Deeds.

STATE OF MICHIGAN,
COUNTY OF CALHOUN,

We, Albert H. Geddes, Register of Deeds, and A. L. Marhoff, Surveyor, hereby certify that we have each carefully compared this copy with the original plat of Mott's 3d Addition to Battle Creek, and that it is an exact copy of the whole of such original map or plat.

_____ Albert H. Geddes
 Register of Deeds.
 _____ A. L. Marhoff.
 Surveyor.

State of Michigan,
 County of Calhoun, } ss
 We, Albert H. Geddes, Register of Deeds, and A. L. Marhoff, Surveyor,
 do hereby certify that we have each carefully compared this copy
 with the plat of "Mott's Third Addition to Battle Creek," more of
 record, and that it is an exact copy of the whole of such record.
 _____ A. L. Marhoff.
 Surveyor.
 _____ Albert H. Geddes
 Register of Deeds.