

Cortis H. H. H.
Cortis H. H. H.
Cortis H. H. H.

PLAT OF CORTIS HIGHTS Battle Creek, Calhoun County, Michigan.

Existing of the East 1/2 of the North-East 1/4 of Section 11, Township 2 South, Range 8 West and also that part of the North-East 1/4 of said Section 11 described as commencing at the East quarter post of Section 11 and running thence West along the quarter section line 15.00 chains; thence North 6.70 chains; thence East 15.00 chains to the Section line thence South along the Section line 6.814 chains to the place of beginning.

I DO HEREBY CERTIFY, that this is a correct plat of Cortis Hights, Battle Creek, Michigan, as surveyed by me and that permanent monuments of iron pipe have been planted at all the angles in the boundary line of the land platted and at the intersection of all streets or of streets and avenues at the points marked by black circles in the plat.

HARRY HODGMAN, Surveyor February 11th, 1891.

Harry Hodgman, Surveyor.

We, John O. Cortis and Julia A. Cortis, his wife, owners of the land described in this plat of Cortis Hights do hereby execute said plat and dedicate to the public the land marked thereon as streets and avenues for use as public highways.

IN TESTIMONY WHEREOF, we have hereunto affixed our signatures this 13th day of February, A. D. 1891.

EXECUTED IN PRESENCE OF

I. S. Owners.

STATE OF MICHIGAN,

COUNTY OF CALHOUN,

On this 13th day of February, A. D. 1891, before me a Notary Public in and for said County, personally appeared John O. Cortis and Julia A. Cortis his wife, to me known to be the persons who executed this plat, and who acknowledged the same to be their free act and deed.

NOTARY PUBLIC.

Examined and approved February 19 A. D. 1891.

Received for record the 26 day of Feb 1891, at 2 o'clock, A. M. and recorded in Liber 2 of Plats, on Page 27

STATE OF MICHIGAN,

COUNTY OF CALHOUN,

We, Albert H. H. H. Register of Deeds and Harry Hodgman, Surveyor, hereby certify that we have each carefully compared this copy with the original plat of Cortis Hights and that it is an exact copy thereof and of the whole of said original plat.

REGISTER OF DEEDS.

Surveyor.

STATE OF MICHIGAN,

COUNTY OF CALHOUN,

We, Albert H. H. H. Register of Deeds and Harry Hodgman, Surveyor, hereby certify that we have each carefully compared this copy with the plat of Cortis Hights now on record in the office of said Register of Deeds, and that it is a true transcript therefrom and of the whole of such record.

REGISTER OF DEEDS.

Surveyor.

VACATED BY RESOLUTION
OF City Commission
July 15, 1957
VOUCHER No. 529-52


RECEIVED AND FILED

NOTARY GENERAL'S OFFICE

Feb 29 1893

Deputy Auditor General

Scale 2 chains to an inch

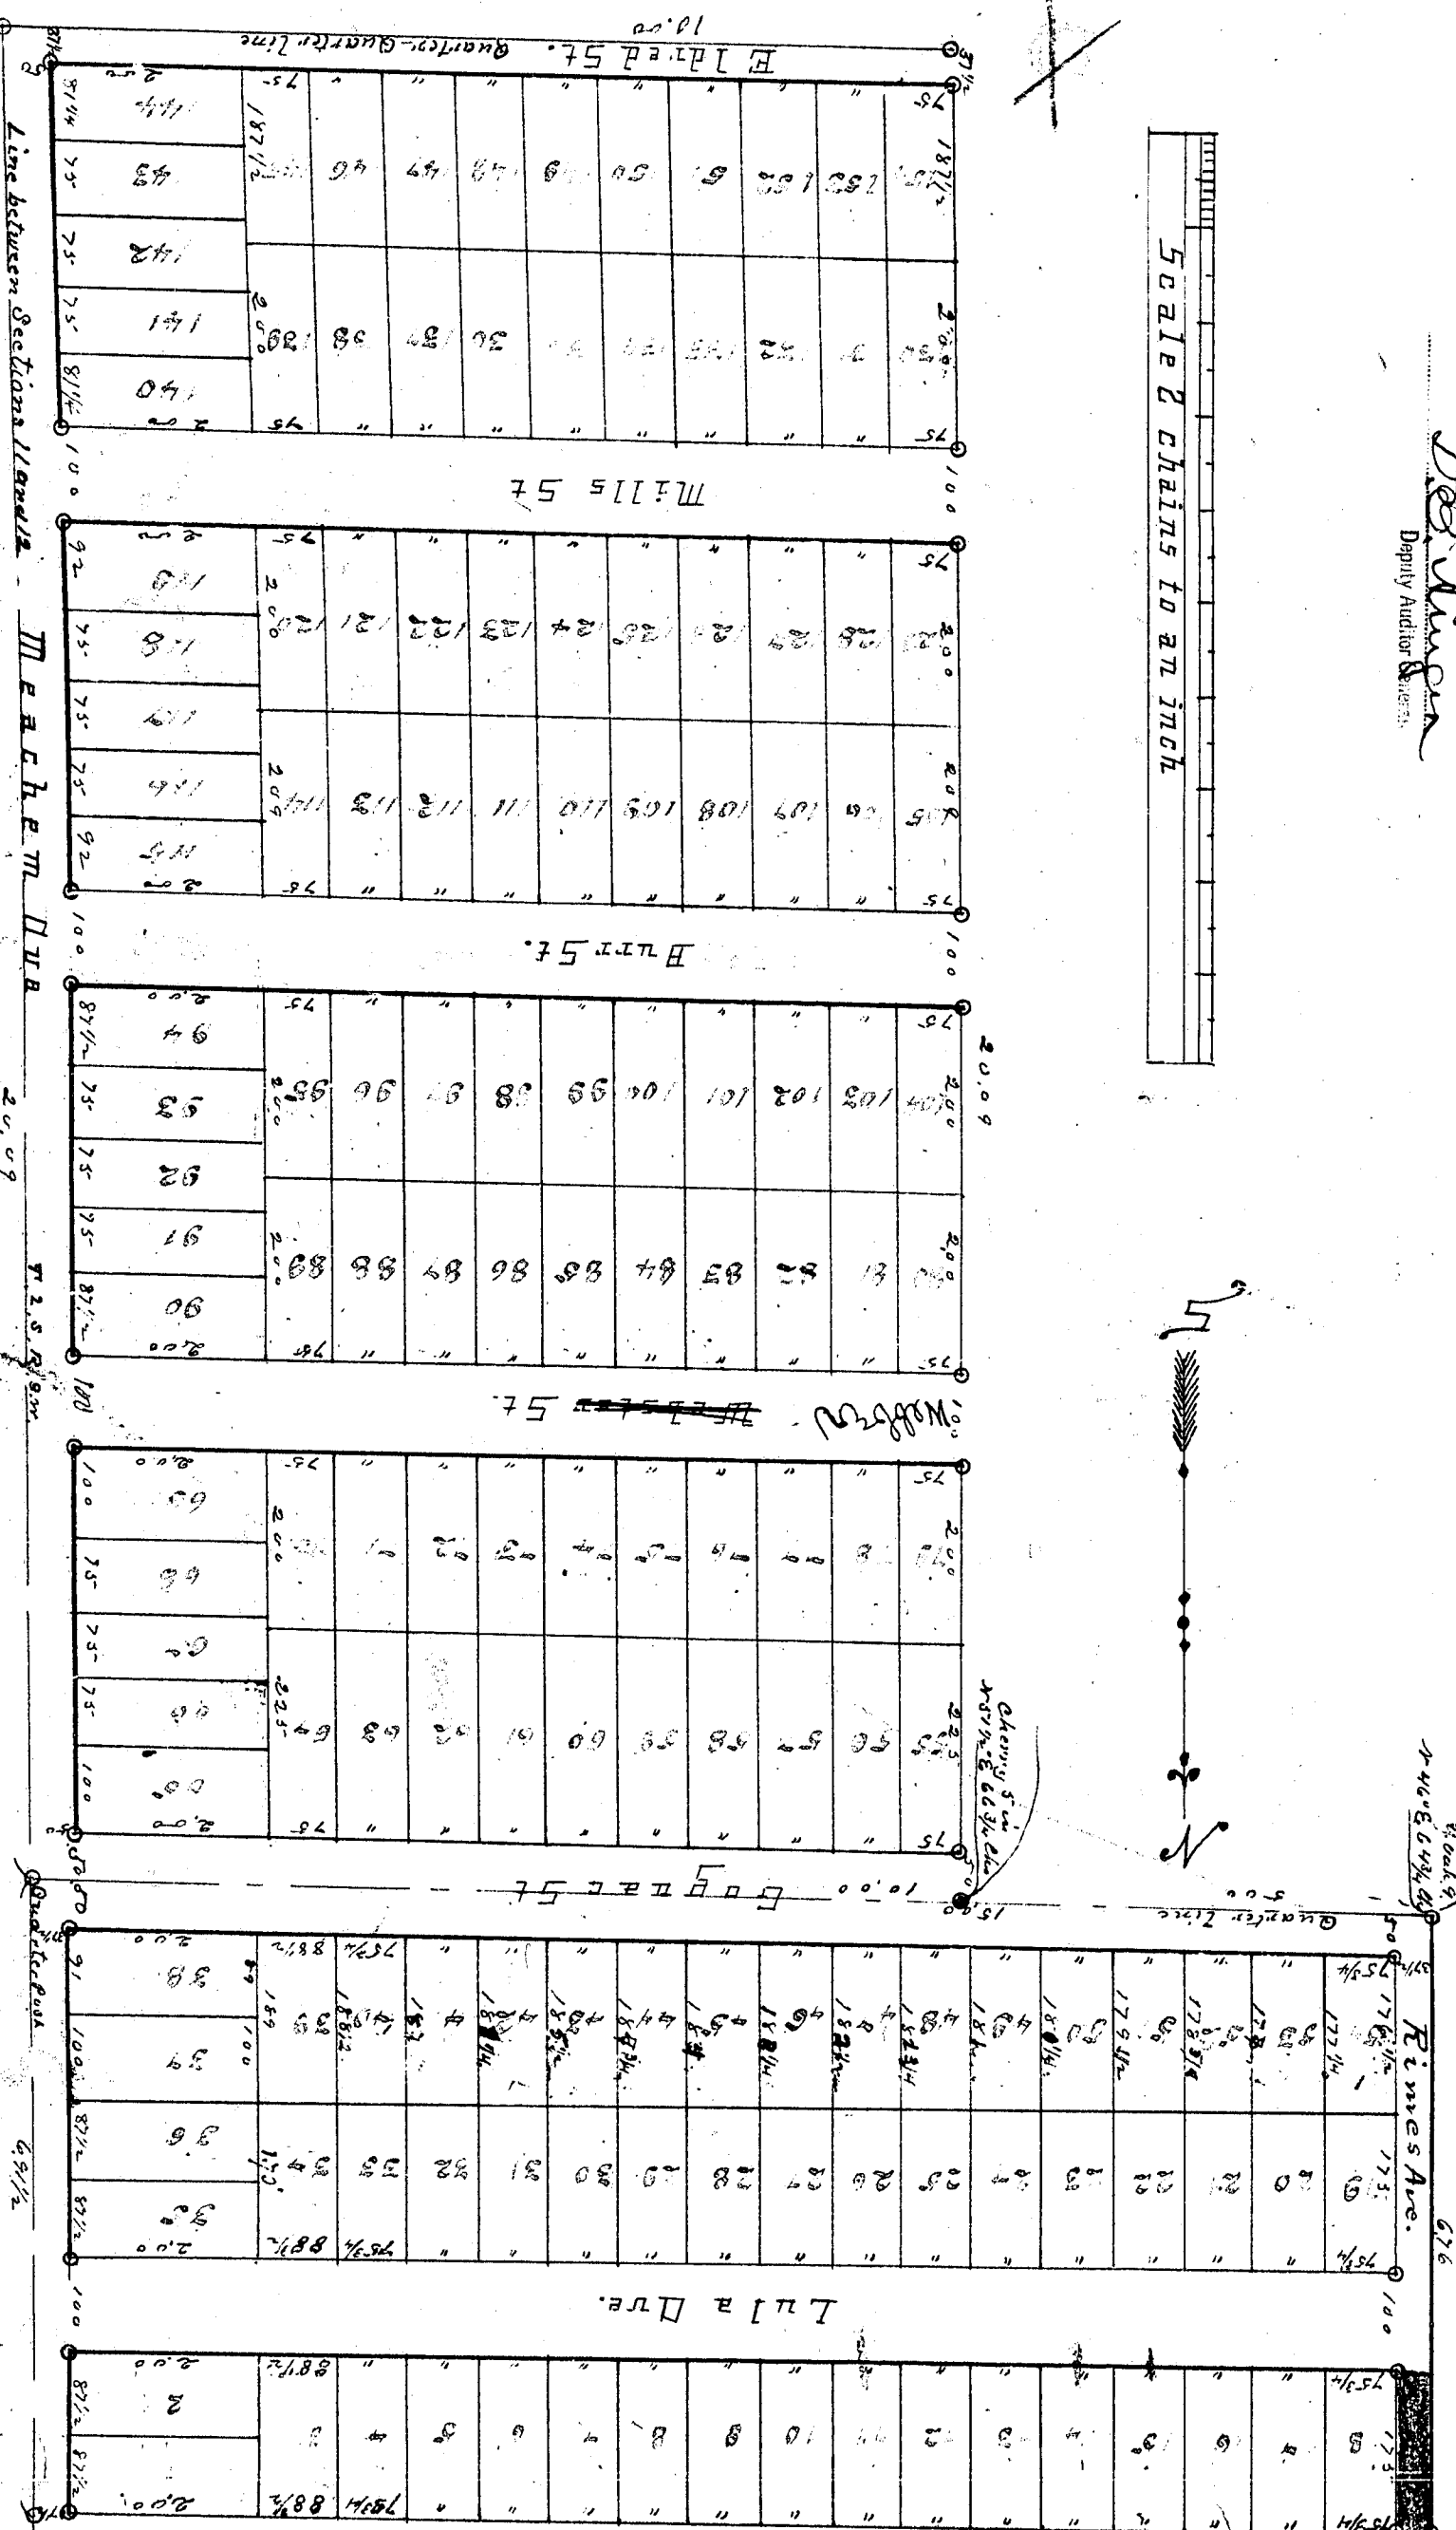

PLAT OF CORLISS HIGHTS Battle Creek, Calhoun County, Michigan.

Consisting of the East 1/2 of the North-East 1/4 of the South-East 1/4 of Section 11, Township 2 South Range 8 West and also that part of the North-East 1/4 of said Section 11 described as commencing at the East quarter post of Section 11 and running thence West along the quarter section line 15.00 chains; thence North 6.70 chains; thence East 15.00 chains to the Section line thence South along the Section line 6.91 1/2 chains to the place of beginning.

I DO HEREBY CERTIFY, that this is a correct plat of Corliss Hights, Battle Creek, Michigan, as surveyed by me and that permanent monuments of iron pipe have been planted at all the angles in the boundary line of the land platted and at the intersection of all streets or of streets and avenues at the points marked by black circles in the plat.

HARRY HODGMAN, Surveyor February 11th, 1891.

Surveyor.

We, JOHN O. CORLISS and JULIA A. CORLISS, his wife, owners of the land described in this plat of Corliss Hights do hereby execute said plat and dedicate to the public the land marked thereon as streets and avenues for use as public highways.

IN TESTIMONY WHEREOF, we have hereunto affixed our signatures this 13th day of February, A. D. 1891.

EXECUTED IN PRESENCE OF

L. S. Owners.

STATE OF MICHIGAN,

COUNTY OF CALHOUN,

On this 13th day of February, A. D. 1891, before me a Notary Public, in and for said County, personally appeared JOHN O. CORLISS and JULIA A. CORLISS his wife, to me known to be the persons who executed this plat, and who acknowledged the same to be their free act and deed.

Notary Public,

Examined and approved 13th day of February, 1891, A. D. 1891.

DEPUTY ATTORNEY GENERAL.

Received for record the 16 day of Feb 1891, at 8 o'clock

A. M. and recorded in Liber 2 of Plats, on Page 27

STATE OF MICHIGAN,

COUNTY OF CALHOUN,

REGISTER OF DEEDS FOR CALHOUN COUNTY.

We, Albert H. Hodges, Register of Deeds and HARRY HODGMAN, Surveyor, hereby certify that we have each carefully compared this copy with the original plat of Corliss Hights and that it is an exact copy thereof and of the whole of said original plat.

Register of Deeds.

Surveyor.

STATE OF MICHIGAN,

COUNTY OF CALHOUN,

We, Albert H. Hodges,

Register of Deeds and HARRY HODGMAN, Surveyor, hereby certify that we have each carefully compared this copy with the plat of Corliss Hights now on record in the office of said Register of Deeds, and that it is a true transcript therefrom and of the whole of such record.

Register of Deeds.

Surveyor.

VACATED BY
OF
VOUCHER NO. 51751

AND FILED

RECORDS OFFICE

Feb 29 1893
B. J. Hagen

Scale 2 chains to an inch

