

For-Amended Plat
See vol 162-Page 13468
Observe

RECEIVED AND FILED
IN AUDITOR GENERAL'S OFFICE
May 7 1891
H. R. Pratt
Deputy Auditor General

WHALEN'S • ADDITION TO BATTLE CREEK.

DESCRIPTION OF LAND PLATTED.

Beginning at a stake on the east and west quarter line of section 7 in town 2 south of range 7 west, situated 10 chains and 33 1/2 links west of the quarter post on the east side of said section, said stake being at the southwest corner of the recorded plat known as "Robert's Addition to Battle Creek," having witness Black Oak 24 in. bearing (Mag.) S. 88° 20' E. 1 chain and 26 1/2 links, also soft maple 8 in. S. 55° W. 20 links, running thence north 1° 50' W. along the line of said Robert's addition 6 chains and 66 1/2 links; thence south 88° 15' W. along the line of said Robert's addition 3 chains to the east line of land owned by the Gilbert Estate; thence south 1° 50' E. 6 chains and 66 1/2 links to the east and west quarter line aforesaid; thence north 88° 15' E. along said quarter line 3 chains to the place of beginning, containing two acres of land more or less.

DEDICATION.

Know all Men by these Presents, That we, the undersigned, John Whalen and Ann Whalen, his wife, of the city of Battle Creek, county of Calhoun and state of Michigan, and Anna P. Stringer, of the township of Emmett, county and state aforesaid, proprietors of the above described parcel of land, do hereby lay out the same into lots, street and alley, of the size, dimensions, and with boundaries, courses and extent, and numbered and named as set forth on the adjoining plat. The figures printed near the center of each lot being the number thereof and the size being written on the lines of each. The portions marked as street and alley on this plat are hereby released to the said county of Calhoun as provided by statute in trust for the use of the public as street and alley, and it is hereby mutually agreed that this plat shall be known as "Whalen's Addition to Battle Creek."

In witness whereof we have hereunto set our hands and seals this seventh day of April A. D. 1891.

Signed and sealed in presence of

<u>John X. Whalen</u> [L.S.]	<u>Anna P. Stringer</u> [L.S.]
<u>William R. Woodson</u> [L.S.]	<u>Anna P. Stringer</u> [L.S.]
<u>Edgins Crane</u> [L.S.]	<u>Anna P. Stringer</u> [L.S.]

STATE OF MICHIGAN,
COUNTY OF CALHOUN,

On this seventh day of April A. D. 1891, before me, a Notary Public, in and for said county, personally appeared John Whalen and Ann Whalen his wife, and Anna P. Stringer, by me known to be the persons who executed the above instrument and acknowledged to me that they executed the same for the purposes therein stated. And the said R. B. Merritt, Surveyor, and maker of this plat, also appeared and acknowledged that he executed the adjoining certificate for the purposes therein stated.

William R. Woodson
Notary Public, Calhoun Co., Mich.

SURVEYOR'S CERTIFICATE.

I HEREBY CERTIFY, That the plat hereon delineated is a correct one and that permanent monuments consisting of two-inch tile have been planted at points marked "O" as thereon shown at all angles in the boundaries of the land platted and all intersections of streets or streets and alleys.


R. B. Merritt
SURVEYOR.

WITNESSES TO STATIONS.

The several stations are marked by a 2 in. tile planted 4 in. below the surface. The witnesses are as follows, (the letter d standing for degrees, m for minutes, c for chains, l for links): at A—B. Oak 24 in. S. 88 d 20 m E. 1 c 26 1/2 l; also S. Maple 8 in. S. 55 d W. 20 l. B—northwest corner of Mr. Stringer's house S. 80 d W. 1 c 20 1/2 l; also northwest corner of Mr. Well's house S. 50 d E. 87 1/2 l. C—southwest corner of Mr. Bower's house N. 14 d 20 m E. 68 l; no other witness. D—northwest corner of the back wing of Mr. Bower's house S. 10 d E. 79 l; also the southeast corner Mr. Conklin's house N. 21 1/2 d E. 1 c 1 1/2 l. E—southwest corner of Mr. Conklin's house (no. 8) N. 61 d 40 m E. 68 l; no other witness. F—no witness. G—northwest corner of John Whalen's new barn S. 36 1/2 d E. 16 l; no other witness. H—southwest corner of John Whalen's house N. 15 1/2 d E. 80 1/2 l; also Maple 8 in. S. 61 d E. 21 1/2 l.

Received for Record the 2nd day of May A.D. 1891
at 2 o'clock P.M. and recorded in Lib. 2 of Plats at
page 29
Albert H. Giddes
Register of Deeds for
Calhoun County

13379

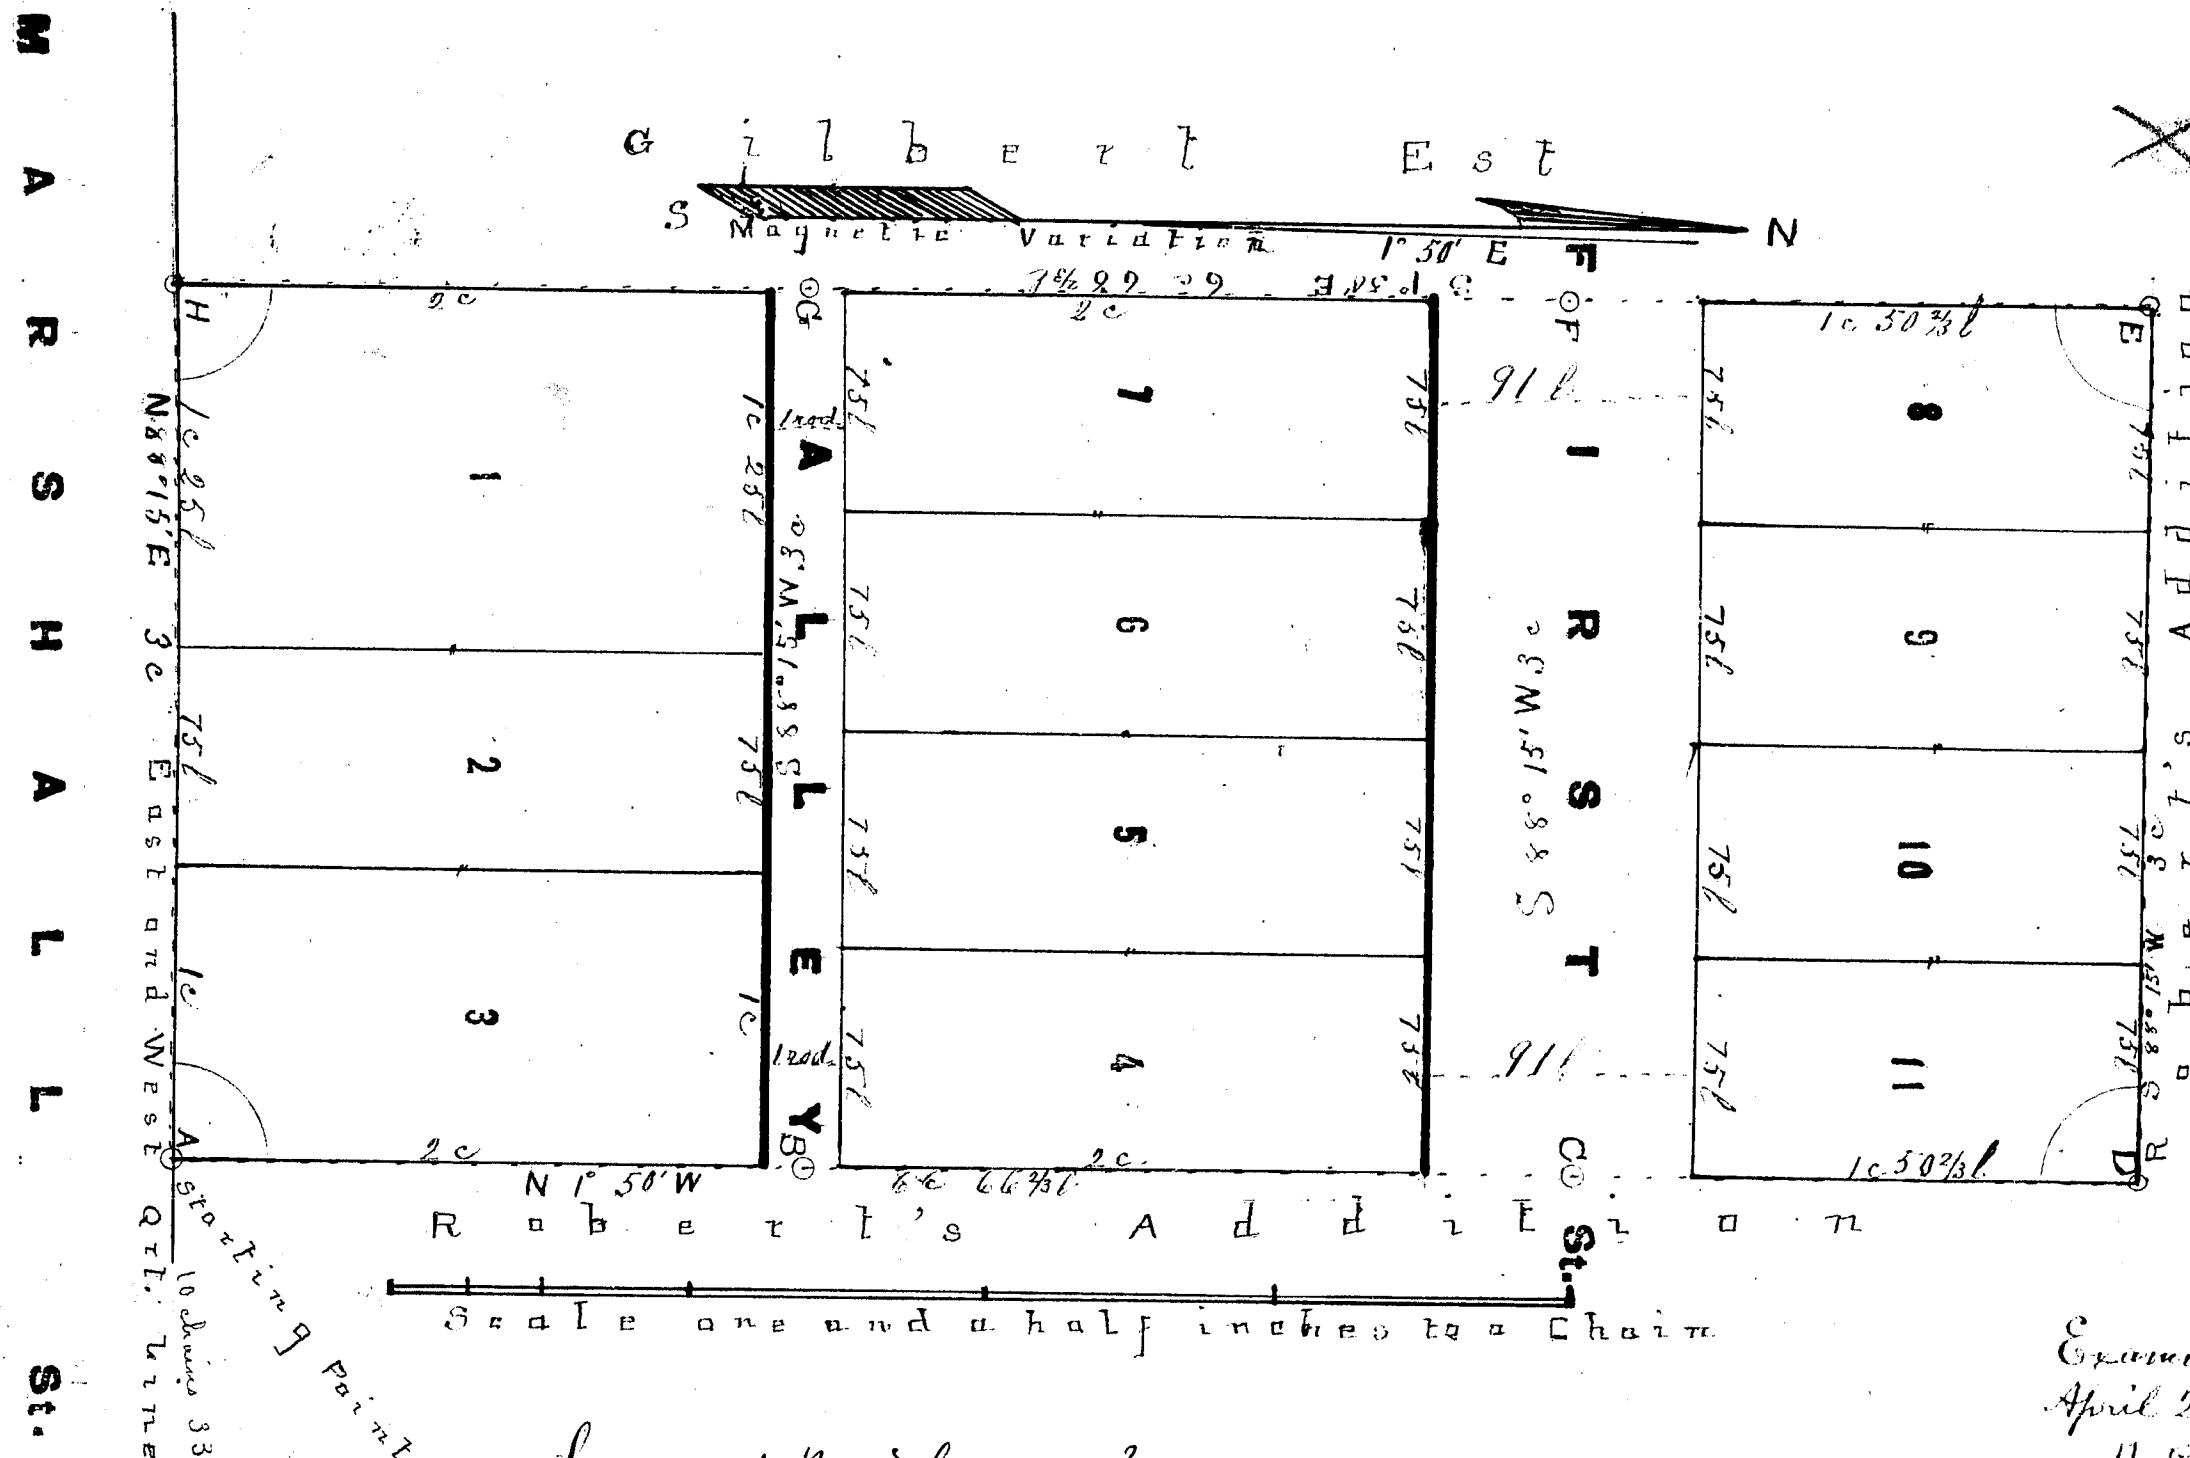

State of Michigan }
County of Calhoun } We Albert H. Giddes, Register of Deeds
and Richard B. Merritt Surveyor hereby certify that we have
each carefully compared this copy with the original Plat of Whalen's
Addition to Battle Creek and that it is an exact copy thereof and of the
whole of such original Map or Plat.

Albert H. Giddes Register of Deeds.
R. B. Merritt Surveyor

State of Michigan }
County of Calhoun } We Albert H. Giddes Register
of Deeds and Richard B. Merritt Surveyor hereby certify
that we have each carefully compared the amended copy
with the Plat of Whalen's Addition to Battle Creek now of record
in the Office of said Register of Deeds and that it is a true
transcript therefrom and of the whole of such record.

Albert H. Giddes Register of Deeds
R. B. Merritt Surveyor

7th Amended Plat
See vol 162 - p 13468

RECEIVED AND FILED
 IN AUDITOR GENERAL'S OFFICE
May 7 1891
H. R. B. A.
 Deputy Auditor General.

WHALEN'S • ADDITION TO BATTLE CREEK.

DESCRIPTION OF LAND PLATTED.

Beginning at a stake on the east and west quarter line of section 7 in town 2 south of range 7 west, situated 10 chains and 33½ links west of the quarter post on the east side of said section, said stake being at the southwest corner of the recorded plat known as "Robert's Addition to Battle Creek," having witness Black Oak 24 in. bearing (Mag.) S. 88° 20' E. 1 chain and 26½ links, also soft maple 8 in. S. 55° W. 20 links, running thence north 1° 50' W. along the line of said Robert's addition 6 chains and 66½ links; thence south 88° 15' W. along the line of said Robert's addition 3 chains to the east line of land owned by the Gilbert Estate; thence south 1° 50' E. 6 chains and 66½ links to the east and west quarter line aforesaid; thence north 88° 15' E. along said quarter line 3 chains to the place of beginning, containing two acres of land more or less.

DEDICATION.

Know all Men by these Presents, That we, the undersigned, John Whalen and Ann Whalen, his wife, of the city of Battle Creek, county of Calhoun and state of Michigan, and Anna P. Stringer, of the township of Emmett, county and state aforesaid, proprietors of the above described parcel of land, do hereby lay out the same into lots, street and alley, of the size, dimensions, and with boundaries, courses and extent, and numbered and named as set forth on the adjoining plat. The figures printed near the center of each lot being the number thereof and the size being written on the lines of each. The portions marked as street and alley on this plat are hereby released to the said county of Calhoun as provided by statute in trust for the use of the public as street and alley, and it is hereby mutually agreed that this plat shall be known as "Whalen's Addition to Battle Creek."

In witness whereof we have hereunto set our hands and seals this *seventh* day of *May* A. D. 1891.

Signed and sealed in presence of

John Whalen [L.S.]
Ann Whalen [L.S.]
Anna P. Stringer [L.S.]
 [L.S.]

STATE OF MICHIGAN,
 COUNTY OF CALHOUN,

On this *seventh* day of *May* A. D. 1891, before me, a Notary Public, in and for said county, personally appeared John Whalen and Ann Whalen his wife, and Anna P. Stringer, by me known to be the persons who executed the above instrument and acknowledged to me that they executed the same for the purposes therein stated. And the said R. B. Merritt, Surveyor, and maker of this plat, also appeared and acknowledged that he executed the adjoining certificate for the purposes therein stated.

W. H. B. A.
 Notary Public, Calhoun Co., Mich.

SURVEYOR'S CERTIFICATE.

I HEREBY CERTIFY, That the plat hereon delineated is a correct one and that permanent monuments consisting of two-inch tile have been planted at points marked "O" as thereon shown at all angles in the boundaries of the land platted and all intersections of streets or streets and alleys.


R. B. Merritt
 SURVEYOR.

WITNESSES TO STATIONS.

The several stations are marked by a 2 in. tile planted 4 in. below the surface. The witnesses are as follows, (the letter d standing for degrees, m for minutes, c for chains, l for links): at A—B. Oak 24 in. S. 88 d 20 m E. 1 c 26½ l; also B. Maple 8 in. S. 55 d W. 20 l. B—northwest corner of Mr. Stringer's house S. 30 d W. 1 c 20½ l; also north west corner of Mr. Well's house S. 50 d 45 m E. 87½ l. C—southwest corner of Mr. Bower's house N. 14 d 20 m E. 68 l; no other witness. D—northwest corner of the back wing of Mr. Bower's house S. 10 d E. 79 l; also the southeast corner Mr. Conklin's house N. 21½ d E. 1 c 1½ l. E—southwest corner of Mr. Conklin's house (no. 3) N. 61 d 40 m E. 68 l; no other witness. F—no witness. G—northwest corner of John Whalen's new barn S. 26½ d E. 16 l; no other witness. H—southwest corner of John Whalen's house N. 15½ d E. 80½ l; also Maple 8 in. S. 61 d E. 21½ l.

Received for Record the 2nd day of May A.D. 1891
 at 2 o'clock P.M. and recorded in Liber 2 of Plats at
 page 29 *Albert H. Giddes*
 Register of Deeds for
 Calhoun County.

13379

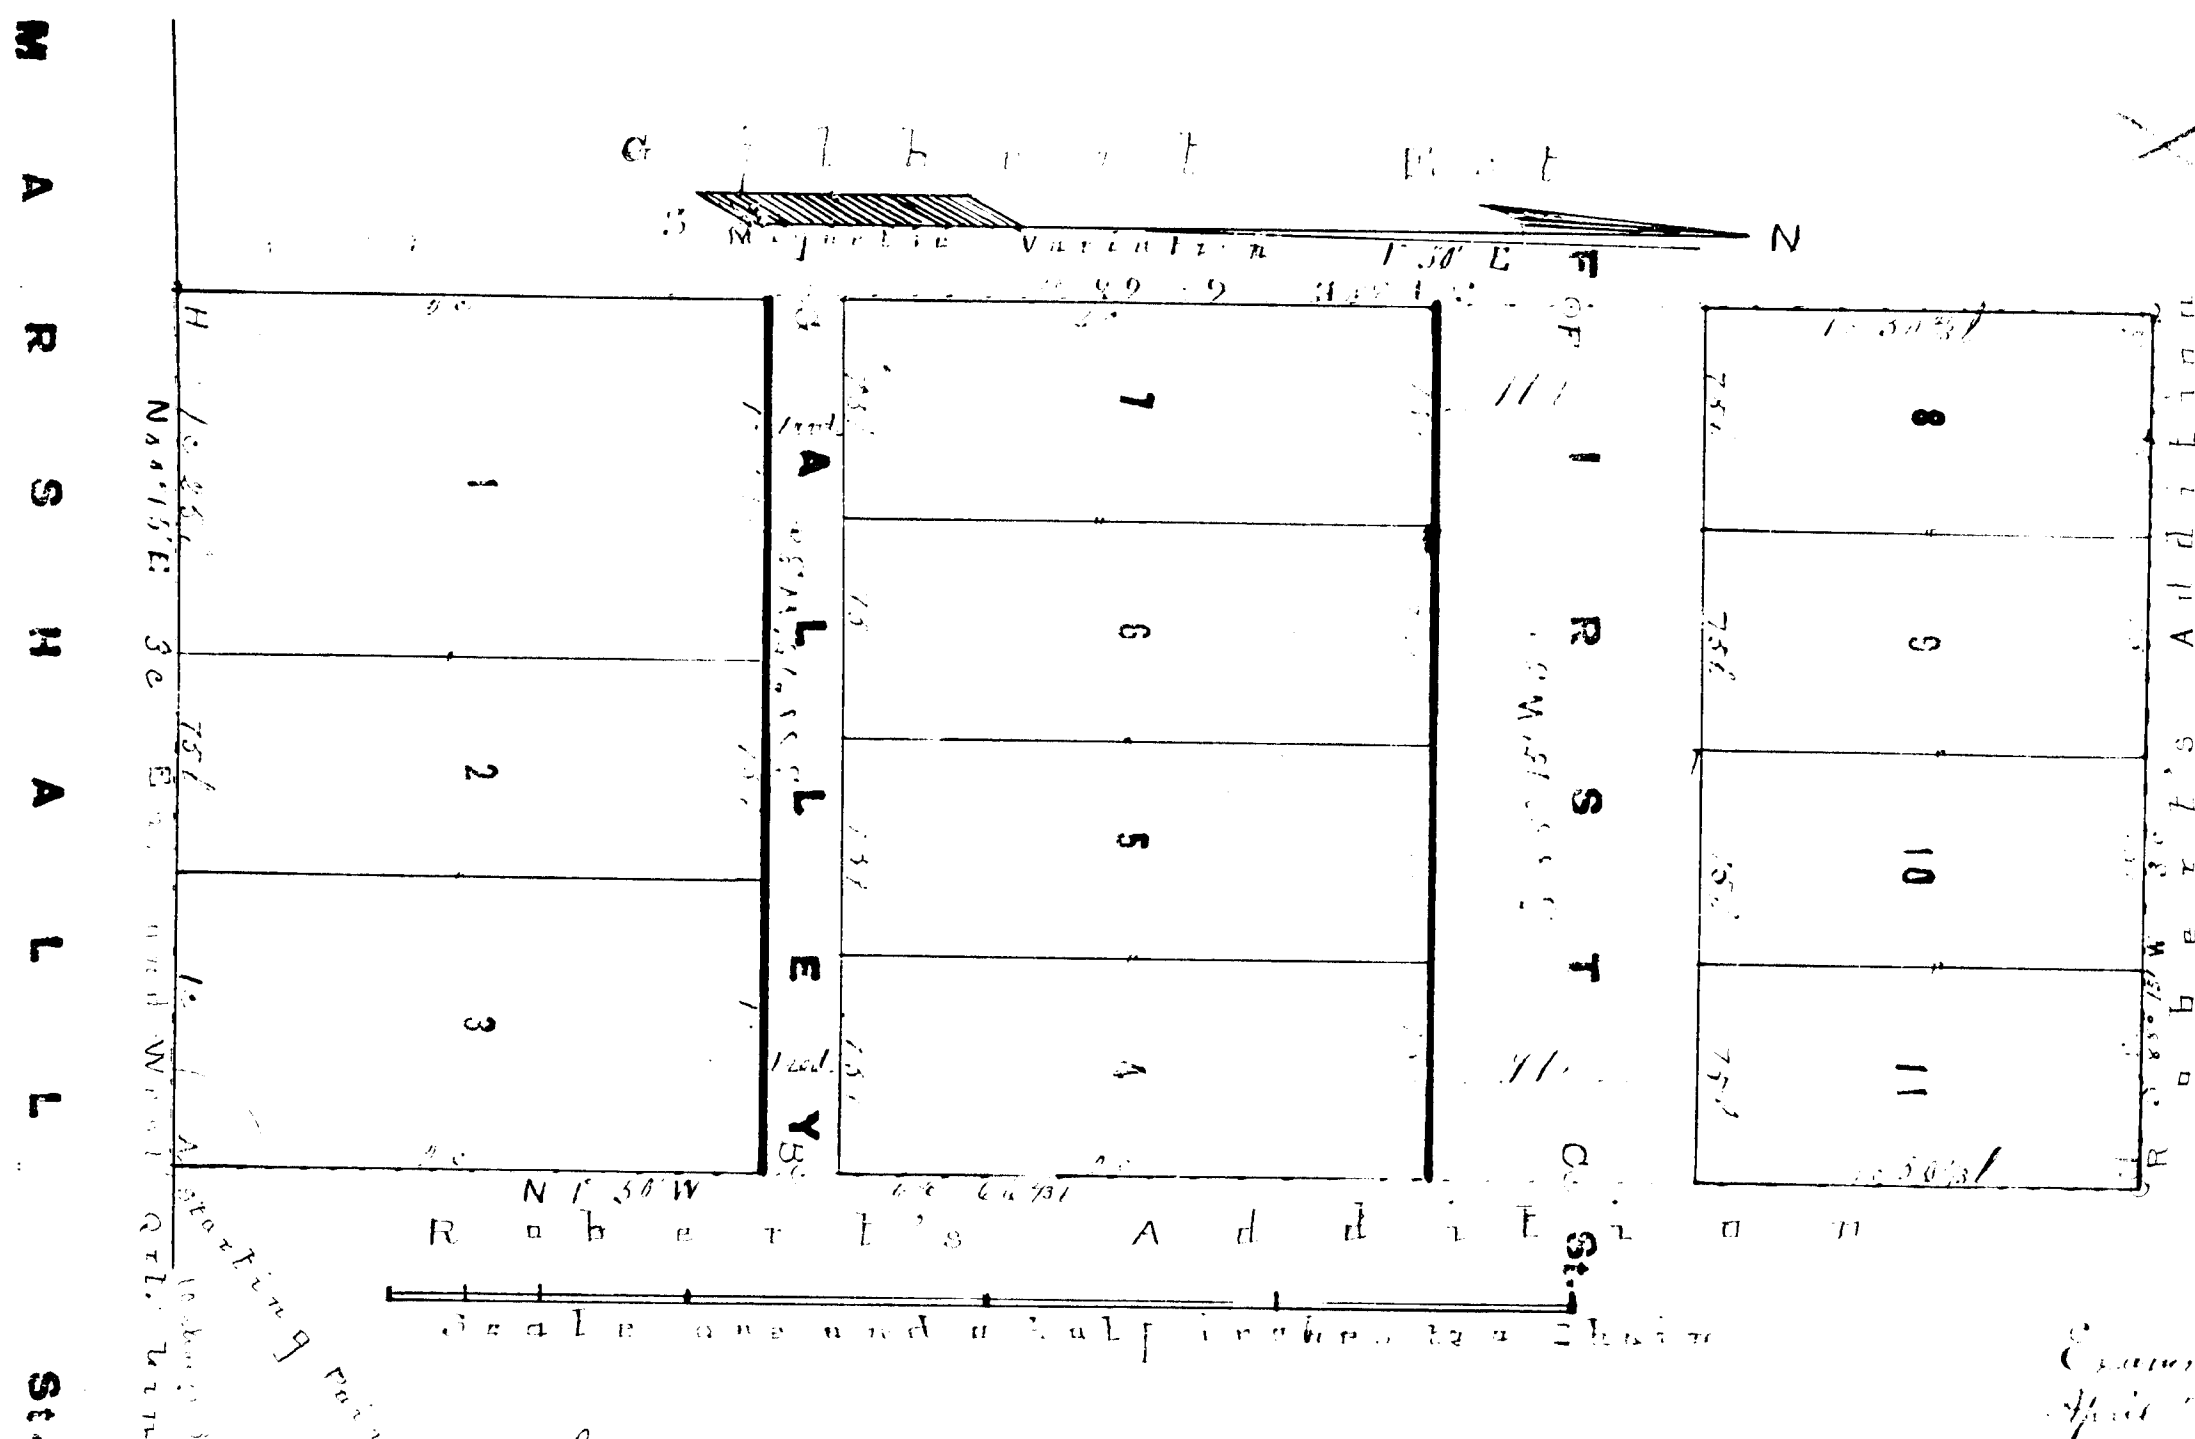

State of Michigan
 County of Calhoun We Albert H. Giddes, Register of Deeds
 and Richard B. Merritt Surveyor hereby certify that we have
 each carefully compared this copy with the original Plat of Whalens
 Addition to Battle Creek and that it is a true and correct copy thereof and of the
 whole of such original Map or Plat.

Albert H. Giddes Register of Deeds.
R. B. Merritt Surveyor

State of Michigan
 County of Calhoun We Albert H. Giddes, Register
 of Deeds and Richard B. Merritt Surveyor hereby certify
 that we have each carefully compared the annexed copy
 with the Plat of Whalens Addition to Battle Creek now of record
 in the office of said Register of Deeds and that it is a true
 transcript therefrom and of the whole of such record

Albert H. Giddes Register of Deeds
R. B. Merritt Surveyor