


CHAMBER'S SUB^N
of the S^W 25TH of the N^Y 4 of LOT 6
SUB^N of CHAPOTON FARM
P.C. 114453
 DETROIT, MICH.

FOREST AVE.

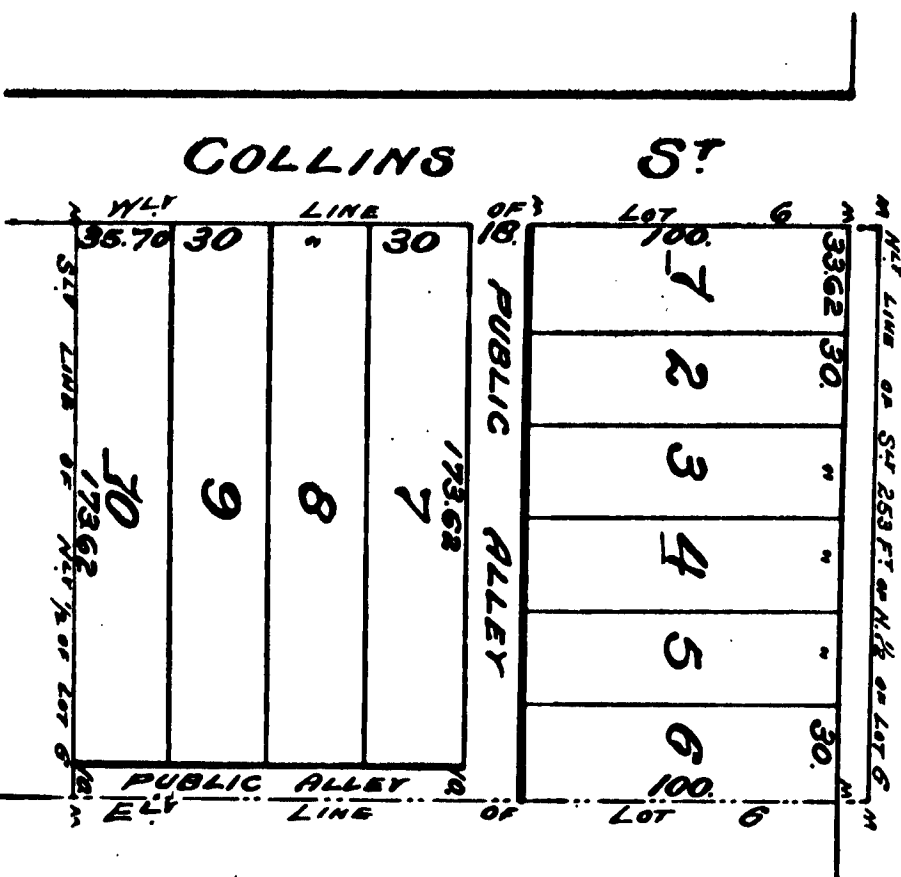

RECEIVED AND FILED,
 IN AUDITOR GENERAL'S OFFICE,
 August 9, 1905
 JAMES H. HARRIS, Secy.
 Deputy Auditor General

Known all men by these Presents - That we Louise Chamber, Mathilde Chamber, Lennie Chamber and Adeline Chamber have caused to be made for record this map of "Chamber's Subdivision of the Southwly 25th of the N^Y 4 of Lot 6, Subdivision of Chapoton Farm, S^W 25th and 45th, Belvid, Mich." by Thomas Chamber & Son, Surveyors, and we hereby adopt the same and dedicate the streets and alleys shown for the use of the public.
 Witness our hands and seals this 24th day of May - A.D. 1905.

In Presence of
 Alfred A. Chamber
 Henry Chamber

Louise Chamber
 Mathilde Chamber
 Lennie Chamber
 Adeline Chamber

State of Michigan } ss -
 County of Wayne }
 On this 24th day of May - A.D. 1905 before me, the subscriber, a Notary Public in and for said County, personally appeared Louise Chamber, Mathilde Chamber, Lennie Chamber and Adeline Chamber, known to me to be the same persons who executed the foregoing instrument and who acknowledged the same to be their free act and deed.

Henry Chamber
 Notary Public,
 Wayne Co., Mich.
 My commission expires November 17th 1908

State of Michigan } ss -
 County of Wayne }
 We, C. P. Sullivan & Son, Surveyors, hereby certify that we have each carefully compared this copy with the original plat of "Chamber's Subdivision of the Southwly 25th of the N^Y 4 of Lot 6, Subdivision of Chapoton Farm, S^W 25th and 45th, Belvid, Mich." and that it is an exact copy thereof and of the whole of such original map or plat.

C. P. Sullivan
 Registered of Deeds
 Thomas Chamber & Son
 Surveyors

State of Michigan } ss -
 County of Wayne }
 We, C. P. Sullivan & Son, Surveyors, hereby certify that we have each carefully compared the annexed copy with the plat of "Chamber's Subdivision of the Southwly 25th of the N^Y 4 of Lot 6, Subdivision of Chapoton Farm, S^W 25th and 45th, Belvid, Mich." now of record in the office of said Register of Deeds and that it is a true transcript thereof and of the whole of such record.

C. P. Sullivan
 Registered of Deeds
 Thomas Chamber & Son
 Surveyors

CITY TREASURER'S OFFICE,
 Detroit, Mich. May 17, 1905
 I hereby certify that according to the records of this office, all General City Taxes and special assessments against above described property are paid to date including the General City Taxes for 1904.

per order City Clerk

Examined and Approved
 May 13, 1905,
 John A. Williams,
 Deputy Auditor General

REGISTER OF DEEDS OFFICE, ss.
 WAYNE COUNTY,
 This instrument was received for record this day of May, 1905, at 2:45 p.m., and recorded in Liber 100, at page 17, as proper certificate was furnished in compliance with Sect. 186, of Statute Bill No. 189, Sec. 24, Act of 1883.

Approved JUN. 24, 1905.
 J. B. Sullivan
 Commissioner of Public Works.

The Streets on the annexed plat conform to the general plan of the City.
 J. B. Sullivan
 City Engineer

2692


CHAMBER'S SUB^N of the S¹/₂ 253rd of the N¹/₂ of 1076 SUB^N of CHAPOTON FARM

PC'S 114453

DETROIT,

MICH.

S. FOREST AVE.

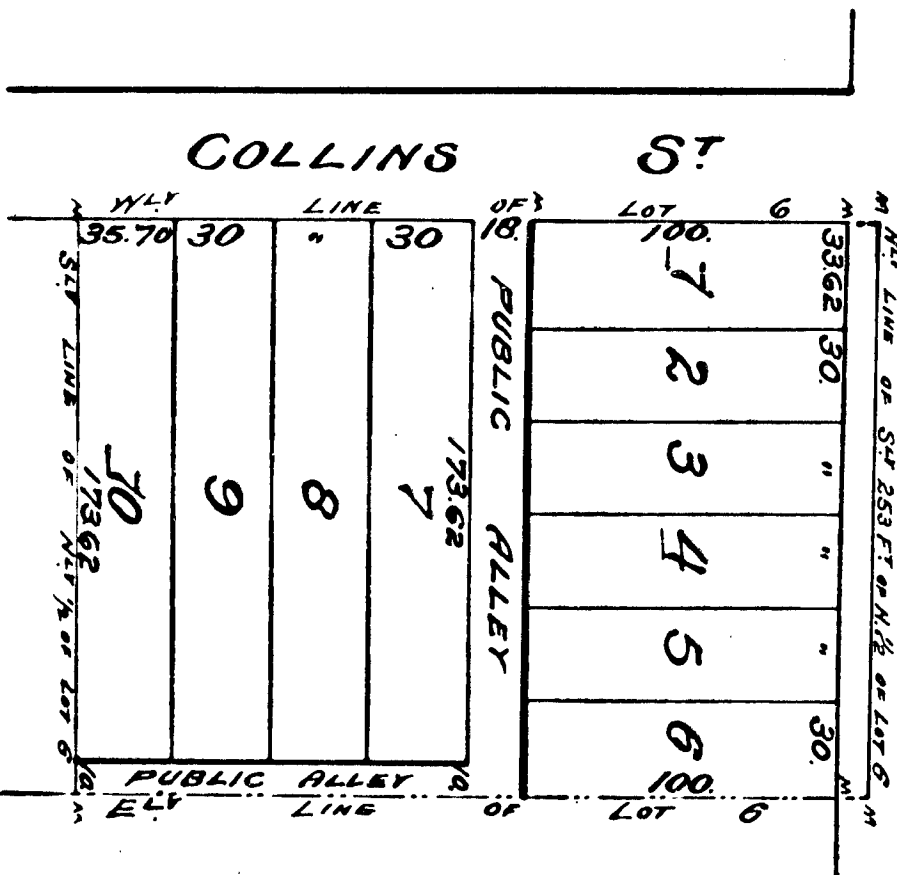

RECORDED AND FILED,
IN AUDITOR GENERAL'S OFFICE,
August 9, 1905
James J. DeLoach, Clerk
Deputy Auditor General

Known all men by these Presents, that we, Louise Chamber, Mathilde Chamber, Germaine Chamber and Odeline Chamber have caused to be made for record this map of "Chamber's Subdivision of the Southerly 253 feet of the Southerly 1/2 of Lot 116, Subdivision of Chapoton Farm, S¹/₂ 253rd and 453rd, Subdivⁿ, which" by Thomas Campbell & Son, Surveyors, and we hereby adopt the same and authorize the said and always shown for the use of the public.

Witness our hands and seals this 8th day of May -

In Presence of
Oliver A. Chamber
Henry W. Chamber
day of May - A.D. 1905.
Louise Chamber [LS]
Mathilde Chamber [LS]
Germaine Chamber [LS]
Odeline Chamber [LS]

State of Michigan } ss.
County of Wayne }

I, day of May - A.D. 1905, before me, the subscriber, a Notary Public in and for said County, personally appeared Louise Chamber, Mathilde Chamber, Germaine Chamber and Odeline Chamber, known to me to be the same persons who executed the foregoing instrument and who acknowledged the same to be their free act and deed.

Henry W. Chamber
Notary Public.
Wayne Co., Mich.
My commission expires November 17th 1908

State of Michigan } ss.
County of Wayne }

We, C. P. Bentley & Son, Surveyors, hereby certify that we have each caused to be deposited this map with the original plat of "Chamber's Subdivision of the Southerly 253 feet of the Southerly 1/2 of Lot 116, Subdivision of Chapoton Farm, S¹/₂ 253rd and 453rd, Subdivⁿ, which" and that it is an exact copy thereof and of the whole of such original map or plat.

C. P. Bentley, Register of Deeds
Michigan, Wayne Co.
Surveyors.

State of Michigan } ss.
County of Wayne }

We, C. P. Bentley & Son, Surveyors, hereby certify that we have each caused to be deposited this map with the plat of "Chamber's Subdivision of the Southerly 253 feet of the Southerly 1/2 of Lot 116, Subdivision of Chapoton Farm, S¹/₂ 253rd and 453rd, Subdivⁿ, which" and that it is an exact copy thereof and of the whole of such record.

C. P. Bentley, Register of Deeds
Michigan, Wayne Co.
Surveyors.

Examined and Approved
May 13, 1905,
John A. Wicks, Jr.,
Deputy Auditor General

CITY TREASURER'S OFFICE.

I hereby certify that according to the records of this office, all annual City Taxes and special assessments against above described property are paid to date including the General City Taxes for 1904.
J. A. Wicks, Jr.
City Clerk

Approved JUN. 24 1905

W. B. McLaughlin
Commissioner of Public Works.

Streets on the annexed plat conform to the general plan of the City.

Attest C. Connelley

City Clerk

RECORDED AND FILED,
IN AUDITOR GENERAL'S OFFICE,
August 9, 1905
James J. DeLoach, Clerk
Deputy Auditor General