

RECEIVED AND FILED
IN AUDITOR GENERAL'S OFFICE
June 9 1891
W. H. P. Pratt
Deputy Auditor General.

HAYES' ADDITION TO BATTLE CREEK.

DEDICATION.

Know all Men by these Presents, That we, the undersigned, Horace B. Hayes and Mary Hayes, his wife, James H. Bryson and Alice S. Bryson, his wife, George D. Baltz and Edna A. Baltz, his wife, Arthur W. Sissons and Effie S. Sissons, his wife, as proprietors, have caused the land embraced in the annexed plat to be surveyed, laid out and platted, and to be known as Hayes' Addition to Battle Creek.

In witness whereof we have hereunto set our hands and seals this fifth day of May A. D. 1891.

Signed and sealed in presence of

<u>James H. Bryson</u>	[L.S.]
<u>E. S. Baltz</u>	[L.S.]
<u>H. E. Beckler</u>	[L.S.]
<u>Horace B. Hayes</u>	[L.S.]
<u>Mary Hayes</u>	[L.S.]
<u>Alice S. Bryson</u>	[L.S.]
<u>George D. Baltz</u>	[L.S.]
<u>Edna A. Baltz</u>	[L.S.]
<u>Arthur W. Sissons</u>	[L.S.]
<u>Effie S. Sissons</u>	[L.S.]

STATE OF MICHIGAN,
COUNTY OF CALHOUN.

On this 5th day of May A. D. 1891, before me, a Notary Public, in and for said county, personally appeared the above named Horace B. Hayes and Mary Hayes, his wife, James H. Bryson and Alice S. Bryson, his wife, George D. Baltz and Edna A. Baltz, his wife, Arthur W. Sissons and Effie S. Sissons, his wife, known to me to be the persons who executed the above dedication, and acknowledged the same to be their free act and deed.

Eli S. Walker
Notary Public, Calhoun Co., Mich.

DESCRIPTION OF LAND PLATTED.

THE land embraced in the annexed plat of Hayes' Addition to Battle Creek is situated on the S. E. 1/4 of Sec. 2, Tp. 2 S., R. 8 W., Calhoun County, Mich. (Now in the city of Battle Creek) and described as follows: Beginning at the southeast corner of Parish's Addition to Battle Creek and running thence N. 36° E. along the east side of said addition 4.62 1/2 chains to the south side of Hamblin Ave.; thence S. 67° E. along the south side of said avenue 8 chains to the west side of Cumming's Addition to Battle Creek; thence S. 36° W. along the west side of said Cumming's Addition 4.62 1/2 chains to the north side of Railroad St.; thence N. 67° W. along the north side of said Railroad St. 1 chain; thence N. 36° E. 2.62 1/2 chains; thence N. 67° W. 1 chain; thence S. 36° W. 2.62 1/2 chains to the north side of said Railroad St.; thence N. 67° W. along the north side of said Railroad St. 6 chains to place of beginning.

SURVEYOR'S CERTIFICATE.

I HEREBY CERTIFY, That the plat hereon delineated is a correct one and that permanent monuments, each consisting of a Cedar stake four or five inches through and twenty inches long, planted full depth in the ground, surrounded with three stones, each six to eight inches across, and bedded even with the surface of the ground, at all points marked thus "M", as thereon shown at all angles in the boundaries of the land platted.

W. H. P. Pratt
SURVEYOR.

Examined and approved May 13th 1891.

W. H. P. Pratt
Deputy Auditor General.

STATE OF MICHIGAN,
COUNTY OF CALHOUN.


We, Albert H. Geddes, Register of Deeds, and A. W. Austin, Surveyor, hereby certify that we have each carefully compared this copy with the original plat of Hayes' Addition to Battle Creek, and that it is an exact copy thereof and of the whole of such original map or plat.

Albert H. Geddes
Register of Deeds.

A. W. Austin
Surveyor.

Received for record this 20th day of May A.D. 1891, at 8 o'clock AM, and recorded in Liber 2 of Plats on page 31.

Albert H. Geddes
Register of Deeds.

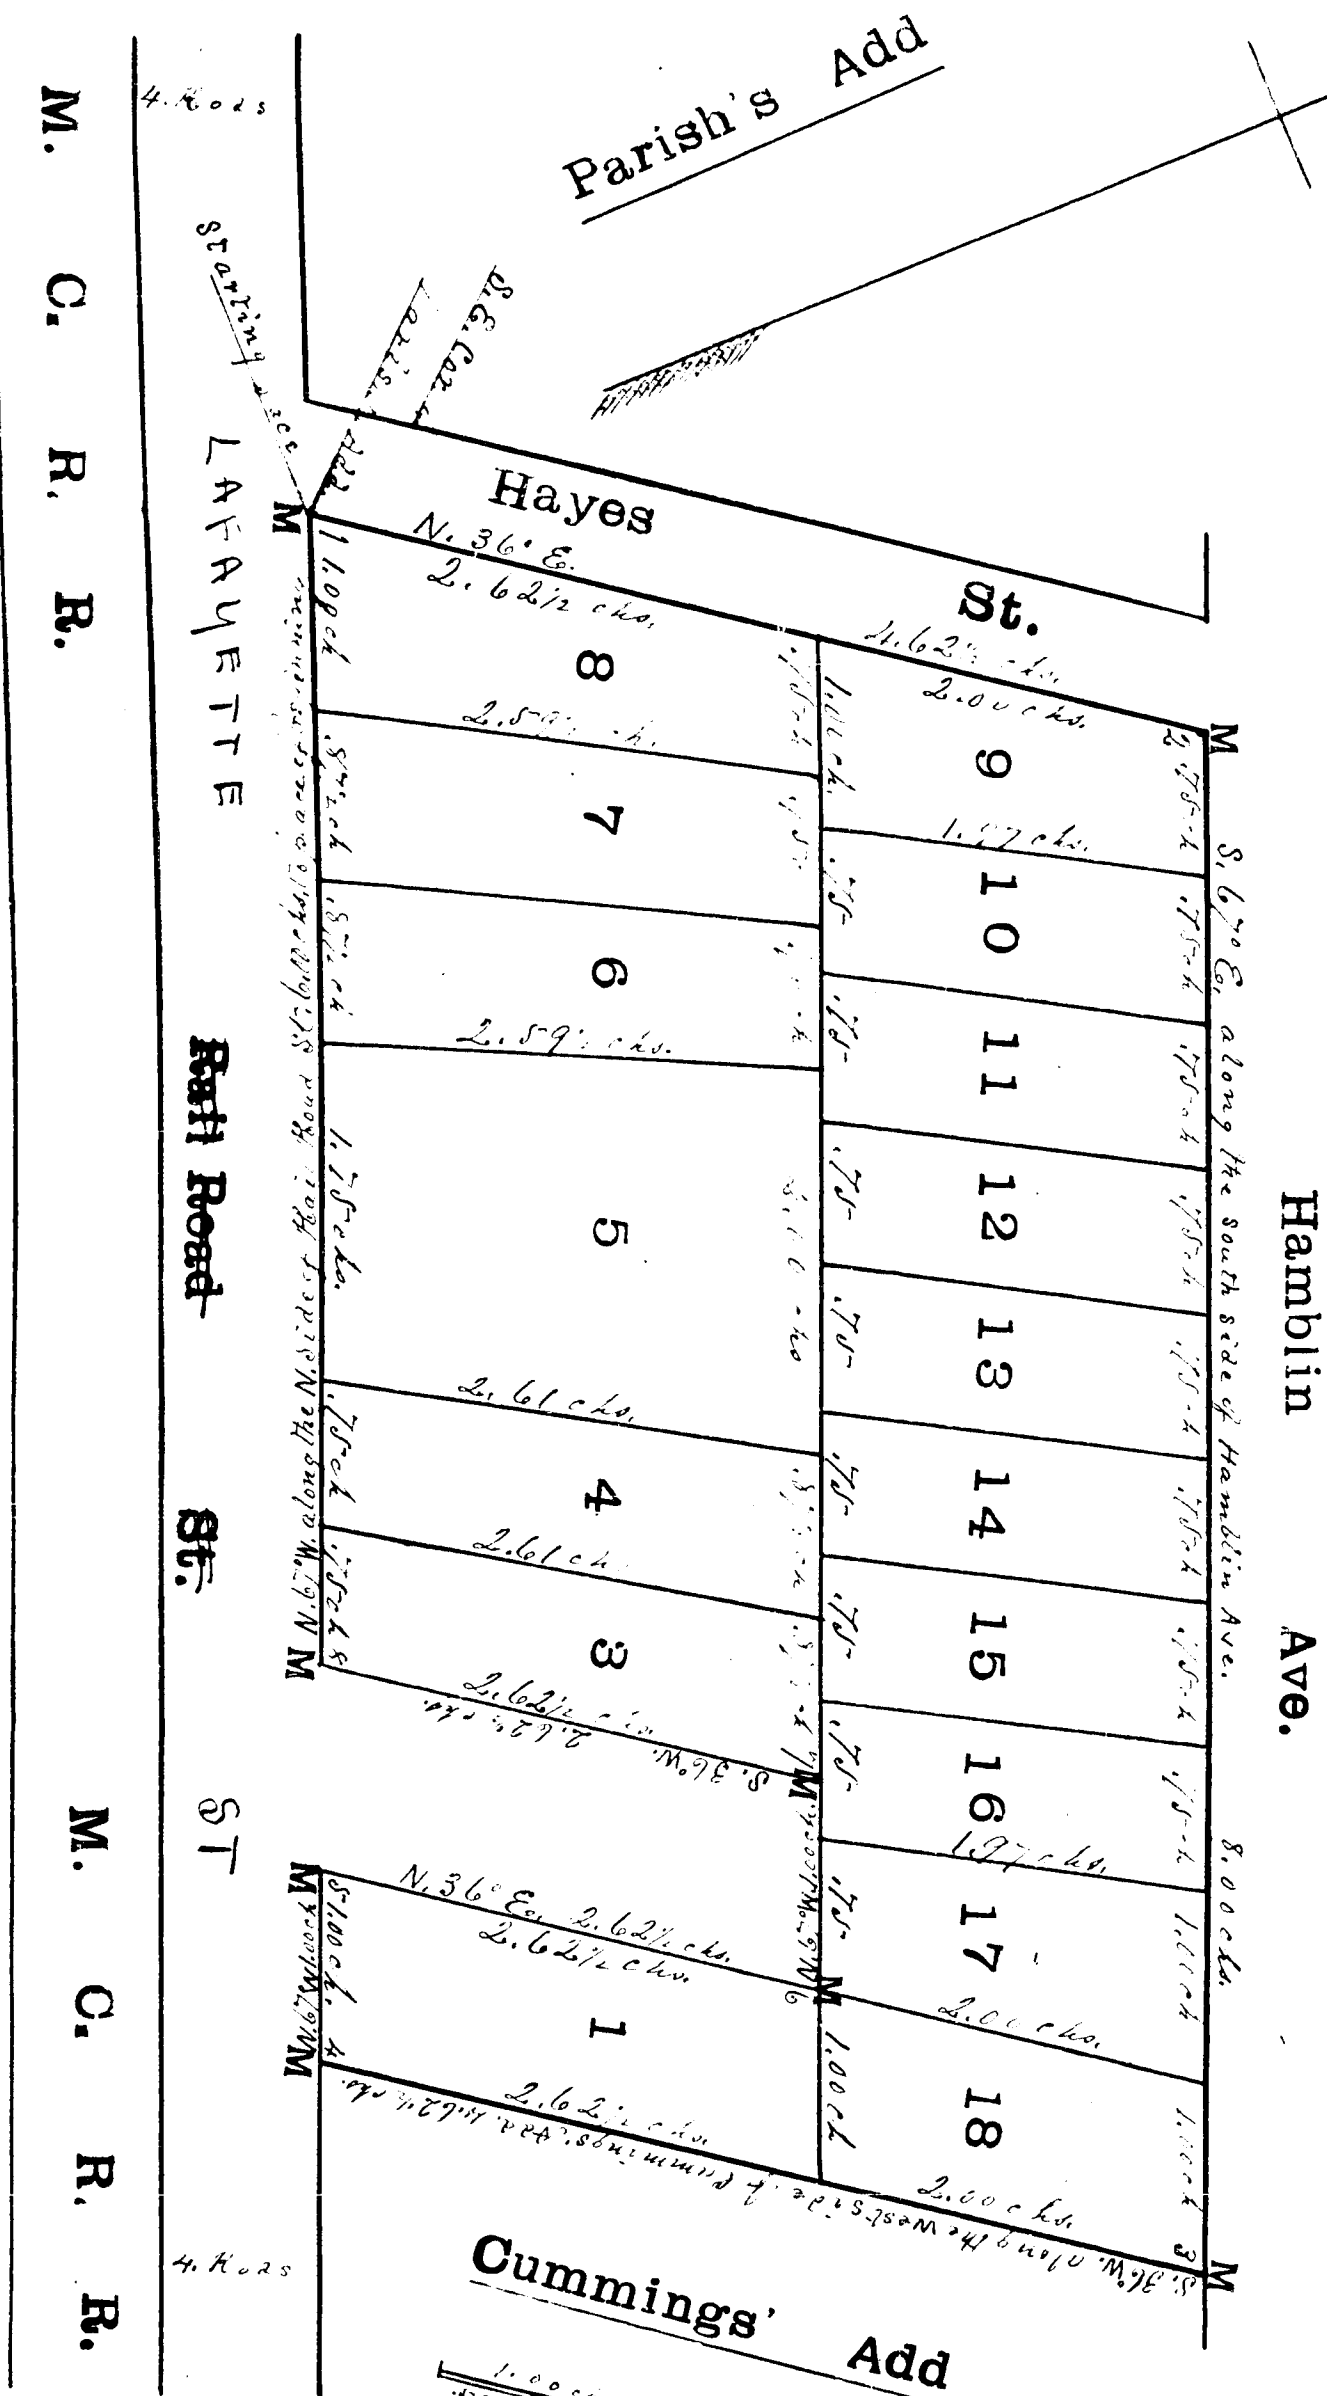

Witnesses to corners.
Beginning at N. 40° W. 1/4 corner of Building House Wall.
1. S. 4° E. 38 1/2 chains
2. S. 21° W. 33 chains
3. S. 36° E. 89 chains
State of Michigan
County of Calhoun
S.S. Albert H. Geddes
Register of Deeds and A.W. Austin
Surveyor, personally compared this copy with the original plat of Hayes' Addition to Battle Creek, now of record in the office of said Register of Deeds, and that is a true transcript thereof and of the whole of such record.
Albert H. Geddes Register of Deeds
A. W. Austin Surveyor