

SANDERSON'S ADDITION TO BATTLE CREEK.

RECEIVED AND FILED
IN THE AUDITOR GENERAL'S OFFICE
December 6 1892
H. R. Pratt
Deputy Auditor General.

DEDICATION.

Know all Men by these Presents, That I, the undersigned, Mrs. Ida S. Phillips, as proprietor, have caused the land embraced in the annexed plat to be surveyed, laid out, and platted, and to be known as "Sanderson's Addition to Battle Creek," and that the streets as shown on said plat are hereby dedicated to the use of the public.

Signed and sealed in presence of

Ida S. Phillips [L.S.]
Ida S. Phillips [L.S.]
Ida S. Phillips [L.S.]
Ida S. Phillips [L.S.]

STATE OF MICHIGAN,
COUNTY OF CALHOUN.

On this second day of July, A. D. 1891, before me, a Notary Public, in and for said county, personally appeared the above named Mrs. Ida S. Phillips, known to me to be the person who executed the above dedication, and acknowledged the same to be her free act and deed.

Ida S. Phillips
Notary Public, Calhoun Co., Mich.

DESCRIPTION OF LAND PLATTED.

THE land embraced in the annexed plat of Sanderson's Addition to Battle Creek is situate on the southwest quarter of the northwest quarter of Sec. 5, Tp. 2 S., R. 7 W., county of Calhoun, State of Michigan, and bounded as follows: Beginning on the $\frac{1}{4}$ line on said quarter section 9.24 chains east from the west side of said Sec. 5, the same being a point on the center line of Bryant Street and Sanderson Street as shown on Nichols' Plat (now on Record) and running thence south $13^{\circ} 40'$ east along the center line of Sanderson Street and on the west side of Nichols' Plat 10.60 chains to the north side of Maple Street in the City of Battle Creek; Thence south $47^{\circ} 4'$ west along the north side of said Maple Street 2.43 chains; Thence north 17° west 3.49 chains; Thence north $13^{\circ} 40'$ west 1.81 chains; Thence south 88° west .36 chains; Thence north 13° west 6.86 chains to said $\frac{1}{4}$ line; Thence north 88° east on $\frac{1}{4}$ line along the south side of Nichols' Plat and center line of Bryant Street, 2.046 chains, to the place of beginning.

SURVEYOR'S CERTIFICATE.

I HEREBY CERTIFY, That the plat hereon delineated is a correct one, and that permanent monuments, consisting of a Cedar Stake four to five inches through and twenty inches long, have been planted full depth in the ground, surrounded with three stones, each six to eight inches across, bedded even with the surface, at points marked thus "M", as thereon shown at all angles in the boundaries of the land platted, and at all intersections of streets, or streets and alleys.

A. W. Austin
SURVEYOR.

I Heroby Certify, That the plat was approved by the Common Council of the city of Battle Creek, on the third day of August, A. D. 1891.

C. R. Thompson
Recorder of the City of Battle Creek.

Examined and approved July 25 1891.

STATE OF MICHIGAN,
COUNTY OF CALHOUN.

We, Albert H. Geddes, Register of Deeds, and A. W. Austin, Surveyor, hereby certify that we have each carefully compared this copy with the original plat of Sanderson's Addition to Battle Creek, and that it is an exact copy thereof and of the whole of such original map or plat.


A. W. Austin
Surveyor.

Albert H. Geddes
Register of Deeds.

Received for record this 4 day of Aug, A.D. 1891, at 9 o'clock A.M., and recorded in Liber 2 of Plats on page 32.

Albert H. Geddes
Register of Deeds.

State of Michigan
County of Calhoun
I, Albert H. Geddes, Register of Deeds,
do hereby certify that we have
each carefully compared this copy with the original plat
of Sanderson's Addition to Battle Creek, and that it is an exact copy thereof
and of the whole of such original map or plat.

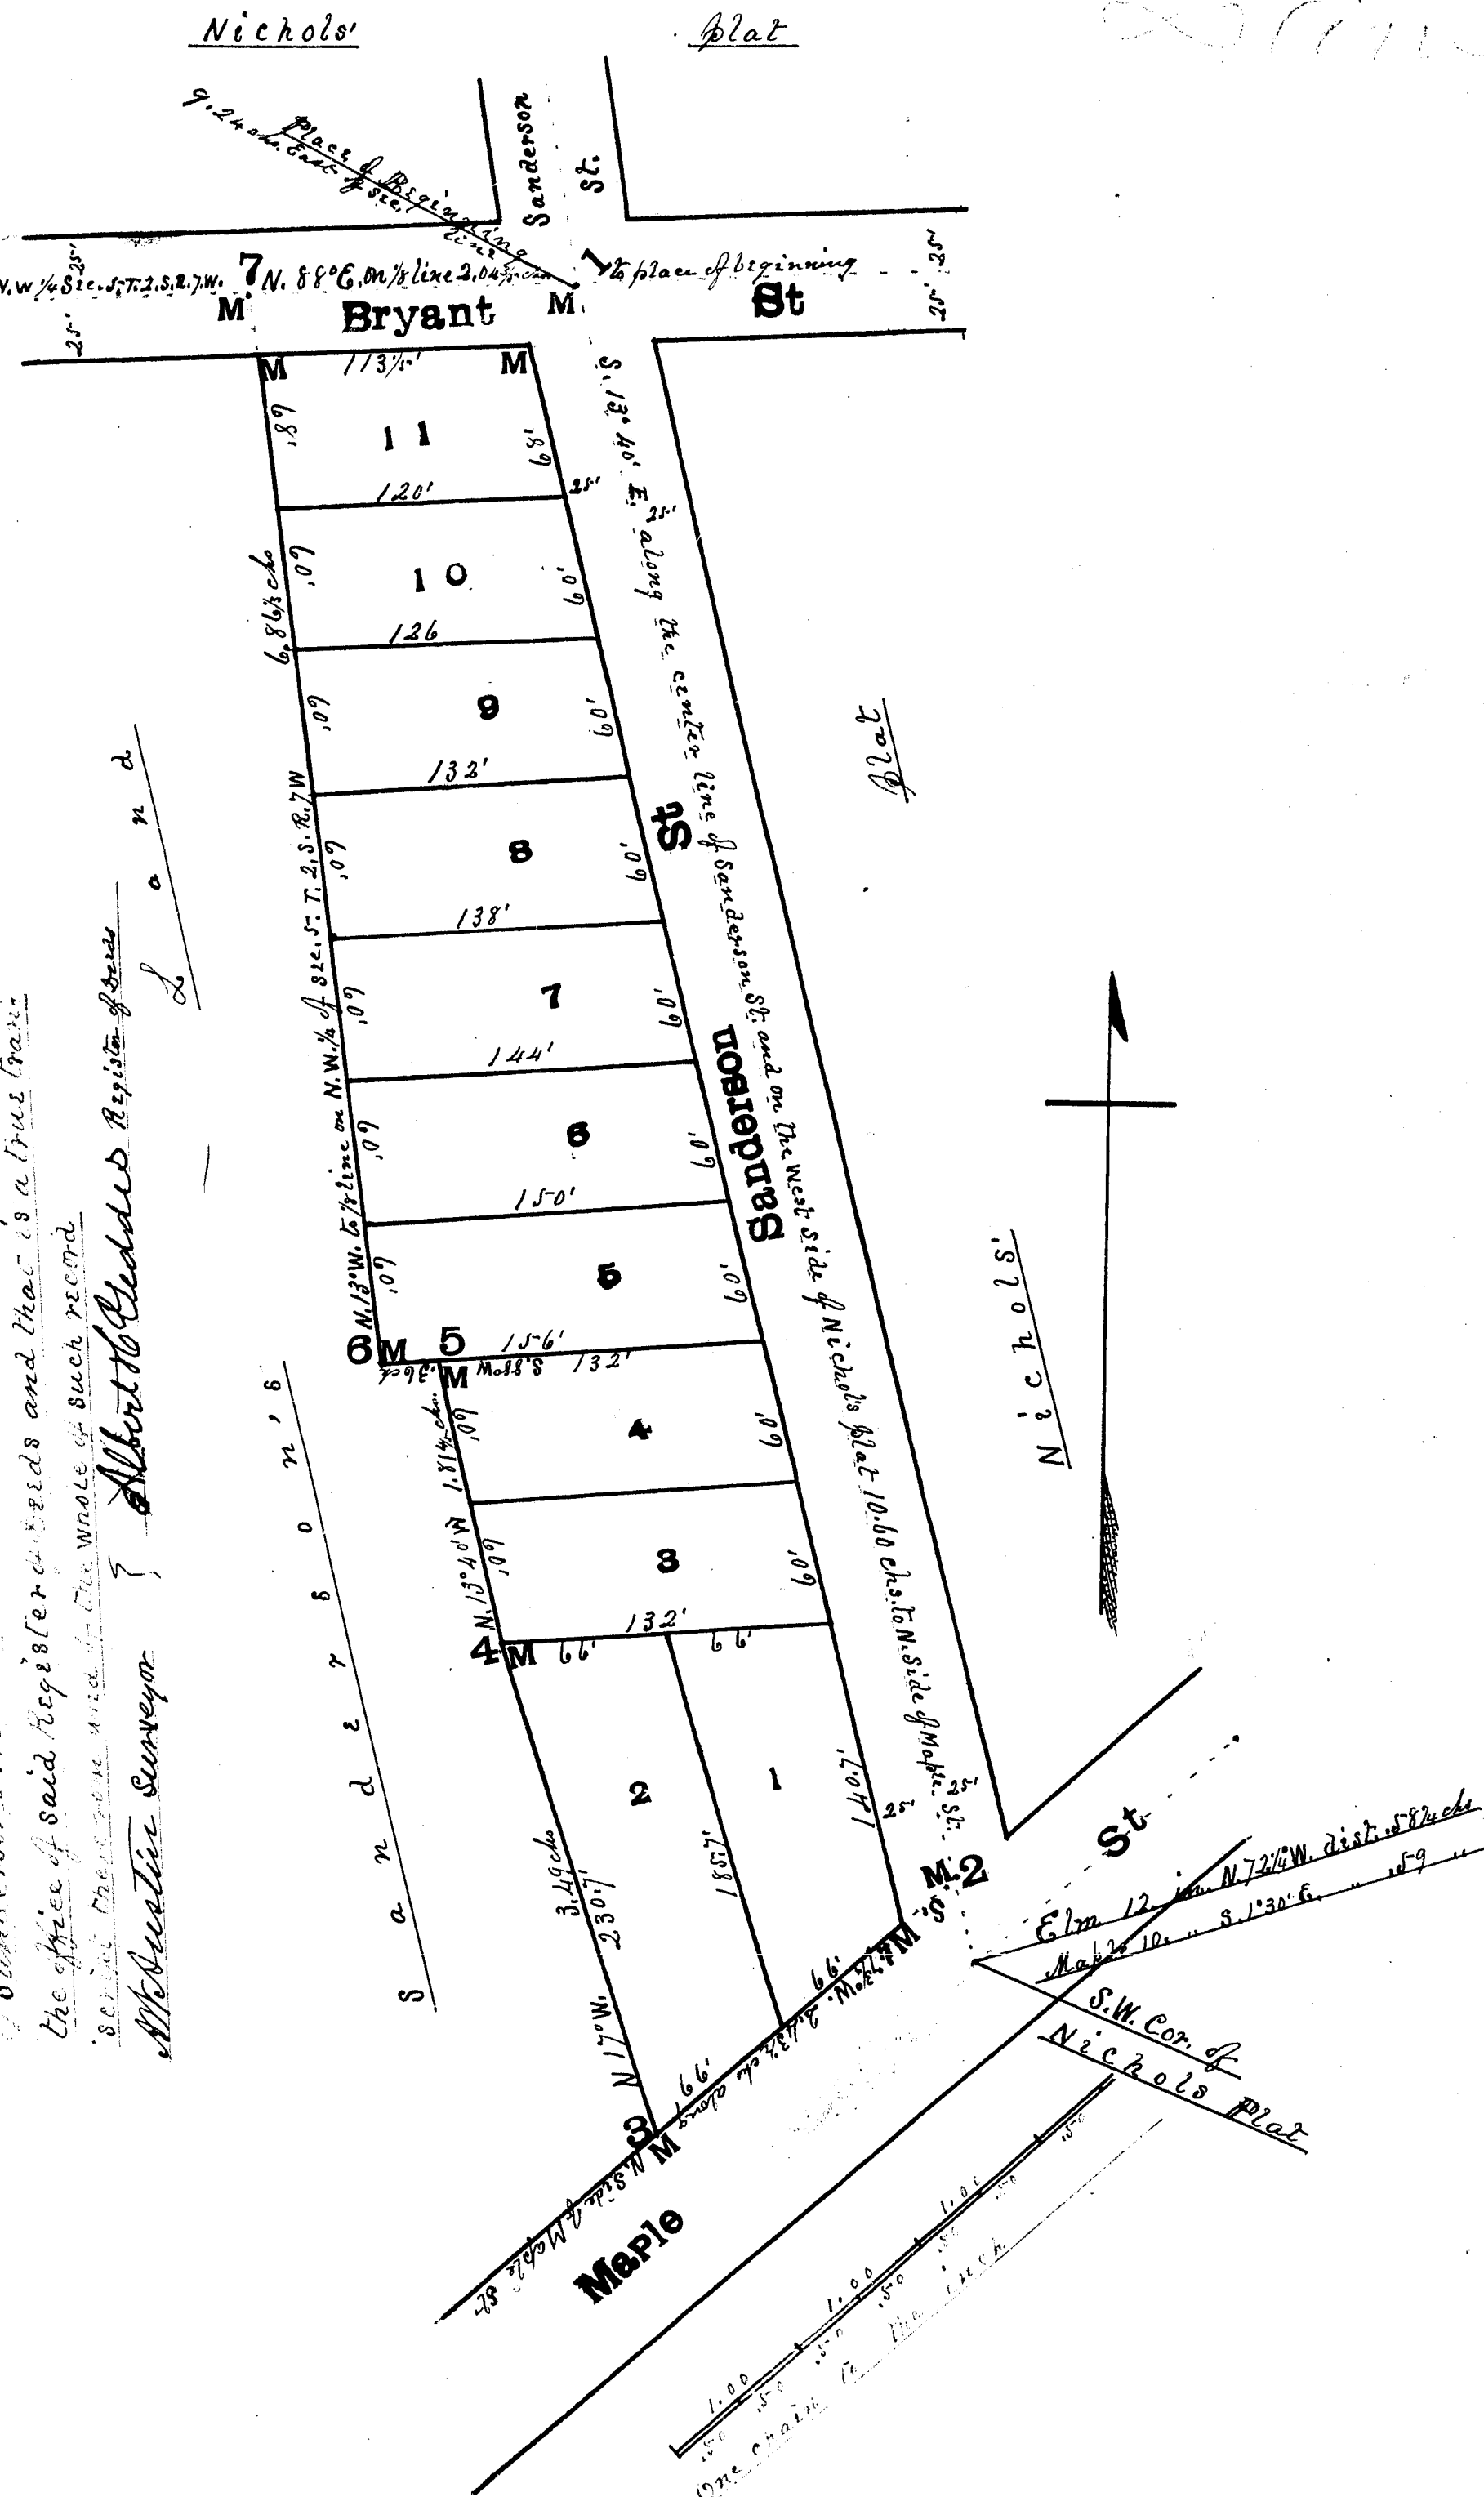

SANDERSON'S ADDITION TO BATTLE CREEK.

DEDICATION.

Know all Men by these Presents, That I, the undersigned, Mrs. Ida S. Phillips, as proprietor, have caused the land embraced in the annexed plat to be surveyed, laid out, and platted, and to be known as "Sanderson's Addition to Battle Creek," and that the streets as shown on said plat are hereby dedicated to the use of the public.

Signed and sealed in presence of

Ida S. Phillips [L.S.]
Ida S. Phillips [L.S.]
Ida S. Phillips [L.S.]
 WITNESSES [L.S.]

STATE OF MICHIGAN,
 COUNTY OF CALHOUN.

On this second day of July, A. D. 1891, before me, a Notary Public, in and for said county, personally appeared the above named Mrs. Ida S. Phillips, known to me to be the person who executed the above dedication, and acknowledged the same to be her free act and deed.

Ida S. Phillips
 Notary Public, Calhoun Co., Mich.

DESCRIPTION OF LAND PLATTED.

THE land embraced in the annexed plat of Sanderson's Addition to Battle Creek is situate on the southwest quarter of the northwest quarter of Sec. 5, Tp. 2 S., R. 7 W., county of Calhoun, State of Michigan, and bounded as follows: Beginning on the $\frac{1}{4}$ line on said quarter section 9.24 chains east from the west side of said Sec. 5, the same being a point on the center lines of Bryant Street and Sanderson Street as shown on Nichols' Plat (now on Record) and running thence south $13^{\circ} 40'$ east along the center line of Sanderson Street and on the west side of Nichols' Plat 10.60 chains to the north side of Maple Street in the City of Battle Creek; Thence south $47^{\circ} 4'$ west along the north side of said Maple Street 2.43 chains; Thence north 17° west 3.49 chains; Thence north $13^{\circ} 40'$ west 1.81 4-5 chains; Thence south 88° west .36 chains; Thence north 13° west 6.86 chains to said $\frac{1}{4}$ line; Thence north 88° east on $\frac{1}{4}$ line along the south side of Nichols' Plat and center line of Bryant Street, 2.046 chains, to the place of beginning.

SURVEYOR'S CERTIFICATE.

I HEREBY CERTIFY, That the plat hereon delineated is a correct one, and that permanent monuments, consisting of a Cedar Stake four to five inches through and twenty inches long, have been planted full depth in the ground, surrounded with three stones, each six to eight inches across, bedded even with the surface, at points marked thus "M", as thereon shown at all angles in the boundaries of the land platted, and at all intersections of streets, or streets and alleys.

W. Austin
 SURVEYOR.

I Herby Certify, That this plat was approved by the Common Council of the city of Battle Creek, on the third day of August, A. D. 1891.

C. R. Thompson
 Recorder of the City of Battle Creek.

Examined and approved July 25 1891.

STATE OF MICHIGAN,
 COUNTY OF CALHOUN.

We, Albert H. Geddes, Register of Deeds, and A. W. Austin, Surveyor, hereby certify that we have each carefully compared this copy with the original plat of Sanderson's Addition to Battle Creek, and that it is an exact copy thereof and of the whole of such original map or plat.

Albert H. Geddes
 Register of Deeds.
A. W. Austin
 Surveyor.

Received for record this 4 day of Aug, A.D. 1891, at 9 o'clock A.M., and recorded in Liber 32 of Plats on page 32.

Albert H. Geddes
 Register of Deeds.

AND FILED
 GENERAL'S OFFICE

Exhibit 6
Mr. Pratt
 Deputy Surveyor

