

3533


3533

3533

3533

3533

13388

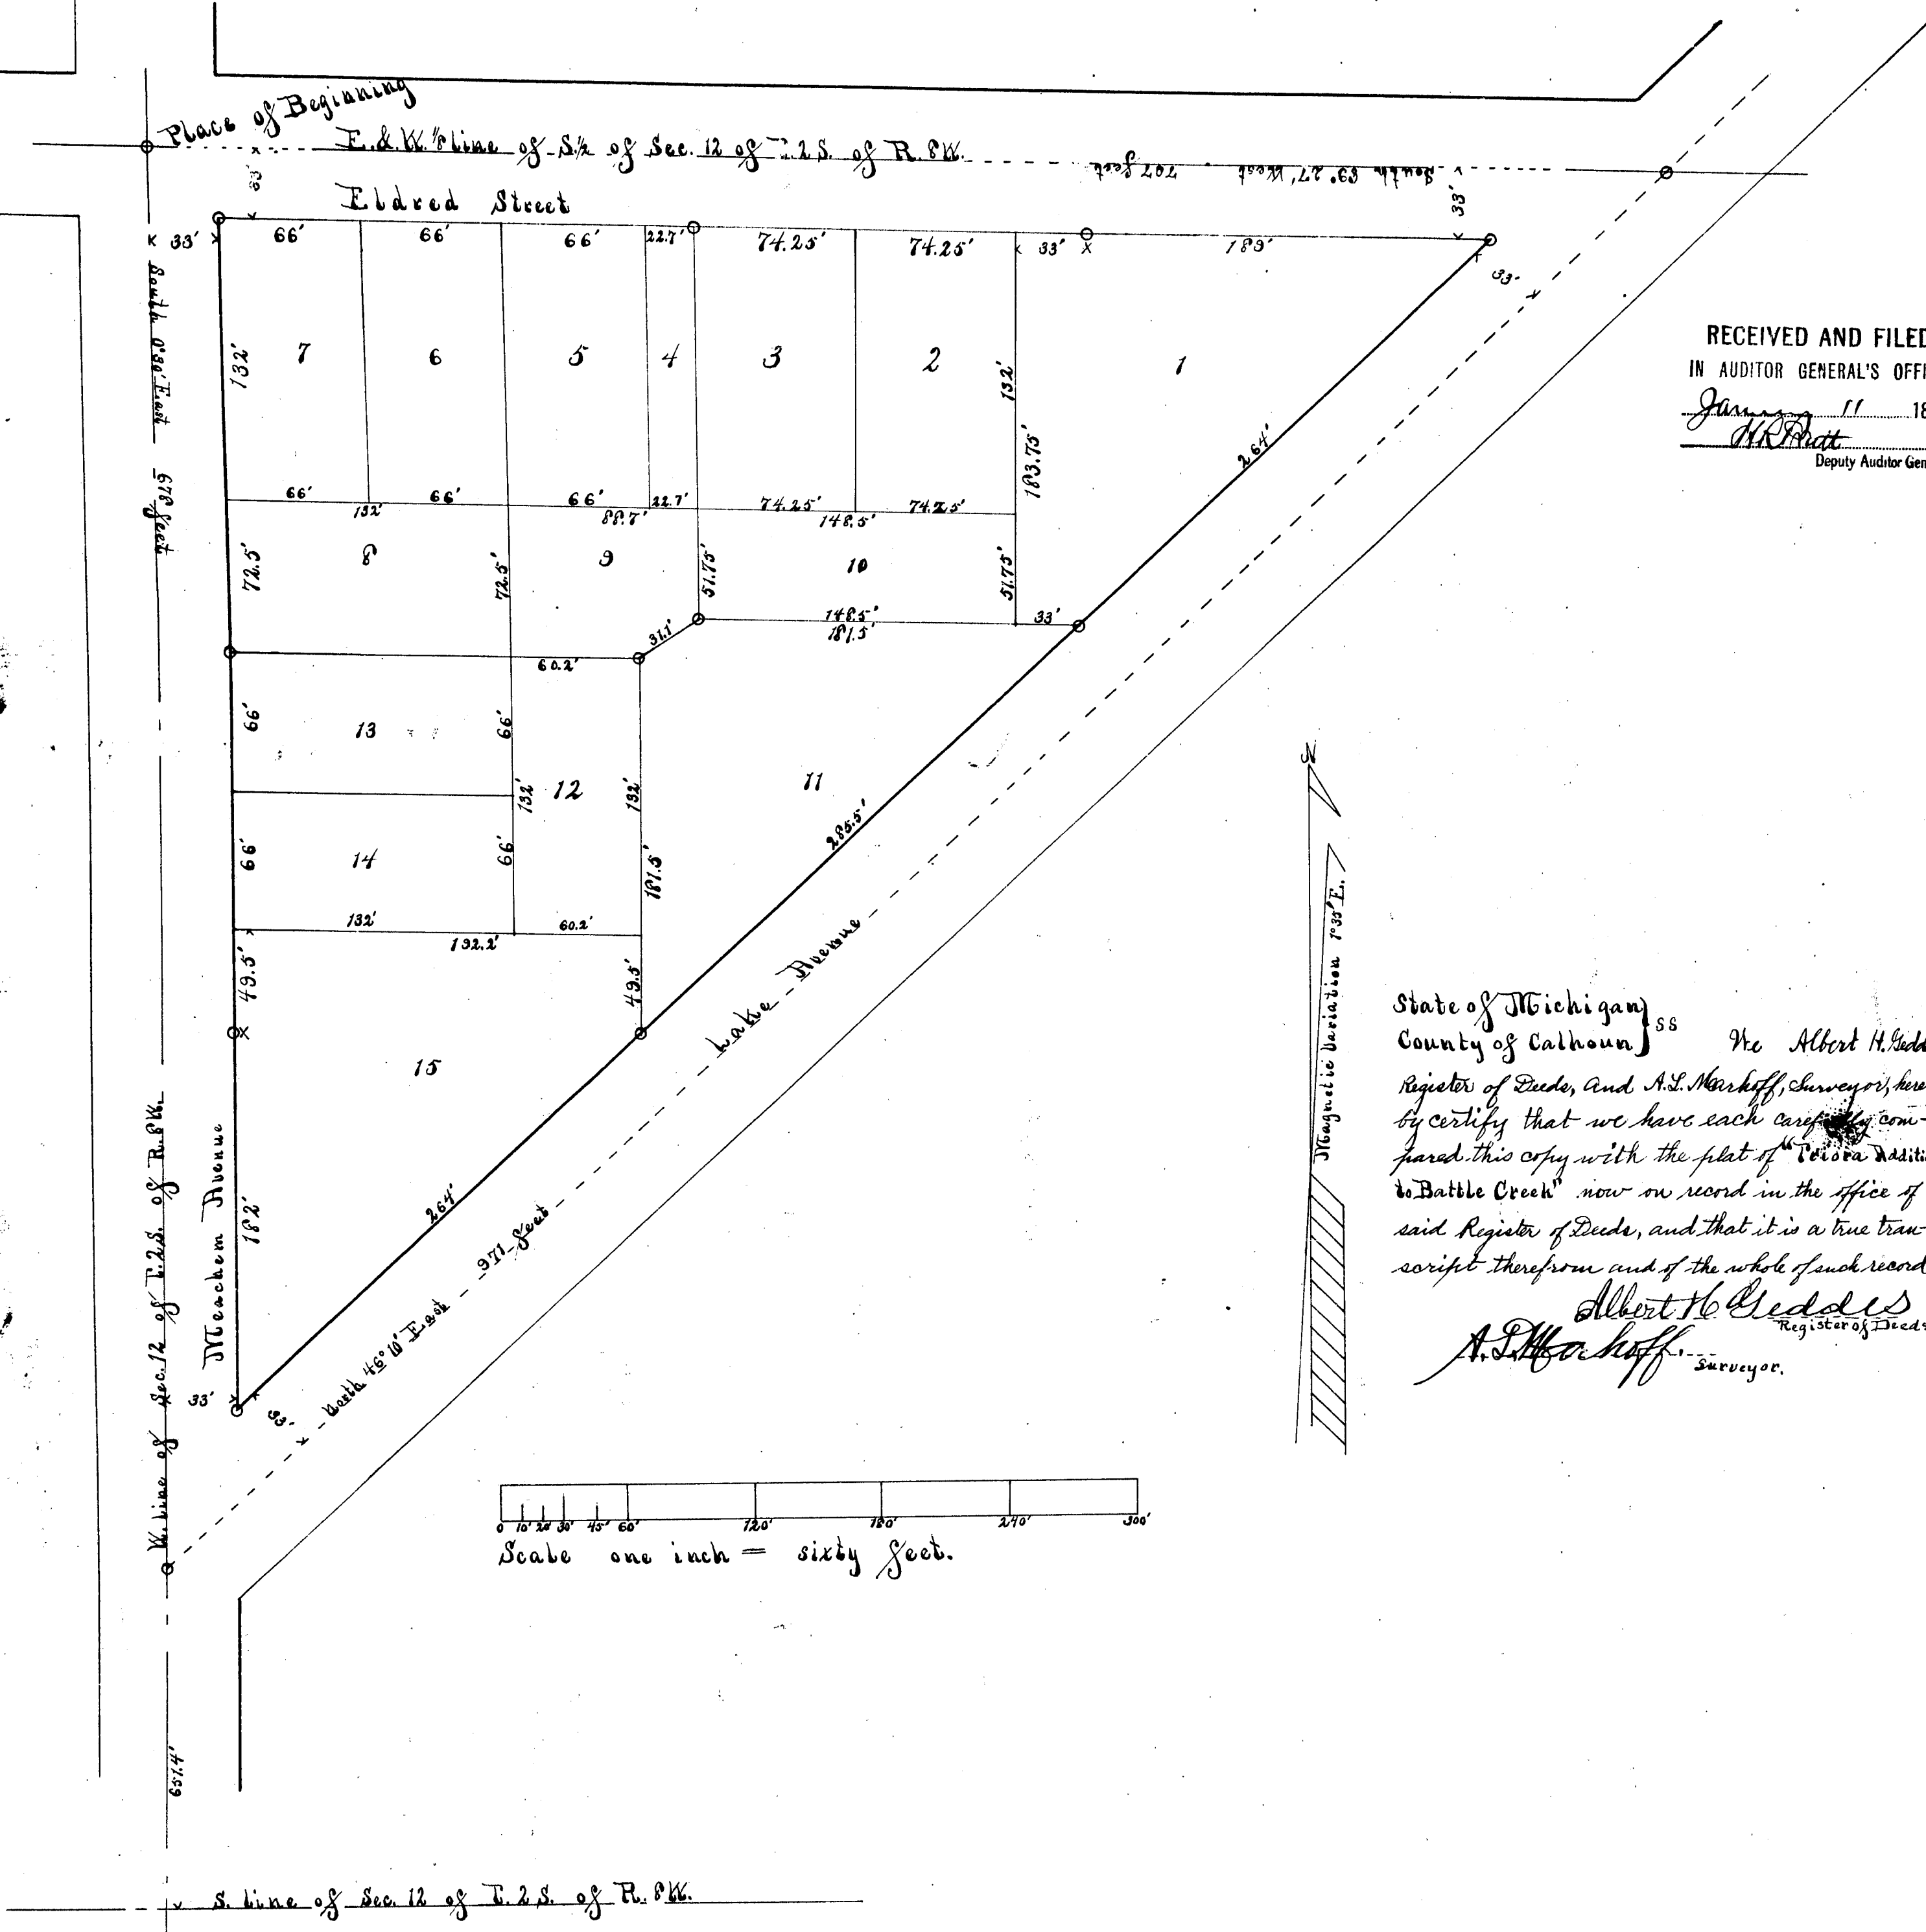

RECEIVED AND FILED
IN AUDITOR GENERAL'S OFFICE
January 11 1892
H. R. Pratt
Deputy Auditor General.

TRIORA ADDITION TO BATTLE CREEK.

DEDICATION.

Know all Men by these Presents, That we, Nelson Eldred, (as proprietor), and Sarah H., his wife, have caused the land embraced in the annexed plat to be surveyed, laid out and platted, to be known as "Triora Addition to Battle Creek," and that the street and avenues, as shown on said plat, are hereby dedicated to the use of the public for highways.

Signed and sealed in presence of

A. L. Marhoff. } Nelson Eldred [L.S.]
Wm. Jessie Eldred } Sarah H. Eldred [L.S.]
WITNESSES

STATE OF MICHIGAN,
COUNTY OF CALHOUN,

On this 21st day of November A. D. 1891, before me, a Notary Public, in and for said county, personally appeared the above named Nelson Eldred, and Sarah H., his wife, known to me to be the persons who executed the above dedication, and acknowledged the same to be their free act and deed.

Fred G. Hoag
Notary Public, Calhoun Co., Mich.

DESCRIPTION OF LAND PLATTED.

THE land embraced in the annexed plat of "Triora Addition to Battle Creek" consists of that part of the southwest quarter of the southwest quarter of section 12, Township 2 south, of Range 8 west, which is described as follows, to wit: Beginning at the northwest corner of the southwest quarter of the southwest quarter of said section 12, having witness Blk. Oak 10 inches in diameter S. 25° E. 54 feet, and running thence south on the west line of said section 12, 678 feet to a point in the center of the highway, having witness Elm 12 inches in diameter S. 66 1/2° W. 50 1/2 feet also Elm 10 inches in diameter S. 15 1/2° W. 80 feet; running thence northeasterly along the center of said highway 971 feet to a point having witness Elm 8 in. in diameter N. 17 1/2° W. 32 7-10 feet, also Elm 4 inches in diameter S. 54 1/2° E. 24 1-5 feet, also H. Chestnut 14 inches in diameter N. 11 1/2° E. 78 4-5 feet; running thence west along the north line of the southwest quarter of the southwest quarter of said section 12, 707 feet to the place of beginning. (All bearings are true Meridian).

SURVEYOR'S CERTIFICATE.

I HEREBY CERTIFY, That the plat hereon delineated is a correct one, and that permanent monuments, each consisting of gas pipe, twenty inches long, have been planted, down nearly even with the surface of the ground, at points marked thus o, as thereon shown at all angles in the boundaries of the land platted, and at all intersections of street and avenues, and all other places marked in the same way.

A. L. Marhoff.
SURVEYOR.

I Heroby Certify, That this plat was approved by the Common Council of the city of Battle Creek, on the 30 day of November A. D. 1891.

E. R. Thompson.
Recorder of the City of Battle Creek.

Examined and approved November 30 1891. H. R. Pratt.
Deputy Auditor General.

STATE OF MICHIGAN,
COUNTY OF CALHOUN,


We, Albert H. Geddes, Register of Deeds, and A. L. Marhoff, Surveyor, hereby certify that we have each carefully compared this copy with the original plat of Triora Addition to Battle Creek, and that it is an exact copy thereof and of the whole of such original map or plat.

A. L. Marhoff. Albert H. Geddes
Surveyor. Register of Deeds.

Received for record this 1st day of Dec A.D. 1891, at 2 o'clock P.M., and recorded in Liber 2 of Plats on page 39.

Albert H. Geddes
Register of Deeds.

Paragon

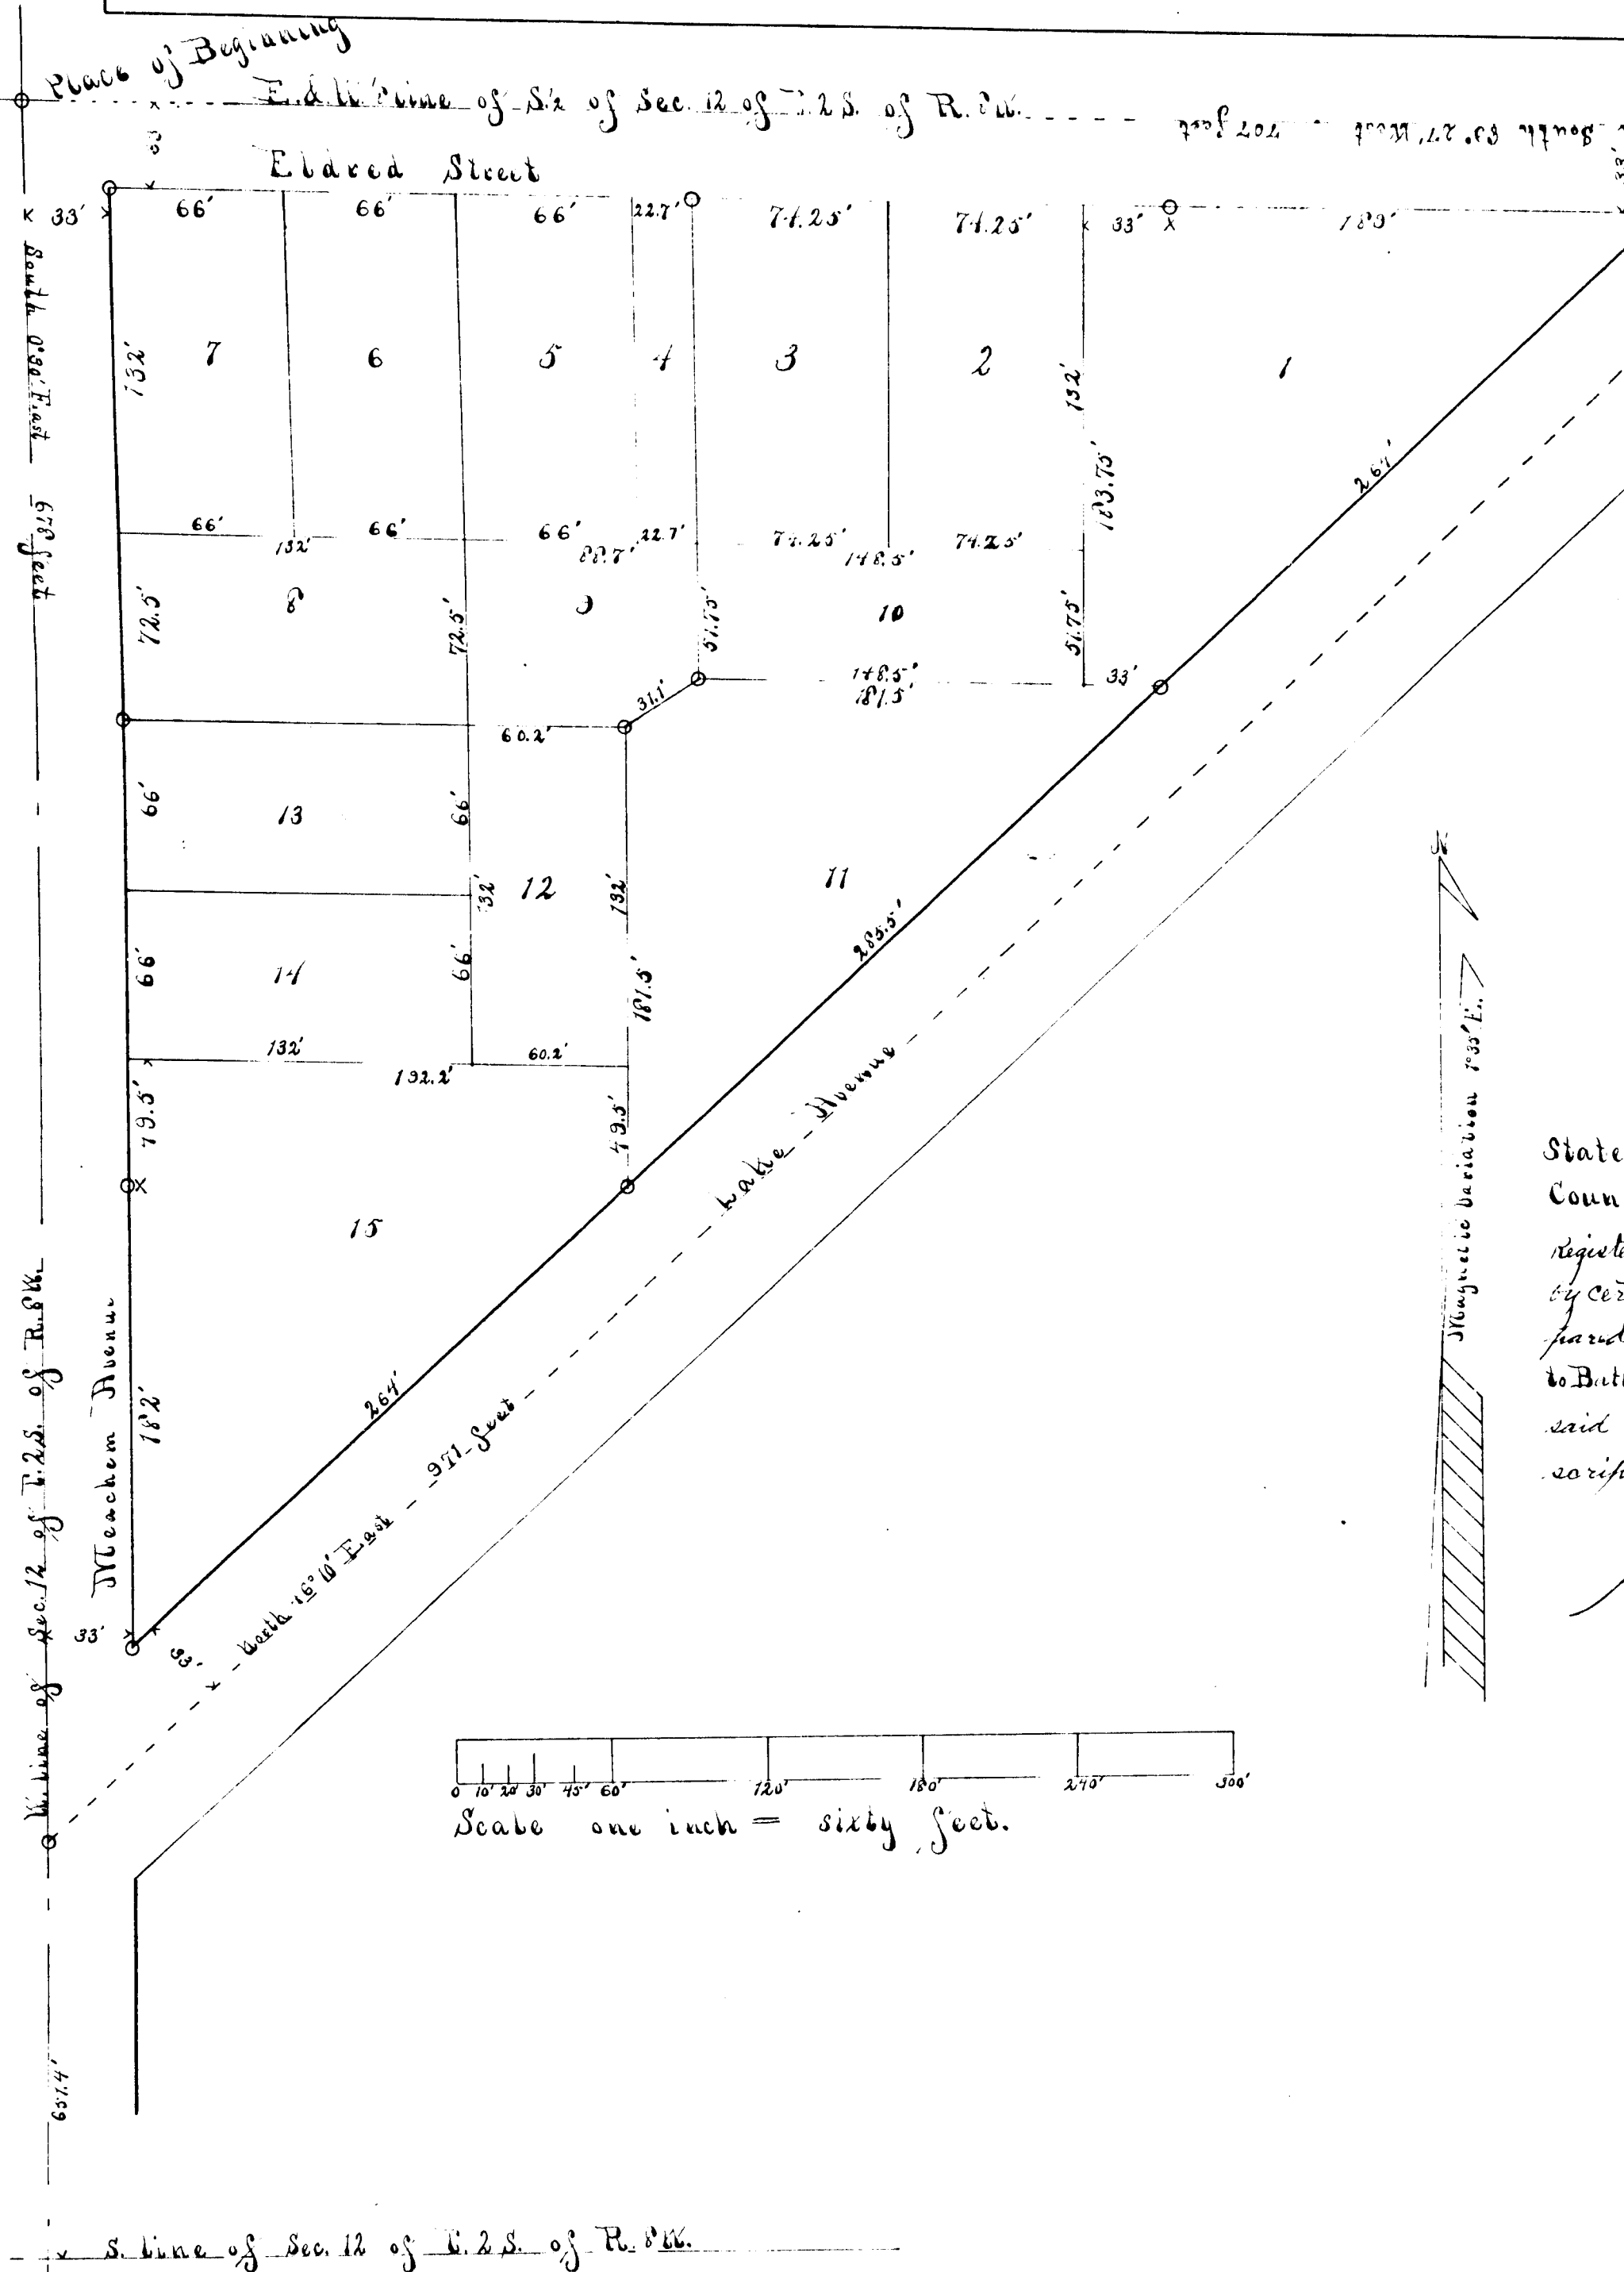

RECEIVED AND FILED
IN AUDITOR GENERAL'S OFFICE

January 11 1891
H. R. Pratt
Deputy Auditor General.

TRIORA ADDITION TO BATTLE CREEK.

DEDICATION.

Know all Men by these Presents, That we, Nelson Eldred, (as proprietor), and Sarah H., his wife, have caused the land embraced in the annexed plat to be surveyed, laid out and platted, to be known as "Triora Addition to Battle Creek," and that the street and avenues, as shown on said plat, are hereby dedicated to the use of the public for highways.

Signed and sealed in presence of

A. L. Marhoff } Nelson Eldred [L.S.]
Wm. J. Eldred } Sarah H. Eldred [L.S.]
WITNESSES

STATE OF MICHIGAN,
COUNTY OF CALHOUN,

On this 21st day of November A. D. 1891, before me, a Notary Public, in and for said county, personally appeared the above named Nelson Eldred, and Sarah H., his wife, known to me to be the persons who executed the above dedication, and acknowledged the same to be their free act and deed.

Red. G. Hoag
Notary Public, Calhoun Co., Mich.

DESCRIPTION OF LAND PLATTED.

THE land embraced in the annexed plat of "Triora Addition to Battle Creek" consists of that part of the southwest quarter of the southwest quarter of section 12, Township 2 south, of Range 8 west, which is described as follows, to wit: Beginning at the northwest corner of the southwest quarter of the southwest quarter of said section 12, having witness Elk. Oak 10 inches in diameter S. 25° E. 54 feet, and running thence south on the west line of said section 12, 678 feet to a point in the center of the highway, having witness Elm 12 inches in diameter S. 66° W. 50 1/2 feet also Elm 10 inches in diameter S. 15 1/2° W. 80 feet; running thence northeasterly along the center of said highway 971 feet to a point having witness Elm 8 in. in diameter N. 17 1/2° W. 32 7-10 feet, also Elm 4 inches in diameter S. 54 1/2° E. 24 1-5 feet, also H. Chestnut 14 inches in diameter N. 11 1/2° E. 78 4-5 feet; running thence west along the north line of the southwest quarter of the southwest quarter of said section 12, 707 feet to the place of beginning. (All bearings are true Meridian).

SURVEYOR'S CERTIFICATE.

I HEREBY CERTIFY, That the plat hereon delineated is a correct one, and that permanent monuments, each consisting of gas pipe, twenty inches long, have been planted, down nearly even with the surface of the ground, at points marked thus o, as thereon shown at all angles in the boundaries of the land platted, and at all intersections of street and avenues, and all other places marked in the same way.

A. L. Marhoff
SURVEYOR.

I Hereby Certify, That this plat was approved by the Common Council of the city of Battle Creek, on the 30th day of November A. D. 1891.

C. R. Thompson
Recorder of the City of Battle Creek.

Examined and approved November 30 1891.

H. R. Pratt
Deputy Auditor General.

STATE OF MICHIGAN,
COUNTY OF CALHOUN,

We, Albert H. Geddes, Register of Deeds, and A. L. Marhoff, Surveyor, hereby certify that we have each carefully compared this copy with the original plat of Triora Addition to Battle Creek, and that it is an exact copy thereof and of the whole of such original map or plat.

A. L. Marhoff } Albert H. Geddes
Surveyor. Register of Deeds.

Received for record this 12th day of Dec A. D. 1891, at 2 o'clock P. M., and recorded in Liber 2 of Plats on page 38.

Albert H. Geddes
Register of Deeds.