

3825

THE CLIFFS ADDITION

TO
BATTLE CREEK.

DEDICATION.

Know all Men by these Presents, That I, Charlotte Beardslee, as proprietor, have caused the land embraced in the annexed plat to be surveyed, laid out and platted, to be known as THE CLIFFS ADDITION TO BATTLE CREEK, and that the streets or roads as shown on said plat are hereby dedicated to the use of the public for highways.

Signed and sealed in presence of

Fred L. Marhoff } *Charlotte Beardslee* [L. S.]
A. L. Marhoff }

COUNTY OF CALHOUN, } ss.
STATE OF MICHIGAN, }

On this 24 day of August, 1892, before me, a Notary Public in and for said County, personally came the above named Charlotte Beardslee, known to me to be the person who executed the above dedication, and acknowledged the same to be her free act and deed.

Description of Land Platted.

The land embraced in the annexed plat of The Cliffs Addition to Battle Creek is described as follows: Being all that part of the northeast quarter of the southeast quarter of Section seven, Town two south of Range seven west; which lies south of Marshall St., and the right of way of the Michigan Central Railroad Company; except Beardslee's Addition to Battle Creek.

SURVEYOR'S CERTIFICATE.

I HEREBY CERTIFY, That the plat hereon delineated is a correct one, and that permanent monuments, consisting of fire clay, 3 inches in diameter and one foot long, have been planted at points marked thus... as thereon shown at all angles in the boundaries of the land platted, and of gas pipe at points marked thus... as thereon shown at all intersections of streets, and other places on the plat.

I HEREBY CERTIFY, That this plat was approved by the Common Council of the City of Battle Creek, on the ninth day of May, A. D. 1892.

Examined and approved August 4, 1892. *H. R. Pratt*
Deputy Auditor General.

Received for record this 6th day of August, A. D. 1892, at 3 o'clock P.M., and recorded in Liber 3 of Plats on Page 1.


COUNTY OF CALHOUN, } ss.
STATE OF MICHIGAN, }

We, Albert H. Geddes, Register of Deeds, and A. L. Marhoff, Surveyor, hereby certify that we have each carefully compared this copy with the original plat of The Cliffs Addition to Battle Creek, and that it is an exact copy thereof and of the whole of such original map or plat.

COUNTY OF CALHOUN, } ss.
STATE OF MICHIGAN, }

We, Albert H. Geddes, Register of Deeds, and Alfred L. Marhoff, Surveyor, hereby certify that we have each carefully compared the annexed copy with the plat of The Cliffs Addition to Battle Creek, now of Record in the office of said Register of Deeds, and that it is a true transcript therefrom and of the whole of such record.

RECORDED AND FILED
GENERAL'S OFFICE
December 5 1892
Alfred L. Marhoff
Deputy Auditor General.

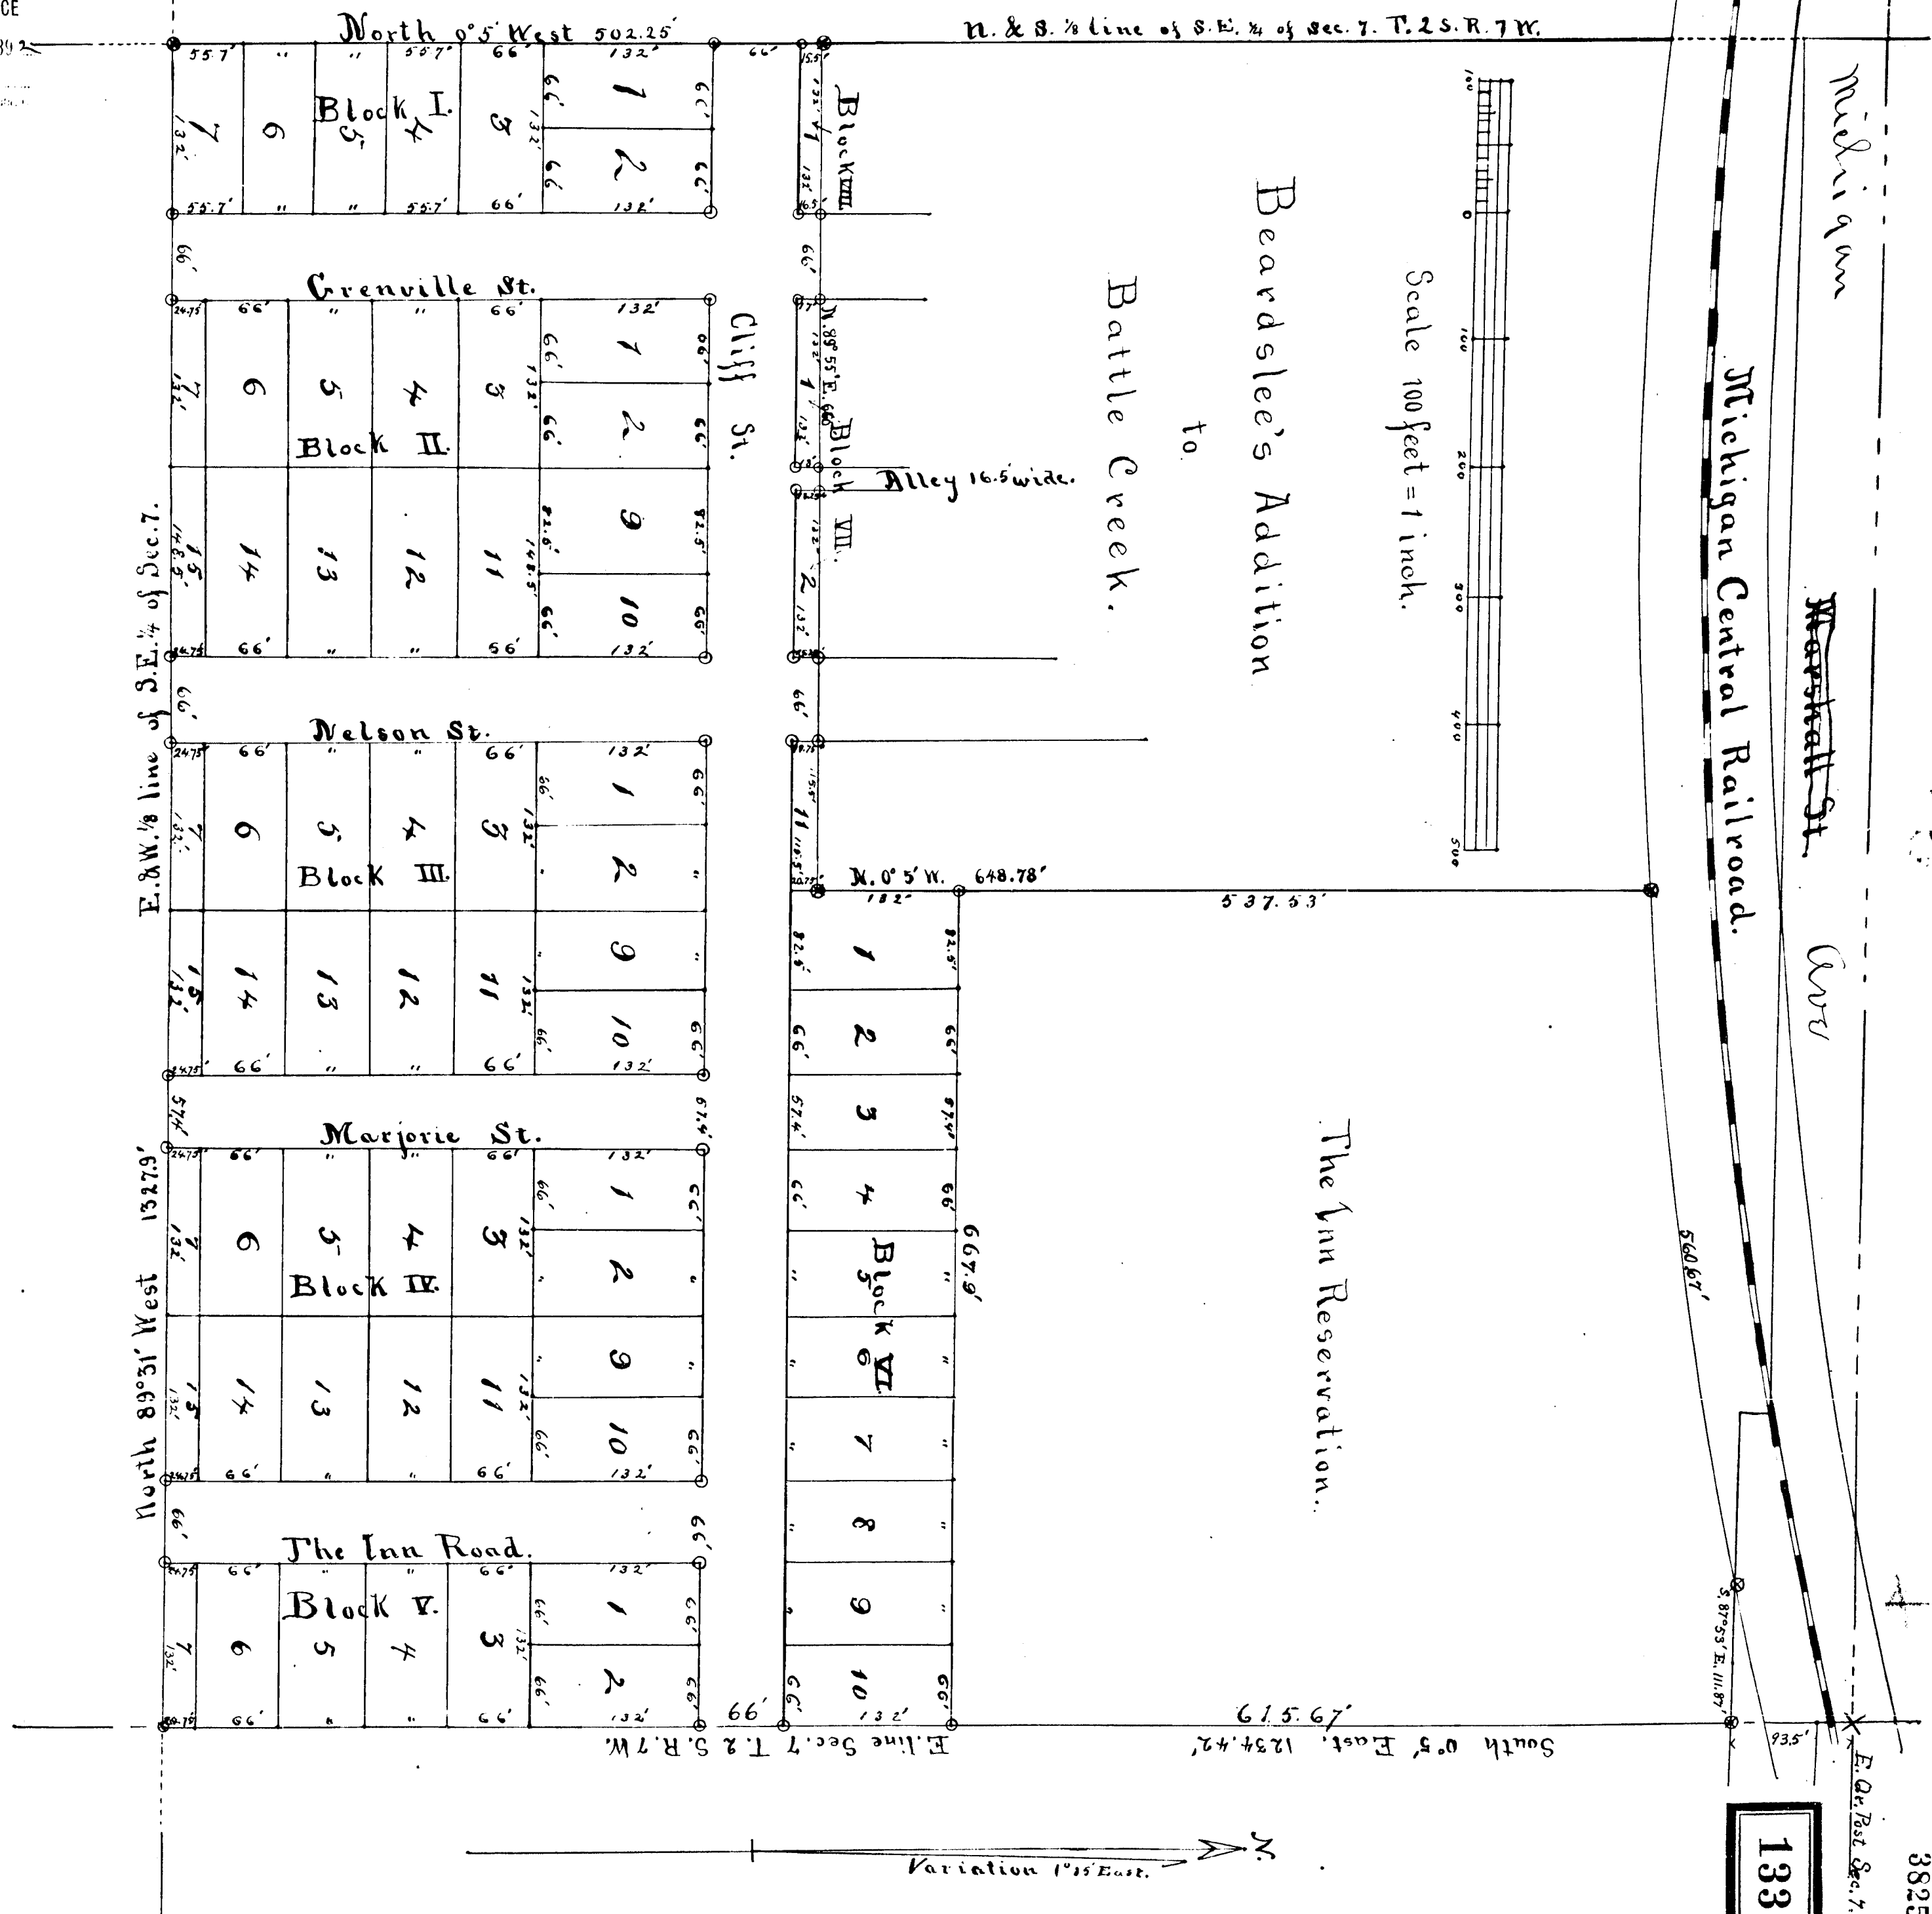

13392

3825