


Magnetic Direction 7° 35' E.

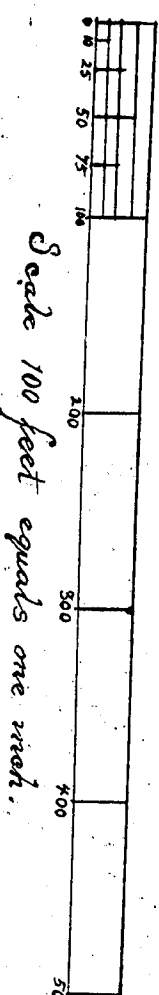

SPRING GROVE ADDITION TO BATTLE CREEK.

DEDICATION.

Know all Men by these Presents, That we, Orin B. Frisbie and Estelle, his wife, and George R. Burnham and Marietta A., his wife, have caused the land embraced in the annexed plat to be surveyed, laid out and platted, to be known as "Spring Grove Addition to Battle Creek," and that the streets and avenues as shown on said plat are hereby dedicated to the use of the public for highways.

Signed and sealed in presence of—

John Elmore [L. S.] *Orin B. Frisbie* [L. S.]
E. Elmer [L. S.] *Estelle Frisbie* [L. S.]
Geo. R. Burnham [L. S.] *Marietta A. Burnham* [L. S.]

STATE OF MICHIGAN,
COUNTY OF CALHOUN.

On this twentieth day of April, A. D. 1893, before me, a Notary Public in and for said county, personally appeared the above named Orin B. Frisbie and Estelle, his wife, and George R. Burnham and Marietta A., his wife, known to me to be the persons who executed the above dedication, and acknowledged the same to be their free act and deed.

DESCRIPTION OF LAND PLATTED.

THE land embraced in the annexed plat of Spring Grove Addition to Battle Creek is described as follows: A piece of land 814.8 feet wide, off from the west side of the south-east quarter of the north-west quarter of section 12; also the south half of the south-west quarter of the north-west quarter of section 12, comprising a strip of land 35 feet wide off the south side of both parcels, all in township 2 south, range 8 west, survey of Michigan.

The following witnesses were noted: North line of addition and easterly line of Lake Avenue, witnesses 8 inch Maple, north 108 chains; at the re-entrant angle, 33 feet west of center of west line of Private Park, witnesses 14 inch Maple, south 84 feet, 49 chains; also 12 inch Maple, north 46 feet, 88 chains; north-west corner of addition, near lot number 50, witnesses 6 inch Hickory, east 16 chains.

SURVEYORS CERTIFICATE.

I HEREBY CERTIFY, That the Plat herein delineated is a correct one, and that permanent monuments, consisting of Gas Pipes, have been planted at points marked thus, *...* as thereon shown at all angles, in the boundaries of the land platted, and at all intersections of streets and avenues.

I HEREBY CERTIFY, That this Plat was approved by the Common Council of the City of Battle Creek, on the 20th day of March, A. D. 1893.

Examined and approved April 25 1893 E. O. Ainger
 Deputy Auditor General

Received for record this 25th day of May, A. D. 1893, at 9 o'clock a.m., and recorded in Liber 13 of Plats on page 6
Frank J. Kelley
 Register of Deeds


STATE OF MICHIGAN,
COUNTY OF CALHOUN.

We, Newell J. Kelsey, Register of Deeds, and John Elmore, Surveyor, hereby certify that we have each carefully compared this copy with the original plat of Spring Grove Addition to Battle Creek, and that it is an exact copy thereof and of the whole of such original map or plat.


John Elmore
 Surveyor

State of Michigan, ss. We, Newell J. Kelsey, Register of Deeds, and John Elmore, Surveyor, hereby certify that we have each carefully compared the annexed copy with the plat of "Spring Grove Addition to Battle Creek," and that it is a true and correct copy of such records.


Frank J. Kelley
 Register of Deeds

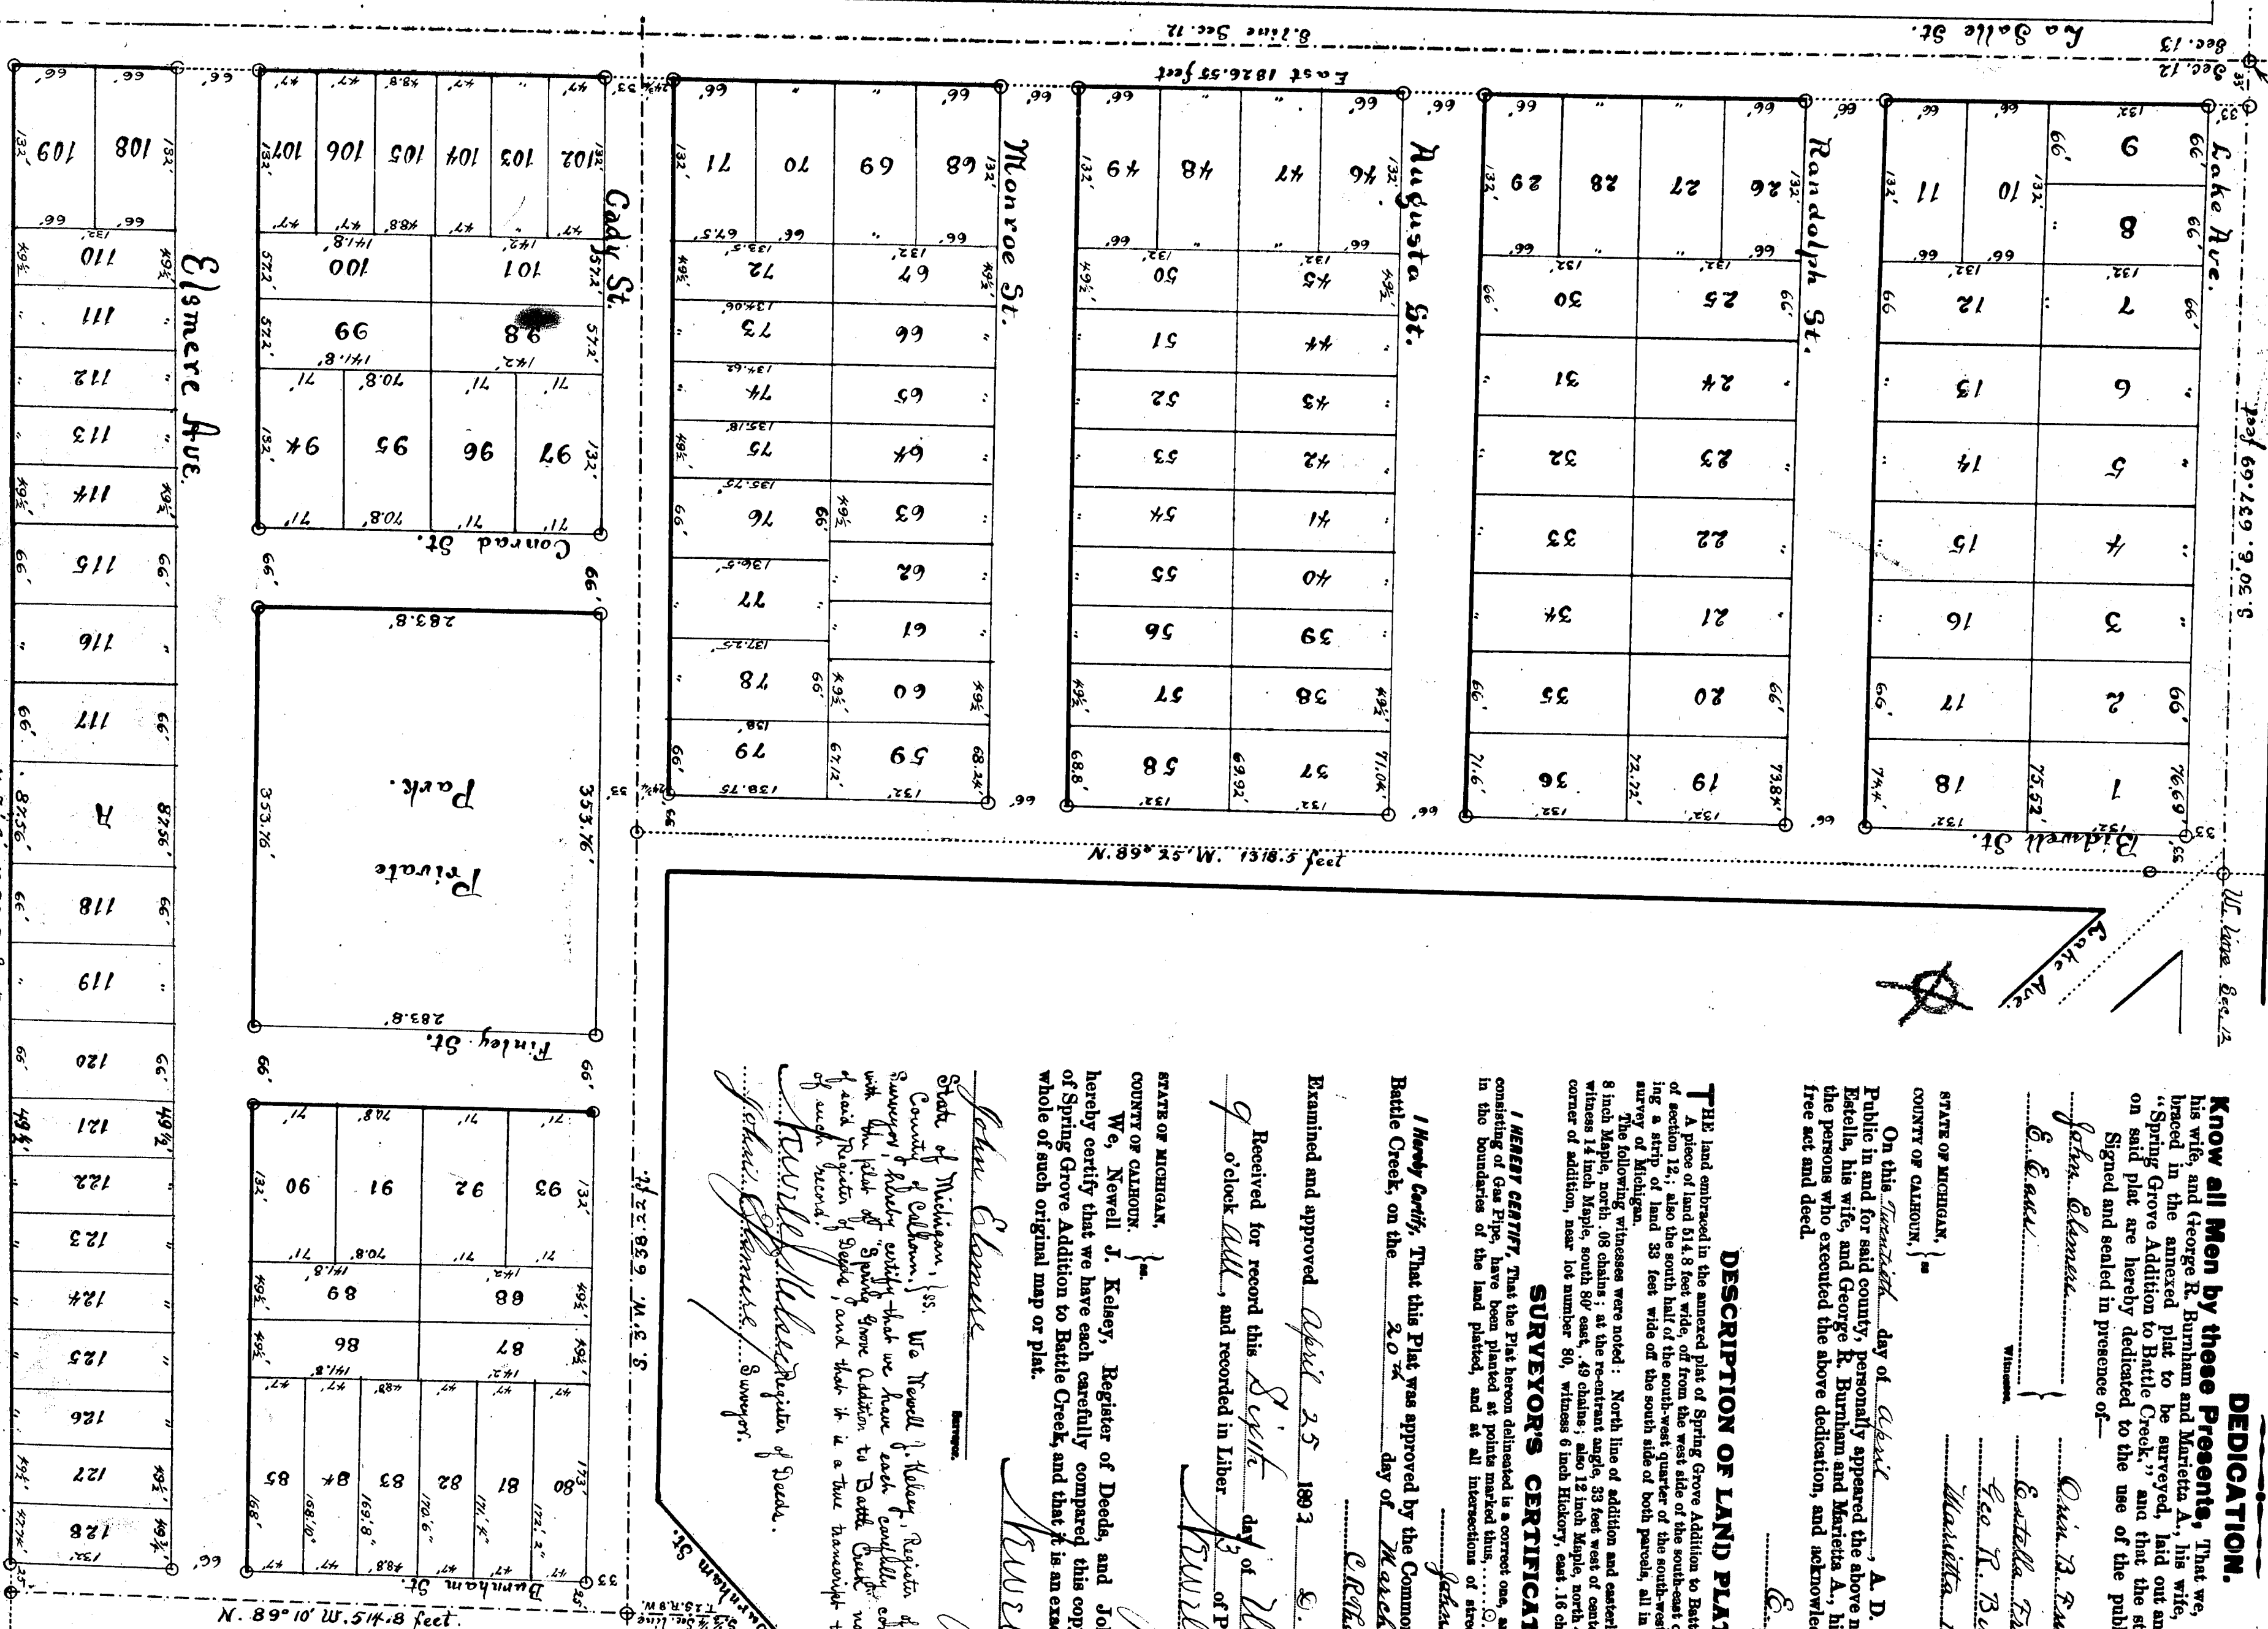

RECEIVED AND FILED
 IN THE
 DEPUTY AUDITOR GENERAL'S OFFICE
May 11 1893
Deputy Auditor General

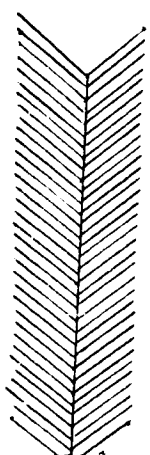

Magnetic Direction 1° 35' S.

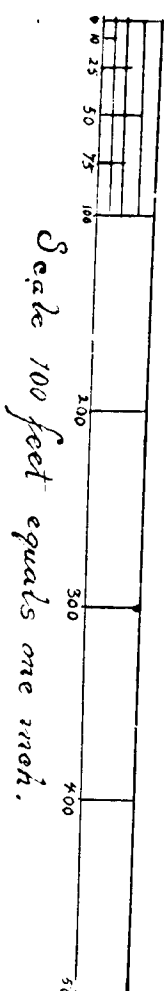

Sec. 11
Sec. 14

Eastern Rock Street

Prof. 60° 43' 9.02" S

U. Line Sec. 12

SPRING GROVE ADDITION TO BATTLE CREEK.

DEDICATION.

Know all Men by these Presents, That we, Orin B. Frisbie and Estella, his wife, and George R. Burnham and Marietta A., his wife, have caused the land embraced in the annexed plat to be surveyed, laid out and platted, to be known as "Spring Grove Addition to Battle Creek," and that the streets and avenues as shown on said plat are hereby dedicated to the use of the public for highways.

Signed and sealed in presence of—

John Elmore

Orin B. Frisbie

[L. S.]

E. Elmore

Estella Frisbie

[L. S.]

Witnesses

Geo. R. Burnham

[L. S.]

STATE OF MICHIGAN,

Marietta A. Burnham

[L. S.]

COUNTY OF CALHOUN,

On this *Twenty* day of *April*, A. D. 1893, before me, a Notary Public in and for said county, personally appeared the above named Orin B. Frisbie and Estella, his wife, and George R. Burnham and Marietta A., his wife, known to me to be the persons who executed the above dedication, and acknowledged the same to be their free act and deed.

DESCRIPTION OF LAND PLATTED.

THE land embraced in the annexed plat of Spring Grove Addition to Battle Creek is described as follows: A piece of land 514.8 feet wide, off from the west side of the south-east quarter of the south-west quarter of section 12; also the south half of the south-west quarter of the south-west quarter of section 12, excepting a strip of land 33 feet wide off the south side of both parcels, all in township 2 south, range 8 west, survey of Michigan.

The following witnesses were noted: North line of addition and easterly line of Lake Avenue, witness 8 inch Maple, north .08 chains; at the re-entrant angle, 32 feet west of center of west line of Private Park, witness 14 inch Maple, south 80' east, 49 chains; also 2 inch Maple, north 40' east, 35 chains; north-west corner of addition, near lot number 50, witness 6 inch Hickory, east, 16 chains.

SURVEYOR'S CERTIFICATE.

I HEREBY CERTIFY, That the Plat hereon delineated is a correct one, and that permanent monuments, consisting of Gas Pipes, have been planted at points marked thus, as thereon shown at all angles in the boundaries of the land platted, and at all intersections of streets and avenues.

I Herby Certify, That this Plat was approved by the Common Council of the City of Battle Creek, on the *20* day of *March*, A. D. 1893.

Examined and approved *April 25* 1893 *E. B. Wing*

Received for record this *25* day of *May*, A. D. 1893, at *9* o'clock *AM*, and recorded in Liber *13* of Plats on page *6*

STATE OF MICHIGAN,
COUNTY OF CALHOUN,
We, Newell J. Kelsey, Register of Deeds, and John Elmore, Surveyor, hereby certify that we have each carefully compared this copy with the original plat of Spring Grove Addition to Battle Creek, and that it is an exact copy thereof and of the whole of such original map or plat.

John Elmore
Surveyor


Newell J. Kelsey
Register of Deeds

John Elmore
Surveyor


John Elmore
Surveyor

20° 45' 00" S. 1/2 Sec. 12

7-25-93 R. B. M.

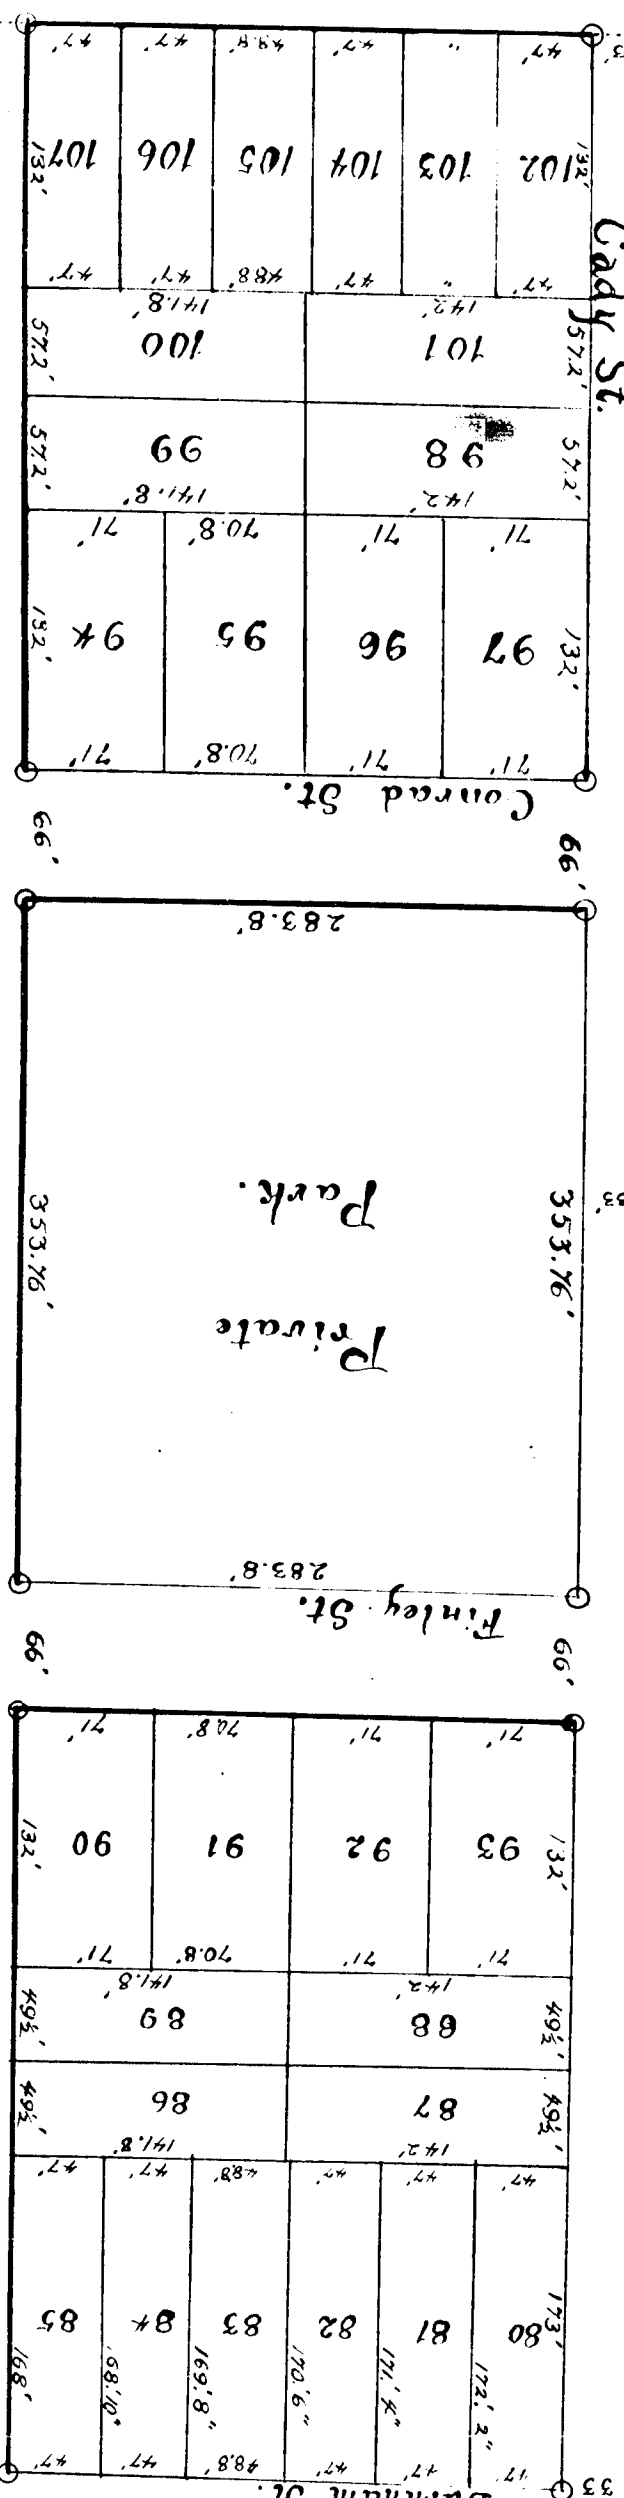

Elmore Ave.

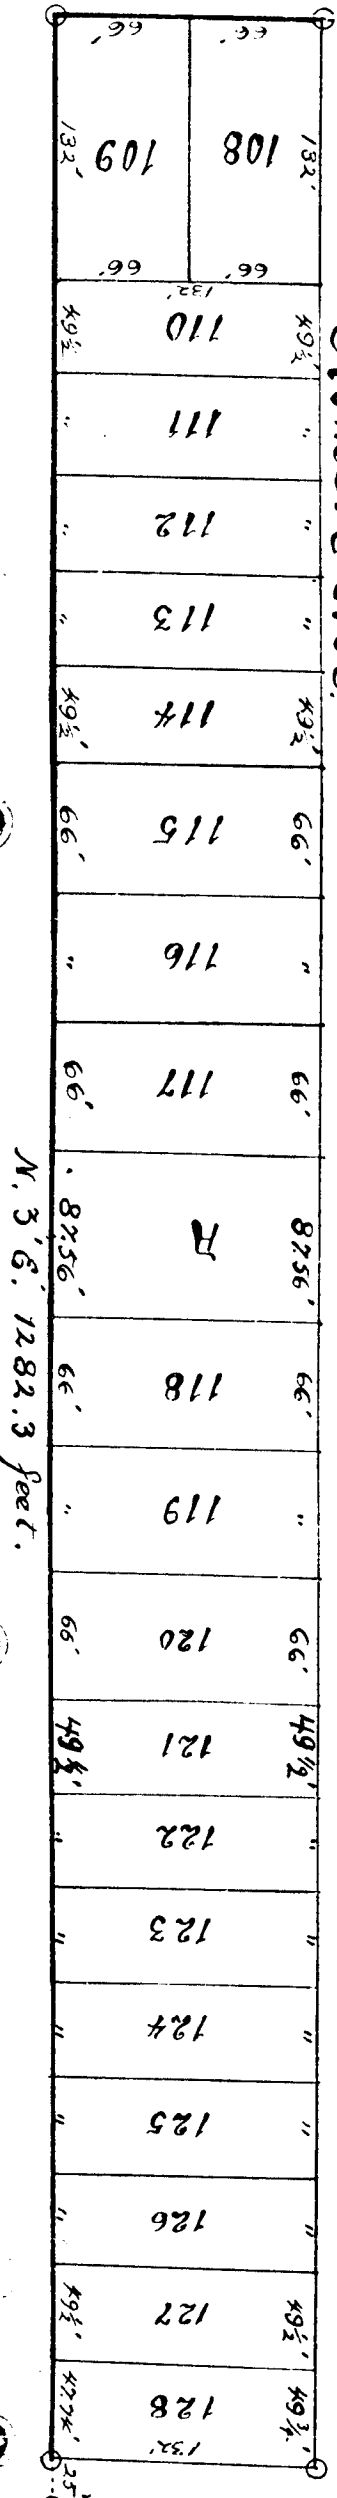

N. 3° 6' 12.82.3 feet

AND FILED
RECORDS OFFICE
MAY 1 1893
J. A. Wing