§ 3919.

3919

13397

MARTIN & HATCH
ADDITION TO
MARSHALL

Dedication

Know all men by these presents that We William Martin and Jesse M. Hatch as proprietors and Bridget Martin and Ella M. Hatch their wives have caused the land embraced in the annexed plat to be surveyed laid out and platted to be known as Martin and Hatch addition to Marshall and that the streets and alleys as shown on said plat are hereby dedicated to the use of the public.

Signed & Sealed in presence of
Philip Ryan
H. G. Hyde

William Martin (L.S.)
Bridget (her X mark) Martin (L.S.)
Jesse M Hatch (L.S.)
Ella M. Hatch (L.S.)

Acknowledgment

State of Michigan }
County of Calhoun } S.S.

On this eleventh day of April in the year one thousand eight hundred and ninety three before me a notary public in and for said County personally appeared William Martin and Bridget Martin his wife and Jesse M Hatch and Ella M Hatch his wife to me known to be the same persons described in and who executed the within instrument, who acknowledged the same to be their free act and deed.

Harry G. Hyde Notary Public
Calhoun County Mich.

Description

The land embraced in the annexed plat of Martin and Hatch addition to Marshall is situate on the N.E. 1/4 of the S.E. 1/4 of Sec. 26 Town 2 South Range 6 West in the City of Marshall County of Calhoun State of Michigan and is described as follows. Commencing at a point on the south line of the Michigan Central Rail Road property where the east line of Mitchell St. intersects it. Thence South 1½° E. 9 chain 67 links to the north side of the Cincinnati Jackson and Mackinac Rail Road, Thence South 86½° E. 5 chains 93 links along north side of C. J. and M. R.R. Thence North 1½° West 8 chains parallel with Mitchell st. to south line of M.C.R.R. Thence Westerly along south side of M.C.R.R. N. 72° West 6 chains and 26 links to place of beginning.

5/11/93

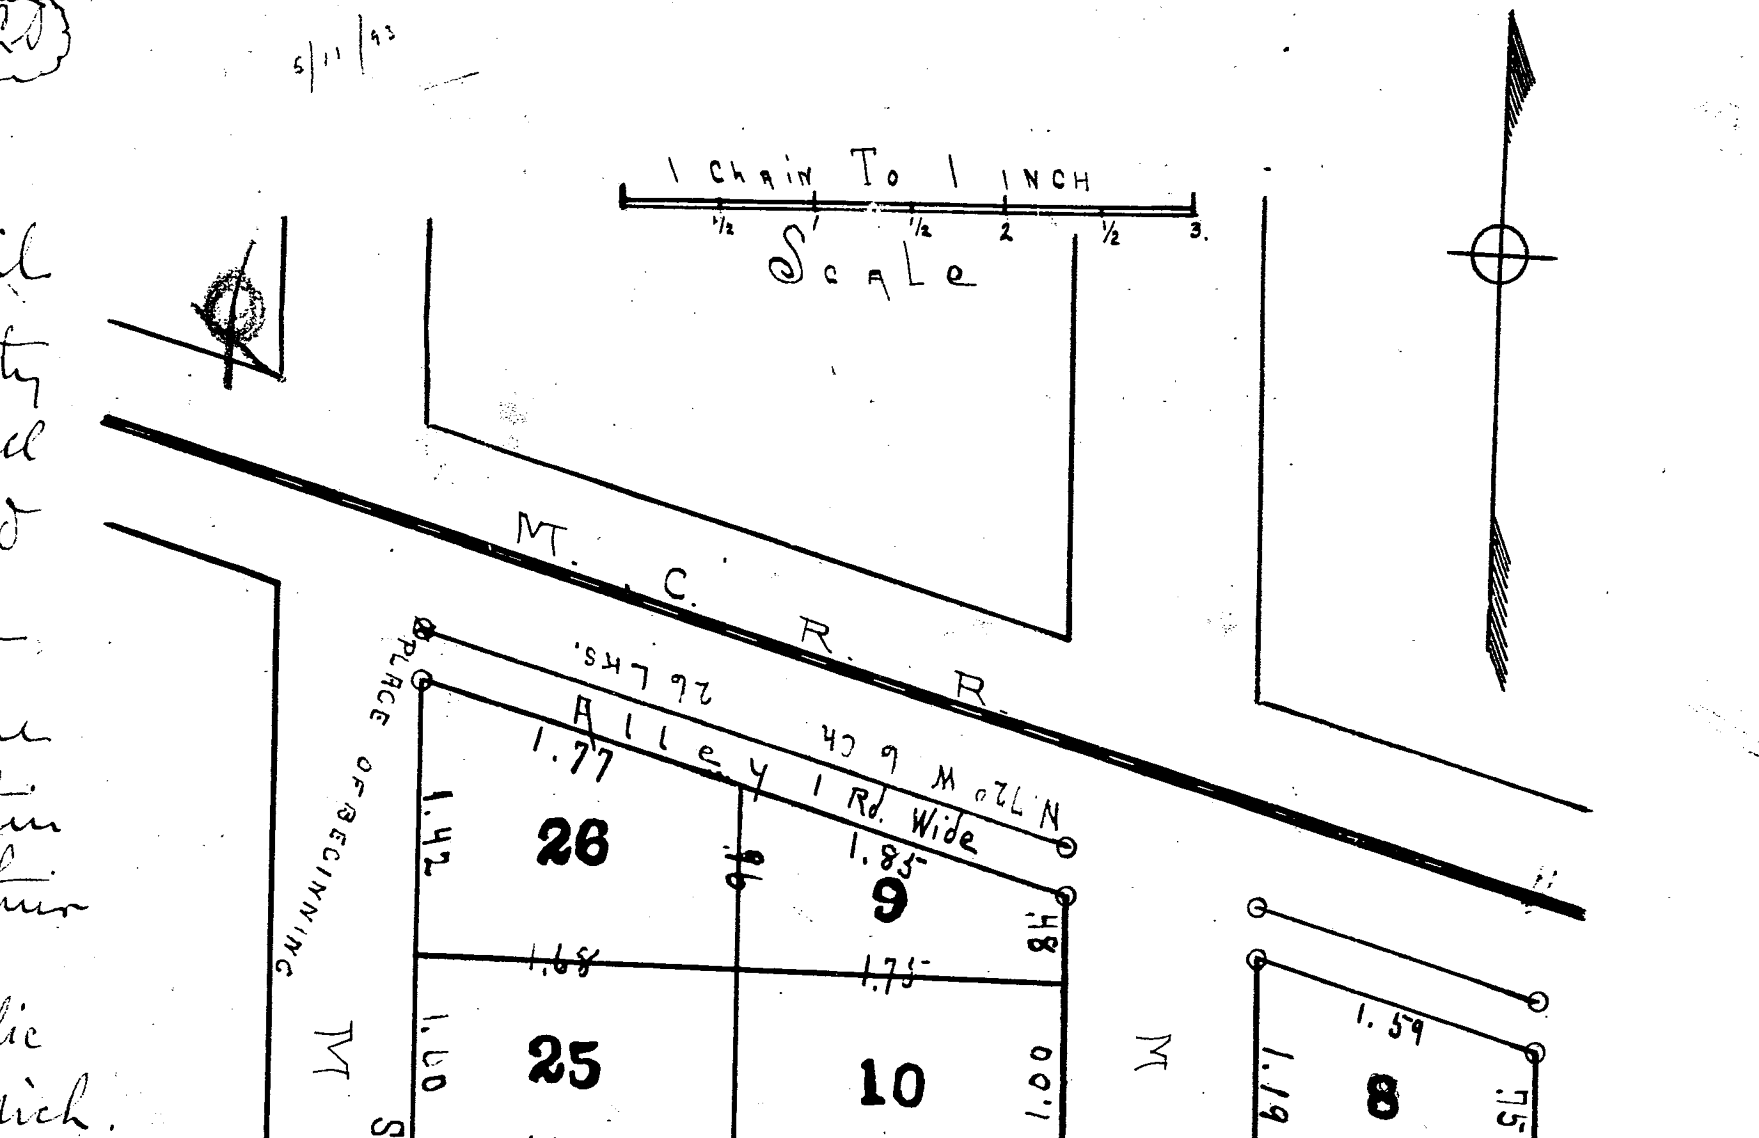

Surveyors Certificate

I hereby certify that the plat hereon delineated is a correct one and that permanent monuments consisting of 1 inch gas pipe 2½ feet long are driven down to surface of ground at points marked with a Circle on this plat at all angles of boundary and intersection of streets.

Philip S. Joy, Surveyor

State of Michigan }
County of Calhoun } S.S.

We Newel J. Kelsey register of deeds and Philip S. Joy, surveyor hereby certify that We have each carefully compared this copy with the original plat of Martin & Hatch addition to Marshall and that it is an exact copy of the whole of such original map or plat.

Newel J. Kelsey - By James W. Wood Dep. Register of Deeds.
Philip S. Joy Surveyor

Examined and approved April 14th 1893
D.B. Ainger Deputy Auditor General

RECEIVED AND FILED
IN AUDITOR GENERAL'S OFFICE
Apr 29 1893
D.B. Ainger
Deputy Auditor General

3919

13397

MARTIN & HATCH
ADDITION TO
MARSHALL

—— Dedication ——

Know all men by these presents that We William Martin and Dixie M. Hatch as proprietors and Bridget Martin and Ella M. Hatch their wives have caused the land embraced in the annexed plat to be surveyed laid out and platted to be known as Martin and Hatch addition to Marshall and that the streets and alleys as shown on said plat are hereby dedicated to the use of the public ——

Signed & Sealed in presence of
Philip Ryan
[illegible] Ryan

William Martin (L.S.)
Bridget her X mark Martin (L.S.)
Dixie M Hatch (L.S.)
Ella M. Hatch (L.S.)

—— Acknowledgment ——

State of Michigan }
County of Calhoun } S.S.

On this eleventh day of April in the year one thousand eight hundred and ninety three before me a notary public in and for said county personally appeared William Martin and Bridget Martin his wife and Dixie M Hatch and Ella M Hatch his wife to me known to be the same persons described in and who executed the within instrument who acknowledged the same to be their free act and deed. [illegible] Notary Public
Calhoun County Mich.

—— Description ——

The land embraced in the annexed plat of Martin and Hatch addition to Marshall is situated on the N.E. ¼ of the S.E. ¼ of Sec. 20 Town 2 South Range West in the City of Marshall County of Calhoun State of Michigan and is described as follows — Commencing at a point on the south line of the Michigan Central Rail Road property where the east line of Mitchell St. intersects it. Thence South 1½° E. 9 chains 67 links to the north line of the Cincinnati Jackson and Mackinac Rail Road, Thence South 86½° E. 5 chains 93 links along north line of C J and M R.R. Thence North 1½° West 8 chains parallel with Mitchell St. to south line of M.C. R.R. Thence Westerly along south line of M.C. R.R. N. 72° West 6 chains and 26 links to place of beginning.

—— Surveyors Certificate ——

I hereby certify that the plat hereon delineated is a correct one and that permanent monuments consisting of 1 inch gas pipe 2½ feet long are driven down to surface of ground at points marked with a circle on this plat at all angles of boundary and intersection of streets.

Philip S. Joy, Surveyor.

State of Michigan }
County of Calhoun } SS.

We Newel J. Kelsey register of deeds and Philip S. Joy surveyor hereby certify that we have each carefully compared this copy with the original plat of Martin & Hatch addition to Marshall and that it is an exact copy of the whole of such original map or plat.

Newel J. Kelsey - By Amos W. Wood Dep. Register of Deeds.
Philip S. Joy Surveyor

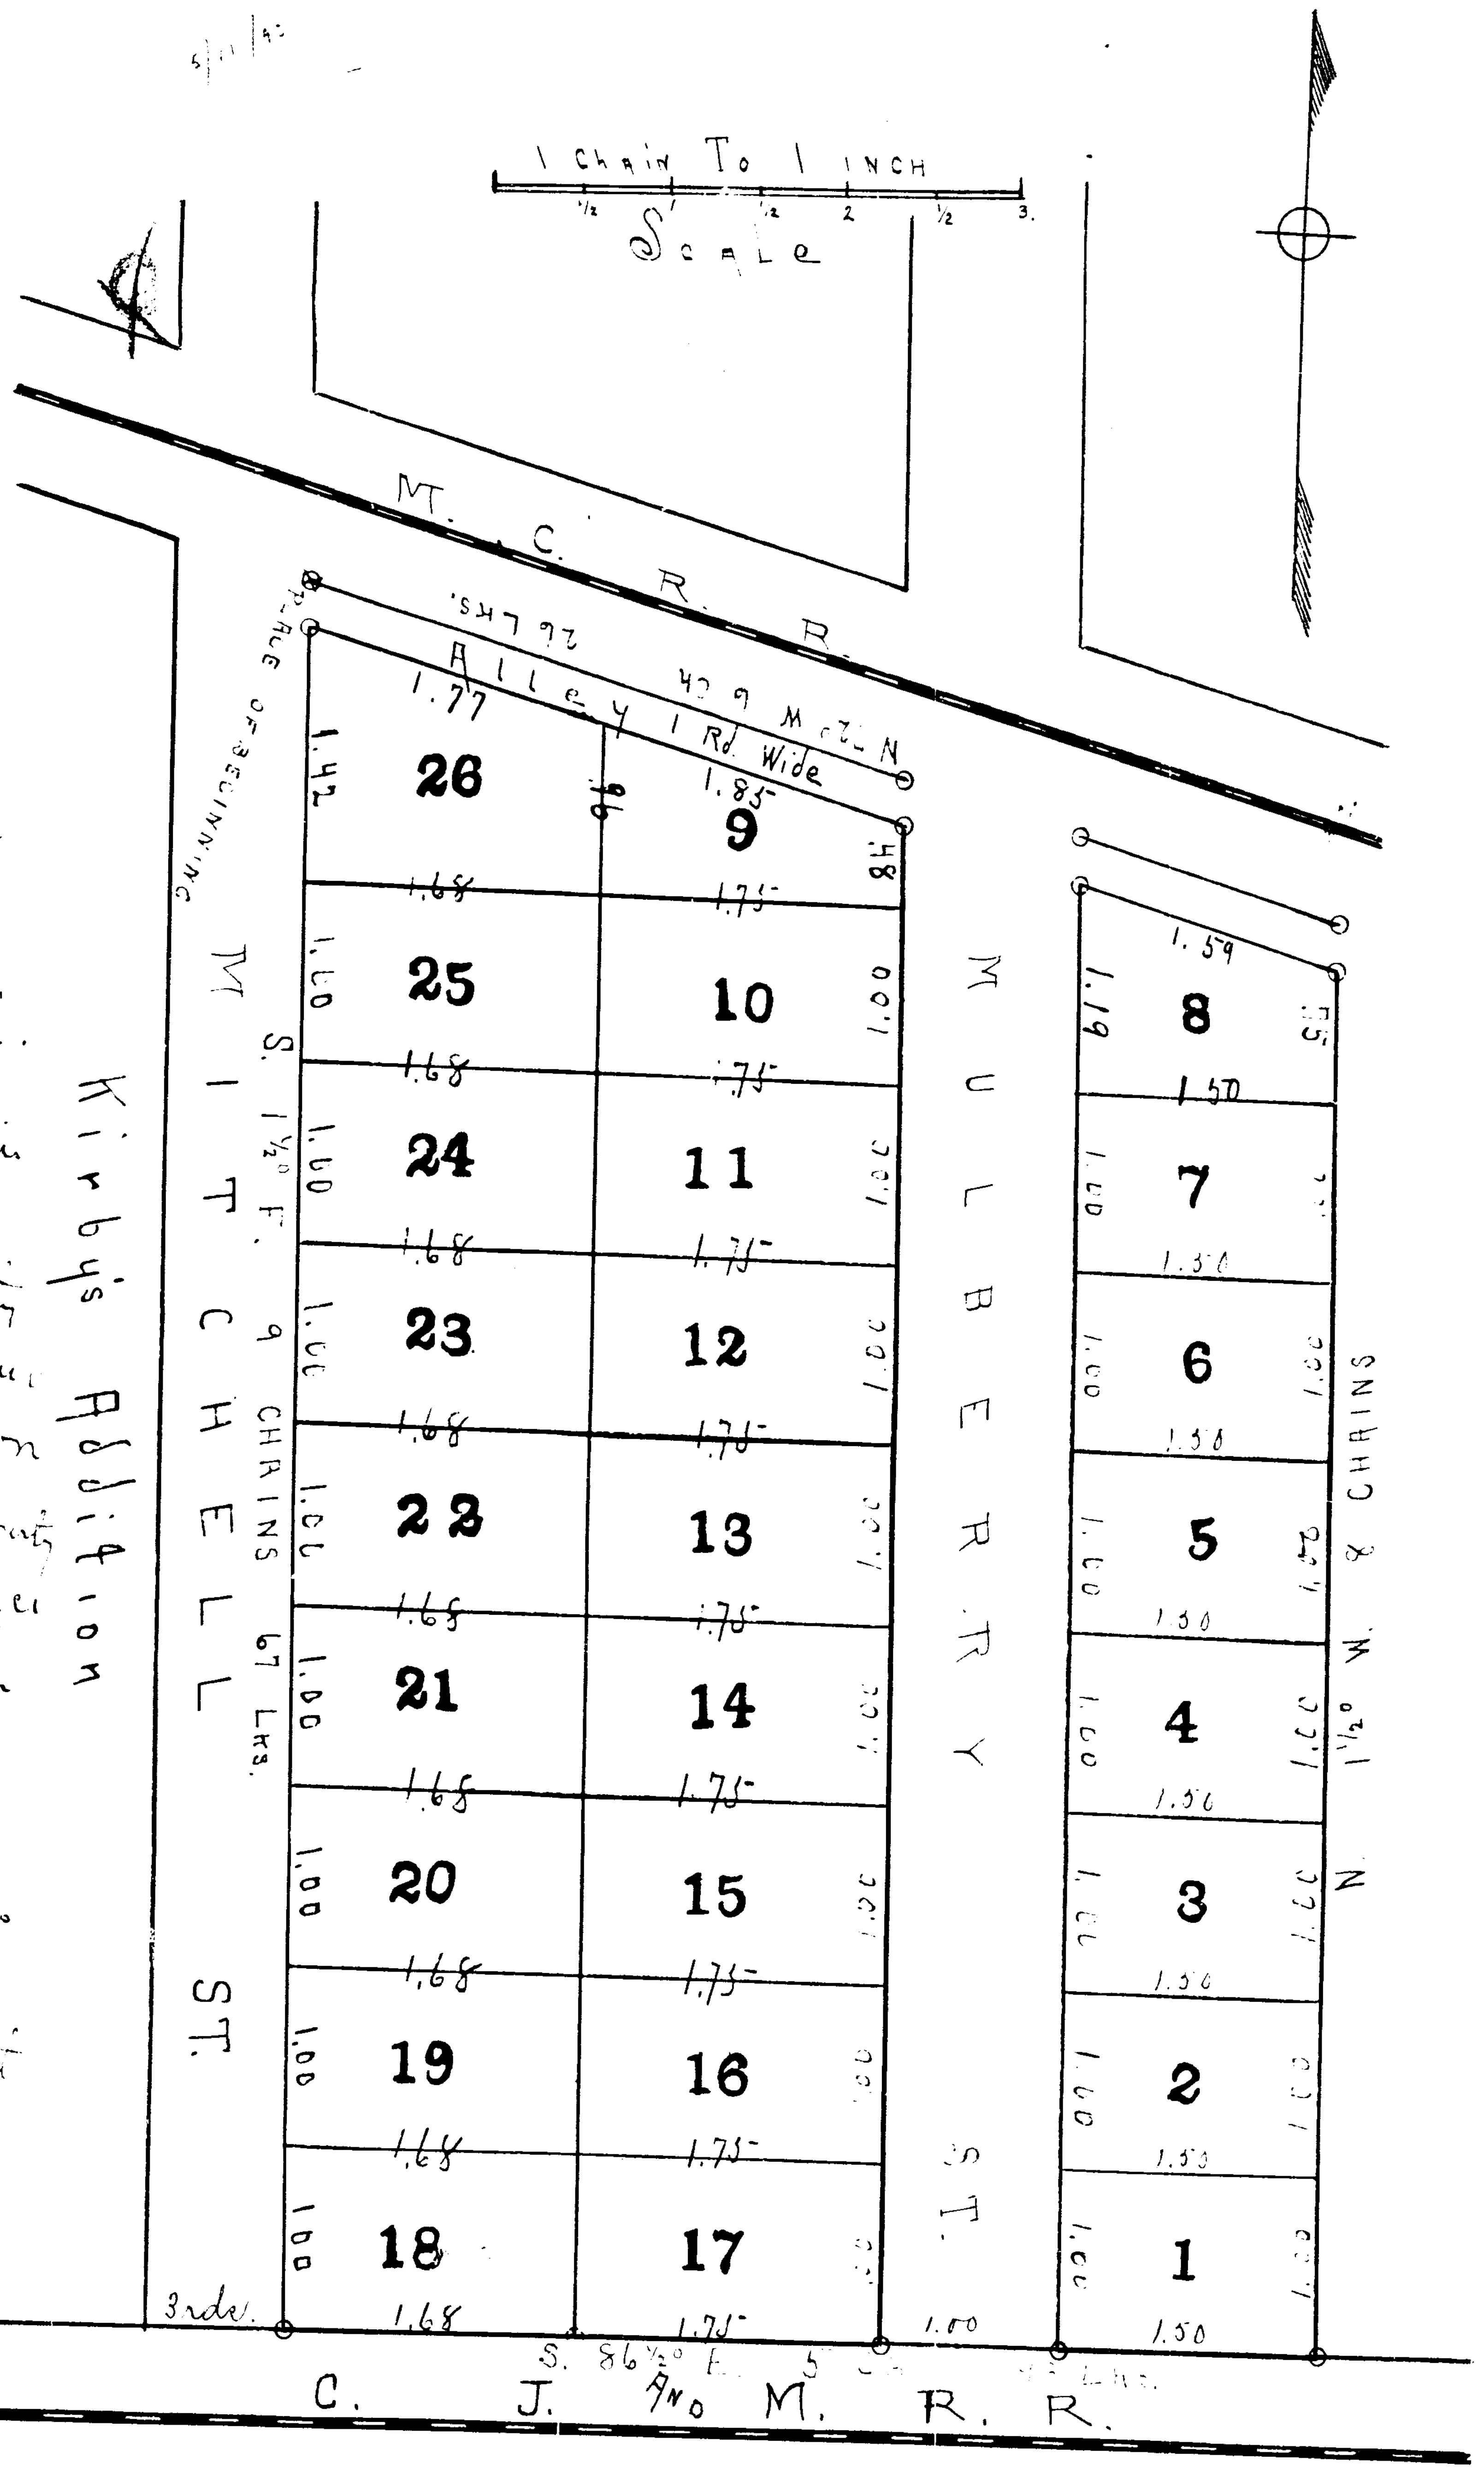

Examined and approved April 14 1893
D. B. Ainger Deputy Auditor General

D AND FILED
GENERAL'S OFFICE
Apr 29 1893
D. B. Ainger