

4100

13400

4100

RURAL PARK,


BATTLE CREEK.

RECEIVED AND FILED
IN AUDITOR GENERAL'S OFFICE
May 12 1894
Deputy Auditor General.

Scale: 3 ch to the inch

State of Michigan }
County of Calhoun }
The County Register of Deeds and Paul J. Olbeckson Surveyor hereby certify that we have each carefully compared the annexed copy with the plat of Rural Park now of record in the office of the said Register of Deeds and that it is a true and correct transcript thereof and the whole of such record.

Paul J. Olbeckson Register
Paul J. Olbeckson Surveyor

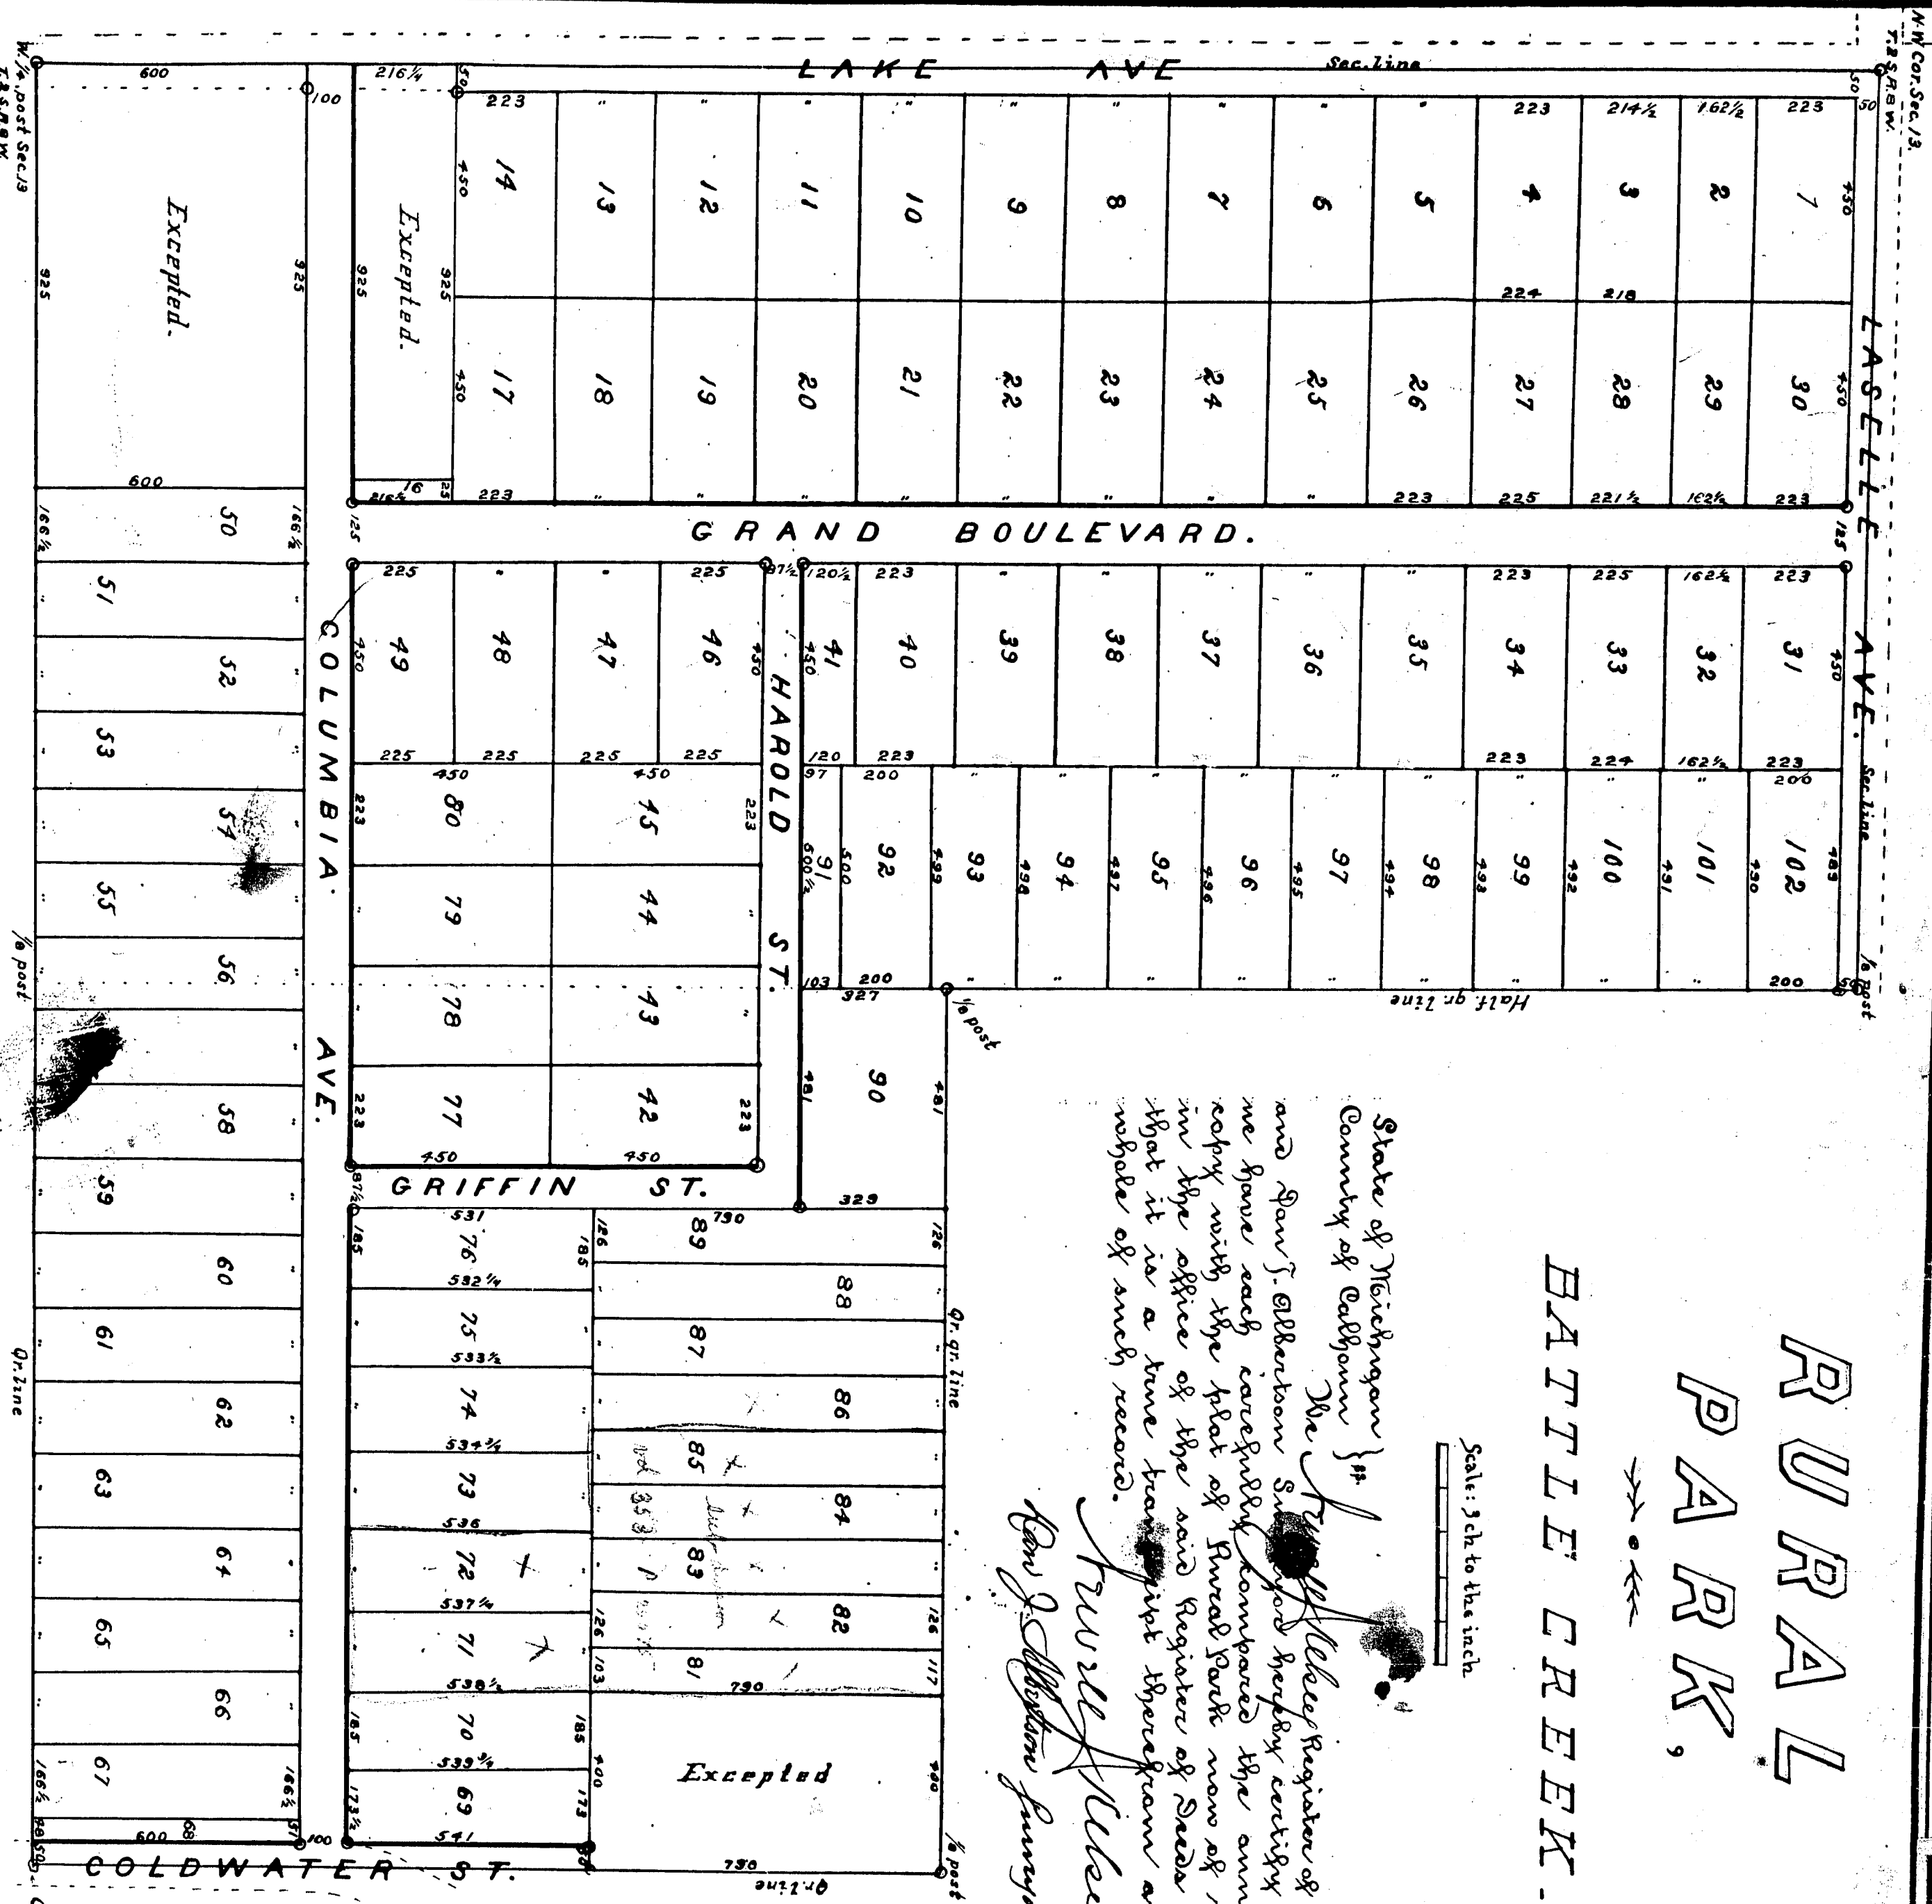

Received for Record at 9 o'clock on the 11th day of Oct 1893 and Recorded in Book 3 of Plate page 9
Paul J. Olbeckson
Register of Deeds

The land embraced in the annexed plat is described as follows to wit: The N. 1/2 of the N. 1/4 of Sec. 13 E. 2 S. R. 3 W. Excepting a lot 325 ch. E. and W. parallel with quarter line and 600 ch. N. and S. parallel with sec. line in S. W. corner of same. Also Excepting piece Com. 1 ch. N. of 1/4 post on sec. line; thence S. 8. par. to 1/4 line 325 ch.; thence N. par. to sec. line 216 1/2 ch.; thence S. par. to S. line 325 ch. to sec. line; thence S. 1/2 sec. line to place of com. thence S. 1/2 of the S. 1/2 of the N. 1/4 of Sec. 13 E. 2 S. R. 3 W. Excepting a lot in N. E. corner 132 ch. N. and S. parallel with 1/4 line and 400 ch. E. and W. parallel with 1/2 line.

Known all men by these premises that we, John T. Richards (Bachelor) Myron T. Cornell, Geo. R. Burnham proprietors and Cornelia O. Cornell and Marietta O. Burnham their wives have caused the land owned by us embraced in the annexed plat to be surveyed laid out and plotted to be known as Rural Park and are interest in all streets and alleys as shown on said plat are hereby dedicated to the use of the public.

Signed and sealed in presence of
John T. Richards [111]
Myron T. Burnham [111]
Cornelia O. Cornell [111]
Marietta O. Burnham [111]
B. G. Spencer.

Examined and Approved Sept. 9, 1893.
P. B. Singer Reg. and Gen.

State of Michigan }
County of Calhoun }
On this 6th day of Sept. 1893. before me a Notary Public in and for said county personally came the above named John T. Richards, Myron T. Cornell, Geo. R. Burnham Cornelia O. Cornell and Marietta O. Burnham known to me to be the persons who executed the above dedication and acknowledged the same to be their free act and deed.

Charles Palmer Notary Public

The plat herein delineated was surveyed staked and measured by Richard Mearns previous to his death and I do hereby certify that I have personally examined the ground and that the annexed plat correctly represents the plat as thereon stated out and measurements as recorded by him; I also certify that permanent monuments consisting of iron marked thence 0 like posts marked thence 0 and stone marked thence 0 have been planted at points marked as above at all angles in the boundaries of the land plotted and at all intersections of streets or streets and alleys. Paul J. Olbeckson Surveyor State of Michigan.

We, Paul J. Olbeckson Register of Deeds and Paul J. Olbeckson Surveyor hereby certify that we have each carefully compared this copy with the original plat of Rural Park and that it is an exact copy thereof and the whole of such original map or plat is hereby certified to be a true and correct transcript thereof and the whole of such record.

Paul J. Olbeckson Register
Paul J. Olbeckson Surveyor

4100

10

13400

4100

RURAL PARK,


BATTLE CREEK.

RECEIVED AND FILED
IN AUDITOR GENERAL'S OFFICE
May 12 1894
Deputy Auditor General

Scale: 3 ch to the inch

State of Michigan }
County of Calhoun }
We, *Wm. H. Alden*, Register of Deeds
and *Sam J. Elbertson*, Surveyor, hereby certify that
we have each carefully compared the annexed
copy with the plat of Rural Park now of record
in the office of the said Register of Deeds and
that it is a true transcript therefrom and the
whole of such record.

Wm. H. Alden, Register.
Sam J. Elbertson, Surveyor.

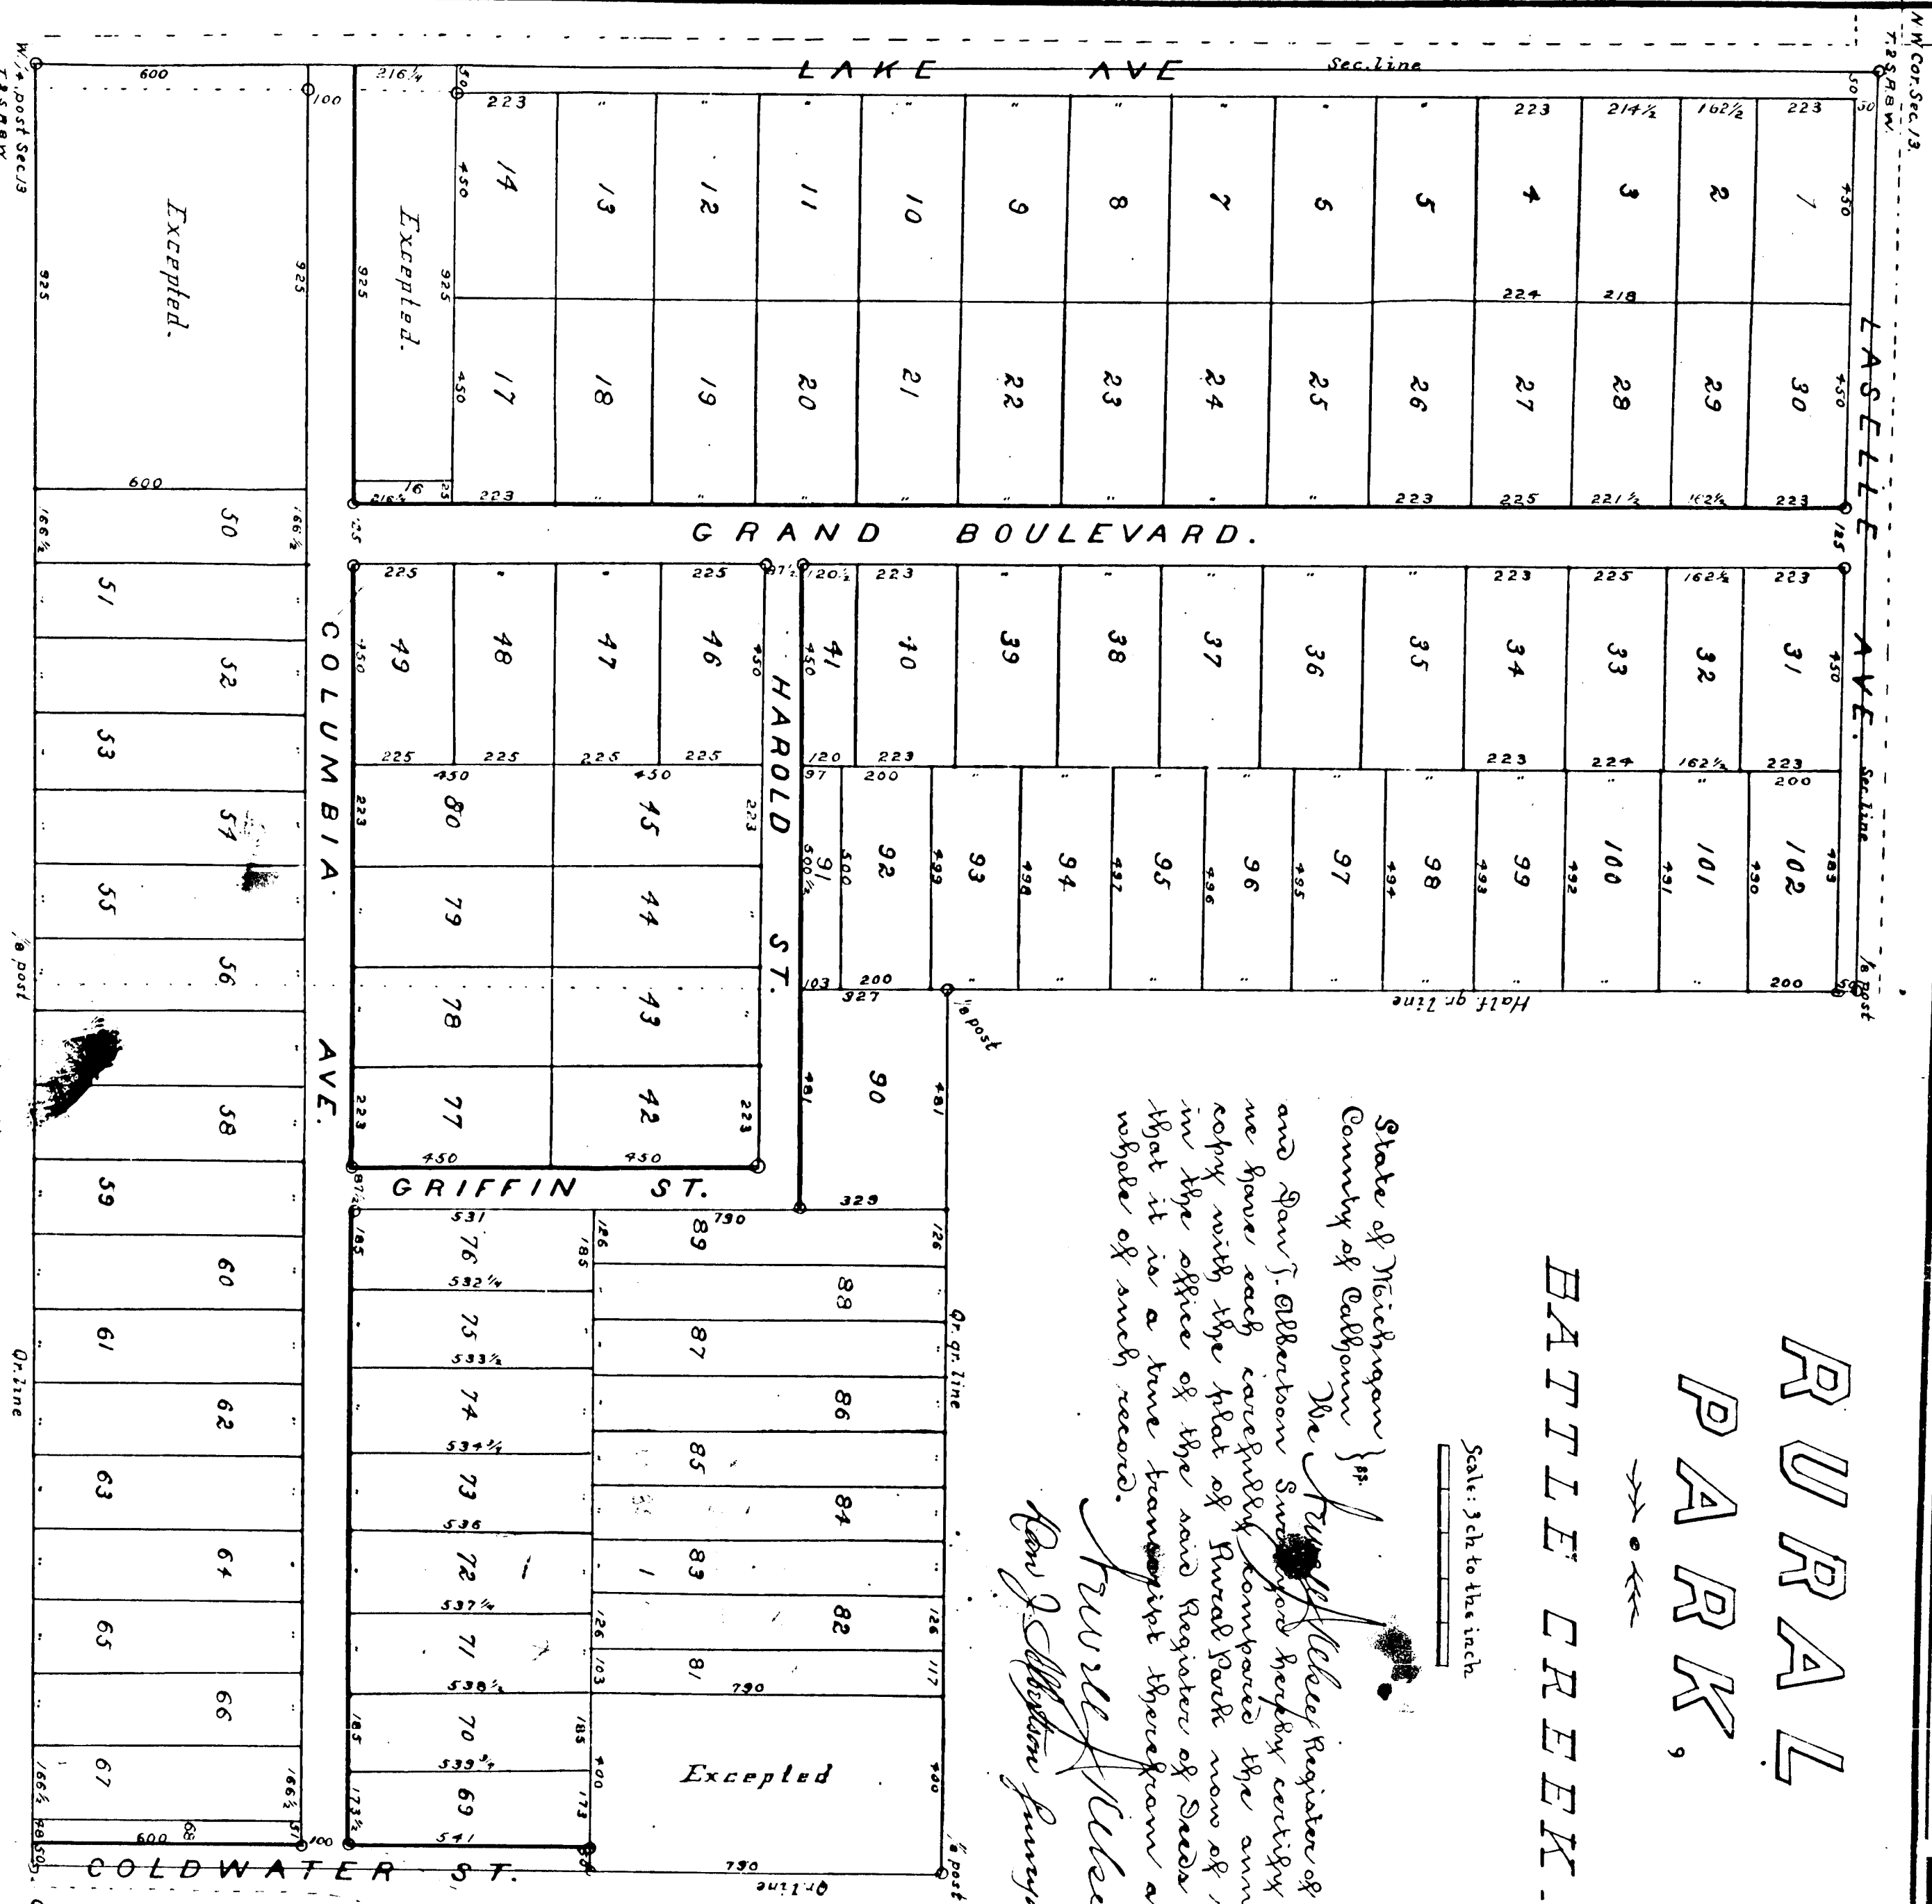

Received for Record at 9 o'clock on the 11th
day of Oct 1893 and Recorded in Book 3
of Plate page 9 *Wm. H. Alden*
Register of Deeds

The land embraced in the annexed plat is described as follows to wit: The N. 1/4 of the N. 1/4 of Sec. 13 T. 2 S. R. 3 W. Excepting a lot 925 ch. E. and a paralleled with quarter line and 600 ch. N. and S. paralleled with sec. line in S. W. corner of same. Also Excepting three Corn. 1 ch. N. of 1/4 post on sec. line; Thence S. E. cor. to 1/4 line 925 ch.; Thence N. E. cor. to sec. line 216 1/2 ch.; Thence S. E. cor. to S. line 925 ch. to sec. line; Thence S. E. cor. line to place of cor. line; Thence S. 1/2 of the S. 1/2 of the N. 1/4 of Sec. 13 T. 2 S. R. 3 W. Excepting a lot in N. E. corner 790 ch. N. and S. paralleled with 1/4 line and 4.00 ch. E. and S. paralleled with 1/2 line.

Known all men by these premises that we, John T. Richards (Bachelor) Myron T. Cornell, Geo. R. Burnham proprietors and Cornelia E. Cornell and Marietta E. Burnham their wives have caused the land owned by us embraced in the annexed plat to be surveyed laid out and platted to be known as Rural Park and our interest in all streets and alleys as shown on said plat are hereby dedicated to the use of the public.

Signed and sealed in presence of
John T. Richards [L.S.]
Myron T. Cornell [L.S.]
Geo. R. Burnham [L.S.]
Cornelia E. Cornell [L.S.]
Marietta E. Burnham [L.S.]
B. G. Spencer.

Examined and Approved Sept. 9, 1893.
P. B. Dinger Reg. and Gen.

State of Michigan }
County of Calhoun }
On this 6th day of Sept. 1893. Before me a Notary Public in and for said county personally came the above named John T. Richards, Myron T. Cornell, Geo. R. Burnham, Cornelia E. Cornell, and Marietta E. Burnham known to me to be the persons who executed the above dedication and acknowledged the same to be their free act and deed.

Charles L. Palmer Notary Public

The plat herein delineated was surveyed staked and measured by Richard Hecritt previous to his death and I do hereby certify that I have personally examined the ground and that the annexed plat correctly represents the plat as there on staked out and measurements as recorded by him. I also certify that permanent monuments consisting of iron marked thus o like posts marked thus e and stone marked thus o have been planted at points marked as above at all angles in the boundaries of the land platted and at all intersections of streets or streets and alleys.

Sam J. Elbertson Surveyor
State of Michigan }
County of Calhoun }
We, *Wm. H. Alden*, Register of Deeds and *Sam J. Elbertson*, Surveyor, hereby certify that we have each carefully compared this copy with the original plat of Rural Park and that it is a true transcript thereof and the whole of such original map or plat.

Wm. H. Alden, Register.
Sam J. Elbertson, Surveyor.