

4131

MAHANYS ADDITION TO THE VILLAGE OF HOMER DEDICATION

Know all men by these presents that I, Charles A. Mahany of the village of HOMER, in the county of CALHOUN, STATE of MICHIGAN as proprietor, have caused all the lands embraced in the enclosed plat to be surveyed, layed out and platted, to be known as Mahany's addition to the village of HOMER, and that the fee of the parcels of land therein shown and marked as streets is hereby vested in the village of HOMER, in trust, to and for the uses and purposes therein described and for no other use or purpose what-so-ever. Signed and sealed in presence of

C. S. Smith
A. E. Robinson } Charles A. Mahany - - - single Proprietor

STATE OF MICHIGAN } ss.
COUNTY OF CALHOUN }

DISCRIPTION OF LAND PLATTED

The land embraced in the enclosed plat of Mahany's addition to the village of HOMER, is all that part of the S.E. 1/4 of the S.E. 1/4 of Section 6 in town 4 South range 4 West (HOMER) described as follows: to-wit: beginning at the point of intersection of Main and Burgess streets the same being 336 ft North, 1° 30' west on the SEC line from the S.E. corner of SEC 6, and 396 ft North 85° 30' west on the centerline of Main St. and with the centerline of Burgess St. 33 ft to the point at the intersection of the centerline of Burgess St. with the N. line of Main St. 303 ft. a point at the intersection of the center of Burgess with the S. line of Leigh St. 301 ft. a point at the intersection of Burgess and Leigh streets, witnessed by a MAPLE TREE 10 ins. dia. 5' 2 1/2' E. of the center of Burgess with the S. line of Leigh St. and parallel with the center of Leigh St. 33 ft to a point for the N.E. corner of plat 704 ft. a point for the W. extremity of plat thence S. 63° 40' E. on the N. line of Main St. 719 ft to the S.E. corner of plat thence N. 5° 42' E. on the W. line of Burgess St. 267 ft to the N.E. corner of plat.

SURVEYORS CERTIFICATE.

I hereby certify that the plat here-on delineated is a correct one and that permanent monuments consisting of iron rods have been planted at points marked thus O as there-on shown at all angles in the boundaries of the lands platted and at the intersection of streets.

P. A. Courtright - - - Surveyor

STATE OF MICHIGAN } ss.
COUNTY OF CALHOUN }


Wm. Hurrell Halsey - - - Register of Deeds and P. A. Courtright - - - Surveyor hereby certify that we have each carefully compared this copy with the original plat of Mahany's Addition to Homer and that it is an exact copy thereof and of the whole of such original map or plat.

Wm. Hurrell Halsey - - - Register of Deeds
P. A. Courtright - - - Surveyor

STATE OF MICHIGAN } ss.
COUNTY OF CALHOUN }

Wm. Hurrell Halsey - - - Register of Deeds and P. A. Courtright - - - Surveyor hereby certify that we have each carefully compared the annexed copy with the plat of Mahany's Addition to Homer now of record in the office of said Register of Deeds and that it is a true transcript thereof from and of the whole of such record.

Wm. Hurrell Halsey - - - Register of Deeds
P. A. Courtright - - - Surveyor

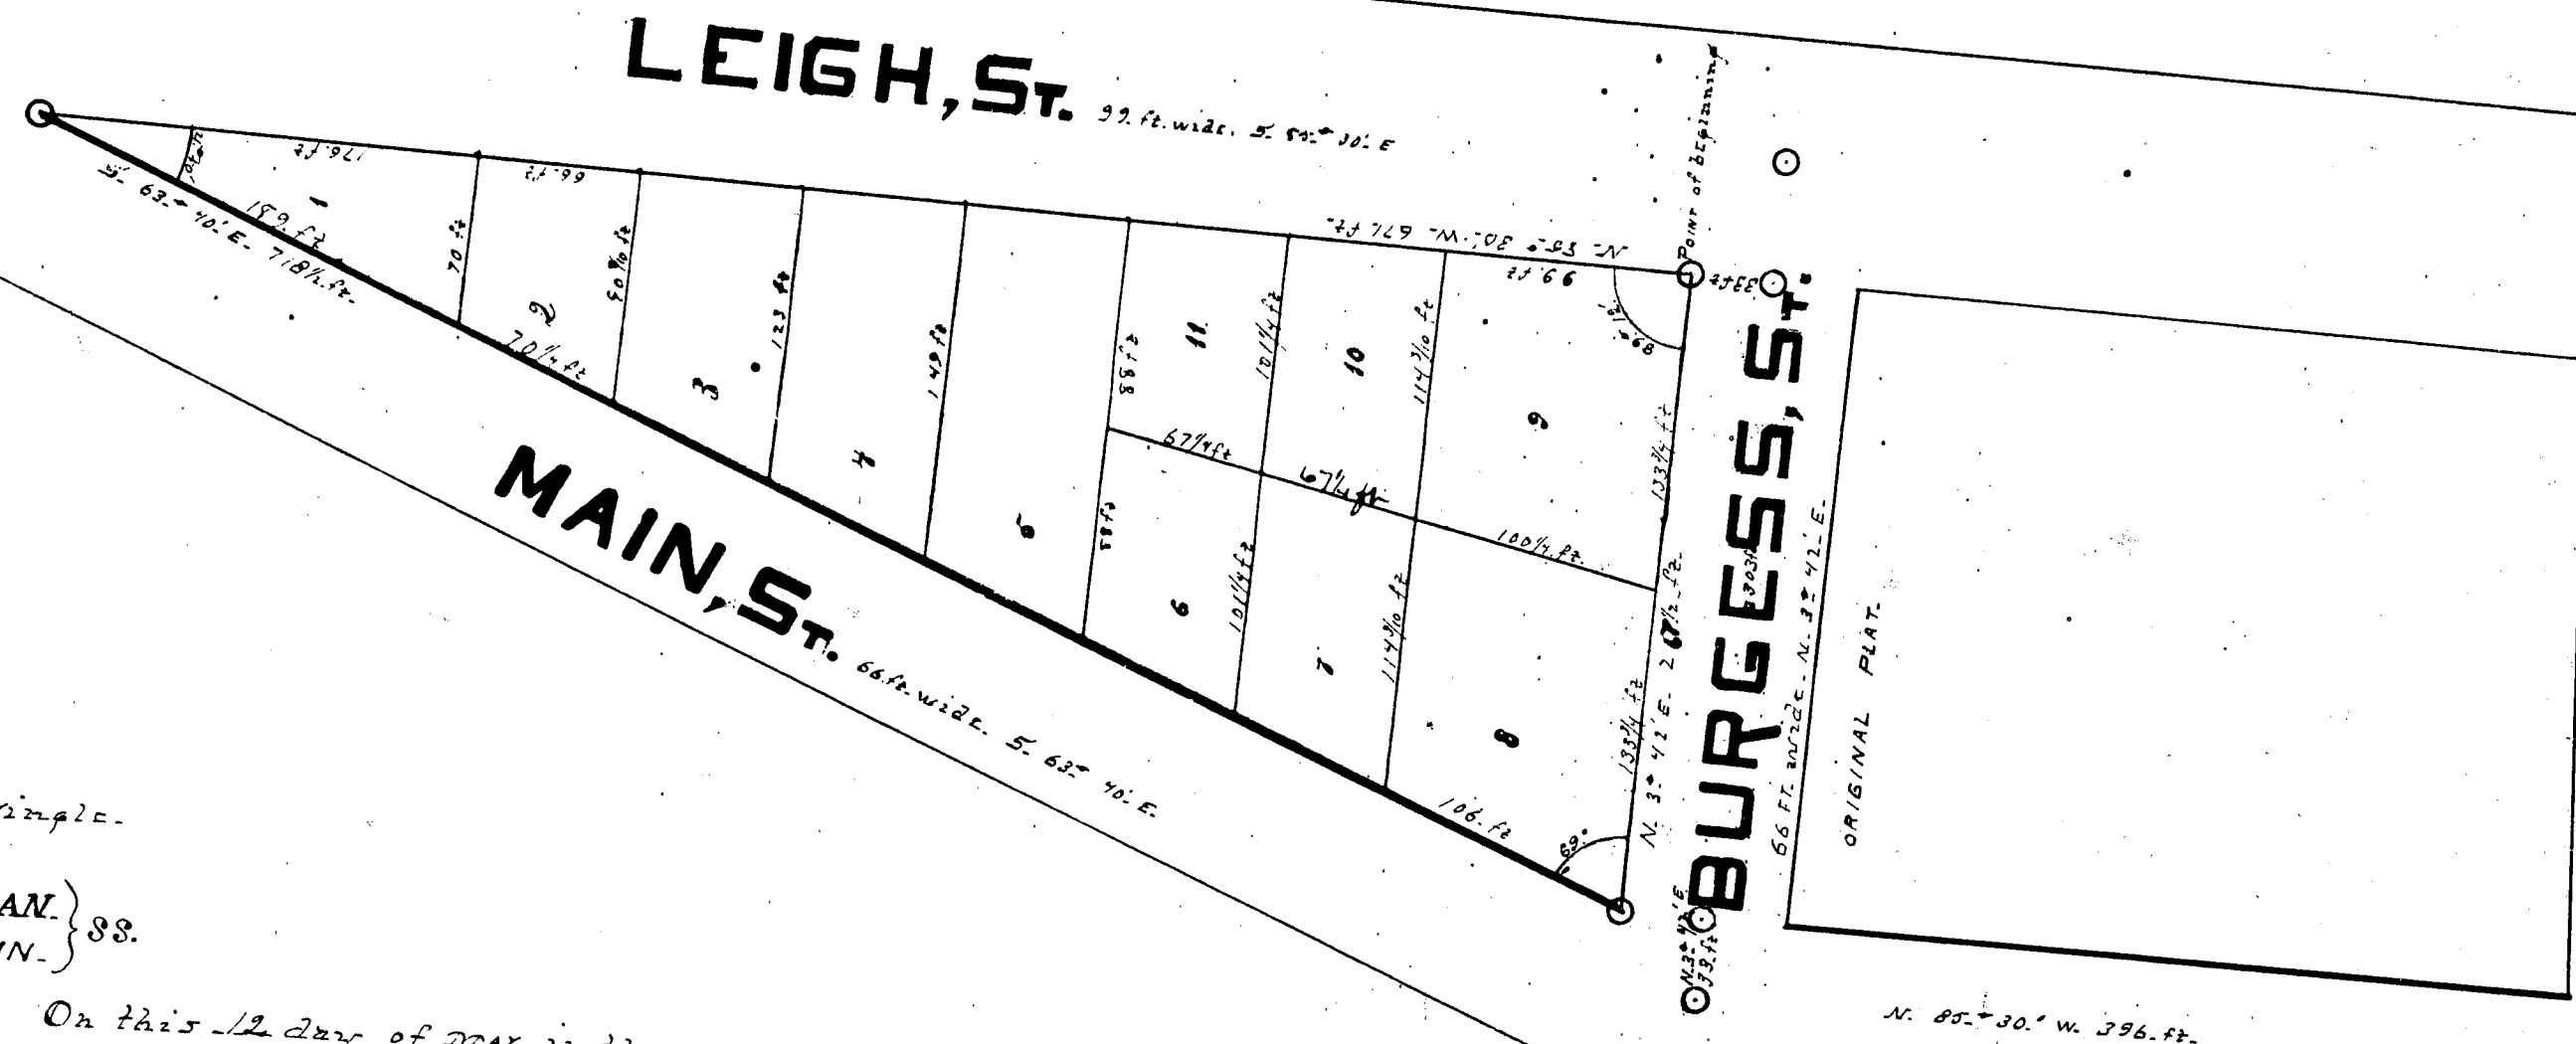

Charles S. Best - - - JUSTICE OF THE PEACE

EXAMINED AND APPROVED
20th. 26. 1894.

D. B. Angus - - - DEPUTY AUDITOR GENERAL.

RECEIVED AND FILED
IN AUDITOR GENERAL'S OFFICE
Aug 4, 1894
D. B. Angus
Deputy Auditor General.

Calhoun Co., Register's Office.
Recorded for record the 7th day of August, A. D., 1894, at 10 o'clock, P. M., and recorded in book... of... on page...
Wm. Hurrell Halsey - - - Register.

Calhoun Co., Register's Office.
Marshall, Mich. June 22nd 1894
Recorded for record this day
Certificate furnished in compliance with
Sect. 135, Act 200, P. L. Acts of 1893.
Wm. Hurrell Halsey

13402

4131

MAHANY'S ADDITION TO THE VILLAGE OF HOMER DEDICATION

Know all men by these presents that I, Charles H. Mahany, of the village of HOMER, in the county of CALHOUN, State of MICHIGAN, as proprietor, have caused all the lands embraced in the enclosed plat to be surveyed, laid out and plotted to be known as Mahany's addition to the village of HOMER, and that the lots of the parcels of land therein shown and marked as streets is hereby dedicated to the village of HOMER, in trust to and for the uses and purposes therein described and for no other use or purpose whatsoever. Signed and sealed in presence of

W. S. Smith
A. B. Robinson } Charles H. Mahany - - - single.
Proprietor

STATE OF MICHIGAN } ss.
COUNTY OF CALHOUN.

DISCRIPTION OF LAND PLATTED

The land embraced in the enclosed plat of Mahany's addition to the village of HOMER, is all that part of the S.E. 1/4 of the S.E. 1/4 of Section 10, Township 35 North, Range 4, West, [HOMER] described as follows, to wit: Beginning at the point of intersection of Main St. and Burgess St. the same being 335 ft. North, 1730 ft. West on the 500' line from the S.E. corner of Sec. 6, and 395 ft. North, 500 ft. West on the center line of Main St. and witnessed by a VAPLE TREE 10 ins. in diameter, S. 88° 16' W. 33 1/2 ft. and a VAPLE TREE 10 ins. dia. S. 45° 33' E. 20 1/2 ft. thence N. 35° 41' E. on the center line of Burgess St. 33 1/2 ft. to the point at the intersection of the center of Burgess St. with the N. line of Main St. 503 ft. a point at the intersection of the center of Burgess St. with the S. line of Leigh St. 503 ft. a point at the intersection of Burgess St. and Leigh St. streets, witnessed by a VAPLE TREE 10 ins. dia. S. 27° 7' E. 49 1/2 ft. and a VAPLE TREE 10 ins. dia. N. 55° 01' E. 55 1/2 ft. thence N. 55° 01' W. from the intersection of the center of Burgess St. with the S. line of Leigh St. and parallel with the center of Leigh St. 33 1/2 ft. to a point on the N.E. corner of plot 704 ft. a point on the W. extremity of plot 704 ft. thence S. 63° 40' E. on the N. line of Main St. 791 ft. to the S.E. corner of plot thence N. 57° 42' E. on the W. line of Burgess St. 267 ft. to the N.E. corner of plot.

SURVEYORS CERTIFICATE.

I hereby certify that the plat herein delineated is a correct one and that permanent monuments consisting of iron rods have been planted at points marked thus O as thereon shown at all angles in the boundaries of the lands plotted and at the intersection of streets.

Charles H. Mahany - - - Surveyor

STATE OF MICHIGAN } ss.
COUNTY OF CALHOUN.



Wm. H. Kelley - - - Register
of Deeds and Wm. H. Kelley - - - Surveyor
we have each carefully compared this copy with the original plat of Mahany's Addition to Homer and that it is an exact copy thereof and of the whole of such original map or plat.

Wm. H. Kelley - - - Register of Deeds.
Wm. H. Kelley - - - Surveyor.

STATE OF MICHIGAN } ss.
COUNTY OF CALHOUN.

Wm. H. Kelley - - - Register
of Deeds and Wm. H. Kelley - - - Surveyor
we have each carefully compared the annexed copy with the plat of Mahany's Addition to Homer now of record in the office of said register of deeds and that it is a true transcript thereof and of the whole of such record.

Wm. H. Kelley - - - Register of Deeds
Wm. H. Kelley - - - Surveyor.

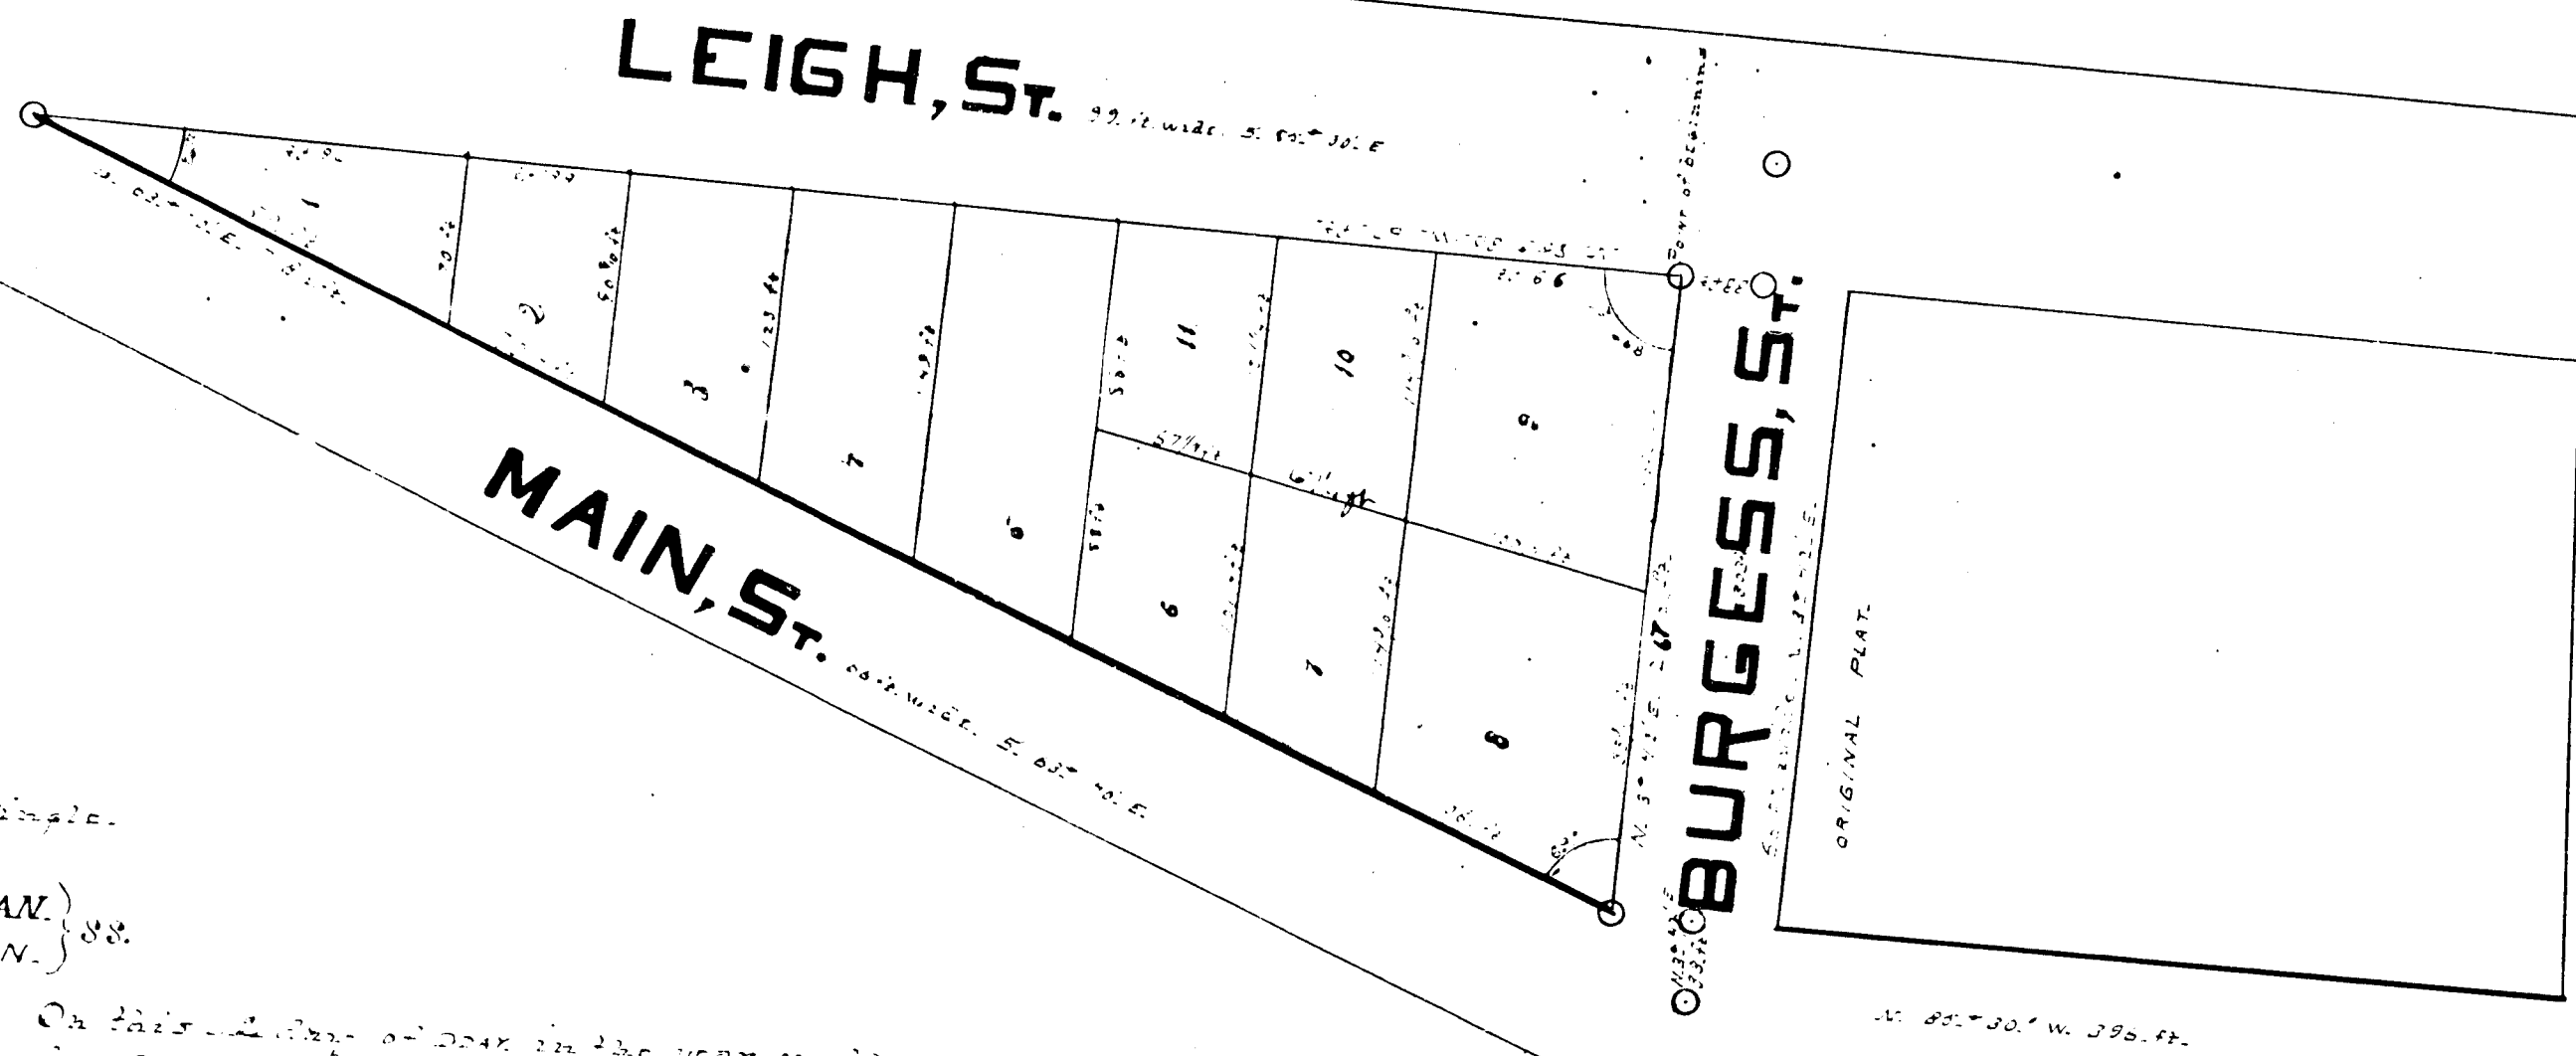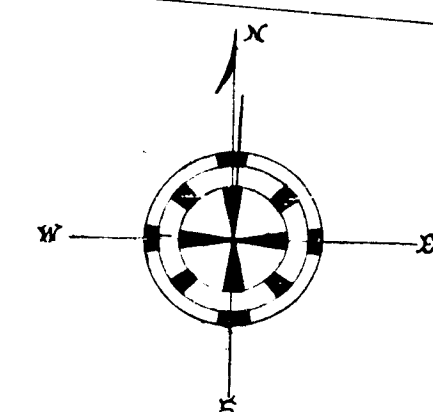

EXAMINED AND APPROVED
Jany 26, 1894.

D. B. Rogers - - -
DEPUTY AUDITOR GENERAL.

Calhoun Co., Register's Office.
Received for record the 27th day of Jan. A. D. 1894. at 2 o'clock, P. M., and recorded in book of Plats on page 14.
Wm. H. Kelley - - - Register.

Calhoun Co., Register's Office.
Received for record this day of Jan. A. D. 1894. at 2 o'clock, P. M., and recorded in book of Plats on page 14.
Wm. H. Kelley - - - Register.

13402