

A. R. HENRY'S ADDITION TO BATTLE CREEK.

DEDICATION.

Know all Men by these Presents, That we, Archibald R. Henry, as proprietor, and Elizabeth E., his wife, have caused the land embraced in the annexed plat to be surveyed, laid out and platted, to be known as "A. R. Henry's Addition to Battle Creek," and that the streets and avenue as shown on said plat are hereby dedicated to the use of the public for highways.

Signed and sealed in presence of—

W. C. Henry } Archibald R. Henry [L. S.]
H. Lindsay } Elizabeth E. Henry [L. S.]
Witnesses.

STATE OF MICHIGAN, ss.
COUNTY OF CALHOUN, ss.

On this 2nd day of June, A. D. 1893, before me, a Notary Public in and for said county, personally appeared the above named Archibald R. Henry, and Elizabeth E., his wife, known to me to be the persons who executed the above dedication, and acknowledged the same to be their free act and deed.

Harmon Lindsay
Notary Public Calhoun County Michigan

DESCRIPTION OF LAND PLATTED.

THE land embraced in the annexed plat of A. R. Henry's Addition to Battle Creek is all that part of the north-west fractional quarter of the north-east fractional quarter of section one, town two south, of range eight west, survey of Michigan, described as follows, to wit:—Beginning at a point on the south line of Walter's Addition to Battle Creek, 511½ feet easterly, along the said south line of said Walter's Addition, from the center of Washington Street (as shown on the recorded plat of said Walter's Addition to Battle Creek), and 33 feet north of the north-east corner of Haughey's Addition to Battle Creek, having witness 14 inch Elm, north 70½° east, 17½ feet; also 3 inch Maple, north 26° west, 25 feet; running thence south 383.79 feet, to, and along the east boundary of, said Haughey's Addition; thence south 88° 30' east, 156½ feet; thence south 160.71 feet, to the half quarter line of the north-east fractional quarter of said section one; thence south 88° 30' east, along said half quarter line, 145.86 feet; thence north 54½° east, to a point on the south line of said Walter's Addition to Battle Creek, having witness 14 inch Elm, north 75° west, 45½ feet; also 14 inch Spruce, north 45½° east, 48½ feet; thence north 88° 30' west, along said south line of said Walter's Addition, 302.61 feet, to the place of beginning. (All bearings are true meridian.)

SURVEYOR'S CERTIFICATE.

I HEREBY CERTIFY, That the Plat hereon delineated is a correct one, and that permanent monuments, consisting of Gas Pipe, have been planted at points marked thus, (•) as thereon shown at all angles in the boundaries of the land platted, and at all intersections of streets and avenues.

John Calumet
SURVEYOR

I Herby Certify, That this Plat was approved by the Common Council of the City of Battle Creek, on the 1st day of October A. D. 1893.

C. R. Thompson
Recorder of the City of Battle Creek.

Examined and approved June 10 1893. D. B. Ainger
Deputy Auditor General

Received for record this 3rd day of October A. D. 1893, at 2-30 o'clock P. M., and recorded in Liber 16 of Plats on page 16
Certificate being furnished in compliance with Section 25, Act 209, Public Acts of 1893.
Newell J. Kelsey
Register of Deeds

STATE OF MICHIGAN, ss.
COUNTY OF CALHOUN, ss.

We, Newell J. Kelsey, Register of Deeds, and Harlan K. Whitney, Surveyor, and maker of this copy, hereby certify that we have each carefully compared this copy with the original plat of A. R. Henry's Addition to Battle Creek, and that it is an exact copy thereof and of the whole of such original map or plat.

Harlan K. Whitney
Surveyor.
Newell J. Kelsey
Register of Deeds.

State of Michigan, ss.
County of Calhoun, ss.


We, Newell J. Kelsey, Register of Deeds, and Harlan K. Whitney, Surveyor, and maker of this copy, hereby certify that we have each carefully compared said annexed copy with the plat of "A. R. Henry's Addition to Battle Creek", now of record in the office of said Register of Deeds, and that it is a true transcript therefrom and of the whole of such record.

Harlan K. Whitney
Surveyor.
Newell J. Kelsey
Register of Deeds.


RECEIVED AND FILED
IN PUBLIC RECORDS OFFICE

Oct 16 1893
D. B. Ainger
Deputy Auditor General

Scale:— 50 feet equals 1 inch.

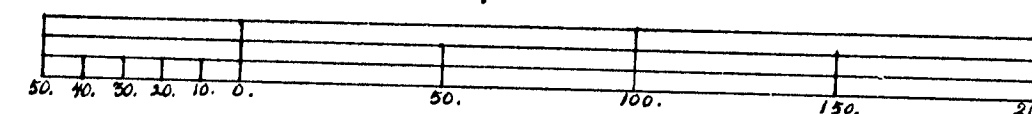

Walter's Addition to Battle Creek.

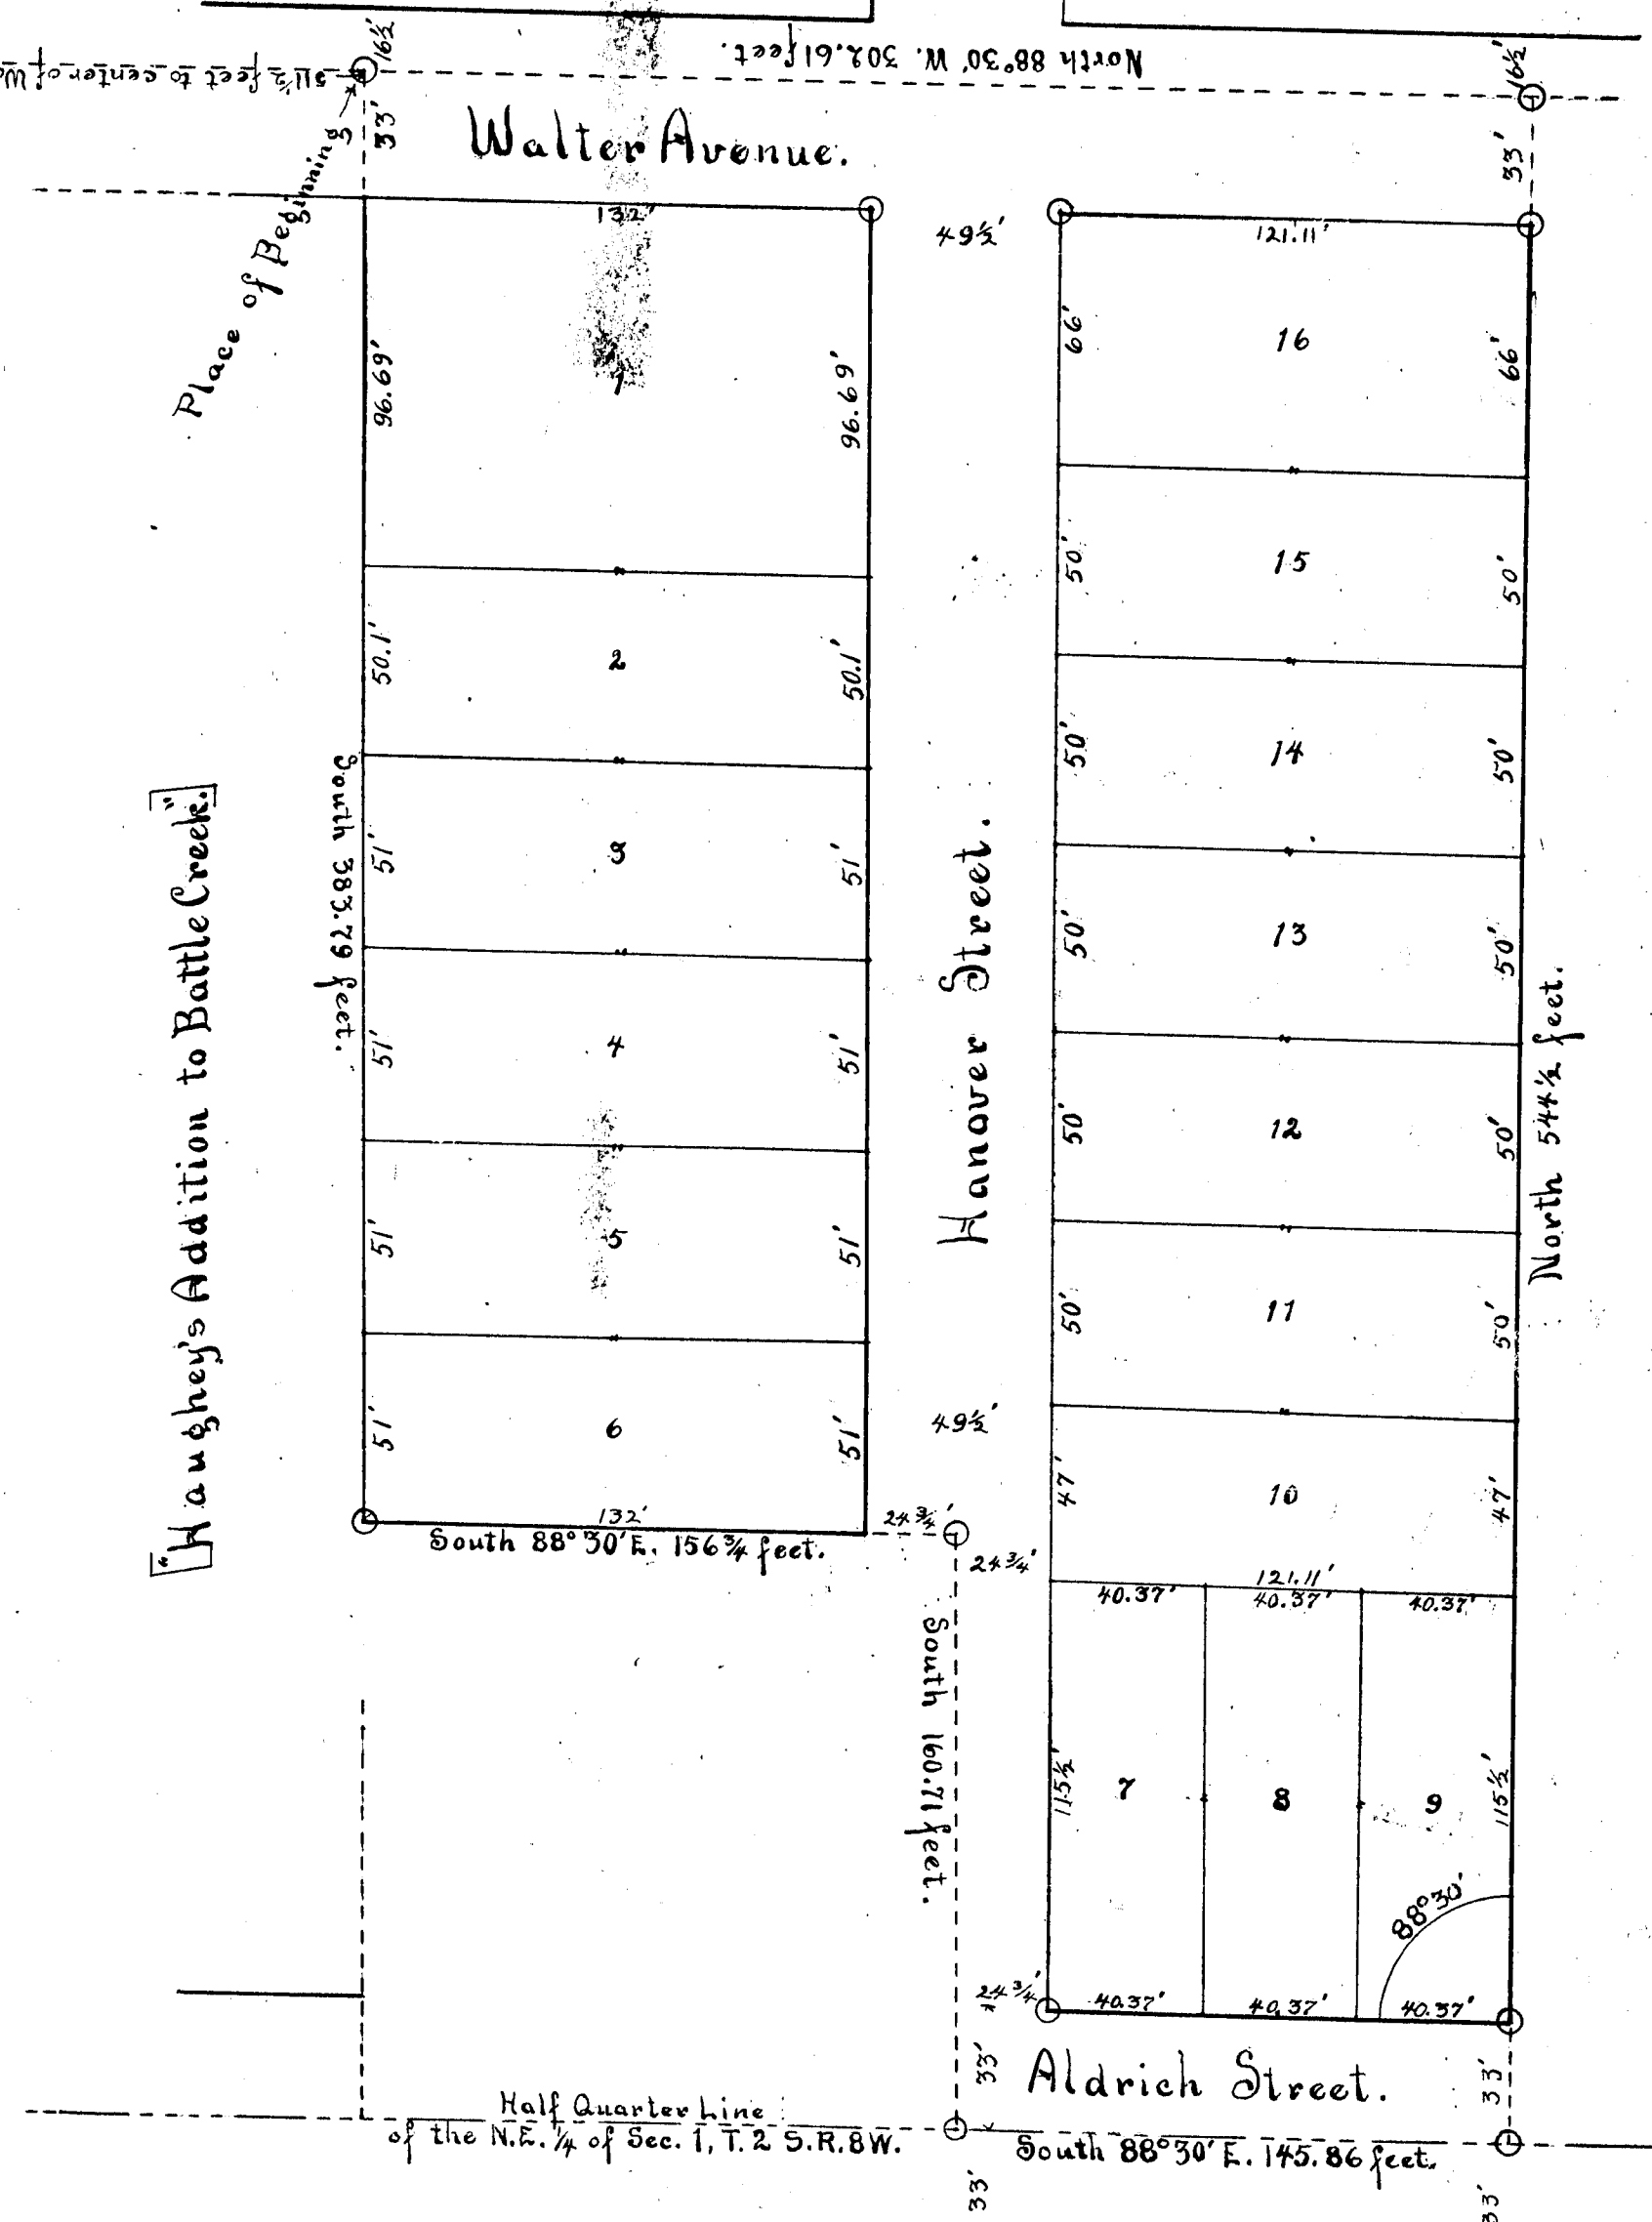

Citizens Addition to Battle Creek

A. R. HENRY'S ADDITION TO BATTLE CREEK.

DEDICATION.

Know all Men by these Presents, That we, Archibald R. Henry, as proprietor, and Elizabeth E., his wife, have caused the land embraced in the annexed plat to be surveyed, laid out and platted, to be known as "A. R. Henry's Addition to Battle Creek," and that the streets and avenue as shown on said plat are hereby dedicated to the use of the public for highways.

Signed and sealed in presence of—

W. C. Henry } Archibald R. Henry [L. S.]
H. Lindsay } Elizabeth E. Henry [L. S.]
Witnesses.

STATE OF MICHIGAN,
COUNTY OF CALHOUN,

On this 2nd day of June, A. D. 1893, before me, a Notary Public in and for said county, personally appeared the above named Archibald R. Henry, and Elizabeth E., his wife, known to me to be the persons who executed the above dedication, and acknowledged the same to be their free act and deed.

Harmon Lindsay
Notary Public, Calhoun County, Michigan

DESCRIPTION OF LAND PLATTED.

THE land embraced in the annexed plat of A. R. Henry's Addition to Battle Creek is all that part of the north-west fractional quarter of the north-east fractional quarter of section one, town two south, of range eight west, survey of Michigan, described as follows, to wit:—Beginning at a point on the south line of Walter's Addition to Battle Creek, 511 1/2 feet easterly, along the said south line of said Walter's Addition, from the center of Washington Street (as shown on the recorded plat of said Walter's Addition to Battle Creek), and 33 feet north of the north-east corner of Haughey's Addition to Battle Creek, having witness 14 inch Elm, north 70 1/2° east, 17 1/2 feet; also 3 inch Maple, north 26° west, 25 feet; running thence south 383.79 feet, to, and along the east boundary of, said Haughey's Addition; thence south 88° 30' east, 156 3/4 feet; thence south 160.71 feet, to the half quarter line of the north-east fractional quarter of said section one; thence south 88° 30' east, along said half quarter line, 145.86 feet; thence north 544 1/2 feet, to a point on the south line of said Walter's Addition to Battle Creek, having witness 14 inch Elm, north 75° west, 45 1/2 feet; also 14 inch Spruce, north 45 1/2° east, 48 1/2 feet; thence north 88° 30' west, along said south line of said Walter's Addition, 302.61 feet, to the place of beginning. (All bearings are true meridian.)

SURVEYOR'S CERTIFICATE.

I HEREBY CERTIFY, That the Plat hereon delineated is a correct one, and that permanent monuments, consisting of Gas Pipe, have been planted at points marked thus, . . . as thereon shown at all angles in the boundaries of the land platted, and at all intersections of streets and avenues.

John C. Lamere
SURVEYOR

I Herely Certify, That this Plat was approved by the Common Council of the City of Battle Creek, on the 1st day of October, A. D. 1893.

C. R. Thompson
Recorder of the City of Battle Creek.

Examined and approved June 10 1893. D. B. Ainger
Deputy Auditor General

Received for record this 3rd day of October A. D. 1893, at 2-30 o'clock P. M., and recorded in Liber 13 of Plats on page 16 of Certificate being furnished in compliance with Section 135, Act 300, Public Acts of 1893.

STATE OF MICHIGAN,
COUNTY OF CALHOUN,

We, Newell J. Kelsey, Register of Deeds, and Harlan K. Whitney, Surveyor, and maker of this copy, hereby certify that we have each carefully compared this copy with the original plat of A. R. Henry's Addition to Battle Creek, and that it is an exact copy thereof and of the whole of such original map or plat.


Harlan K. Whitney }
Newell J. Kelsey }
Surveyor. Register of Deeds.

State of Michigan, ss.
County of Calhoun,

We, Newell J. Kelsey, Register of Deeds, and Harlan K. Whitney, Surveyor, and maker of this copy, hereby certify that we have each carefully compared said annexed copy with the plat of "A. R. Henry's Addition to Battle Creek," now of record in the office of said Register of Deeds, and that it is a true transcript therefrom and of the whole of such record.

Harlan K. Whitney }
Newell J. Kelsey }
Surveyor. Register of Deeds.

Scale:— 50 feet equals 1 inch.

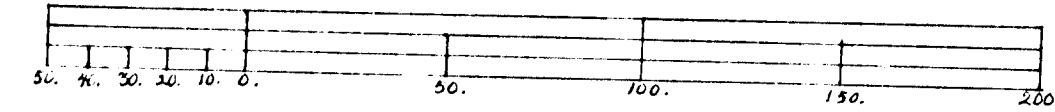

Walter's Addition to Battle Creek.

