



4219

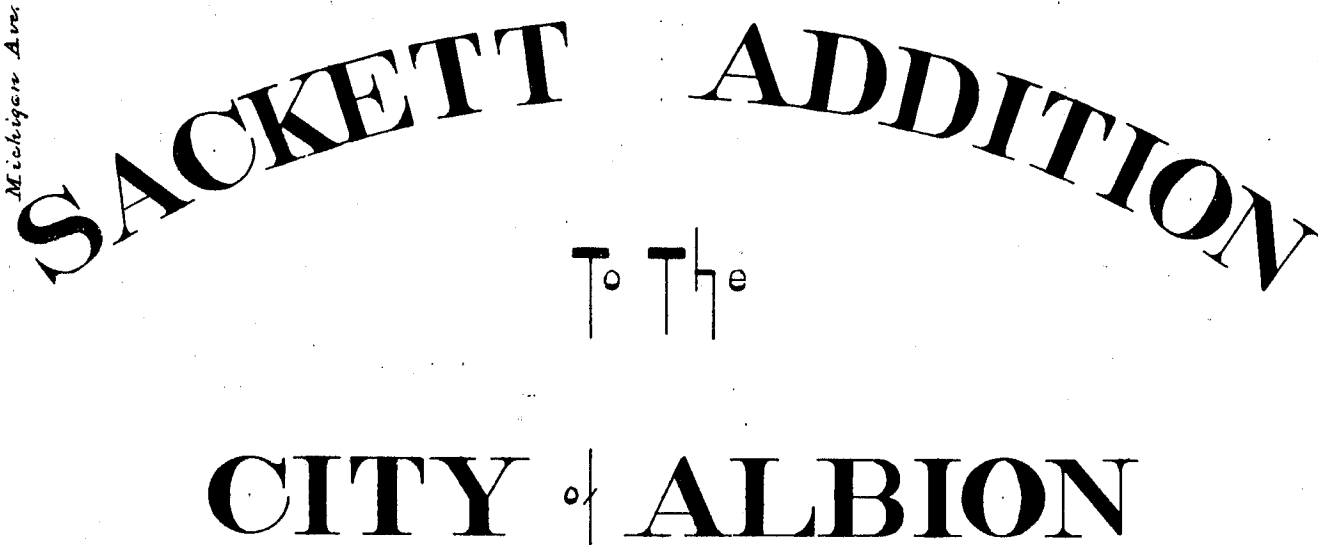

CITY OF ALBION

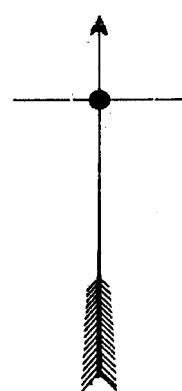

RECEIVED AND FILED
IN AUDITOR GENERAL'S OFFICE
April 20 1895
S. A. Singer
Deputy Auditor General.

Dedication Know All Men By These Presents, That I, Dora H. Sackett, proprietress, have caused the land embraced in the annexed plat to be surveyed, laid out and platted to be known as Sackett Addition to the City of Albion, and that the streets as shown on said plat are hereby dedicated to the use of the public

Signed and sealed in the presence of

W. L. Ransom
J. R. Sackett

Lora H Sackett [L.S.]

State of Michigan } ss.
County of Saginaw

County of Benewah On this Second day of January 1895
before me, a Notary Public in and for said county, personally came the above named Rosa Y. Sackett known to me to be the person
who executed the above dedication and acknowledged the same to be her free act and deed.

Wymau C. Paxson

Notary Public, Saginaw Co., Mich.

Commencing at an iron stake set on the centre of Huron Street six hundred and eleven and sixty five hundredths (611.65) feet north of an iron stake at the intersection of the centres of Michigan Ave. and Huron Street; thence east on a line parallel with Michigan Ave. three hundred and eighty and five tenths (389.5) feet to an iron stake; thence north on a line parallel with Huron Street three hundred and fifty-nine and one tenth (359.1) feet to an iron stake set on the south line of the right of way of the L. A. & M. S. R.R.; thence in a south-westerly direction along the south line of said right of way four hundred and thirty-eight tenths (438.8) feet to the centre of Huron Street; thence south, along the centre of Huron Street one hundred and fifty-six and seven tenths (156.7) feet to the place of beginning.

I hereby certify that the plat herein delineated is a correct one, and that permanent monuments, consisting of iron pipe, have been planted at points marked thus O as herein shown at all angles in the boundaries of the land platted and at all intersections of streets.

and at all intersections of streets.
 F. W. Anderson C.E.

Examined and approved

DR. Ringer

Dep. And Gen.
Causing, Mich. Jan 5. 1895

State of Michigan }
County of Calhoun }

County of Calhoun } Received for record and recorded in Liber 2 of platy on page 18 this 21 day of January A.D. 1895 - 11 - all - a certificate being furnished in compliance with Section 132, Act 286 Public Acts of 1893.

compliance with Section 135, Act 266 Public Acts of 1893.
Ernest Huber
 Registrar

State of Michigan }
County of Calhoun }

We, Irwin H. Halsey, Register of Deeds and L. W. Henderson Co.

hereby certify that we have each carefully compared the enclosed copy with the original plat of Sackett's Addition to the City of Abbotsford, and that it is an exact copy thereof and of the whole of such original map or plat.

original plat of Sackett Addition to the City of Albion, and that it is
 Truett Melsee, Register and
 L. W. Anderson C.E.

State of Michigan }
County of Calhoun }

We, Ernest Nelson Register of Deeds and

Tureby certify that we have each carefully compared the aforesaid copy with the plat of Sackett Addition to the City of Albion now on record in the office of the said Register of Deeds, and that it is a true transcript therefrom and of the whole of such record.


therefrom and of the whole of such record.

Wm H. Nelson, Register of Wills
 L. W. Anderson, C.E.

L. W. Anderson, C.E.

13406

4219

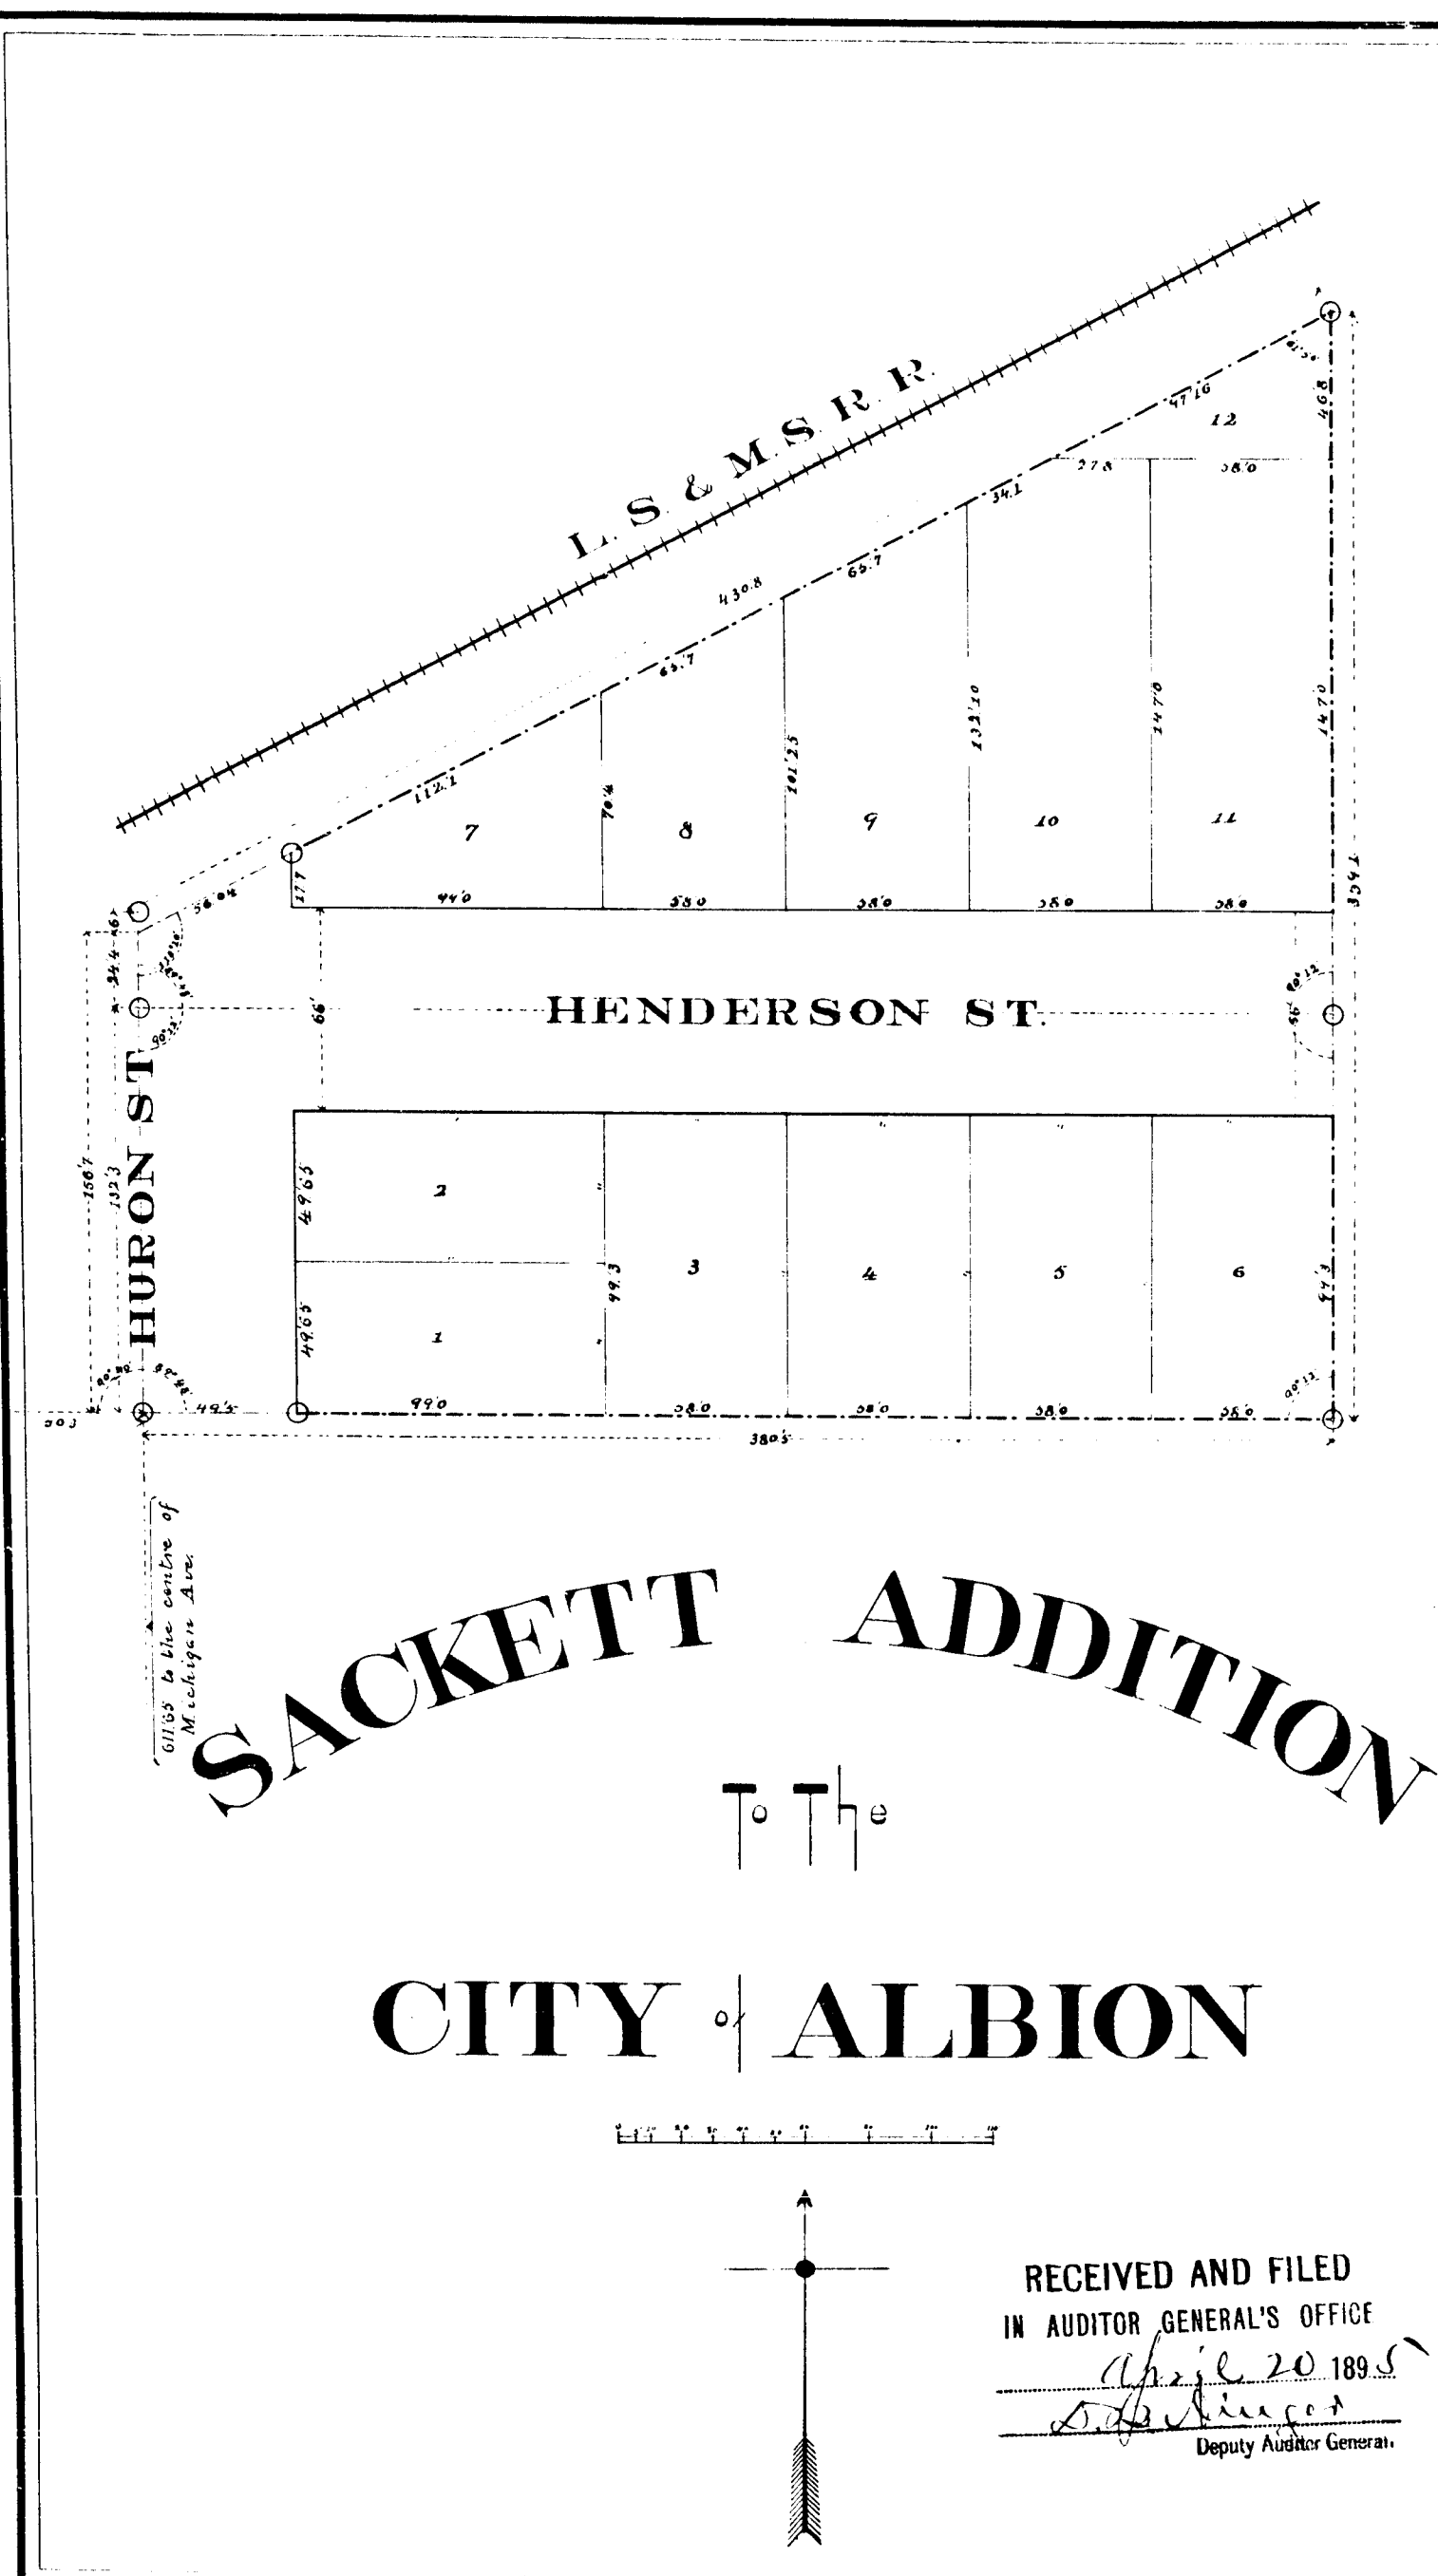

Dedication

Know All Men By These Presents, That I, Dora H Sackett, proprietress, have caused the land embraced in the annexed plat to be surveyed laid out and platted to be known as Sackett Addition to the City of Albion, and that the streets as shown on said plat are hereby dedicated to the use of the public.

Signed and sealed in the presence of

Wm. C. Parson

J. R. Sackett

Dora H Sackett [L.S.]

State of Michigan
County of Saginaw

On this Second day of January 1895
before me, a Notary Public in and for said county, personally came the above named Dora H Sackett, known to me to be the person who executed the above dedication and acknowledged the same to be her free act and deed.

Wm. C. Parson
Notary Public, Saginaw Co. Mich.

Description

Commencing at an iron stake set on the center of Huron Street one hundred and eleven and forty four hundredths (111.44) feet north of an iron stake at the intersection of the center of Michigan Ave. and Huron Street, thence east on a line parallel with Michigan Ave. three hundred and eighty and five tenths (380.5) feet to an iron stake, thence north on a line parallel with Huron Street three hundred and fifty-nine and one tenth (359.1) feet to an iron stake set on the south line of the right of way of the L. S. & M. S. R. R., thence in a south westerly direction along the south line of said right of way four hundred and thirty and eight tenths (430.8) feet to the center of Huron Street, thence south, along the center of Huron Street one hundred and fifty six and seven tenths (156.7) feet to the place of beginning.

I hereby certify that the plat herein delineated is a correct one, and that permanent monuments, consisting of iron pipes, have been planted at points marked thus O as herein shown at all angles in the boundaries of the land platted and at all intersections of streets.

D. W. Anderson C.E.

Examined and approved

D. W. Anderson

Dep. and Gen.

Canning, Mich. Jan. 5. 1895

State of Michigan
County of Calhoun

Received for record and recorded in Liber 3 of plat on page 18 this 21 day of January A.D. 1895 - 11-000 - certificate being furnished in compliance with Section 135, Act 206 Public Acts of 1893.

Wm. C. Parson
Register of Deeds

State of Michigan
County of Calhoun

We Wm. C. Parson Register of Deeds and D. W. Anderson C.E. hereby certify that we have each carefully compared the annexed copy with the original plat of Sackett Addition to the City of Albion, and that it is an exact copy thereof and of the whole of such original map or plat.

Wm. C. Parson Register of Deeds
D. W. Anderson C.E.

State of Michigan
County of Calhoun

We Wm. C. Parson Register of Deeds and D. W. Anderson C.E. hereby certify that we have each carefully compared the annexed copy with the plat of Sackett Addition to the City of Albion now on record in the office of the said Register of Deeds, and that it is a true transcript therefrom and of the whole of such record.

Wm. C. Parson Register of Deeds
D. W. Anderson C.E.