



Scale, 50 feet equals 1 inch.

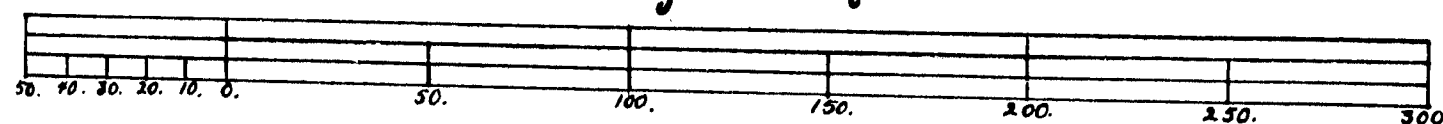

["Walter's Addition to Battle Creek"]

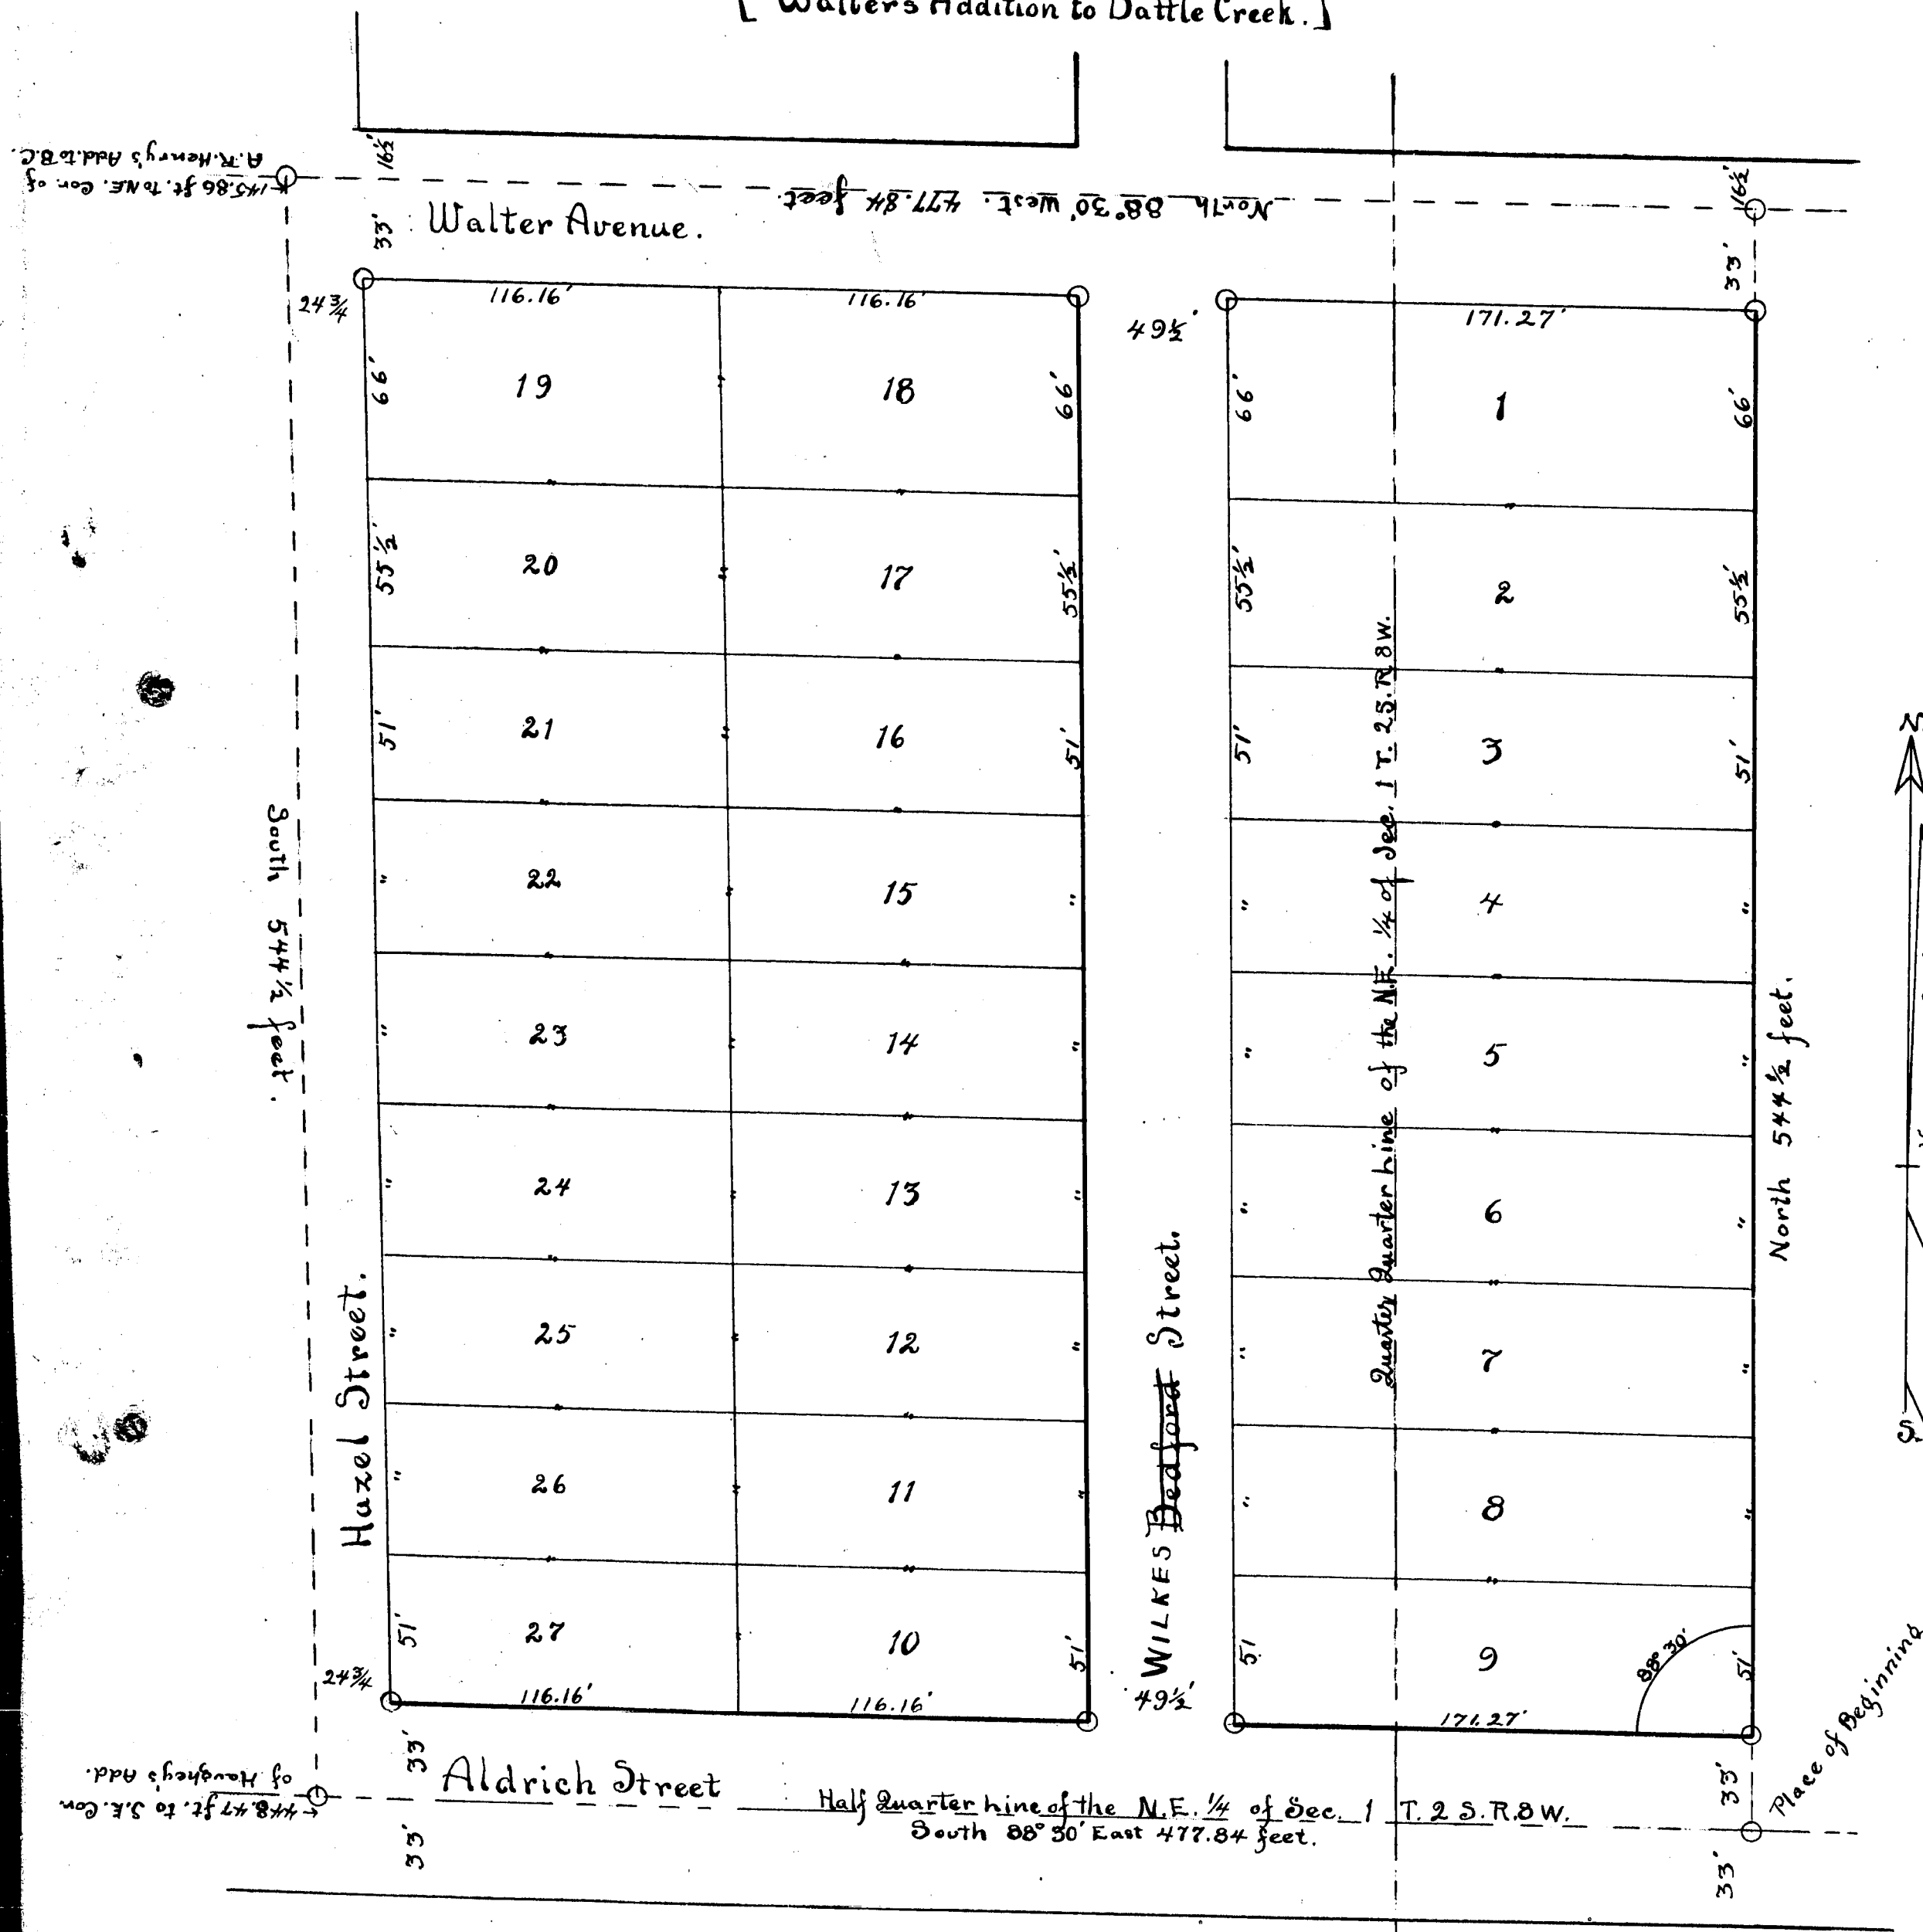

RICE & WESTON'S ADDITION TO BATTLE CREEK.

DEDICATION.

Know all Men by these Presents, That we, Archibald R. Henry, as proprietor, and Elizabeth C. his wife, have caused the land embraced in the annexed plat to be surveyed, laid out and platted to be known as "Rice & Weston's Addition to Battle Creek," and that the streets and avenue as shown on said plat are hereby dedicated to the use of the public for highways.

Signed and sealed in presence of—

W. C. Henry, Archibald R. Henry [L. S.]
H. Lindaby, Elizabeth C. Henry [L. S.]
witnesses.

State of Michigan } ss On this 2nd day of June, A. D. 1893, before me, a Notary Public in and for said county, personally appeared the above named Archibald R. Henry and Elizabeth C. his wife, known to me to be the persons who executed the above dedication and acknowledged the same to be their free act and deed.

DESCRIPTION OF LAND PLATTED.

THE land embraced in the annexed plat of Rice & Weston's Addition to Battle Creek is all that part of the north fractional half of the northeast fractional quarter of section one, town two south, of range eight west, survey of Michigan, described as follows, to-wit:—Beginning at a point on the half quarter line of the northeast fractional quarter of said section one, 926.31 feet easterly, along said half quarter line, from the southeast corner of Haughey's Addition to Battle Creek, and thence witness 8 inch Black Oak north 49° west, 29½ feet; also 14 inch Black Oak north 28½° east, 68 feet; also the northwest corner of Skinner & Stone's Addition to Battle Creek, north 88° east 37½ feet, running thence north 54½° east to a point on the south line of Walter's Addition to Battle Creek, having within 3 inch Maple, north 44½° east, 85½ feet; also 3 inch Maple, north 52½° west, 46 feet; thence north 88° 30' west, along the said south line of said Walter's Addition to Battle Creek, 477.84 feet; to a point having witness 16 inch Elm, north 72½° east, 43 feet; also 14 inch Elm, north 67° west, 37 feet; thence south 54½° east, to the said half quarter line; thence south 88° 30' east, along said half quarter line, 477.88 feet, to the place of beginning. (All bearings are true meridian.)

SURVEYOR'S CERTIFICATE.

I HEREBY CERTIFY, That the Plat herein delineated is a correct one and that permanent monuments, consisting of Gas Pipe, have been planted at points marked thereon, as thereon shown at all angles in the boundaries of the land platted, and at all intersections of streets and avenues.

I Herby Certify, That this Plat was approved by the Common Council of the City of Battle Creek, on the 17th day of February A. D. 1896.

Examined and approved, June 10, 1893 D. B. Ainger, Deputy Auditor General.

Received for record this 24th day of February A. D. 1896, at 3 o'clock P. M., and recorded in Liber 3 of Plats on page 1, as a proper certificate was furnished in compliance with Section 135, Act 206, Laws of 1893.

State of Michigan } ss We, Newell Kelcey, Register of Deeds, and Harlan K. Whitney, Surveyor, and maker of this plat, hereby certify that we have each carefully compared this copy with the original plat of Rice & Weston's Addition to Battle Creek, and that it is an exact copy thereof and of the whole of such original map or plat.


State of Michigan } ss We, Newell Kelcey, Register of Deeds, and Harlan K. Whitney, Surveyor, and maker of this annexed copy, hereby certify that we have each carefully compared said annexed copy with the plat of Rice & Weston's Addition to Battle Creek, now of record in the office of said Register of Deeds, and that it is a true transcript therefrom, and of the whole of such record.

AND FILED
IN AUDITOR GENERAL'S OFFICE
March 14 1896
Deputy Auditor General.


13409

4347

Scale, 50 feet equals 1 inch.

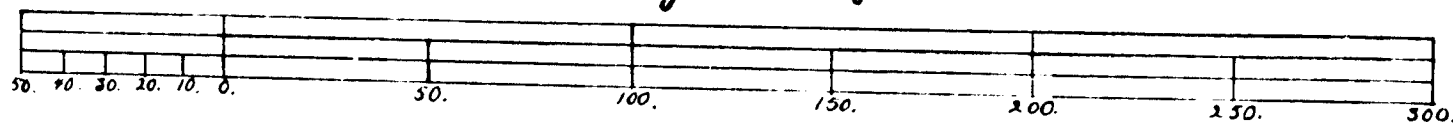

["Walter's Addition to Battle Creek"]

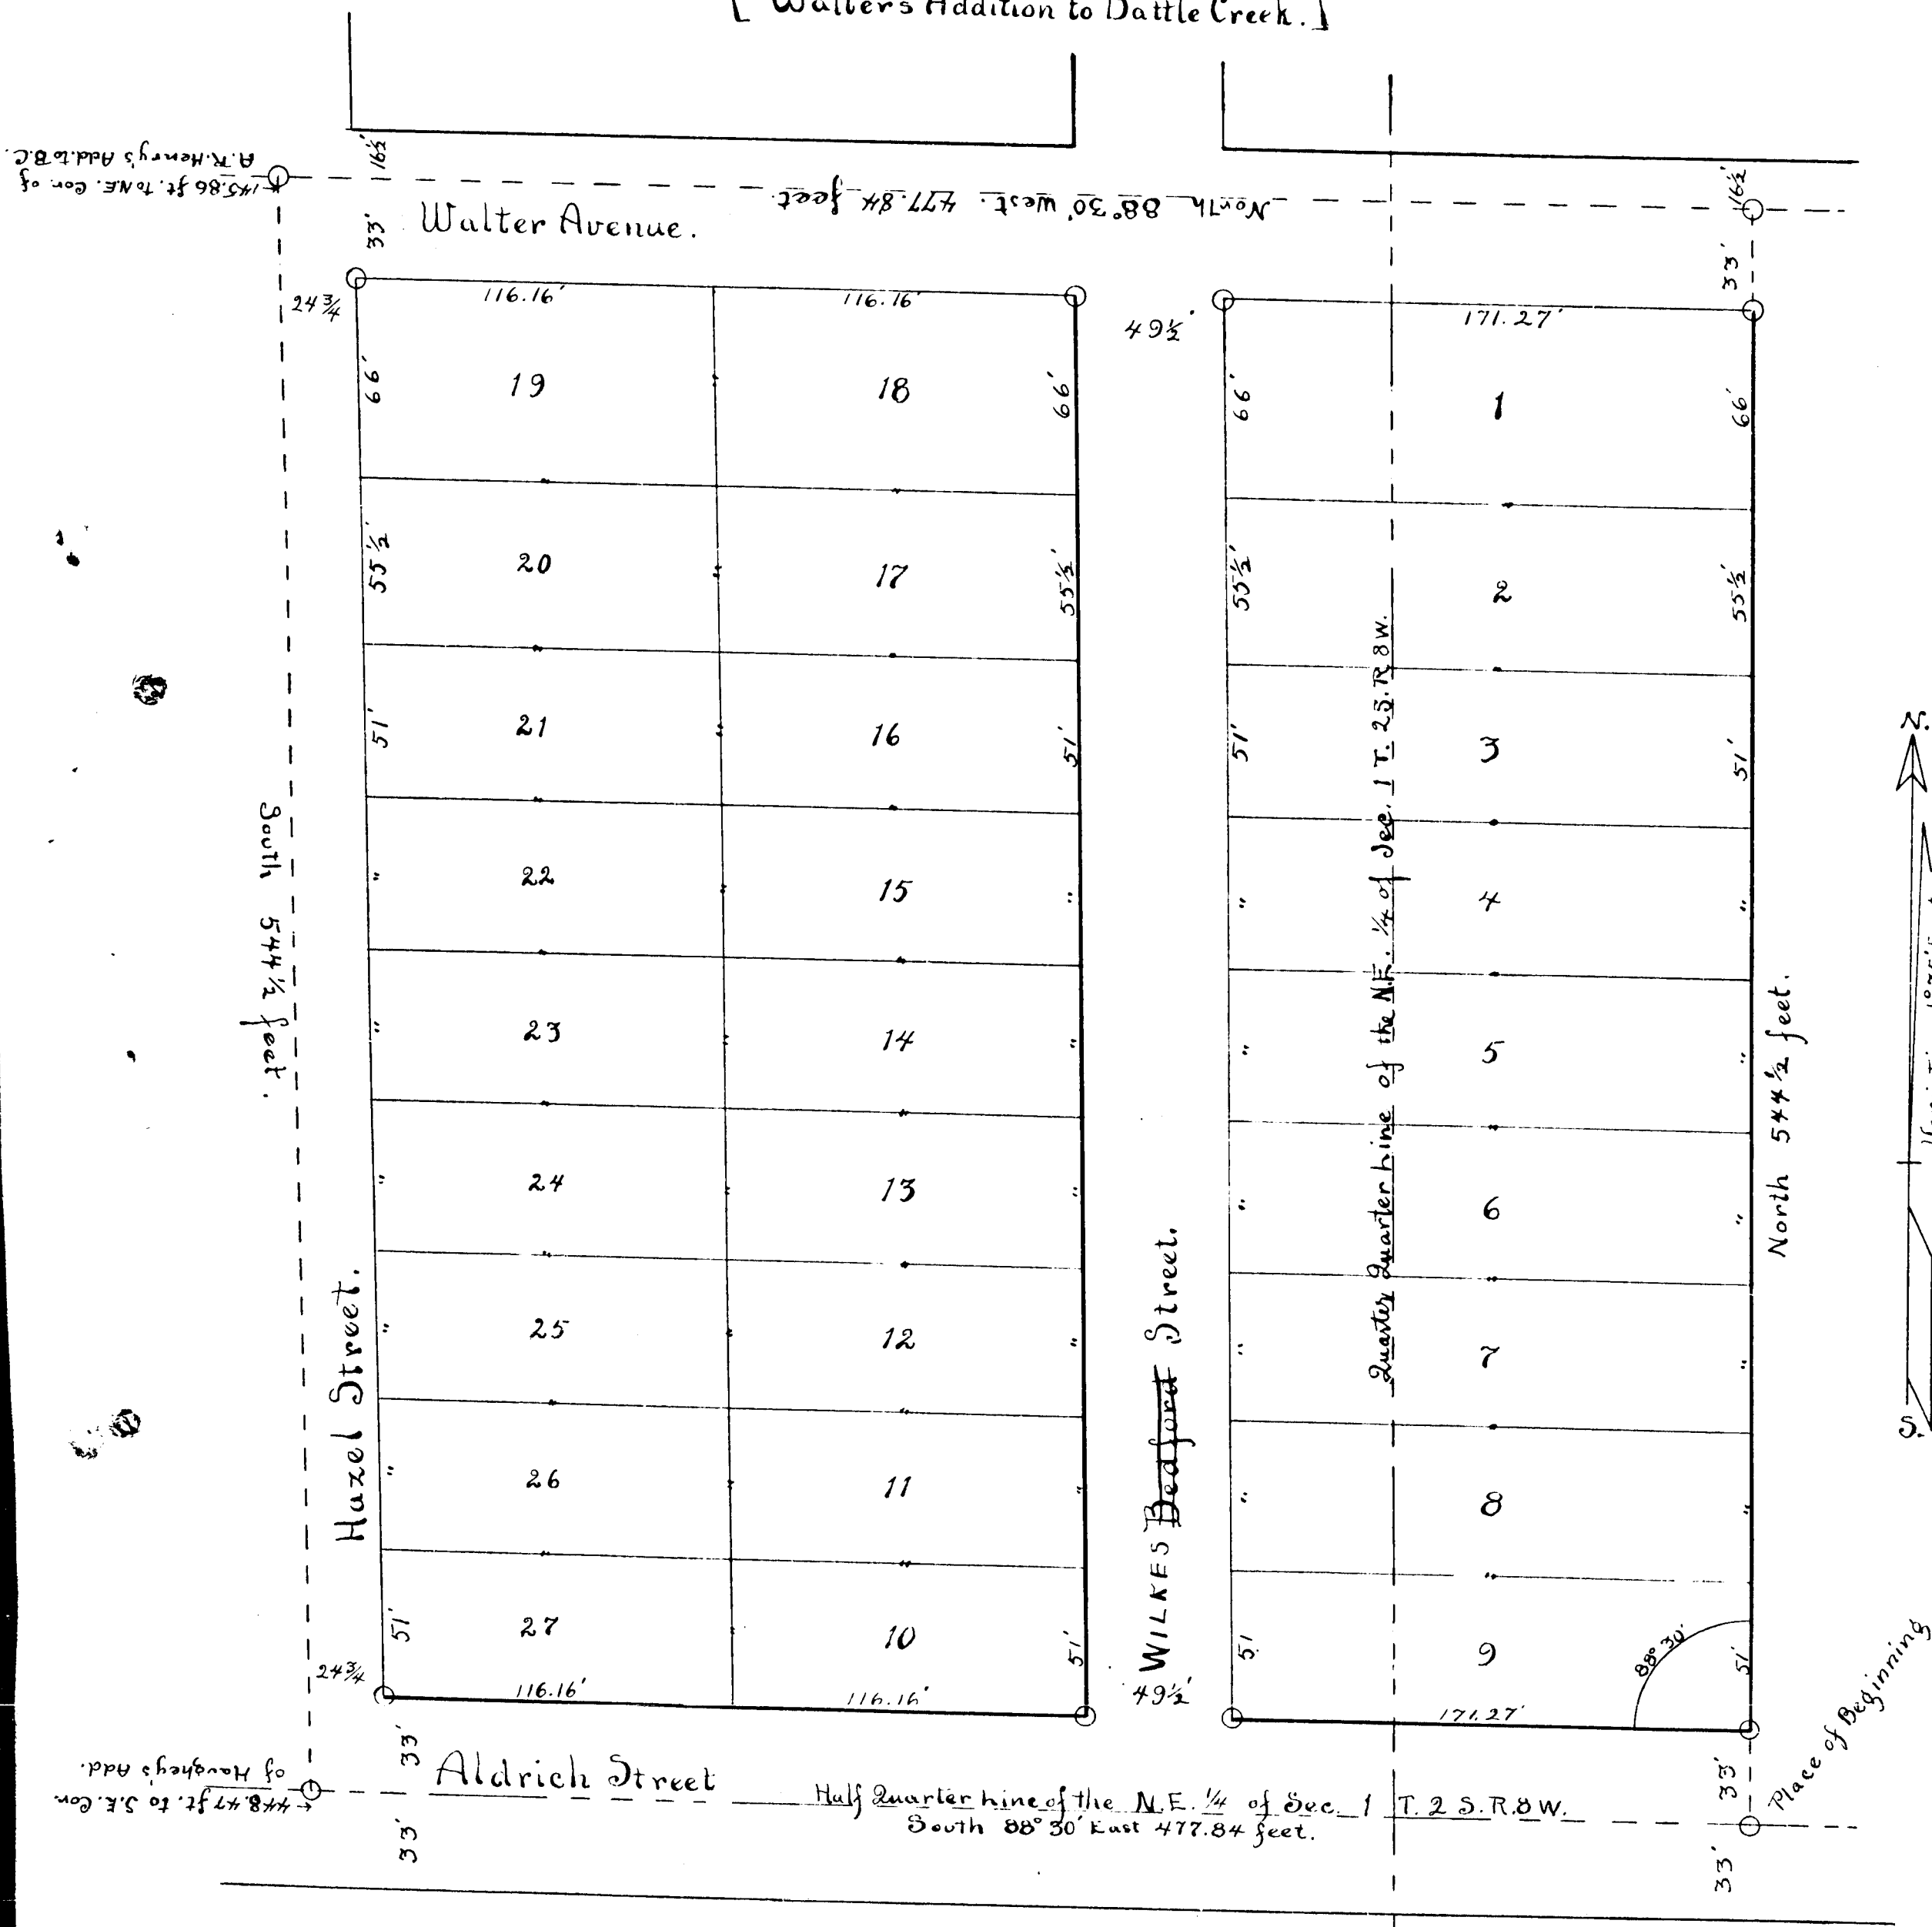

["Citizens Addition to Battle Creek"]

RICE & WESTON'S ADDITION TO BATTLE CREEK.

DEDICATION.

Know all Men by these Presents, That we, Archibald R. Henry, as proprietor, and Elizabeth C. his wife, have caused the land embraced in the annexed plat to be surveyed, laid out and platted to be known as "Rice & Weston's Addition to Battle Creek," and that the streets and avenue as shown on said plat are hereby dedicated to the use of the public for highways.

Signed and sealed in presence of—

W. C. Henry, Archibald R. Henry [L. S.]
H. Lindsay, Elizabeth C. Henry [L. S.]

State of Michigan } ss On this 2nd day of June, A.D. 1893, before me, a Notary Public in and for said county, personally appeared the above named Archibald R. Henry, and Elizabeth C. his wife, known to me to be the persons who executed the above dedication and acknowledged the same to be their free act and deed.

DESCRIPTION OF LAND PLATTED.

THE land embraced in the annexed plat of Rice & Weston's Addition to Battle Creek is all that part of the north fractional half of the northeast fractional quarter of section one, town two south, of range eight west, survey of Michigan, described as follows, to wit:—Beginning at a point on the half quarter line of the north-east fractional quarter of said section one, 926.31 feet easterly, along said half quarter line from the south-east corner of Haughey's Addition to Battle Creek, and thence westerly 8 inch Black Oak north 49° west, 29½ feet; also 14 inch Black Oak, north 28½° east, 68 feet; also the northwest corner of Stoner's Addition to Battle Creek, south 88° east 37½ feet, running thence north 54½° east, 85½ feet; also 3 inch Maple, north 52½° west, 46 feet; thence north 88° 30' west, along the said south line of said Walter's Addition to Battle Creek, 477.84 feet; to a point having witness 16 inch Elm, north 72½° east, 43 feet; also 14 inch Elm, north 67° west, 37 feet; thence south 54½° east, to the said half quarter line; thence south 88° 30' east, along said half quarter line, 477.88 feet, to the place of beginning. (All bearings are true meridian.)

SURVEYOR'S CERTIFICATE.

I HEREBY CERTIFY, That the Plat herein delineated is a correct one, and that permanent monuments, consisting of Gas Pipe, have been planted at points marked thereon, as thereon shown at all angles in the boundaries of the land platted, and at all intersections of streets and avenue.

I Herby Certify, That this Plat was approved by the Common Council of the City of Battle Creek, on the 17th day of February, A.D. 1896.

Examined and approved, June 12, 1893 D. B. Ainger, Deputy Auditor General.

Received for record this 24th day of February, A.D. 1896, at 3 o'clock P.M., and recorded in Liber 3 of Plats on page 81, as a proper certificate was furnished in compliance with Section 135, Act 206, Laws of 1893.

State of Michigan } ss We, Newell Kelsey, Register of Deeds, and Harlan K. Whitney, Surveyor, and maker of this plat, hereby certify that we have each carefully compared this copy with the original plat of Rice & Weston's Addition to Battle Creek, and that it is an exact copy thereof and of the whole of such original map or plat.

Harlan K. Whitney, Surveyor.
Newell Kelsey, Register of Deeds.

AND FILED
IN AUDITOR GENERAL'S OFFICE
March 14 1896
Deputy Auditor General

13409

4317