6175

VACATED BY RESOLUTION OF CITY COMMISSION October 3 1956 VOUCHER No. 6177-56

13410

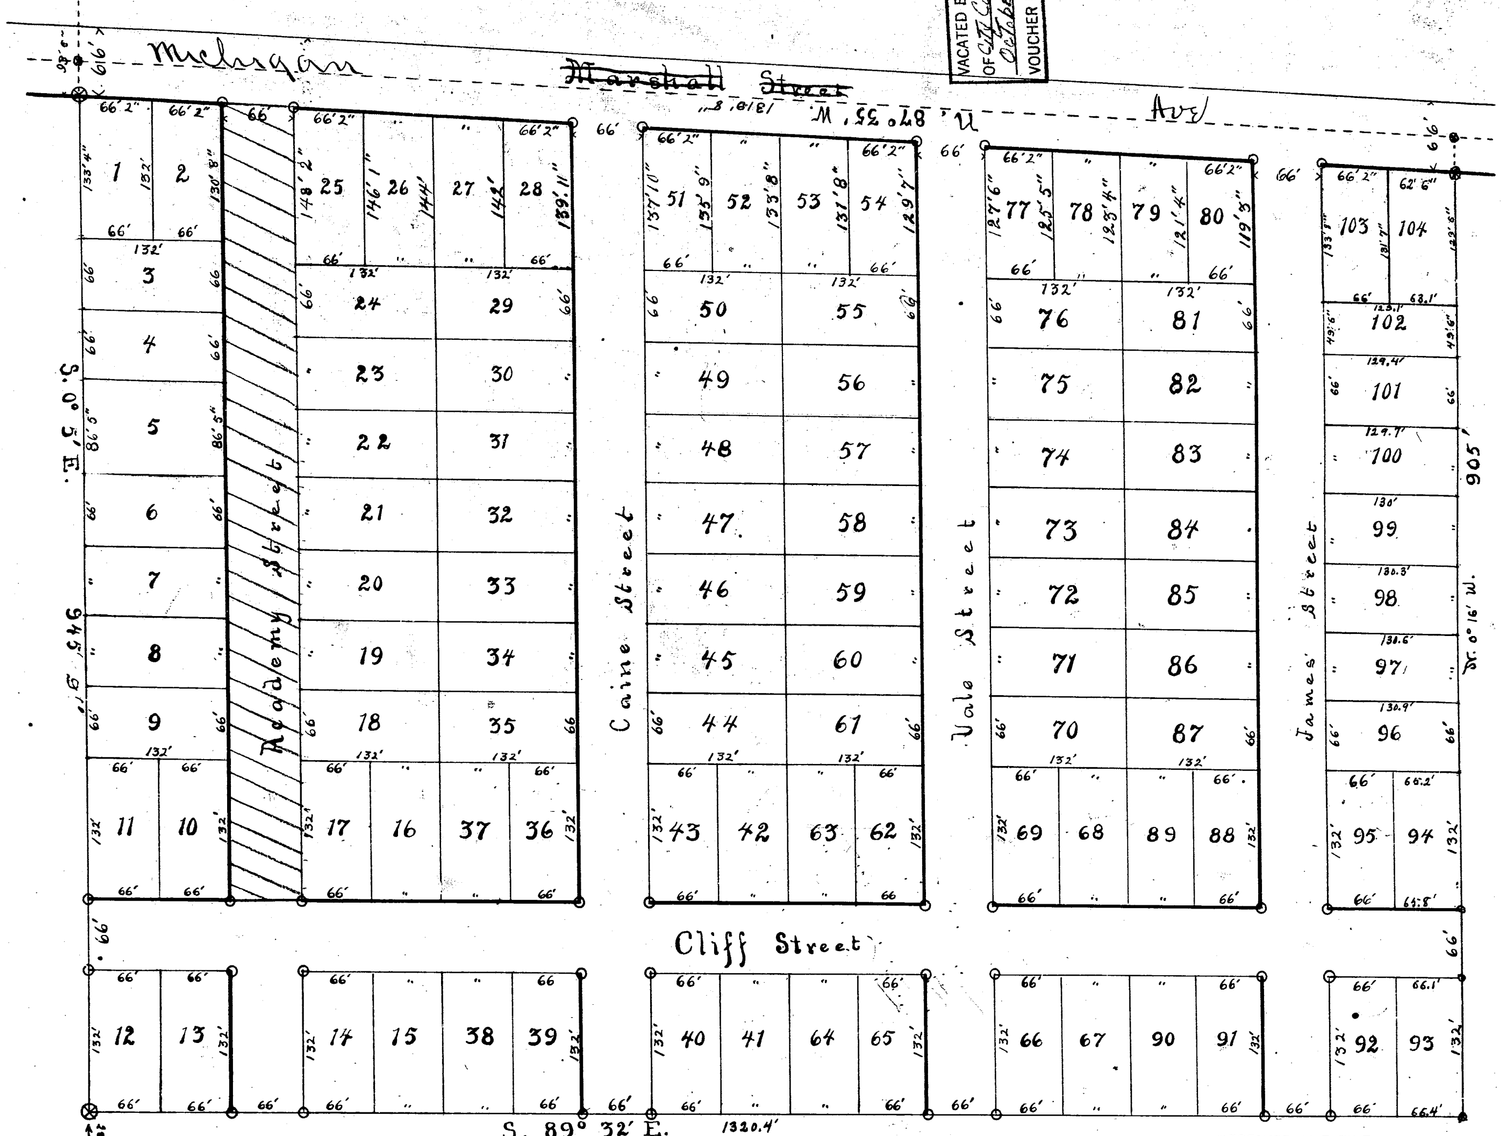

RECEIVED AND FILED.
IN AUDITOR GENERAL'S OFFICE,
NOV. 12-1907
Deputy Auditor General.

Caine's Addition to Battle Creek.

Dedication.

Know all men by these presents, That we Almira Caine; John W. Caine and Lizzie P. his wife; Robert E. Caine (Bachelor); James L. Caine and Harriet M. his wife; and Albert Earl and Roxana D. his wife; and The Public Schools of the City of Battle Creek (by the President and Secretary of the Board of Trustees); as proprietors; have caused the land embraced in the annexed plat to be surveyed, laid out and platted, to be known as Caine's Addition to Battle Creek, and that the Streets as shown on said plat are hereby dedicated to the use of the public for highways.

Signed and sealed in presence of

J. H. Stone
as to Almira, James L., John W., Robert E., Lizzie P., and Harriet M. Caine and Albert and Roxana D. Earl
Geo. W. Mecken
as to all parties
} Witnesses.

Albert Earl [L.S.]

Roxana D. Earl [L.S.]

Blanche B. Knisely
as to Mary L. Briggs
J. A. L. Schumacher
as to Leon M. Gillette
} Witnesses

Almira Caine [L.S.]

James L. Caine [L.S.]

John W. Caine [L.S.]

Robert E. Caine (Bachelor) [L.S.]

Lizzie P. Caine [L.S.]

Harriet M. Caine [L.S.]

The Public Schools of the City of Battle Creek (By the President & Secretary of the Board of Trustees)
Leon M. Gillette, President. [L.S.]
Mary L. Briggs, Secretary. [L.S.]

County of Calhoun, } ss.
State of Michigan,

On this 16th day of October 1896 before me, a Notary Public in and for said County, personally came the above named Almira Caine; John W. Caine and Lizzie P. his wife; Robert E. Caine; James L. Caine and Harriet M. his wife; and Albert Earl and Roxana D. his wife; and Leon M. Gillette, President and Mary L. Briggs, Secretary of the Board of Trustees of the Public Schools of the City of Battle Creek, known to me to be the persons who executed the above dedication, and acknowledged the same to be their free act and deed.

George W. Mecken, Notary Public.

I hereby certify, That this plat was approved by the Common Council of the City of Battle Creek, on the first day of August A.D. 1896.

C. R. Thompson, Recorder of the City of Battle Creek.

Description of Land Platted.

The land embraced in the annexed plat of Caine's Addition to Battle Creek is described as follows: Being all that part of the northwest quarter of the southwest quarter of section eight, Township two South of Range seven west; which lies south of the center of Marshall Street; excepting a strip of land 388 25/100 feet in width off the south side thereof.

Surveyor's Certificate.

I hereby certify, That the plat hereon delineated is a correct one, and that permanent monuments, consisting of fire clay, 3 inches in diameter and one foot long, have been planted at points marked thus ⊗ as thereon shown at all angles in the boundaries of land platted, and of gas pipe at points marked thus ○ as thereon shown at all intersections of streets.

Alfred L. Markoff, surveyor.

Examined and approved April 15 1896.

D. B. Ainger, Deputy Auditor General.

Register's Office, Calhoun County, } ss.

This instrument was presented and received for record this 22nd day of April 1896 at 9 o'clock A. M. and proper certificate was furnished in compliance with section 135, act 206, Laws of 1893.

Recorded the 22nd day of April A.D. 1896 at 11:00 o'clock A. M. in Liber 3 of Plats, on Page 74.

Newell J. Kelsey, Register of Deeds.

State of Michigan, County of Calhoun, } ss.

We, Newell J. Kelsey, Register of Deeds, and Alfred L. Markoff, Surveyor, hereby certify that we have each carefully compared this copy with the original plat of Caine's Addition to Battle Creek, and that it is an exact copy thereof and of the whole of such original map or plat.

Newell J. Kelsey, Register of Deeds.

Alfred L. Markoff, Surveyor.

State of Michigan, County of Calhoun, } ss.

We, Newell J. Kelsey, Register of Deeds, and Alfred L. Markoff, Surveyor, hereby certify that we have each carefully compared the annexed copy with the plat of Caine's Addition to Battle Creek, now of record in the office of said Register of Deeds, and that it is a true transcript therefrom and of the whole of such record.

Newell J. Kelsey, Register of Deeds.

Alfred L. Markoff, Surveyor.

6175

VACATED BY RESOLUTION OF CITY COMMISSION
Oct 16th 1922
VOUCHER No. 6175

13410

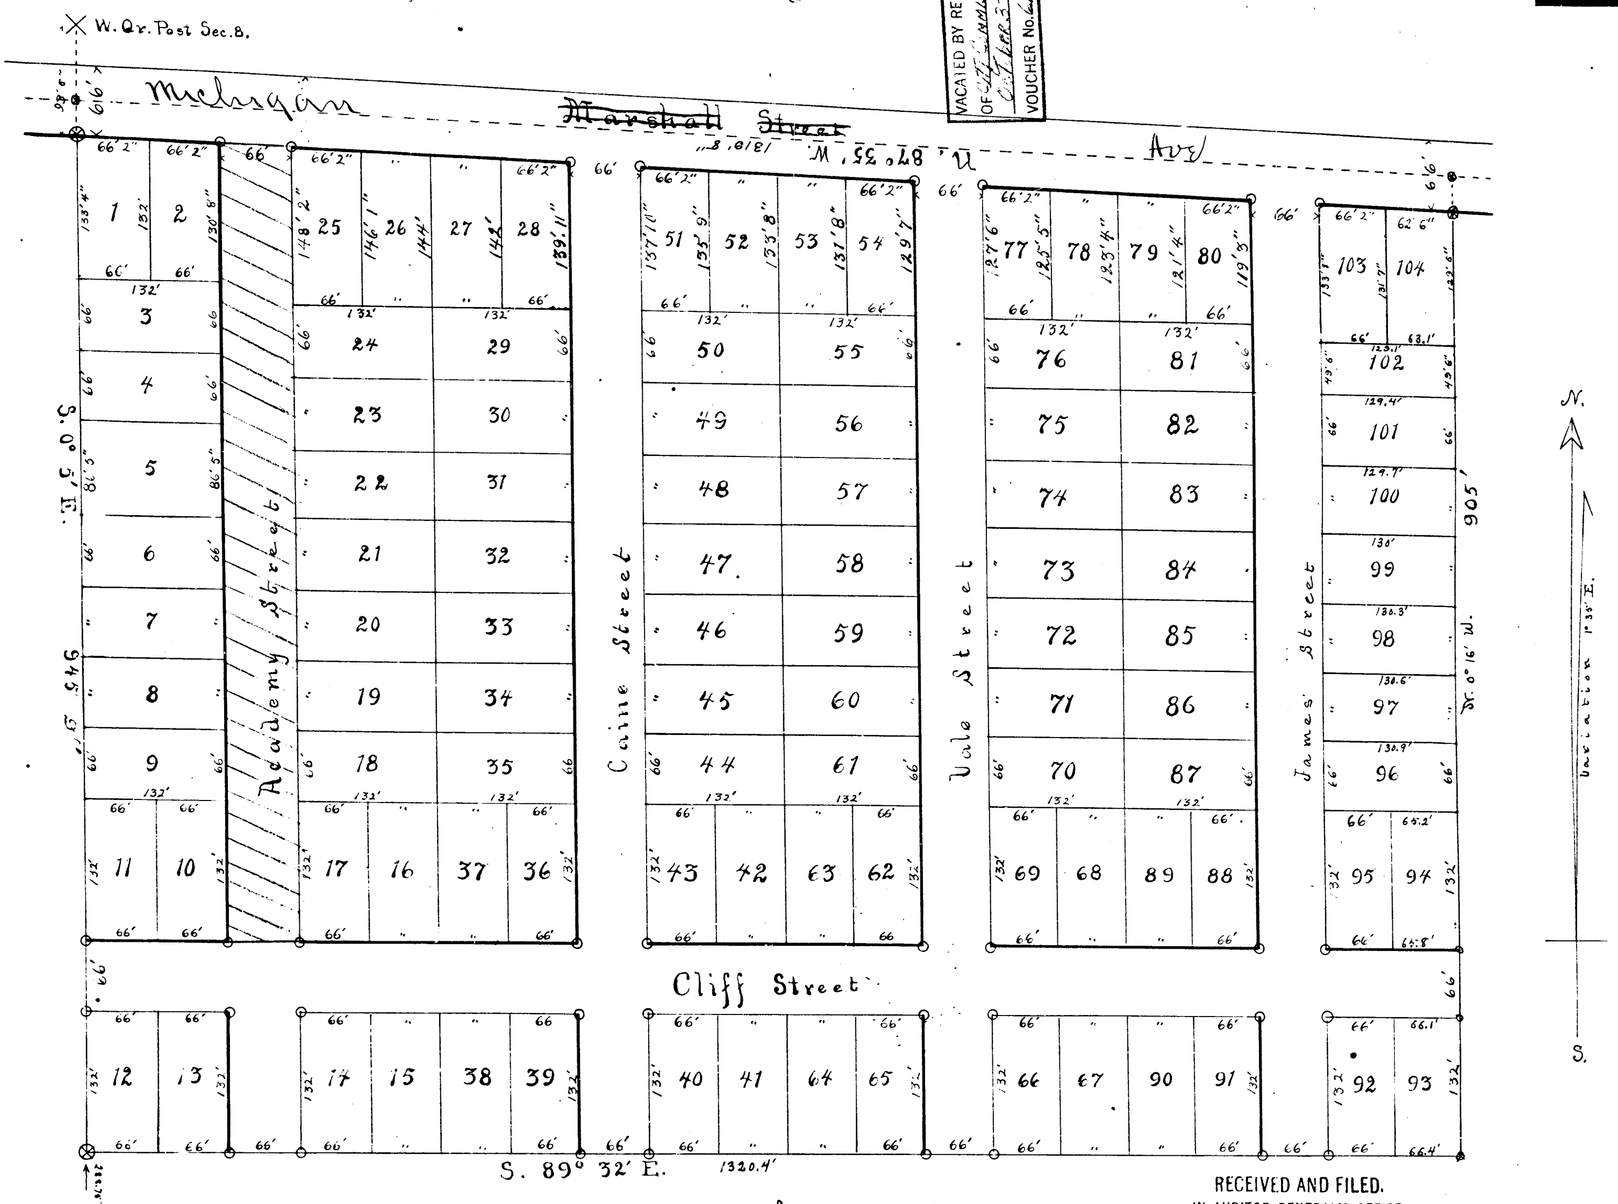

RECEIVED AND FILED.
IN AUDITOR GENERAL'S OFFICE,
April 16 1896
Deputy Auditor General.

Caine's Addition to Battle Creek.

Dedication.

Know all men by these presents, That we Almira Caine; John W. Caine and Lizzie P. his wife; Robert E. Caine (Bachelor); James L. Caine and Harriet N. his wife; and Albert Earl and Roxana D. his wife; and The Public Schools of the City of Battle Creek (by the President and Secretary of the Board of Trustees); as proprietors; have caused the land embraced in the annexed plat to be surveyed, laid out and platted, to be known as Caine's Addition to Battle Creek, and that the Streets as shown on said plat are hereby dedicated to the use of the public for highways.

signed and sealed in presence of

C. H. Stone
as to Almira, James L., John W., Robert E., Lizzie P., and Harriet N. Caine and Albert and Roxana D. Earl
Geo. W. Neeheim
as to all parties
} Witnesses.
Albert Earl [L.S.]
Roxana D. Earl [L.S.]

Blanche B. Knisely
as to Mary E. Briggo
A. L. Schuring Chey
as to Leon M. Lillette
} witnesses

Almira Caine [L.S.]
James L. Caine [L.S.]
John W. Caine [L.S.]
Robert E. Caine (Bachelor) [L.S.]
Lizzie P. Caine [L.S.]
Harriet N. Caine [L.S.]

The Public Schools of the City of Battle Creek (By the President & Secretary of the Board of Trustees)
Leon M. Lillette, President. [L.S.]
Mary E. Briggo, Secretary. [L.S.]

County of Calhoun, State of Michigan, } ss. On this 16th day of October 1895 before me, a Notary Public in and for said County, personally came the above named Almira Caine; John W. Caine and Lizzie P. his wife; Robert E. Caine; James L. Caine and Harriet N. his wife; and Albert Earl and Roxana D. his wife; and Leon M. Lillette, President and Mary E. Briggo, Secretary of the Board of Trustees of the Public Schools of the City of Battle Creek, known to me to be the persons who executed the above dedication, and acknowledged the same to be their free act and deed.

George W. Neeheim, Notary Public.

I hereby certify, That this plat was approved by the Common Council of the City of Battle Creek, on the first day of August A.D. 1892. C. R. Thompson, Recorder of the city of Battle Creek.

Description of land Platted.

The land embraced in the annexed plat of Caine's Addition to Battle Creek is described as follows: Being all that part of the northwest quarter of the southwest quarter of section eight, Township two South of Range seven west; which lies south of the center of Marshall Street; excepting a strip of land 288 75/100 feet in width off the south side thereof.

Surveyor's Certificate.

I hereby certify, That the plat hereon delineated is a correct one, and that permanent monuments, consisting of fire clay, 3 inches in diameter and one foot long, have been planted at points marked thus ⊗ as thereon shown at all angles in the boundaries of the land platted, and of gas pipe at points marked thus ○ as thereon shown at all intersections of streets. Alfred L. Markoff, surveyor.

Examined and approved April 15 1896.
D. B. Ainger, Deputy Auditor General.

Register's Office, Calhoun County, } ss. This instrument was presented and received for record this 22nd day of April 1896 at 9 o'clock A. M. and proper certificate was furnished in compliance with section 135 act 206, Laws of 1893.
Recorded the 22nd day of April A.D. 1896 at 11 o'clock A. M. in Liber 3 of Plats, on Page 77.
Newell J. Kelsey, Register of Deeds.

State of Michigan, County of Calhoun, } ss. We, Newell J. Kelsey, Register of Deeds, and Alfred L. Markoff, Surveyor, hereby certify that we have each carefully compared this copy with the original plat of Caine's Addition to Battle Creek, and that it is an exact copy thereof and of the whole of such original map or plat.
Newell J. Kelsey, Register of Deeds.
Alfred L. Markoff, Surveyor.

State of Michigan, County of Calhoun, } ss. We, Newell J. Kelsey, Register of Deeds, and Alfred L. Markoff, Surveyor, hereby certify that we have each carefully compared the annexed copy with the plat of Caine's Addition to Battle Creek, now of record in the office of said Register of Deeds, and that it is a true transcript therefrom and of the whole of such record. Newell J. Kelsey, Register of Deeds.
Alfred L. Markoff, surveyor.

ClibPDF - www.fastio.com