

MILLER'S ADDITION TO URBANDALE.

(CALHOUN COUNTY, MICHIGAN)

DEDICATION.

Know all Men by these Presents, That we, Levi N. Miller, ^{as proprietors,} and Minerva M., his wife, have caused the land embraced in the annexed plat to be surveyed, laid out and platted, to be known as "Miller's Addition to Urbandale," and that the streets and avenues as shown on said plat are hereby dedicated to the use of the public for highways.

Signed and sealed in presence of—
Rose McNett } *Levi N. Miller* [L. S.]
Leslie E. Clarkson } *Minerva M. Miller* [L. S.]
 Witnesses.

STATE OF MICHIGAN, } ss On this 29th day of June, A. D. 1901, before
 COUNTY OF CALHOUN, } me, a Notary Public in and for said county, personally appeared the above
 named Levi N. Miller and Minerva M., his wife, known to me to be the persons who executed the above
 dedication, and acknowledged the same to be their free act and deed.

Leslie E. Clarkson
 Notary Public Calhoun County, Michigan.

DESCRIPTION OF LAND PLATTED.

THE land embraced in the annexed plat of "Miller's Addition to Urbandale" is all that certain part of the N. E. $\frac{1}{4}$ of the N. W. $\frac{1}{4}$ of section thirty-four (34) of Bedford Township (T. 1 S. R. 8 W.) in the County of Calhoun and State of Michigan, located and described as follows:—Beginning at the North quarter post of said section 34, (from which a 10 inch Elm bears N. 88° 7' W. 106 $\frac{1}{2}$ feet distant, also the S. W. corner of the stone foundation of a frame house, N. 62° 43' E. 107 feet 8 inches); Running thence S. 89° 4' W. (on the section line) 861 feet, 10 inches (to the easterly line of land heretofore sold to Cora A. Rose; Witness a 17 inch W. Oak, N. 56° 6' E. 371 feet 10 inches dist.; also an 18 inch W. Oak, N. 87° 6' W. 82 feet 3 inches; also a 4 inch B. Walnut, S. 63° 6' E. 11 feet 5 inches); thence S. 0° 36' E. (along said easterly line of said land), 931 feet 8 inches (to the center of the Battle Creek and Augusta highway, from which a 17 inch Maple bears S. 77° 36' E. 27 feet 4 inches dist.; a 20 inch Maple, S. 48° 24' W. 35 feet 4 inches, also the S. W. corner of stone foundation of a frame house, N. 45° 35' W. 115 feet 5 inches); thence S. 68° 50' E. along the center of said highway, 922 feet 9 inches (to the S. W. corner of the recorded plat of "Urbandale"); thence N. 0° 23' W. (along the W. line of said plat) 1279 feet to the place of beginning. Except those parts marked "Excepted" on the annexed plat, which excepted portion is described as follows:—Beginning at the S. W. corner of said recorded plat of "Urbandale", and running thence N. 0° 23' W. on the W. line of said plat 656 feet; thence S. 89° 37' W. 264 feet 2 inches; thence S. 0° 23' E. (parallel with said W. line of "Urbandale" plat) 196 feet 10 inches; thence S. 69° E. 70 feet 10 inches; thence S. 25° E. 354 feet 2 inches (to the center of the Battle Creek and Augusta highway); thence S. 68° 50' E. (along same) 213 feet to the place of beginning. (All bearings magnetic, June, 1901.)

SURVEYOR'S CERTIFICATE.

I HEREBY CERTIFY, That the Plat hereon delineated is a correct one, and that permanent monuments, have been planted as thereon shown, at all angles in the boundaries of the land platted, and at all intersections of streets and avenues: The same consisting of Iron Pipe Stakes about 2 $\frac{1}{2}$ feet long, at all points marked thus $\odot$, Solid Iron Stakes at points marked thus $\bullet$, and an oak fence post with spikes for lines at point marked thus $\square$; also that 2x2 square White Oak Stakes 18 inches long have been planted at all other corners or angles in lot lines.

Examined and Approved
July 1st 1901.
John F. Wilkinson
 Deputy Auditor General.

Received for record this 3rd day of July, A. D. 1901, at 10 o'clock
 A. M., and recorded in Liber 3 of Plats on page 426, as a proper certificate was furnished
 in compliance with Section 135, Act. 206, Public Acts of 1893.


C. Howard Dackam
 Register of Deeds.

STATE OF MICHIGAN, } ss We, *C. Howard Dackam*, Register of Deeds, and *Harlan K. Whitney*,
 COUNTY OF CALHOUN, } Surveyor, hereby certify that we have each carefully compared this copy with
 the original plat of "Miller's Addition to Urbandale," and that it is an exact copy thereof and of the whole
 of such original map or plat.

Harlan K. Whitney
 Surveyor.

State of Michigan } ss. We *C. Howard Dackam*, Register of
 County of Calhoun } Deed and *Harlan K. Whitney*, Surveyor,
 hereby certify that we have each carefully compared the annexed
 copy with the plat of "Miller's Addition to Urbandale", now of record
 in the office of said Register of Deeds, and that it is a true transcript
 therefrom and of the whole of such record.

C. Howard Dackam Register of Deeds.
Harlan K. Whitney, Surveyor.

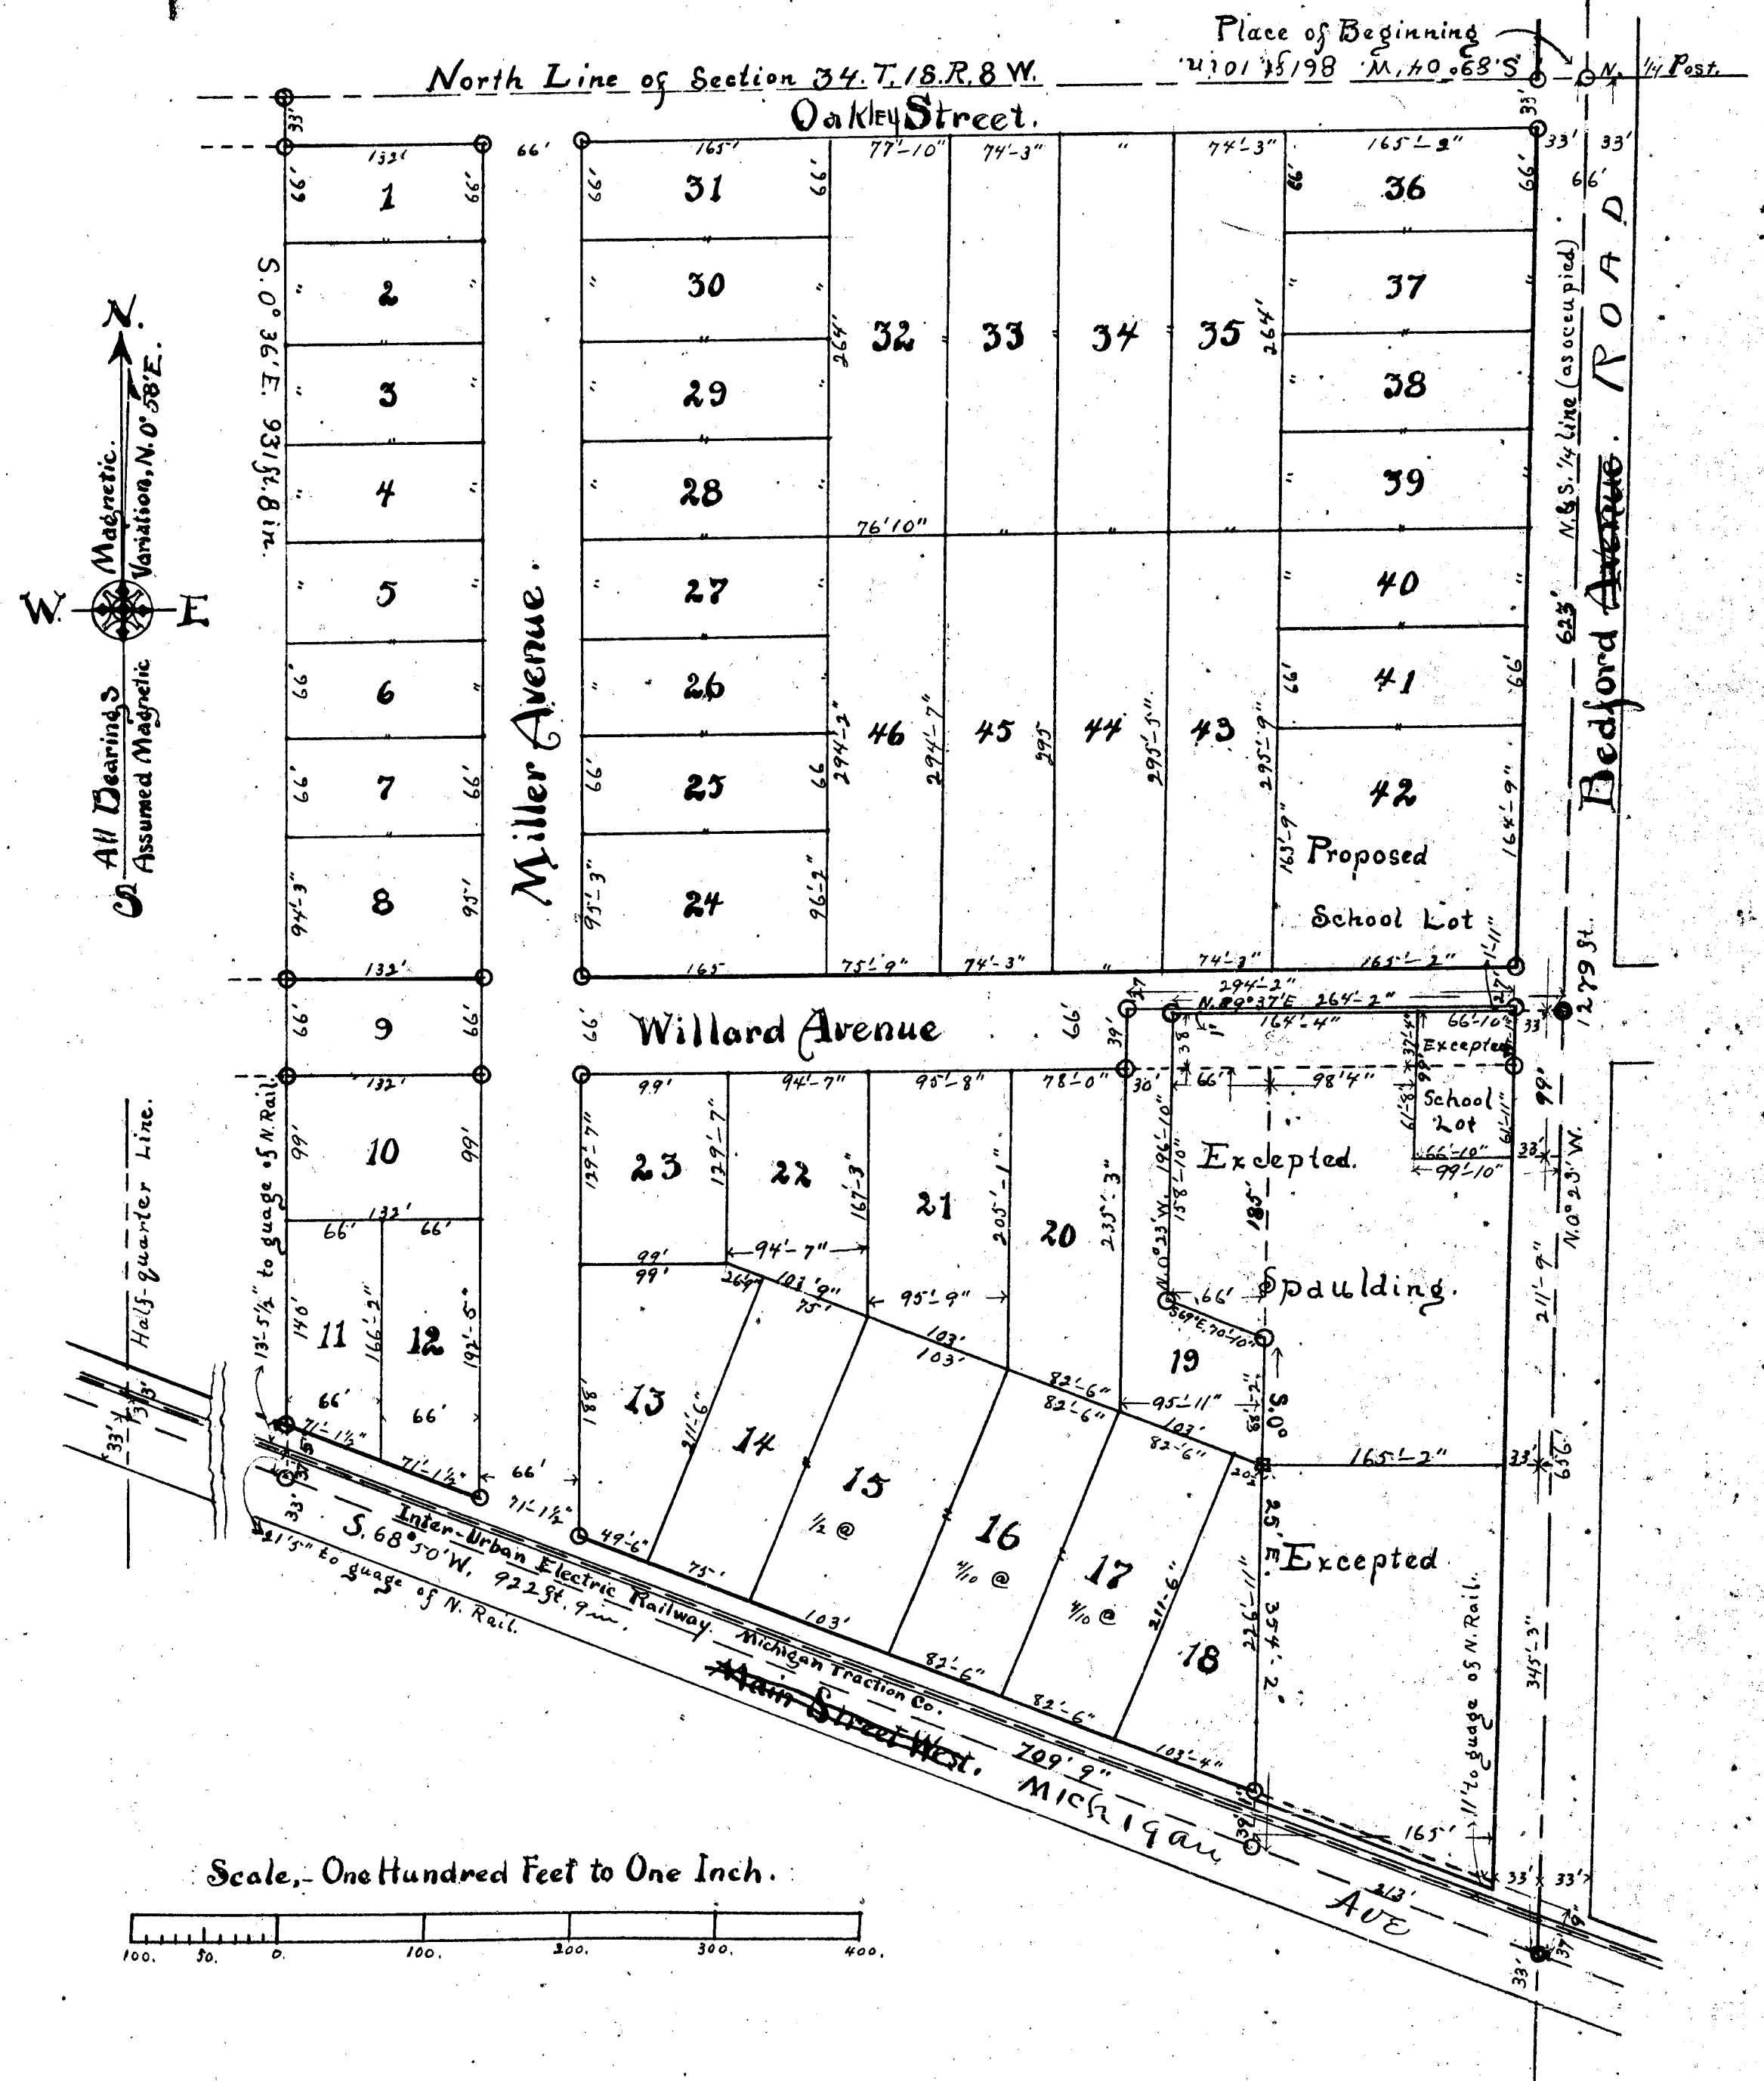

RECEIVED AND FILED.
 IN AUDITOR GENERAL'S OFFICE,
 SEP 5 1901.
John F. Wilkinson
 Deputy Auditor General.

MILLER'S ADDITION TO URBANDALE.

(CALHOUN COUNTY, MICHIGAN)

DEDICATION.

Know all Men by these Presents, That we, Levi N. Miller, and Minerva M., his wife, have caused the land embraced in the annexed plat to be surveyed, laid out and platted, to be known as "Miller's Addition to Urbandale," and that the streets and avenues as shown on said plat are hereby dedicated to the use of the public for highways.

Signed and sealed in presence of—
 Rose McNeill, Levi N. Miller, [L. S.]
 Leslie E. Clarkson, Minerva M. Miller, [L. S.]
 Witnesses.

STATE OF MICHIGAN,) ss On this 29th day of June, A. D. 1901, before
 COUNTY OF CALHOUN,) me, a Notary Public in and for said county, personally appeared the above
 named Levi N. Miller and Minerva M., his wife, known to me to be the persons who executed the above
 dedication, and acknowledged the same to be their free act and deed.

Leslie E. Clarkson
 Notary Public Calhoun County, Michigan.

DESCRIPTION OF LAND PLATTED.

THE land embraced in the annexed plat of "Miller's Addition to Urbandale" is all that certain part of the N. E. 1/4 of the N. W. 1/4 of section thirty-four (34) of Bedford Township [T. 1 S. R. 8 W.] in the County of Calhoun and State of Michigan, located and described as follows:—Beginning at the North quarter post of said section 34, (from which a 10 inch Elm bears N. 88° 7' W. 106 1/2 feet distant, also the S. W. corner of the stone foundation of a frame house, N. 62° 43' E. 107 feet 8 inches); Running thence S. 89° 4' W. (on the section line) 861 feet, 10 inches (to the easterly line of land heretofore sold to Cora A. Rose. Witness a 17 inch W. Oak, N. 56° 6' E. 371 feet 10 inches dist.; also an 18 inch W. Oak, N. 87° 6' W. 82 feet 3 inches; also a 4 inch B. Walnut, S. 63° 6' E. 11 feet 5 inches); thence S. 0° 36' E. (along said easterly line of said land), 931 feet 8 inches (to the center of the Battle Creek and Augusta highway, from which a 17 inch Maple bears S. 77° 36' E. 27 feet 4 inches dist.; a 20 inch Maple, S. 48° 24' W. 35 feet 4 inches, also the S. W. corner of stone foundation of a frame house, N. 45° 35' W. 115 feet 5 inches); thence S. 68° 50' E. along the center of said highway, 922 feet 9 inches (to the S. W. corner of the recorded plat of "Urbandale"); thence N. 0° 23' W. (along the W. line of said plat) 1279 feet to the place of beginning. Except those parts marked "Excepted" on the annexed plat, which excepted portion is described as follows:—Beginning at the S. W. corner of said recorded plat of "Urbandale", and running thence N. 0° 23' W. on the W. line of said plat 656 feet, thence S. 89° 37' W. 264 feet 2 inches; thence S. 0° 23' E. (parallel with said W. line of "Urbandale" plat) 196 feet 10 inches; thence S. 68° E. 70 feet 10 inches; thence S. 25° E. 354 feet 2 inches (to the center of the Battle Creek and Augusta highway); thence S. 68° 50' E. (along same) 213 feet to the place of beginning. (All bearings magnetic, June, 1901.)

SURVEYOR'S CERTIFICATE.

I HEREBY CERTIFY, That the Plat hereon delineated is a correct one, and that permanent monuments, have been planted as thereon shown, at all angles in the boundaries of the land platted, and at all intersections of streets and avenues: The same consisting of Iron Pipe Stakes about 24 feet long, at all points marked thus ○, Solid Iron Stakes at points marked thus ●, and an oak fence post with spikes for lines at point marked thus □; also that 2x2 square White Oak Stakes 18 inches long have been planted at all other corners or angles in lot lines.

Examined and Approved:
 July 1st 1901
 John F. Wilkinson
 Deputy Auditor General.

Received for record this 3rd day of July, A. D. 1901, at 10 o'clock
 A. M., and recorded in Liber 3 of Plats on page 126, as a proper certificate was furnished
 in compliance with Section 135, Act. 206, Public Acts of 1893.


C. Howard Dackam
 Register of Deeds.

STATE OF MICHIGAN,) ss We, C. Howard Dackam, Register of Deeds, and Harlan K. Whitney,
 COUNTY OF CALHOUN,) Surveyor, hereby certify that we have each carefully compared this copy with
 the original plat of "Miller's Addition to Urbandale," and that it is an exact copy thereof and of the whole
 of such original map or plat.

Harlan K. Whitney, Surveyor.
 C. Howard Dackam, Register of Deeds.

State of Michigan } ss. We C. Howard Dackam, Register of
 County of Calhoun } Deed and Harlan K. Whitney, Surveyor,
 hereby certify that we have each carefully compared the annexed
 copy with the plat of "Miller's Addition to Urbandale", now of record
 in the office of said Register of Deeds, and that it is a true transcript
 therefrom and of the whole of such record.

Harlan K. Whitney, Surveyor.

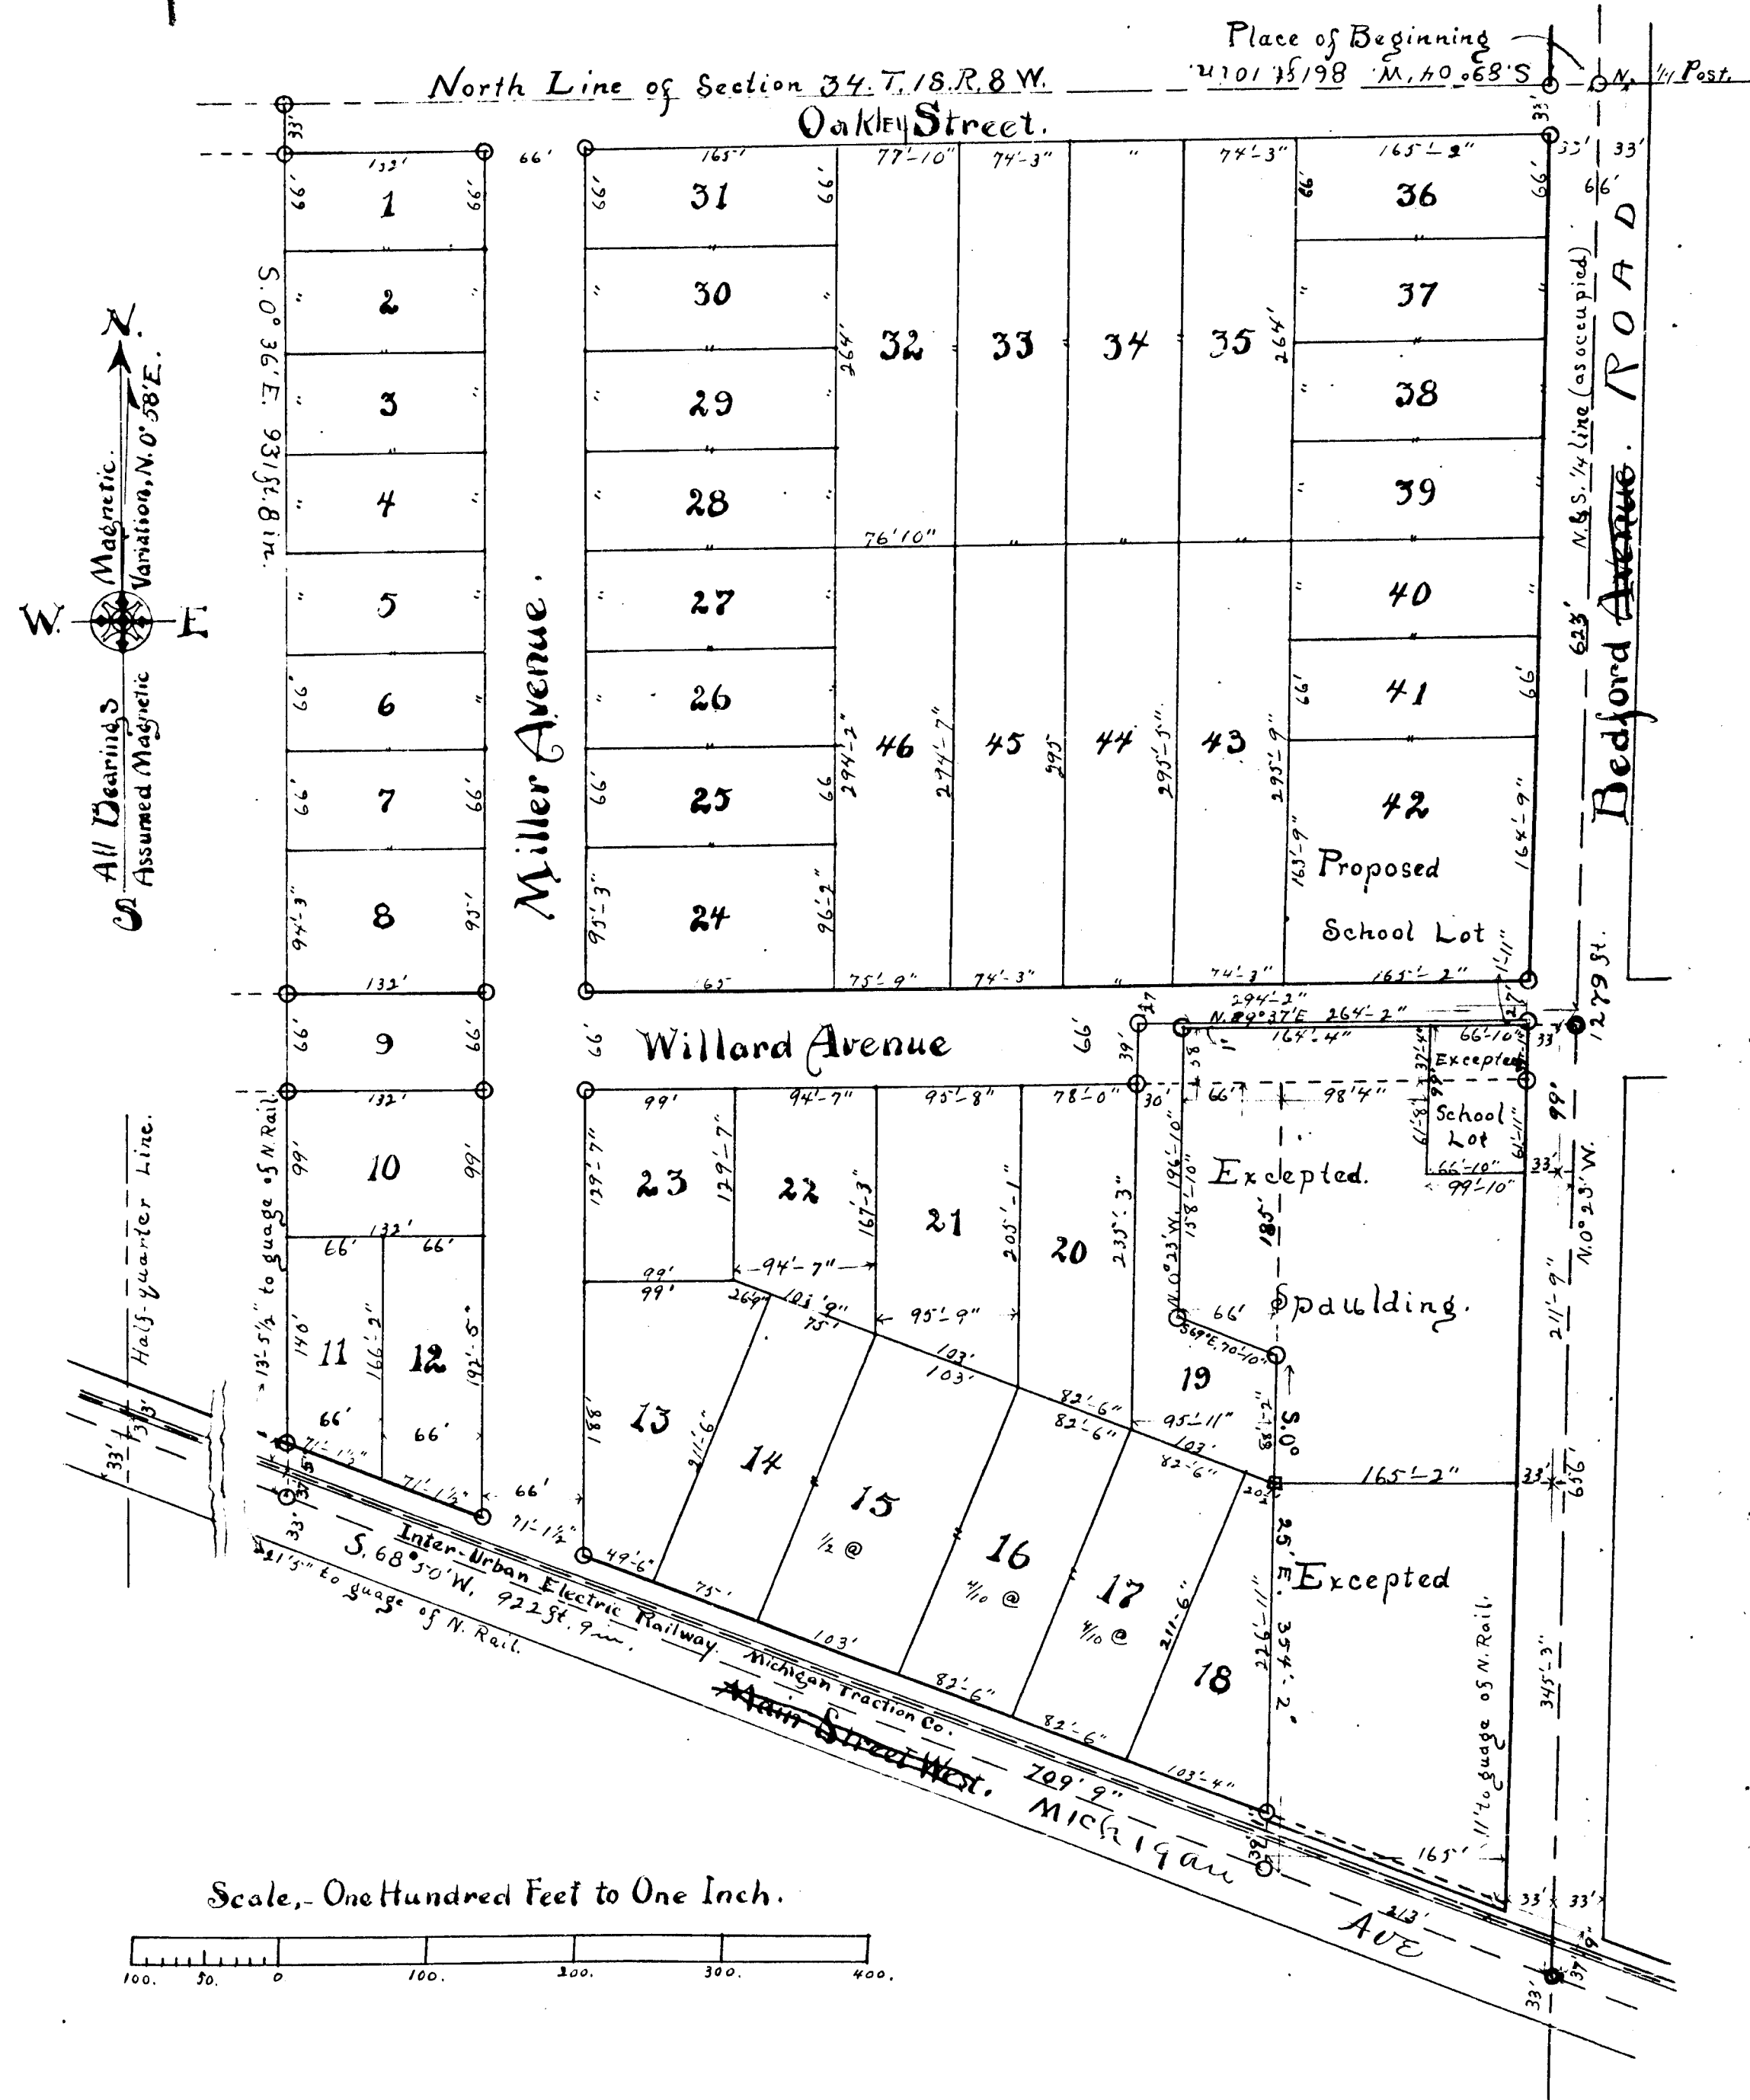

Scale, One Hundred Feet to One Inch.

RECEIVED AND FILED.
 IN AUDITOR GENERAL'S OFFICE,
 SEP 5 1901.
 John F. Wilkinson
 Deputy Auditor General.

13414