

# Flat of

EXAMINED AND APPROVED AUGUST 6 TH 1971

**Signed and Sealed in**

JAMES SUMNER DRAPER  
ALICE AMES DRAPER  
by James Sumner Draper her  
Attorney of Record.

1

GEO. W. HAMM.  
NOTARY PUBLIC

Registers Office } s.s.  
Carmain Coddity }  
Received for Record, the Ninth day of August A.D. 1901 at Ten o'clock  
of Digs on Page Twenty Seven

Henry A. Hancock & Co.

**CERTIFICATE OF COMPARISON WITH REGISTERED PLAT**  
*Howard, Daskamp, Register of Deeds in and for said county and Henry  
M. Surrison, Notary certify that we have each carefully com-*

RECEIVED AND FILED.  
 IN AUDITOR GENERAL'S OFFICE,  
 NEWARK, N. J.  
 JANUARY 19, 1901  
 DEEDS

GEORGE W HAMM  
CITY RECORDER

*Edward Hartman*  
REGISTER OF DEEDS  
*Henry C. Hancock & Co*  
SURVEYOR

To Howard Jackson

REGISTER OF DEEDS  
Henry D. Hancock & Co.  
SURVEYOR

Registers Office  
Carmoun County, S.S.  
Received for Record, the Ninth day of August A.D. 1901, at Ten o'clock  
A.M. and recorded in Liber Three of Plats on Page Twenty Seven


*Edmond Jackson*  
**REGISTER OF DEEDS**

LETTER FROM THE DEEDS AND RECORDS OFFICE OF THE CITY OF BOSTON, MASSACHUSETTS, SUPPLEMENTARILY CERTIFY THAT THE ABOVE COPY WITH THE HELP OF HIGH AND PIOUS men of Record in the office of said Register of Deeds and that it is a true transcript therefrom and of the will of such record.


To Howard Taft

RECEIVED AND FILED,  
IN AUDITOR GENERAL'S OFFICE,  
NEBRASKA  
Henry A. Harewood & Co.

*James M. McNeill*  
Deputy Auditor General.

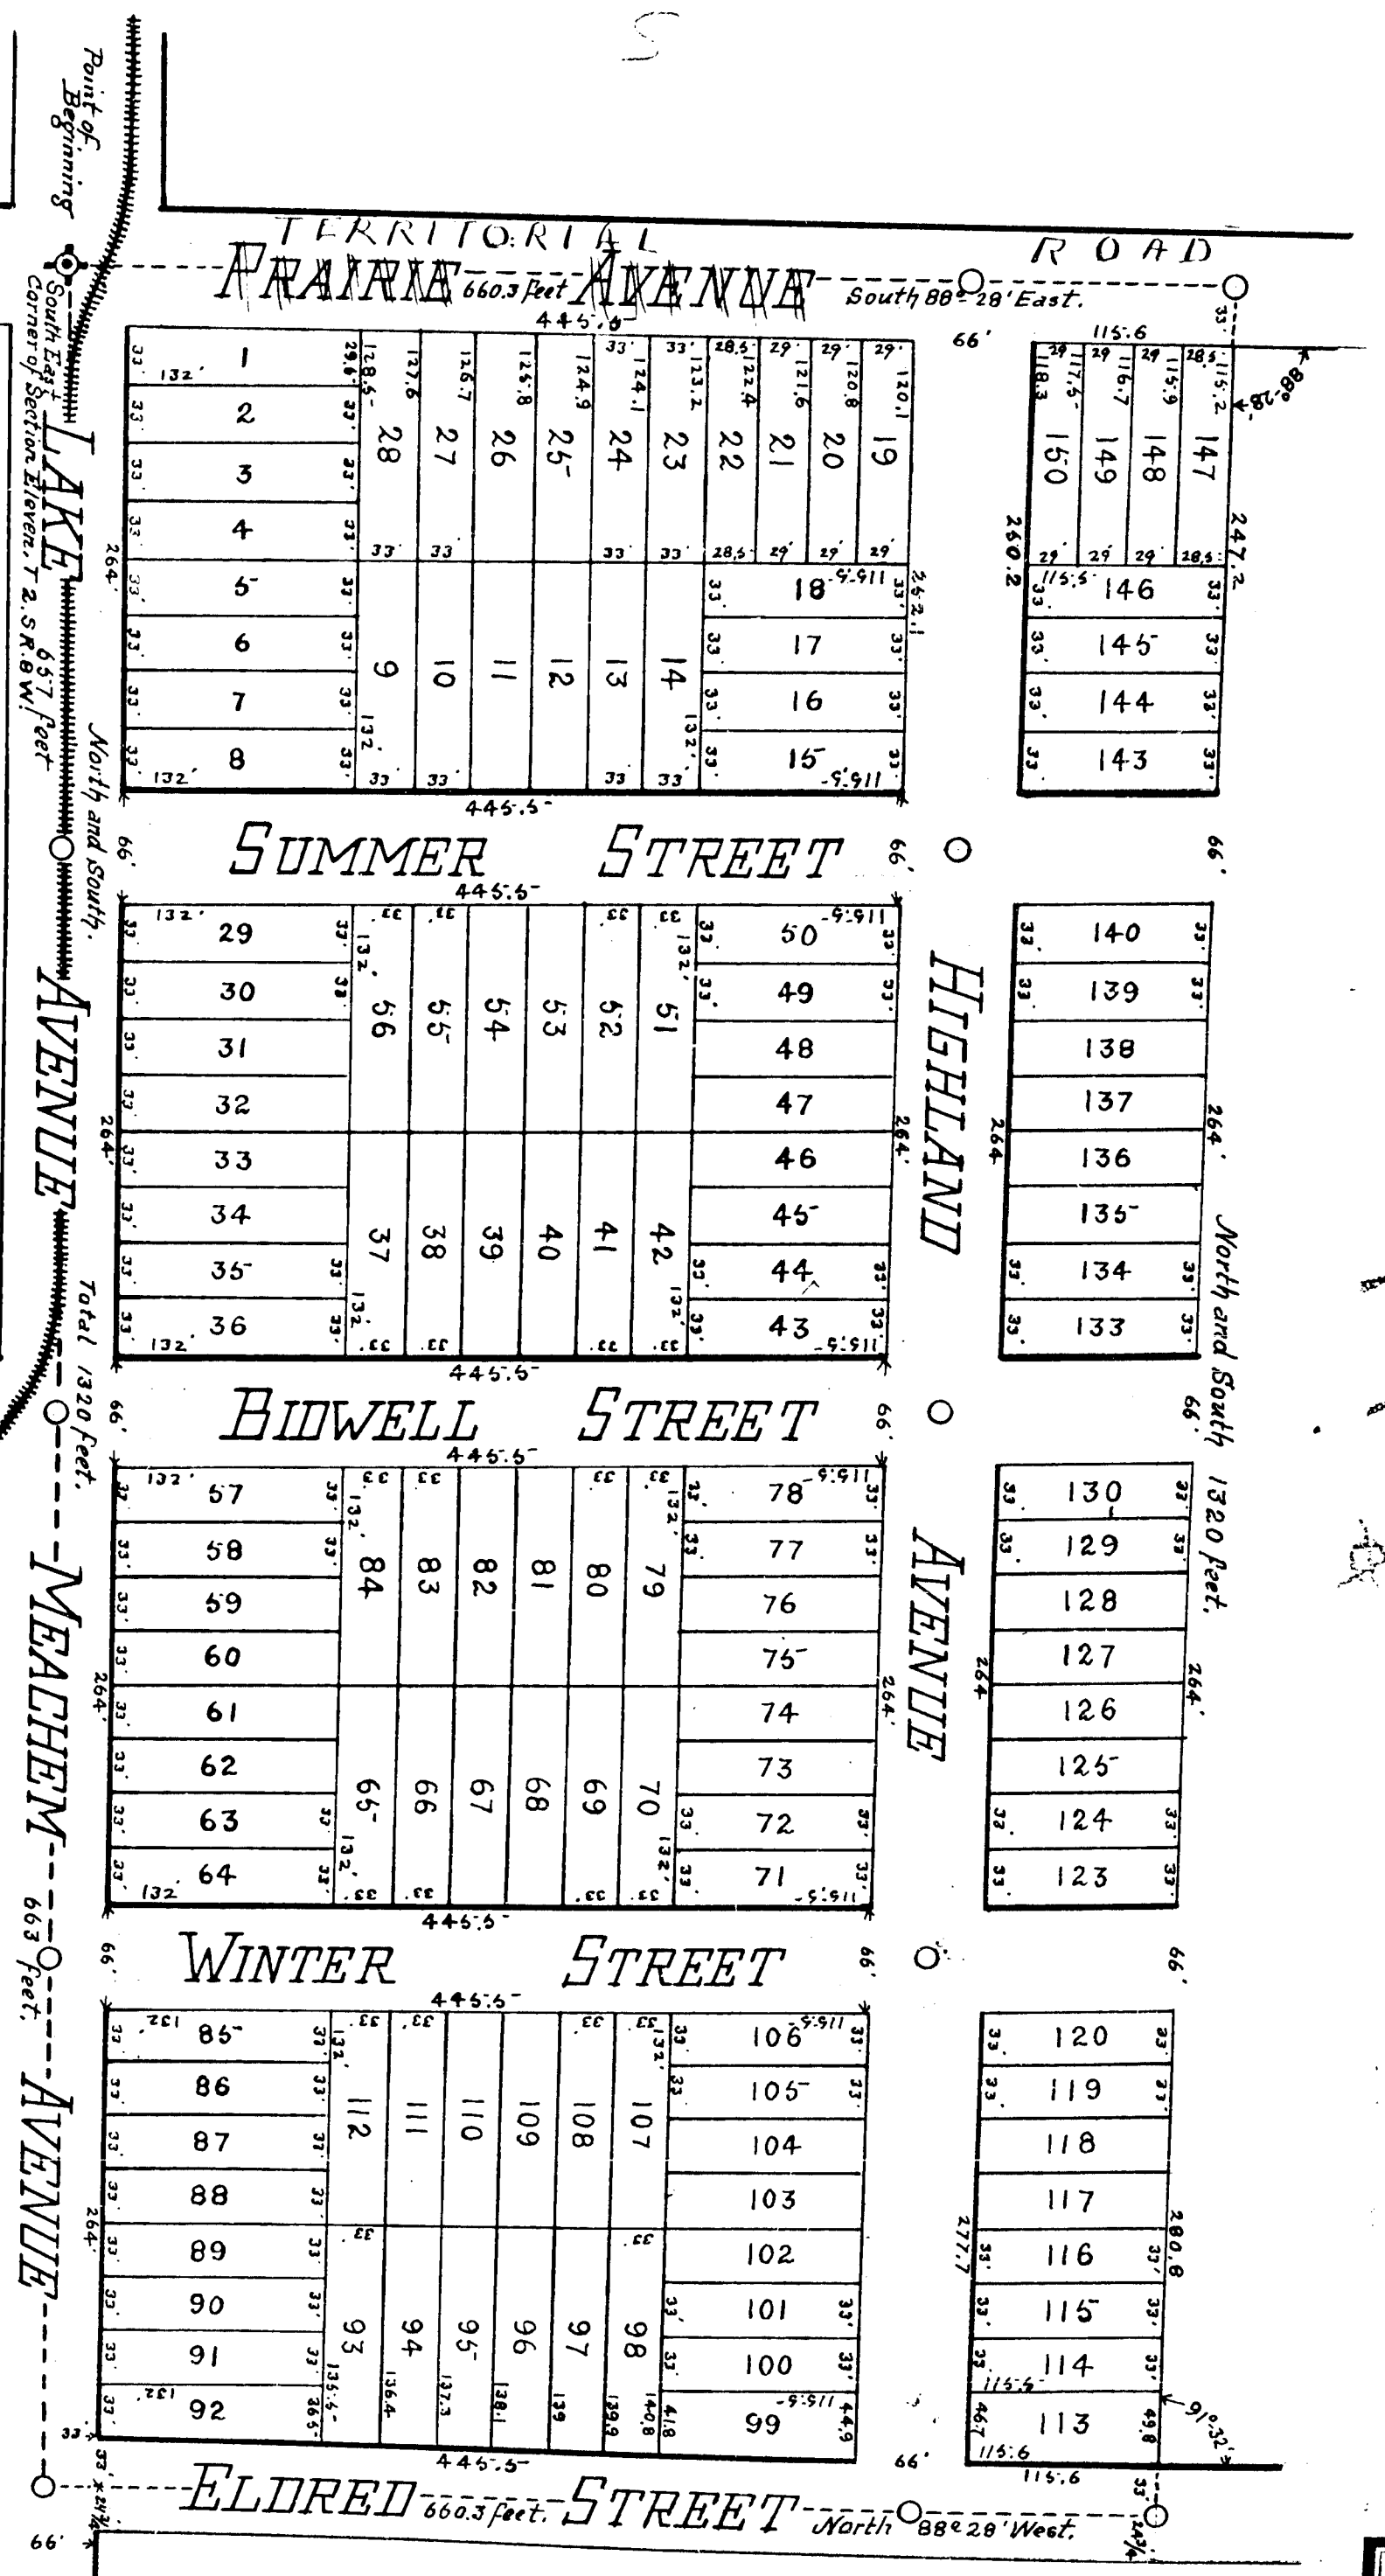

# Plat of HIGHLAND PARK BATTLE CREEK MICH.

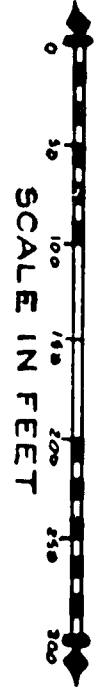

W.A. Hancock, E.E. Surveyor

## DEDICATION

KNOW ALL MEN BY THESE PRESENTS That we, James Sumner Draper and Alice Ames Draper his wife, as proprietors, have caused the land embraced in the annexed plat to be surveyed, laid out and platted to be known as HIGHLAND PARK Battle Creek Michigan and the streets as shown on said plat are hereby dedicated to the use of the public.

Signed and Sealed in the presence of  
CHARLES B. DODGE }  
GEO. W. HAMM. }  
JAMES SUMNER DRAPER  
ALICE AMES DRAPER  
by James Sumner Draper  
Attorney of Record.

STATE OF MICHIGAN } ss.  
County of Calhoun. }  
On this twenty-fourth day of July, 1901, before me a Notary Public in and for said county appeared James Sumner Draper, individually and as Attorney of Record for Alice Ames Draper his wife, to me personally known to be the person who executed this plat and acknowledged the same to be his free act and deed and the free act and deed of Alice Ames Draper, his wife.

## SURVEYORS CERTIFICATE

I Hereby Certify that the Plat delineated hereon is a correct one and that permanent iron monuments have been placed at all points marked thus (O) as hereon shown at all angles in the boundaries and at all intersections of streets.

Henry A. Hancock & Co  
SURVEYOR.

## DESCRIPTION OF LAND PLATTED

BEGINNING at a point at the intersection of the center line of Lake Avenue and Prairie Avenue being the south-east corner of Section Eleven (11) Town Two (2) South Range Eight (8) West and running thence north along center of said Lake Avenue 657 feet to Meachem Avenue, thence north being a continuation along the center of said Meachem Avenue 660 feet to the intersection of said Meachem Avenue with Eldred Street, thence north 88° 28' West along said Eldred Street 660.3 feet to a point, thence south 132° 0' East to a point in center of Prairie Avenue, thence south 88° 28' East 660.3 feet to place of beginning.

Approved by the City Council of the City of Battle Creek, August 5th. 1901.  
GEORGE W. HAMM  
CITY RECORDER

EXAMINED AND APPROVED August 6th 1901.

JOHN F. WILKINSON  
DEPUTY AUDITOR GENERAL

## CERTIFICATE OF COMPARISON WITH ORIGINAL PLAT.

We, C. Howard Daskam, Register of Deeds in and for said county, and Henry A. Hancock, E.E. Surveyor, have compared the original plat with the copy which we have each carefully compared the copy with the original, and find that it is an exact copy thereof, and of the whole of such original map or plat.

C. Howard Daskam  
REGISTER OF DEEDS  
Henry A. Hancock & Co  
SURVEYOR.

REGISTER OF DEEDS

## CERTIFICATE OF COMPARISON WITH REGISTERED PLAT.

We, C. Howard Daskam, Register of Deeds in and for said county, and Henry A. Hancock, E.E. Surveyor, have compared the original plat with the copy which we have each carefully compared the copy with the original, and find that it is an exact copy thereof, and of the whole of such original map or plat.

C. Howard Daskam  
REGISTER OF DEEDS  
Henry A. Hancock & Co  
SURVEYOR.

RECEIVED AND FILED.  
IN AUDITOR GENERAL'S OFFICE.  
August 12th 1901  
C. Howard Daskam  
Deputy Auditor General.