

PLAT OF MAPLEWOOD PARK J.S. DRAPER'S ADDITION TO BATTLE CREEK, MICH.

SCALE IN FEET

H. A. Hancox, C. E.

DEDICATION.

Know All Men by these Presents that we, James Sumner Draper and Alice Ames Draper his wife, as proprietors have caused the land embraced in the annexed plat to be surveyed, laid out and platted to be known as MAPLEWOOD PARK, Battle Creek, Michigan, and that the streets as shown on said plat are hereby dedicated to the use of the Public.

Signed and Sealed in the presence of—
 Duane D. Ford
 E. Piper, Jr.

JAMES SUMNER DRAPER
 ALICE AMES DRAPER
 by James Sumner Draper her Attorney of Record.

STATE OF MICHIGAN } ss.
 County of Calhoun }

On this 28th day of April, 1902, before me a Notary Public in and for said County appeared James Sumner Draper individually and as Attorney of Record for Alice Ames Draper his wife to me personally known to be the person who executed this plat and acknowledged the same to be his free act and deed and the free act and deed of Alice Ames Draper his wife.

Duane D. Ford,
 NOTARY PUBLIC
 for Calhoun County, Michigan.

SURVEYORS CERTIFICATE

I hereby certify that the Plat delineated hereon is a correct one and that permanent iron monuments have been placed at all points marked thus: (C), as hereon shown at all angles in the boundaries and at all intersections of streets.

Henry A. Hancox, C. E.
 SURVEYOR



DESCRIPTION OF LAND PLATTED

BEGINNING at a point 225 feet south of south-easterly corner of Maple Street and extension of East Avenue South, thence due south on east line of East Avenue South 905 feet to northerly bank of Battle Creek River, thence easterly following contour of Battle Creek River to land of George Barnes, thence North on Eighth Line 744 feet, thence West 696.2 feet, thence North 27° 30' West 176.5 feet to Maple Street, thence South 49° West 50 feet, thence South 27° 30' East 176.5 feet, thence South 49° West 727.9 feet to place of beginning.

APPROVED by the City Council of the CITY OF BATTLE CREEK
 APRIL 28th, 1902.

GEORGE W. HAMM
 CITY RECORDER

EXAMINED AND APPROVED MAY 5th, 1902.

JOHN F. WILKINSON
 DEPUTY AUDITOR GENERAL

CERTIFICATE OF COMPARISON WITH ORIGINAL

STATE OF MICHIGAN } ss.
 County of Calhoun } We, C. Howard Daskam, Register of Deeds and Henry A. Hancox, Surveyor, hereby certify that we have each carefully compared this copy with the original plat of MAPLEWOOD PARK, Battle Creek, Michigan, and that it is an exact copy thereof and of the whole of such original map or plat.

C. Howard Daskam REGISTER OF DEEDS
 Henry A. Hancox SURVEYOR

CERTIFICATE OF COMPARISON WITH REGISTERED COPY

STATE OF MICHIGAN } ss.
 County of Calhoun } We, C. Howard Daskam, Register of Deeds and Henry A. Hancox, Surveyor, hereby certify that we have each carefully compared the annexed copy with the plat of MAPLEWOOD PARK, Battle Creek, Michigan, now of record in the office of said Register of Deeds, and that it is a true transcript therefrom and of the whole of such record.

C. Howard Daskam REGISTER OF DEEDS
 Henry A. Hancox SURVEYOR



Reserved to the Public
 for a Park and conveyed to
 the City of Battle Creek.

RECEIVED AND FILED.
 IN AUDITOR GENERAL'S OFFICE,

May 30, 1902

John F. Wilkinson

Deputy Auditor General

State of Michigan, } MAY 6 1902
 County of Calhoun }


I hereby certify that I have examined the records of this office relating to the description of land in the within instrument and from such examination it appears that the taxes are paid and - law there are no - Tax liens or files held by the state or any individual against said land for five years preceding date of this instrument.

Chas. Fisk
 Treasurer of Calhoun County.

Received for Record this 6th day of May A.D. 1902 at 11 o'clock AM and Recorded in Lib. 3 of Plats on Page 29 as a paper certified was furnished in compliance with Section 130 act 2406 1893 C. Howard Daskam Register

13417

PLAT OF MAPLEWOOD PARK J.S. DRAPER'S ADDITION TO BATTLE CREEK, MICH.

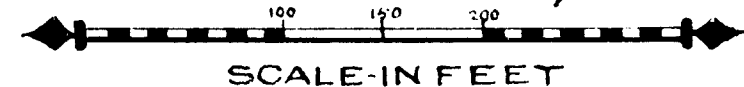

H.A. Hancox, C.E.

DEDICATION.

Know All Men by these Presents that we, James Sumner Draper and Alice Ames Draper his wife, as proprietors have caused the land embraced in the annexed plat to be surveyed, laid out and platted to be known as MAPLEWOOD PARK, Battle Creek, Michigan, and that the streets as shown on said plat are hereby dedicated to the use of the public.

Signed and Sealed in the presence of—
Duane D. Ford
E. Piper, Jr.

JAMES SUMNER DRAPER
ALICE AMES DRAPER
by James Sumner Draper her Attorney of Record.

STATE OF MICHIGAN } ss.
County of Calhoun

On this 28th day of April, 1902, before me a Notary Public in and for said County appeared James Sumner Draper individually and as Attorney of Record for Alice Ames Draper his wife to me personally known to be the person who executed this plat and acknowledged the same to be his free act and deed and the free act and deed of Alice Ames Draper his wife.

Duane D. Ford,

NOTARY PUBLIC.

for Calhoun County, Michigan.

SURVEYORS CERTIFICATE

I hereby certify that the Plat delineated hereon is a correct one and that permanent iron monuments have been placed at all points marked thus: (C) as hereon shown at all angles in the boundaries and at all intersections of streets.

Henry C. Hancox, C.E.

SURVEYOR.



DESCRIPTION OF LAND PLATTED.

BEGINNING at a point 225 feet south of south-easterly corner of Maple Street and extension of East Avenue South, thence due south on east line of East Avenue South 909 feet to northerly bank of Battle Creek River, thence easterly following contour of Battle Creek River to land of George Barnes, thence North on Eighth Line 744 feet, thence West 696.2 feet, thence North 27° 30' West 176.5 feet to Maple Street, thence South 49° West 50 feet, thence South 27° 30' East 176.5 feet, thence South 49° West 727.9 feet to place of beginning.

APPROVED by the City Council of the CITY OF BATTLE CREEK
APRIL 28th, 1902.

GEORGE W. HAMM

CITY RECORDER.

EXAMINED AND APPROVED MAY 5th, 1902.

JOHN F. WILKINSON

DEPUTY AUDITOR GENERAL

CERTIFICATE OF COMPARISON WITH ORIGINAL

STATE OF MICHIGAN } ss.
County of Calhoun } We, C. Howard Daskam, Register of Deeds and Henry A. Hancox, Surveyor, hereby certify that we have each carefully compared this copy with the original plat of MAPLEWOOD PARK, Battle Creek, Michigan, and that it is an exact copy thereof and of the whole of such original map or plat.

C. Howard Daskam

REGISTER OF DEEDS

Henry C. Hancox

SURVEYOR

CERTIFICATE OF COMPARISON WITH REGISTERED COPY

STATE OF MICHIGAN } ss.
County of Calhoun } We, C. Howard Daskam, Register of Deeds and Henry A. Hancox, Surveyor, hereby certify that we have each carefully compared the annexed copy with the plat of MAPLEWOOD PARK, Battle Creek, Michigan now of record in the office of said Register of Deeds, and that it is a true transcript therefrom and of the whole of such record.

C. Howard Daskam

REGISTER OF DEEDS

Henry C. Hancox

SURVEYOR



Reserved to the Public
for a Park and conveyed to
the City of Battle Creek.

RECEIVED AND FILED.
IN AUDITOR GENERAL'S OFFICE,

John F. Wilkinson
Deputy Auditor General.

State of Michigan, } MAY 6, 1902
County of Calhoun, }

I hereby certify that I have examined the records of this office relating to the dedication of land in the above named and from such examination I report that the same are correct and that the same are now of record in the office of said Register of Deeds.

Henry C. Hancox
Surveyor of Calhoun County.

Received for Record this 6th day of May A.D. 1902 at 11 O'clock A.M. and Recorded in Liber 3 of Plats on Page 29 as a paper certified was furnished in compliance with Section 135 act 206 1893 C. Howard Daskam Register

13417