

Henry's Addition to Urbandale.

DEDICATION.

Know all Men by these Presents, That I, James Henry, (single), as proprietor, have caused the land embraced in the annexed plat to be surveyed, laid out and platted, to be known as "Henry's Addition to Urbandale," and that the streets and avenues shown on said plat are hereby dedicated to the use of the public for highways.

Signed and sealed in presence of—

James H. Henry }
James H. Henry } [L. S.]
Witnesses.

STATE OF MICHIGAN, } ss. On this Final day of October, 1902, before me, a Notary Public in and for said county, personally appeared the above named James Henry, known to me to be the person who executed the above dedication, and acknowledged the same to be his free act and deed.

Geo. W. Hume
Geo. W. Hume
Notary Public Calhoun County, Michigan.

DESCRIPTION OF LAND PLATTED.

THE land embraced in the annexed plat of "Henry's Addition to Urbandale," is all that part of Section 34, T. 1 S. R. 8 W. (Bedford Township) Calhoun County, Michigan; described as follows, to-wit:—

Beginning in the center of the highway, on the South line of the recorded plat of "Miller's Addition to Urbandale," distant 251 feet 9 1/2 inches N. 67° 59' W. from the Southwest corner of the recorded plat of "Urbandale," from which (Place of beginning, "A") a 30 inch Maple bears S. 80° 4' W. 54 feet 7 inches, also an 18 inch Maple S. 30° 4' E. 39 feet 9 inches; Thence S. 67° 59' E. 251 feet 9 1/2 inches to the Southwest corner of the said plat of "Urbandale," ("B"), from which a 16 inch Maple bears S. 14° 45' W. 28 feet 1 inch, also a 23 inch White Oak S. 63° W. 45 feet; Thence S. 67° 59' E. along the Southern line of the said plat of "Urbandale," 356 feet 10 inches to a point ("C"), from which a 7 inch Maple bears S. 13° E. 73.7 feet, also a 4 inch Catalpa S. 47° E. 90 1/2 feet, also a 4 inch Elm S. W. rail of Electric Railway, 20 1/2 feet distant; Thence S. 60° 10' W. 1693 feet to the North bank of the Kalamazoo River, ("D"), from which a 24 inch Maple bears S. 60° 10' W. 40 feet distant, also a 40 inch Elm N. 70° 1/2 W. 118 1/2 feet; Thence in a general westerly course, down stream, along said North bank of the Kalamazoo River, to a point ("E"), South 11° 26' W. 247 1/2 feet from the place of beginning; The location of said point being also determined by meander lines (as shown by dotted lines on the adjoining plat) as follows: From point "D", N. 65° 12' W. 251 feet; Thence S. 76° 8' W. 335 feet 2 inches; Thence S. 40° 8' W. 280 feet 10 inches; Thence S. 3° 25' E. 265 feet; Thence S. 41° 25' E. 150 feet; Thence S. 39° 55' E. 130 feet; Thence S. 50° 25' E. 178 feet; Thence S. 4° 25' E. 195 feet; Thence N. 48° 54' W. 224 feet; Thence N. 40° 47' W. 59 1/2 feet; Thence N. 48° 49' W. 422 feet 5 inches; Thence N. 87° 15' W. 131 feet to point "E", a 36 inch Elm, from which a 36 inch Twin Elm bears N. 27 1/2° E. 68 feet, also a 36 inch Elm and a 36 inch Sycamore (grown together) bears S. 56° E. 100 feet; Thence N. 11° 26' E. 247 1/2 feet to the place of beginning. All bearings Magnetic September, 1902.

SURVEYOR'S CERTIFICATE.

I, Henry Gentry, That the Plat heron delineated is a correct one, and that permanent monuments, have been planted as thereon shown, at all angles in the boundaries of the land platted, and at all intersections of streets and avenues. The same consisting of Iron Pipe Stakes from 2 to 6 feet long, at all points marked thus "O", and Solid Iron Stakes at all other corners of lots or angles in measured lines as indicated on said plat by dotted lines.

Received for record this 5th day of October, A. D. 1902, at 11 o'clock P. M., and recorded in Liber 5 of Plate on page 5 D. as a proper certificate was furnished in compliance with Section 135, Act 206, Public Acts of 1893.

W. E. Gentry
W. E. Gentry, Register of Deeds,
County of Calhoun.
Surveyor, hereby certify that we have each carefully compared this copy with the original plat of "Henry's Addition to Urbandale," and that it is an exact copy thereof and of the whole of such original map or plat.

John A. Whitely
John A. Whitely, Register of Deeds,
County of Calhoun.
Surveyor, hereby certify that we have each carefully compared the annexed copy with the plat of "Henry's Addition to Urbandale," now of record in the office of said Register of Deeds, and that it is a true transcript therefrom and of the whole of such record.

Examined and Approved
Oct 4, 1902.

RECEIVED AND FILED,
IN AUDITOR GENERAL'S OFFICE,
Nov 17-1902


John A. Whitely
John A. Whitely, Deputy Auditor General.

Seal

OCT 6 1902

Notary of Michigan,
County of Calhoun.
I hereby certify that I have examined the annexed plat of "Henry's Addition to Urbandale," and that it is a true and correct copy of the original plat of said addition, and that the same has been duly recorded in the office of the Register of Deeds of said county, and that the same is now of record in the office of said Register of Deeds, and that it is a true transcript therefrom and of the whole of such record.

Geo. W. Hume
Geo. W. Hume, Notary of Michigan,
County of Calhoun.

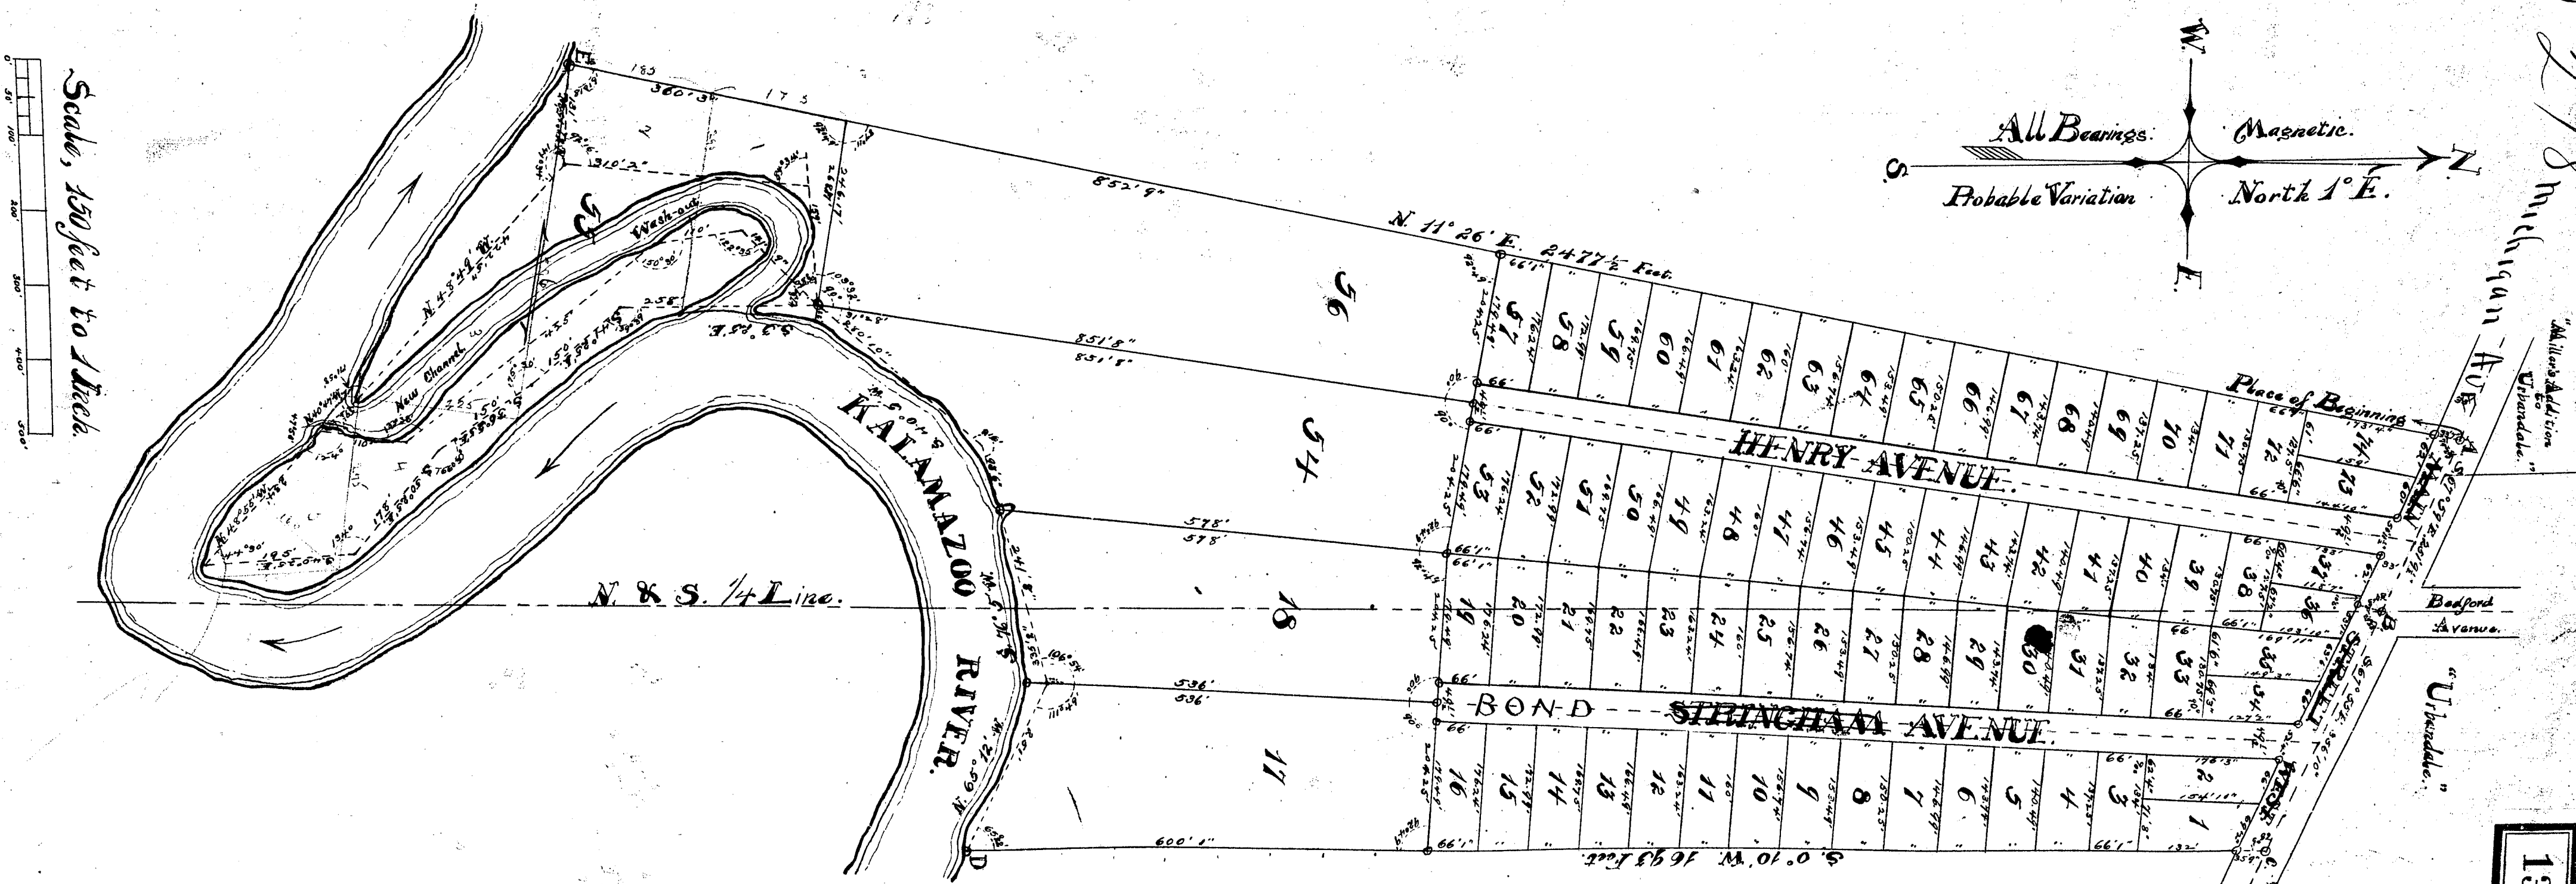

13423

Henry's Addition to Urbandale.

DEDICATION.

Know all Men by these Presents, That I, James Henry, (single), as proprietor, have caused the land embraced in the annexed plat to be surveyed, laid out and platted, to be known as "Henry's Addition to Urbandale," and that the streets and avenues as shown on said plat are hereby dedicated to the use of the public for highways.

Signed and sealed in presence of—

James H. Henry [L. S.]
Witnesses.

STATE OF MICHIGAN, } ss. On this *first* day of *October*, 1902, before me, a Notary Public in and for said county, personally appeared the above named James Henry, known to me to be the person who executed the above dedication, and acknowledged the same to be his free act and deed.

DESCRIPTION OF LAND PLATTED.

THE land embraced in the annexed plat of "Henry's Addition to Urbandale," is all that part of Section 34, T. 1 S. R. 8 W. (Bedford Township) Calhoun County, Michigan, described as follows, to-wit:—

Beginning in the center of the highway, on the South line of the recorded plat of "Miller's Addition to Urbandale," distant 231 feet 9 1/2 inches N. 67° 59' W. from the Southwest corner of the recorded plat of "Urbandale," from which (Place of beginning, "A") a 30 inch Maple bears S. 89° 40' W. 54 feet 7 inches, also an 18 inch Maple S. 30 1/2° E. 39 feet 9 inches; Thence S. 67° 59' E. 251 feet 9 1/2 inches to the Southwest corner of the said plat of "Urbandale" ("B"), from which a 16 inch Maple bears S. 14° 45' W. 28 feet 1 inch, also a 23 inch White Oak S. 63° W. 45 feet; Thence S. 67° 53' E. along the Southern line of the said plat of "Urbandale," 336 feet 10 inches to a point ("C"), from which a 7 inch Maple bears S. 13° E. 73.7 feet, also a 4 inch Catalpa S. 47° E. 90 1/2 feet, also a 40 inch Elm N. 70 1/2° W. 115 1/2 feet; Thence in a general westerly course, down stream, along said North bank of the Kalamazoo River, to a point ("D"), South 11° 26' W. 247 1/2 feet from the place of beginning; The location of said point being also determined by mensuration (as shown by dotted lines on the adjoining plat) as follows: From point "D", N. 65° 12' W. 231 feet; Thence S. 70° 5' W. 333 feet 2 inches; Thence S. 41° 25' E. 150 feet; Thence S. 30° 55' E. 130 feet; Thence S. 30° 25' E. 233 feet; Thence S. 41° 25' E. 150 feet; Thence S. 40° 5' W. 250 feet 10 inches; Thence S. 15° W. 131 feet to point "E", above said, from which a 36 and 24 inch Elm bears N. 27 1/2° E. 68 feet, also a 36 inch Elm and a 36 inch Sycamore (grown together) bears S. 56° E. 100 feet; Thence N. 11° 26' E. 247 1/2 feet to the place of beginning. All bearings Magnetic September, 1902.

SURVEYOR'S CERTIFICATE.

I HEREBY CERTIFY, That the Plat heron delineated is a correct one, and that permanent monuments, have been planted as thereon shown, at all angles in the boundaries of the land platted, and at all intersections of streets and avenues; The same consisting of Iron Pipe Stakes from 2 to 5 feet long, at all points marked thus O, and Solid Iron Stakes at all points marked thus •. Also that 18 x 2 1/2 inch White Oak Stakes have been planted at all other corners of lots or angles in measured lines as indicated on said plat by dotted lines.

Received for record this *6th* day of *October*, A. D. 1902, at *11* o'clock A. M., and recorded in Liber *38* of Plats on page *38*, as a proper certificate was furnished in compliance with Section 135, Act 206, Public Acts of 1893.

STATE OF MICHIGAN, } ss. We, *Edmund Barker*, Register of Deeds, and Harlan K. Whitney, County of CALHOUN, } ss. Surveyor, hereby certify that we have each carefully compared this copy with the original plat of "Henry's Addition to Urbandale," and that it is an exact copy thereof and of the whole of such original map or plat.

Edmund Barker Register of Deeds.
Harlan K. Whitney Surveyor.

Examined and Approved

RECEIVED AND FILED,
IN AUDITOR GENERAL'S OFFICE,

John A. Wilkinson Nov 17-1902
Deputy Auditor General.

