5392.

FOUNTAIN HEAD PARK.

Battle Creek, Mich.

DEDICATION.

Know all Men by these Presents, That I, Hiram Staples, as proprietor, and Louisan Staples, (his wife), have caused the land embraced in the annexed plat to be surveyed, laid out and platted, to be known as "Fountain Head Park," and that the streets and avenues as shown on said plat are hereby dedicated to the use of the public.

Signed and sealed in the presence of—

J. Clarie Brown.
Albert B. Simpson.
Witnesses.

Hiram Staples [L. S.]
Louisan Staples [L. S.]

STATE OF MICHIGAN, } ss.
COUNTY OF CALHOUN. }

On this Fifth day of August, A. D. 1903, before me, a Notary Public in and for said county, personally appeared the above named Hiram Staples, and Louisan Staples, (his wife), known to me to be the persons who executed the above dedicaton, and acknowledged the same to be their free act and deed.

Albert B. Simpson
Notary Public Calhoun County, Michigan.

DESCRIPTION OF LAND PLATTED.

THE land embraced in the annexed plat of "Fountain Head Park," is all of the Southwest ¼ of Section 12, T. 2 S. R. 8 W., (Battle Creek Township, Calhoun County,) Michigan, described as follows, to wit:—

Beginning at the point of intersection of the S. W. line of "Caldwell's Addition to Battle Creek" with the Southeast line of Lake Avenue, from which place of beginning ("A"), the Southwest corner of stone foundation of house No. 413 Lake Avenue bears N. 49° W., 27.3 feet distant, also a 2 inch Hard Maple, N. 29° E., 31.6 feet; Running thence S. 45° W. along said Southeast line of Lake Avenue 173.4 feet to a point ("B"), from which a 5 inch Box Elder bears N. 34° W., 9.6 feet distant, also a 12 inch Elm, N. 39° E., 87.5 feet; Thence S. 35° 35' E., 75.24 feet to a point ("C"), on the N. & S. ¼ ¼ line from which the Northerly corner of Squiers's house bears N. 80° W., 51.8 feet distant, also a 9 inch Elm, N. 1° E. 3 feet; Thence S. 0° 30' E. along said ¼ ¼ line (as occupied) 447.65 feet to a point ("D"), in the center of Burnham Street, from which a 12 inch Hickory bears due North 91.75 feet distant; Thence N. 89° 30' E. along the line of the center of said Burnham Street 221 feet to the Northwesterly line of "L. J. Caldwell's Addition to Battle Creek" at a point ("E"), from which the Southwest corner of stone foundation, Dell Young's house bears N. 60° E., 86.2 feet; Thence N. 46° 26' E., 330 feet to said Southwesterly line of "Caldwell's Addition to Battle Creek" at a point ("F"), from which the Southwest corner of stone foundation of a house on Harrison Street bears N. 39½° E., 83.5 feetdistant, also the Southeast corner of upright of John Wright's house, N. 10½° W., 102.75 feet; Thence N. 44° W., 562.15 feet to the place of beginning. All bearings magnetic, June 1903.

SURVEYOR'S CERTIFICATE.

I HEREBY CERTIFY, That the Plat hereon delineated is a correct one, and that permanent monuments, consisting of Iron Pipe Stakes from 1½ to 2 feet long have been planted as thereon shown, at all points marked thus O, at all angles in the boundaries of the land platted, and at all intersections of streets and avenues.

John Elsmere
Surveyor.

I HEREBY CERTIFY, That this plat was approved by the Common Council of the City of Battle Creek, on the 17th day of August A. D. 1903. George W. Hamm
Recorder of the City of Battle Creek.

Examined and Approved August 8, 1903.
John F. Wilkinson
Deputy Auditor General.

RECEIVED AND FILED.
IN AUDITOR GENERAL'S OFFICE,
Dec 5 1903
Jonie Fibreniusen
Deputy Auditor General.

Received for record this 18th day of August A. D. 1903, at 9 o'clock A. M., and recorded in Liber 4 of Plats on page 44, as a proper certificate was furnished in compliance with Section 135, Act 206, Public Acts of 1893.

State of Michigan, County of Calhoun. } AUG 18 1903

I hereby certify, that I have examined the records of this office relating to the description of land in the within instrument and from such examination it appears that the taxes are paid and that there are no tax liens or titles held by the state or any individual against said land for Five years preceeding date of this instrument.

Charles O. Ball
Register of Deeds.

Louis Audoo Little per W. H.
Treasurer of Calhoun County.

STATE OF MICHIGAN, } ss.
COUNTY OF CALHOUN. }

We, Charles O. Ball, Register of Deeds, and John Elsmere Surveyor, hereby certify that we have each carefully compared this copy with the original plat of "Fountain Head Park," and that it is an exact copy thereof, and of the whole of such original map or plat.

John Elsmere
Surveyor.

Charles O. Ball
Register of Deeds.

STATE OF MICHIGAN, } ss.
COUNTY OF CALHOUN. }

We, Charles O. Ball, Register of Deeds, and John Elsmere, Surveyor, hereby certify that we have each carefully compared the annexed copy with the plat of "Fountain Head Park," now of record in the office of said Register of Deeds, and that it is a true transcript therefrom and of the whole of such record.

John Elsmere
Surveyor.

Charles O. Ball
Register of Deeds.

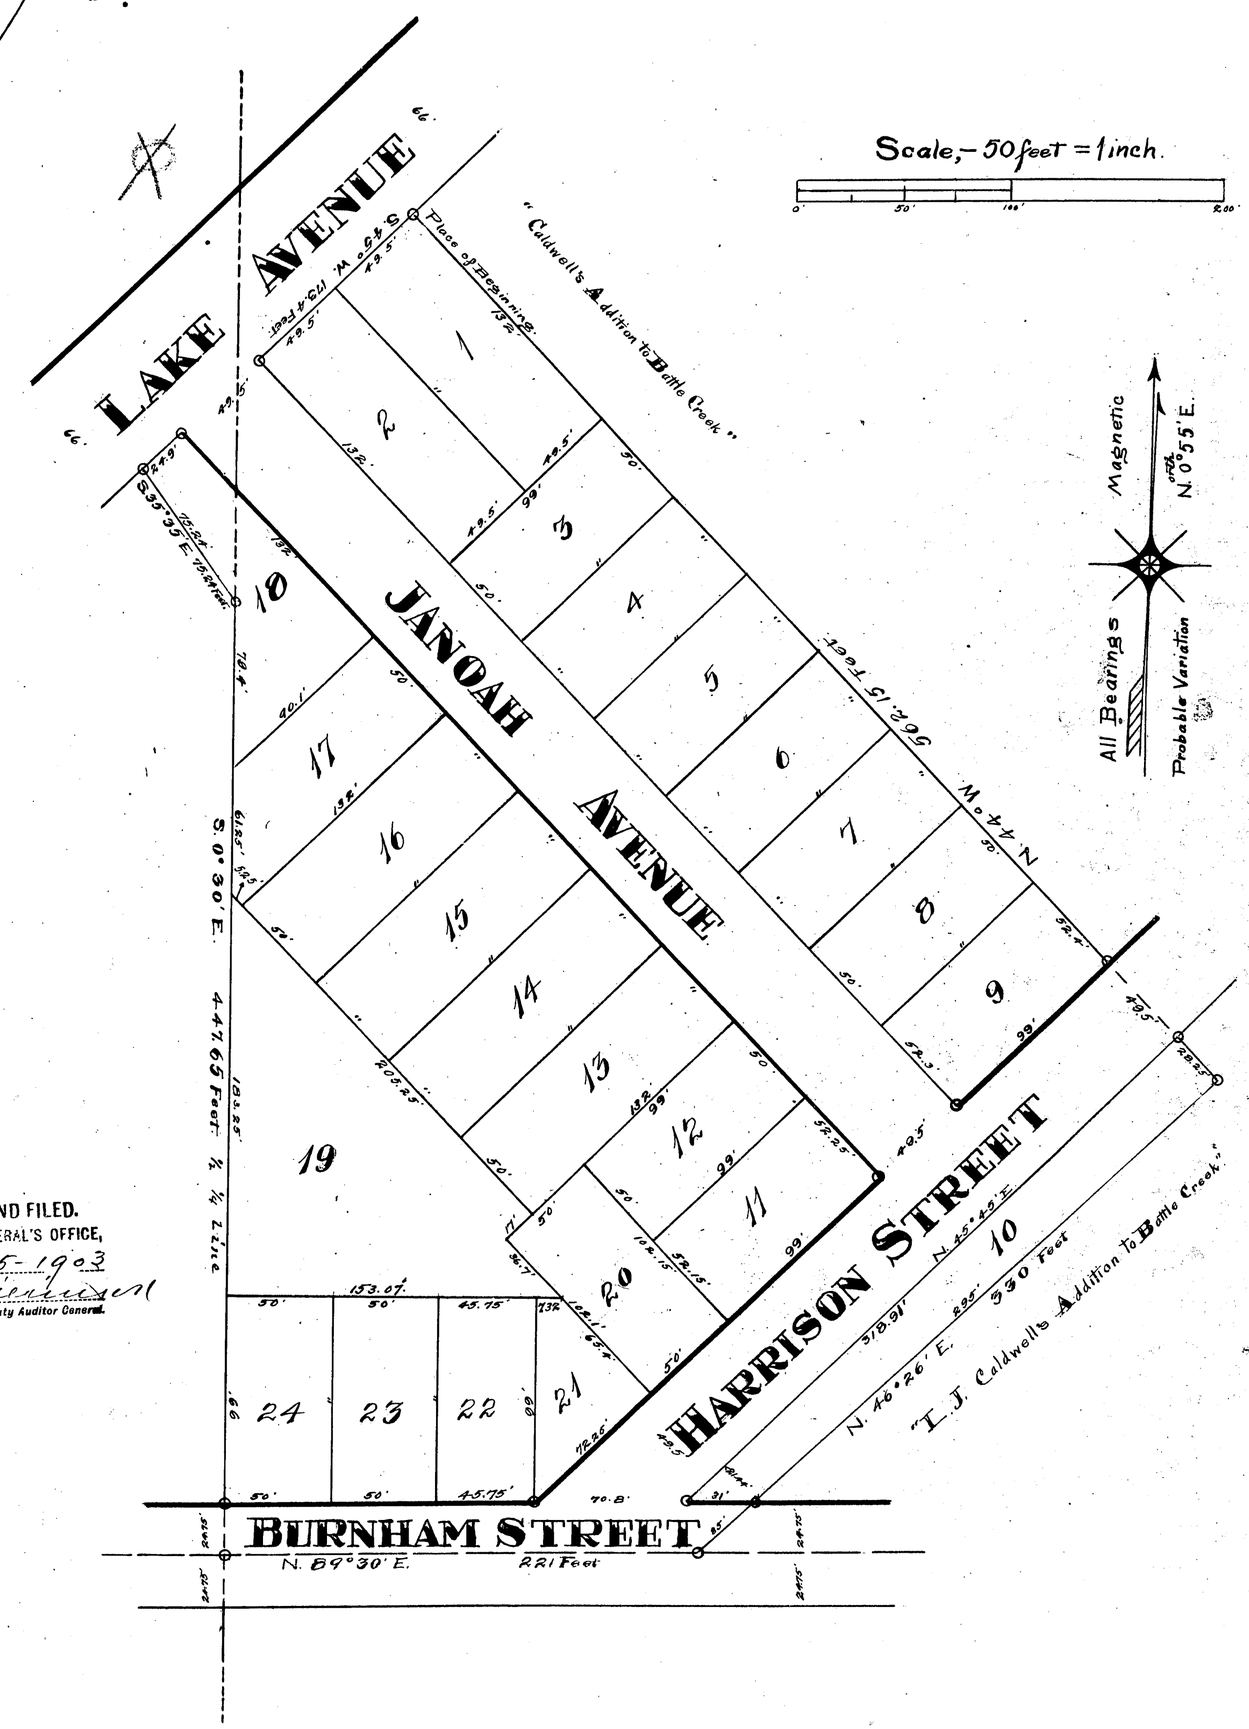

13433

5392.

FOUNTAIN HEAD PARK.

Battle Creek, Mich.

DEDICATION.

Know all Men by these Presents, That I, Hiram Staples, as proprietor, and Louisan Staples, (his wife), have caused the land embraced in the annexed plat to be surveyed, laid out and platted, to be known as "Fountain Head Park," and that the streets and avenues as shown on said plat are hereby dedicated to the use of the public.

Signed and sealed in the presence of—

Witnesses.

Hiram Staples [L. S.]

Louisan Staples [L. S.]

STATE OF MICHIGAN, } ss. COUNTY OF CALHOUN. } On this 5th day of August, A. D. 1903, before me, a Notary Public in and for said county, personally appeared the above named Hiram Staples, and Louisan Staples, (his wife), known to me to be the persons who executed the above dedicaton, and acknowledged the same to be their free act and deed.

Notary Public Calhoun County, Michigan.

DESCRIPTION OF LAND PLATTED.

THE land embraced in the annexed plat of "Fountain Head Park," is all of the Southwest ¼ of Section 12, T. 2 S. R. 8 W., (Battle Creek Township, Calhoun County,) Michigan, described as follows, to wit:—

Beginning at the point of intersection of the S. W. line of "Caldwell's Addition to Battle Creek" with the Southeast line of Lake Avenue, from which place of beginning ("A"), the Southwest corner of stone foundation of house No. 413 Lake Avenue bears N. 49° W., 27.3 feet distant, also a 2 inch Hard Maple, N. 29° E., 31.6 feet; Running thence S. 45° W. along said Southeast line of Lake Avenue 173.4 feet to a point ("B"), from which a 5 inch Box Elder bears N. 34° W., 9.6 feet distant, also a 12 inch Elm, N. 39° E., 37.5 feet; Thence S. 35° 35' E., 75.24 feet to a point ("C"), on the N. & S. ¼ ¼ line from which the Northeast corner of Squiers's house bears N. 80° W., 51.8 feet distant, also a 9 inch Elm, N. 1° E. 3 feet; Thence S. 0° 30' E. along said ¼ ¼ line (as occupied) 447.65 feet to a point ("D"), in the center of Burnham Street, from which a 12 inch Hickory bears due North 91.75 feet distant; Thence N. 89° 30' E. along the line of the center of said Burnham Street 221 feet to the Northwesterly line of "L. J. Caldwell's Addition to Battle Creek" at a point ("E"), from which the Southwest corner of stone foundation, Dell Young's house bears N. 60° E., 86.2 feet; Thence N. 46° 26' E., 330 feet to said Southwesterly line of "Caldwell's Addition to Battle Creek" at a point ("F"), from which the Southwest corner of stone foundation of a house on Harrison Street bears N. 39½° E., 83.5 feetdistant, also the Southeast corner of upright of John Wright's house, N. 10½° W., 102.75 feet; Thence N. 44° W., 562.15 feet to the place of beginning. All bearings magnetic, June 1903.

SURVEYOR'S CERTIFICATE.

I HEREBY CERTIFY, That the Plat hereon delineated is a correct one, and that permanent monuments, consisting of Iron Pipe Stakes from 1½ to 2 feet long have been planted as thereon shown, at all points marked thus ○ , at all angles in the boundaries of the land platted, and at all intersections of streets and avenues.

John Elsmere
Surveyor.

I HEREBY CERTIFY, That this plat was approved by the Common Council of the City of Battle Creek, on the 17th day of August A. D. 1903. George W. Harris
Recorder of the City of Battle Creek.

Examined and Approved August 5, 1903.
John Wm. Stevens
Deputy Auditor General.

RECEIVED AND FILED.
IN AUDITOR GENERAL'S OFFICE,
Dec 5 1903
Louis H. Brandenson
Deputy Auditor General.

Received for record this 18th day of August A. D. 1903, at 4 o'clock P. M., and recorded in Liber 4 of Plats on page 4, as a proper certificate was furnished in compliance with Section 135, Act 206, Public Acts of 1893.

Charles C. Ball
Register of Deeds.

State of Michigan, County of Calhoun. } Aug 1 1903

I hereby certify that I have examined the records of this office relating to the description in the within instrument and from such records find that all taxes that are payable at the date hereof on the lands described in said instrument are individual against such lands for the years preceding date of this instrument.

Treasurer Calhoun County.

STATE OF MICHIGAN, } ss. COUNTY OF CALHOUN. } We, Charles C. Ball, Register of Deeds, and John Elsmere Surveyor, hereby certify that we have each carefully compared this copy with the original plat of "Fountain Head Park," and that it is an exact copy thereof and of the whole of such original map or plat.

John Elsmere
Surveyor.

Charles C. Ball
Register of Deeds.

STATE OF MICHIGAN, } ss. COUNTY OF CALHOUN. } We, Charles C. Ball, Register of Deeds, and John Elsmere, Surveyor, hereby certify that we have each carefully compared the annexed copy with the plat of "Fountain Head Park," now of record in the office of said Register of Deeds, and that it is a true transcript therefrom and of the whole of such record.

John Elsmere
Surveyor.

Charles C. Ball
Register of Deeds.

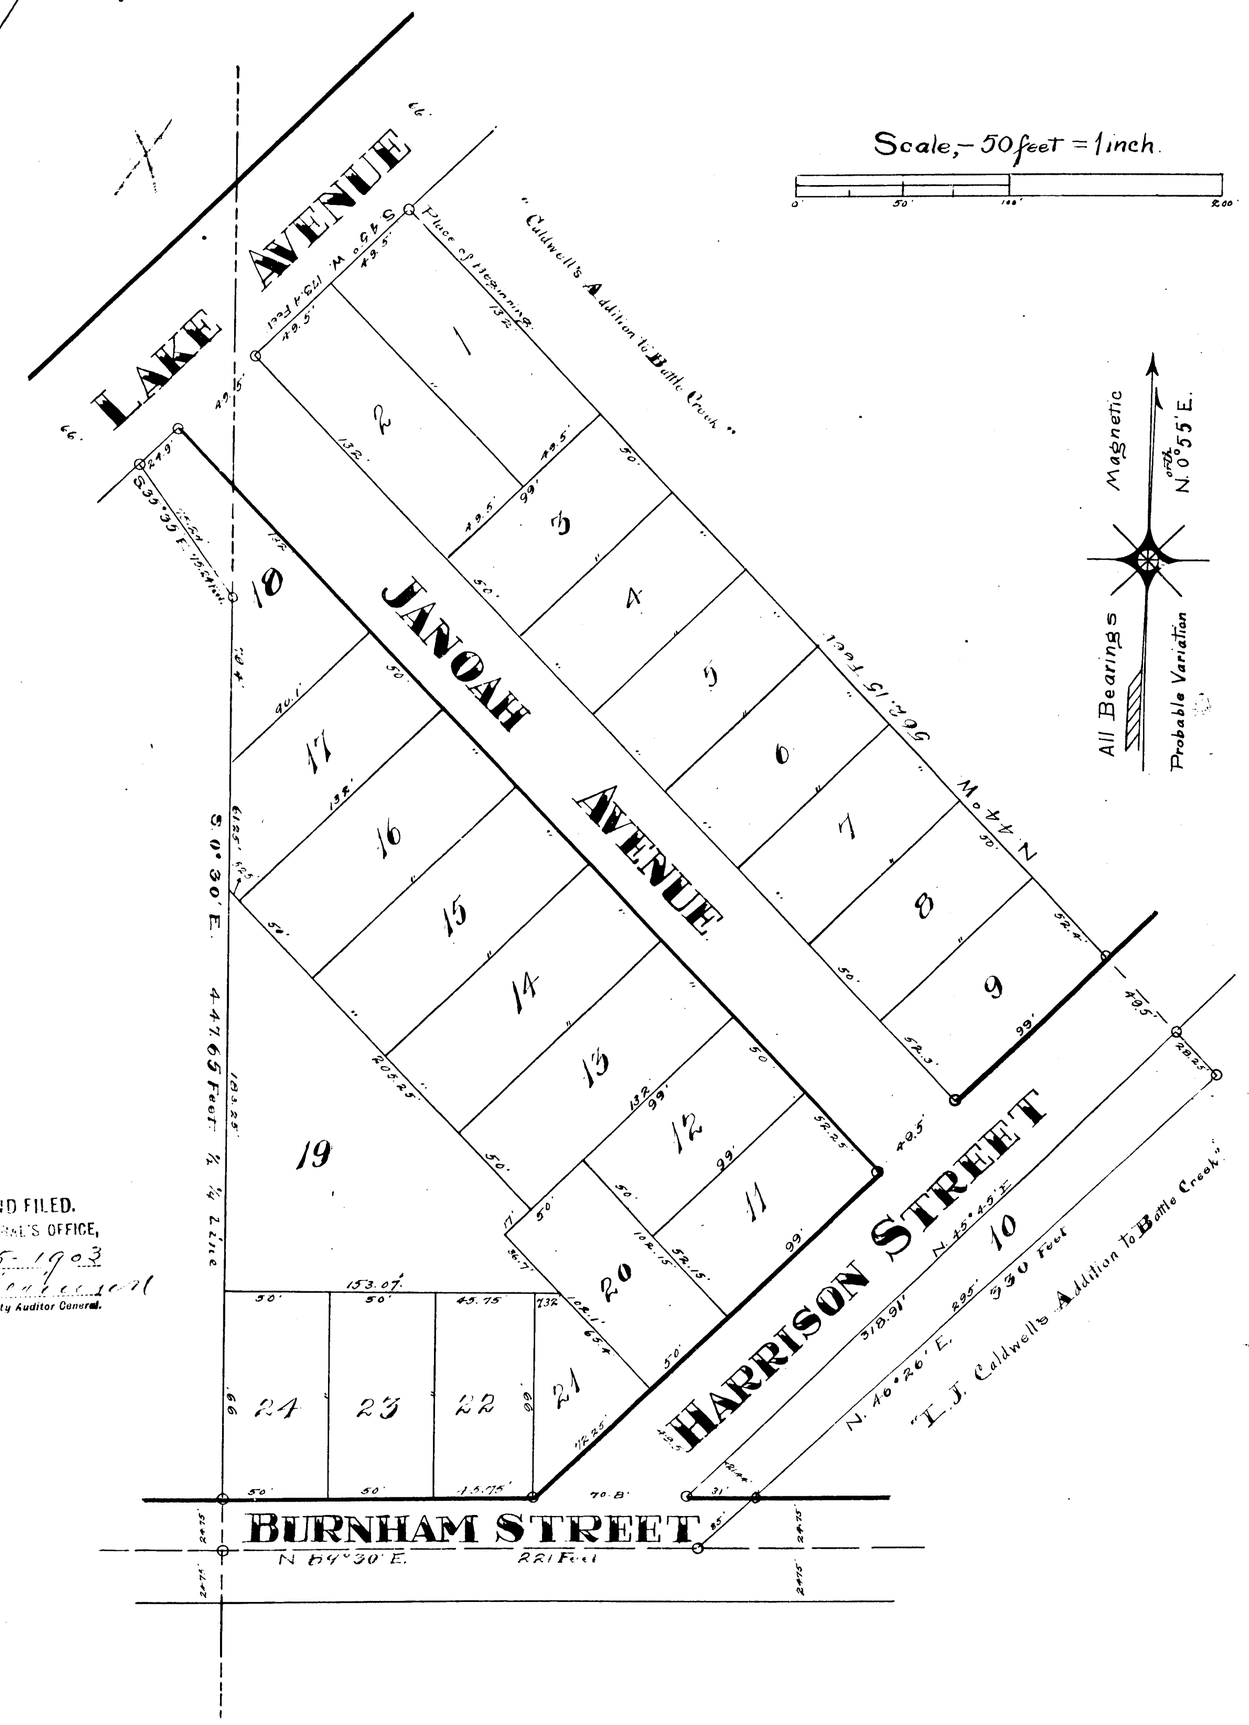

13433