

# MAPLE STREET ADDITION to Battle Creek.

HARLAN K. WHITNEY, Civil Engineer.

## DEDICATION.

Know all Men by these Presents That I, George H. Churchill (single) of Chicago, Illinois, as proprietor, have caused the land embraced in the annexed plat to be surveyed, laid out, and platted, to be known as "Maple Street Addition to Battle Creek," and that the streets and avenues as shown on said plat are hereby dedicated to the use of the public.

Signed and sealed in the presence of—  
*George H. Churchill*  
Witness, *George H. Churchill* [L. S.]

Seal

STATE OF ILLINOIS,  
COUNTY OF COOK.  
On this 28th day of September, A. D. 1903, before me, a Notary Public in and for said county, appeared George H. Churchill, to me personally known to be the person who executed this plat, and acknowledged the same to be his free act and deed.

Witness my hand and Notary Public Cook County Illinois, My Commission Expires May 11, 1904.

## DESCRIPTION OF LAND PLATTED.

THE land embraced in the annexed plat of "Maple Street Addition to Battle Creek," is all that part of the Northwest 1/4 of Section 5, T. 2 S. R. 7 W., (Emmett Township) and of the Southwest 1/4 of Section 32, T. 1 S. R. 7 W., (Pembfield Township) Calhoun County, Michigan, described as follows, to wit: Beginning at a point on the West side of Maple Street at the Northeast corner of public school lot of school No. 6 of said City, from which a 16 inch Elm bears due East 55.75 feet, also a 10 inch maple, S. 45° W., 6.5 feet; Running thence N. 3° 25' E. (along the Western line of said Maple street) 923.5 feet to the Southeast corner of the recorded plat of "Verona Park," from which a 20 inch White Oak bears S. 1° E., 32.3 feet, also a 30 inch Red Oak, S. 50° 30' E. 78.92 feet; Thence along the Southern boundary of said "Verona Park," N. 85° 57' W., 140.25 feet; Thence S. 39° 33' W., 48.4 feet; Thence N. 85° 47' W., 123.03 feet; Thence S. 58° 21' W., 83.3 feet; Thence S. 88° 51' W., 336 feet (to the Southwest corner of said "Verona Park,") from which a 24 inch Hickory bears N. 16° W. and 127.7 feet, also a 22 inch Hickory N. 8° E., 133.6 feet; Thence S. 0° 45' E., 261.33 feet to the Northeast corner of the Northernly part of "Union Addition to Battle Creek,"; Thence S. 1° 15' E., (along the Eastern line of said "Union Addition,") 533.17 feet to an angle in the boundary thereof, from which point a 10 and 8 inch twin Cherry bears N. 5° E., 4.5 feet; Thence N. 89° 18' E., (along the Northernly line of the Eastern part of said "Union Addition,") 694.32 feet to the place of beginning. All bearings magnetic, August, 1903.

Surveyed and platted by Harlan K. Whitney, Civil Engineer, and Aron Aronson, Surveyor.

## SURVEYOR'S CERTIFICATE.

WE HEREBY CERTIFY That the Plat herein delineated is a correct one, and that permanent monuments, consisting of Iron Pipe Stakes about 2 feet long have been planted as thereon shown, at all angles in the boundaries of the land platted, and at all intersections of streets and avenues, at all points marked thus o, and 14 inch Cedar Stakes 18 inches long at all other corners of lots.

*Harlan K. Whitney*  
Surveyor.

I HEREBY CERTIFY That this plat was approved by the Common Council of the City of Battle Creek, on the 1st day of August, A. D. 1903.

*Sam W. Truman*  
Recorder of the City of Battle Creek.

Examined and Approved, *Sam W. Truman* 1903  
Deputy Auditor General.

Received for record this 6th day of August, A. D. 1904, at 11:00 o'clock, A.M., and recorded in Liber 6, as a proper certificate was furnished in compliance with Section 135, Act 206, Public Acts of 1893.

*Sam W. Truman*  
Recorder of Deeds.

STATE OF MICHIGAN,  
COUNTY OF CALHOUN.  
We, *Sam W. Truman*, Register of Deeds, and Aron Aronson, Surveyor, and maker of this copy, hereby certify that we have each carefully compared this copy with the original plat of "Maple Street Addition to Battle Creek," and that it is an exact copy thereof, and of the whole of such original map or plat.



*Sam W. Truman*  
Register of Deeds.

STATE OF MICHIGAN,  
COUNTY OF CALHOUN.  
We, *Aron Aronson*, Surveyor, and maker of this copy, hereby certify that we have each carefully compared the annexed copy with the plat of "Maple Street Addition to Battle Creek," now of record in the office of said Register of Deeds, and that it is a true transcript herefrom and of its whole of such record.

*Aron Aronson*  
Surveyor.

RECEIVED AND FILED:  
IN AUDITOR GENERAL'S OFFICE:  
September 1904

*John H. Williams*  
Deputy Auditor General.

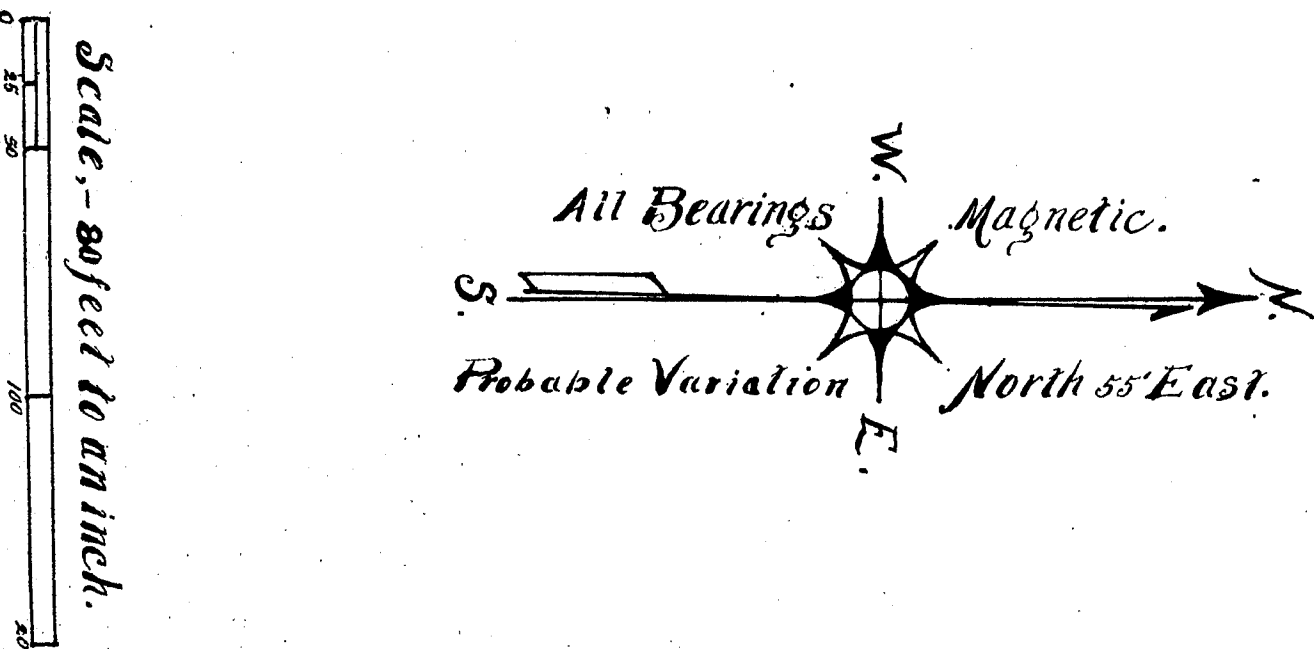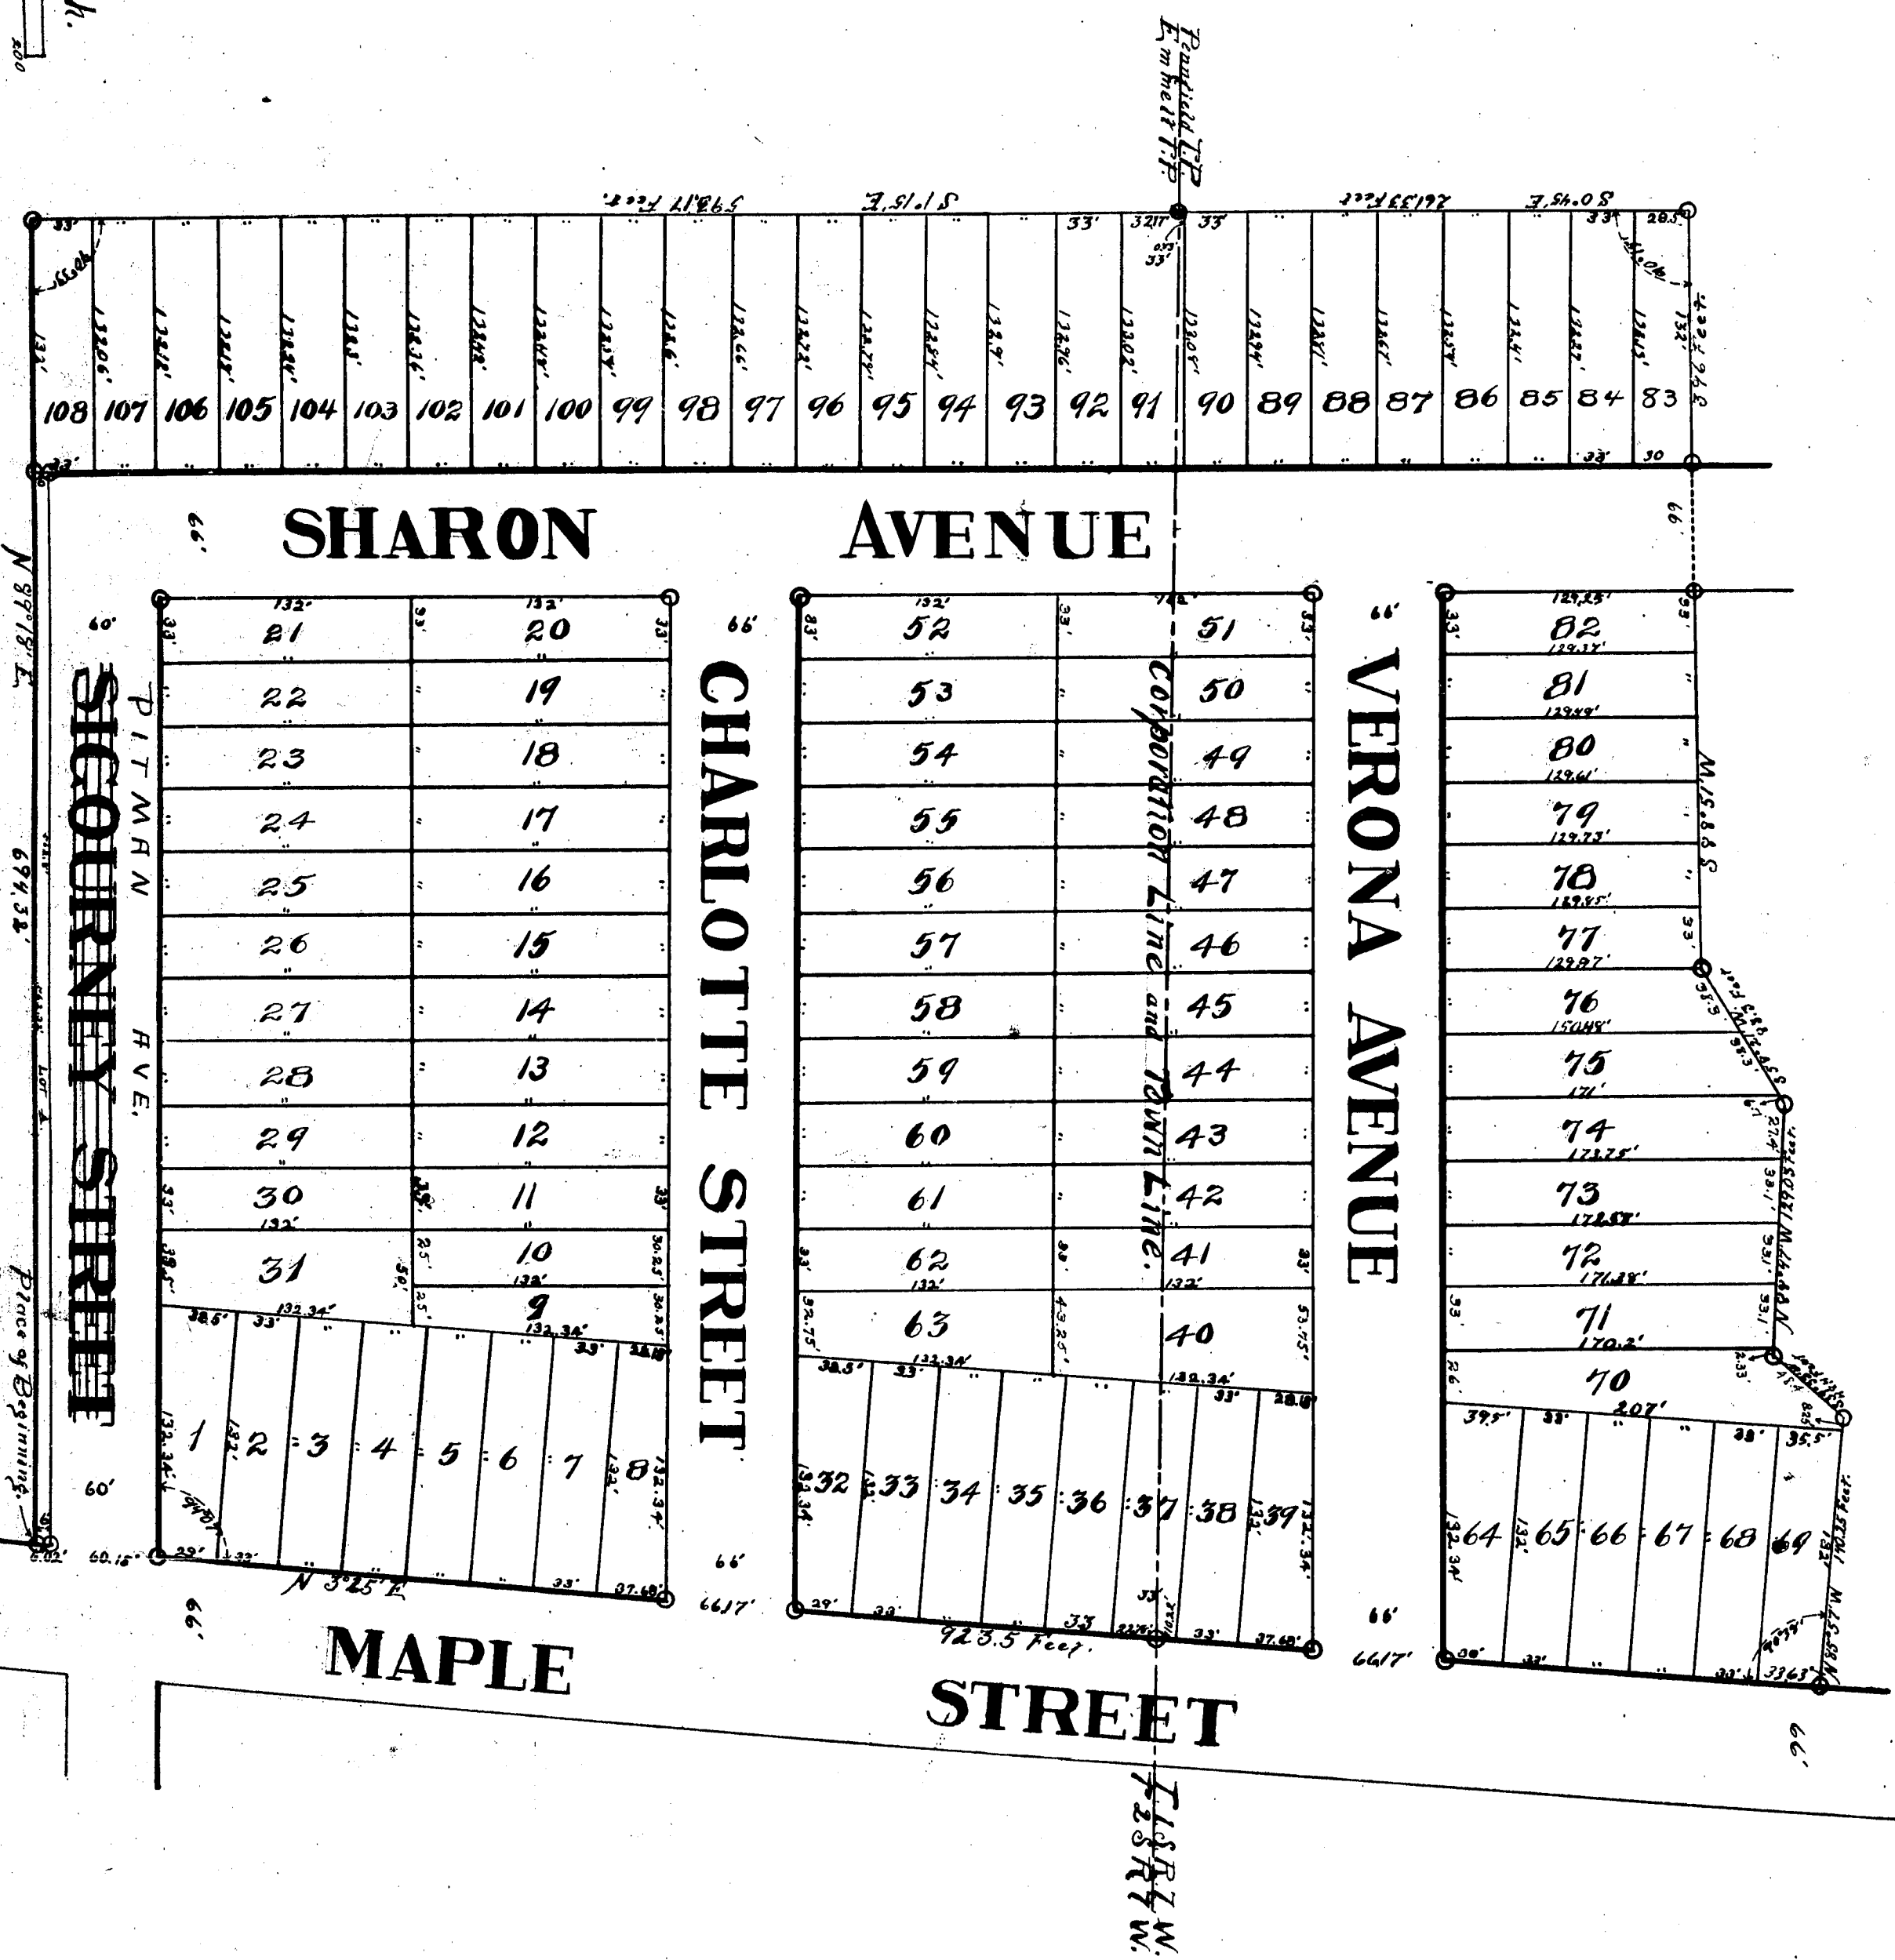

# MAPLE STREET ADDITION to Battle Creek.

HARLAN K. WHITNEY, Civil Engineer.

## DEDICATION.

Know all Men by these Presents, That I, George H. Churchill (single) of Chicago, Illinois, as proprietor, have caused the land embraced in the annexed plat to be surveyed, laid out, and platted, to be known as "Maple Street Addition to Battle Creek," and that the streets and avenues as shown on said plat are hereby dedicated to the use of the public.

Signed and sealed in the presence of—  
*Harlan K. Whitney*  
Witnesses, *George H. Churchill* [L. S.]

Seal.

STATE OF ILLINOIS, }  
COUNTY OF COOK, } ss. *George H. Churchill*, day of  
Public in and for said county, appeared George H. Churchill, to me personally known to be the person who executed this plat, and acknowledged the same to be his free act and deed.

*Nellie M. Slack*  
My Commission Expires May 11th 1907.  
Notary Public Cook County, Illinois.

## DESCRIPTION OF LAND PLATTED.

THE land embraced in the annexed plat of "Maple Street Addition to Battle Creek," is all that part of the Northwest 1/4 of Section 5, T. 2 S. R. 7 W., (Emmett Township and of the Southwest 1/4 of Section 23, T. 1 S. R. 7 W., (Pembfield Township) Calhoun County, Michigan, described as follows, to wit:—Beginning at a point on the West side of Maple street at the Northeast corner of public school lot of school No. 6 of said City, from which a 16 inch Elm bears due East 55 73 feet, also a 10 inch maple, S. 45° W., 6.3 feet; Running thence N. 39° 25' E. (along the Western line of said Maple street) 923.5 feet to the Southeast corner of the recorded plat of "Verona Park," from which a 20 inch White Oak bears S. 1° E., 32.3 feet, also a 30 inch Red Oak S. 50° 30' E. 78.92 feet; Thence along the southerly boundary of said "Verona Park," N. 89° 57' W., 140.25 feet; Thence S. 39° 33' W., 48.4 feet; Thence N. 88° 47' W., 129.03 feet; Thence S. 38° 21' W., 83.3 feet; Thence S. 88° 41' W., 386 feet (to the Southwest corner of said "Verona Park,") from which a 24 inch Hickory bears N. 16° W., and 127.7 feet, also a 22 inch Hickory N. 8° E., 133.6 feet; Thence S. 0° 45' E., 261.33 feet to the Northeast corner of the Northernly part of "Union Addition to Battle Creek,"; Thence S. 1° 15' E., (along the Easterly line of said "Union Addition,") 333.7 feet to an angle in the boundary thereof, from which point a 10 and 8 inch twin Cherry bears N. 5° E., 4.8 feet; Thence N. 89° 18' E., (along the Northernly line of the Easterly part of said "Union Addition,") 694.32 feet to the place of beginning. All bearings magnetic, August, 1906.

Surveyed and platted by Harlan K. Whitney, Civil Engineer, and Aron Aronson, Surveyor.

## SURVEYOR'S CERTIFICATE.

WE HEREBY CERTIFY, That the Plat herein delineated is a correct one, and that permanent monuments, consisting of Iron Pipe Stakes about 2 feet long have been planted as thereon shown, at all angles in the boundaries of the land platted, and at all intersections of streets and avenues, at all points marked thus 0, and 14 inch Cedar Stakes 18 inches long at all other corners of lots.

*Harlan K. Whitney*  
Surveyor.

I HEREBY CERTIFY, That this plat was approved by the Common Council of the City of Battle Creek, on the 24th day of August, A. D. 1903.

Examined and Approved, *James W. Whitney*  
day of August, A. D. 1904.  
Recorder of the City of Battle Creek.

STATE OF MICHIGAN, }  
COUNTY OF CALHOUN, } ss. *W. C. Whitney*, Register of Deeds, and Aron Aronson, Surveyor,  
and maker of this copy, hereby certify that we have each carefully compared this copy with the original plat of "Maple Street Addition to Battle Creek," and that it is an exact copy thereof, and of the whole of such original map or plat.

STATE OF MICHIGAN, }  
COUNTY OF CALHOUN, } ss. *W. C. Whitney*, Register of Deeds, and Aron Aronson, Surveyor,  
and maker of this copy, hereby certify that we have each carefully compared the annexed copy with the plat of "Maple Street Addition to Battle Creek," now of record in the office of said Register of Deeds, and that it is a true transcript herefrom and of the whole of such record.

RECEIVED AND FILED.  
IN AUDITOR GENERAL'S OFFICE;  
JAN 28 1904  
*John H. Whitney*  
Deputy Auditor General

