

TO BATTLE CREEK.
HARLAN K. WHITNEY, Civil Engineer.

DEDICATION.

Know all Men by these Presents, That we, John Whalen and Anna Whalen, his wife, Ralph L. Day, *single* Edward J. McPeak and Mary A. McPeak, his wife, and Sophia M. Bliss, as proprietors, have caused the land embraced in the annexed plat to be surveyed, laid out and platted, to be known as "Whalen's Amended Addition to Battle Creek," and that the street and alley as shown on said plat are hereby dedicated to the use of the public. The West one half of lot number 2 belongs to Edward J. McPeak and Mary A. McPeak, his wife, as tenants by the entireties. The East one half of lot number 2 belongs to Ralph L. Day. Lot number 3 belongs to Sophia Bliss. All the rest of the Addition belongs to John Whalen and Anna Whalen, his wife. The purpose of amending this addition is to make First Street and the Alley as shown thereon, correspond with the same on "Gilbert's Addition to Battle Creek," and "Robert's Addition to Battle Creek." Said street and alley on Whalen's Addition never having been opened to the public. Signed and sealed in the presence of:—

<p><i>F. M. Morris</i></p> <p><i>Alvin A. Moxey</i></p> <p>Witnesses.</p>	<p><i>James Walker</i></p> <p><i>James Walker</i></p> <p><i>Robert J. Lee</i></p>
[L. 8.]	[L. 8.]
[L. 8.]	[L. 8.]

STATE OF MISSISSIPPI, }
COUNTY OF GADSDEN. } ss. On this 25th day of Aug, A. D. 1904,
before me, a Notary Public in and for said county, personally appeared
John Whalen and Anna Whalen, his wife, Ralph L. Day, Edward J. McPeak and Mary A. McPeak, his wife,
and Sophia M. Bliss, all of them to be the persons who executed this plat, and severally acknowledged the
same to be their free act and deed.

DESCRIPTION OF LAND PLATTED.

Beginning at from Stake on the east and west $\frac{1}{2}$ line of Section 7, T. 2 S., R. 7 W., at the south-east corner of "Gilbert's Addition to Battle Creek," from which a 12 inch Horsechest bears N. 11° E. 1.83 feet, also a 12 inch Soft Maple S. 57° E., 14.75 feet; Running Thence N. 0° 56' W. (along the Easterly line of said "Gilbert's Addition to Battle Creek") 438.17 feet to a point from which the southwest corner of house No. 6 Idaho Street bears N. 43° 30' E., 58.75 feet; Thence N. 89° 13' W. corner of stone foundation of home No. 6 Idaho Street bears N. 16 Idaho Street bears N. 50° 45' W., 47 feet from the south-east corner of stone foundation of house No. 16 Idaho Street bears N. 50° 45' W., 47 feet, also the southeast corner of stone foundation of house No. 20 Idaho Street, N. 67° 25' E., 67 feet; Thence S. 0° 56' E. parallel with said easel line of "Gilbert's Addition to Battle Creek," along the Westerly line of said "Robert's Addition to Battle Creek," 438.5 feet to a point on said East and West $\frac{1}{2}$ line, from which a 12 inch Soft Maple bears N. 53° 45' E., 13.7 feet, also the Southwest corner of stone foundation of house No. 443 Marshall Street, N. 49° W., 54.1 feet; Thence S. 89° 30' W. along the East and West $\frac{1}{2}$ line of the North line of Marshall Street, 198.33 feet to the place at beginning. All bearings magnetic. July 1st, 1888.

SURVEYOR'S CERTIFICATE.

WE HEREBY CERTIFY, That the Plan hereon delineated is a correct one, and that permanent monuments, consisting of Iron Pipes stakes about 1/2 inch long have been planted as thereon shown, at all angles in the boundaries of the land platted, and at all intersections of streets and alleys, at all points marked thus  Other lot stakes are 1/4 inch square Cedar Stakes 18 inches long.

Alvanor M. May
Surveyor.
I HEREBY CERTIFY, That this plat was approved by the Common Council of the City of Battle Creek
on the 25th day of July A. D. 1904. 1/2 - 71
Charles J. Whiting
City Engineer.

Examined and Approved *July 10th 1904*
 Recorder of the City of Battle Creek.

Received for record this 2nd day of *Sept* A. D. 1904, at 3 o'clock P. M. of *Wm. D. Ball* of *Plas* on page *16* as a proper certificate was furnished in compliance with Section 135, Act 206, Public Acts of 1893.

Wm. D. Ball
 Deputy Auditor General.

STATE OF MICHIGAN }
 COUNTY OF CALHOUN } ss.
 We, *Charles D. Ball*, Register of Deeds, and Alexander A. McKay,
 Surveyor, and maker of this copy, hereby certify that we have each carefully com-
 pared this copy with the original plat of "Wabash's Amended Addition to Battle Creek," and that it is a
 correct copy thereof and of the whole of such original map or plat.
Charles D. Ball
 Surveyor.
Alexander A. McKay
 Register of Deeds.

STATE OF MICHIGAN, }
COUNTY OF CALHOUN, } ss.
We, *Charles C. Cook*, Register of Deeds, and *Alexander A. McKay*,
Surveyor, and maker of this copy, hereby certify that we have each carefully
compared the annexed copy with the plat of "Whelan's Amended Addition to Battle Creek", now of record
the office of said Register of Deeds, and that it is a true transcript thereof, and of the whole of such record.

Alexander A. McKay
Surveyor.

Charles C. Cook
Register of Deeds.


SEP 2 1904

I hereby certify, that I have examined the records of this office relating to the assessment of land in the within inclosed and from such examination it appears, that the taxes are paid and that there are 220 Acres or clothes held by the state or any individual against said land for five years preceeding date of this inclosed.

James A. Dettelle
 Clerk of the Court.

RECEIVED AND FILED.
AUDITOR GENERAL'S OFFICE,

"Gilbert's Addition to Battle Creek."

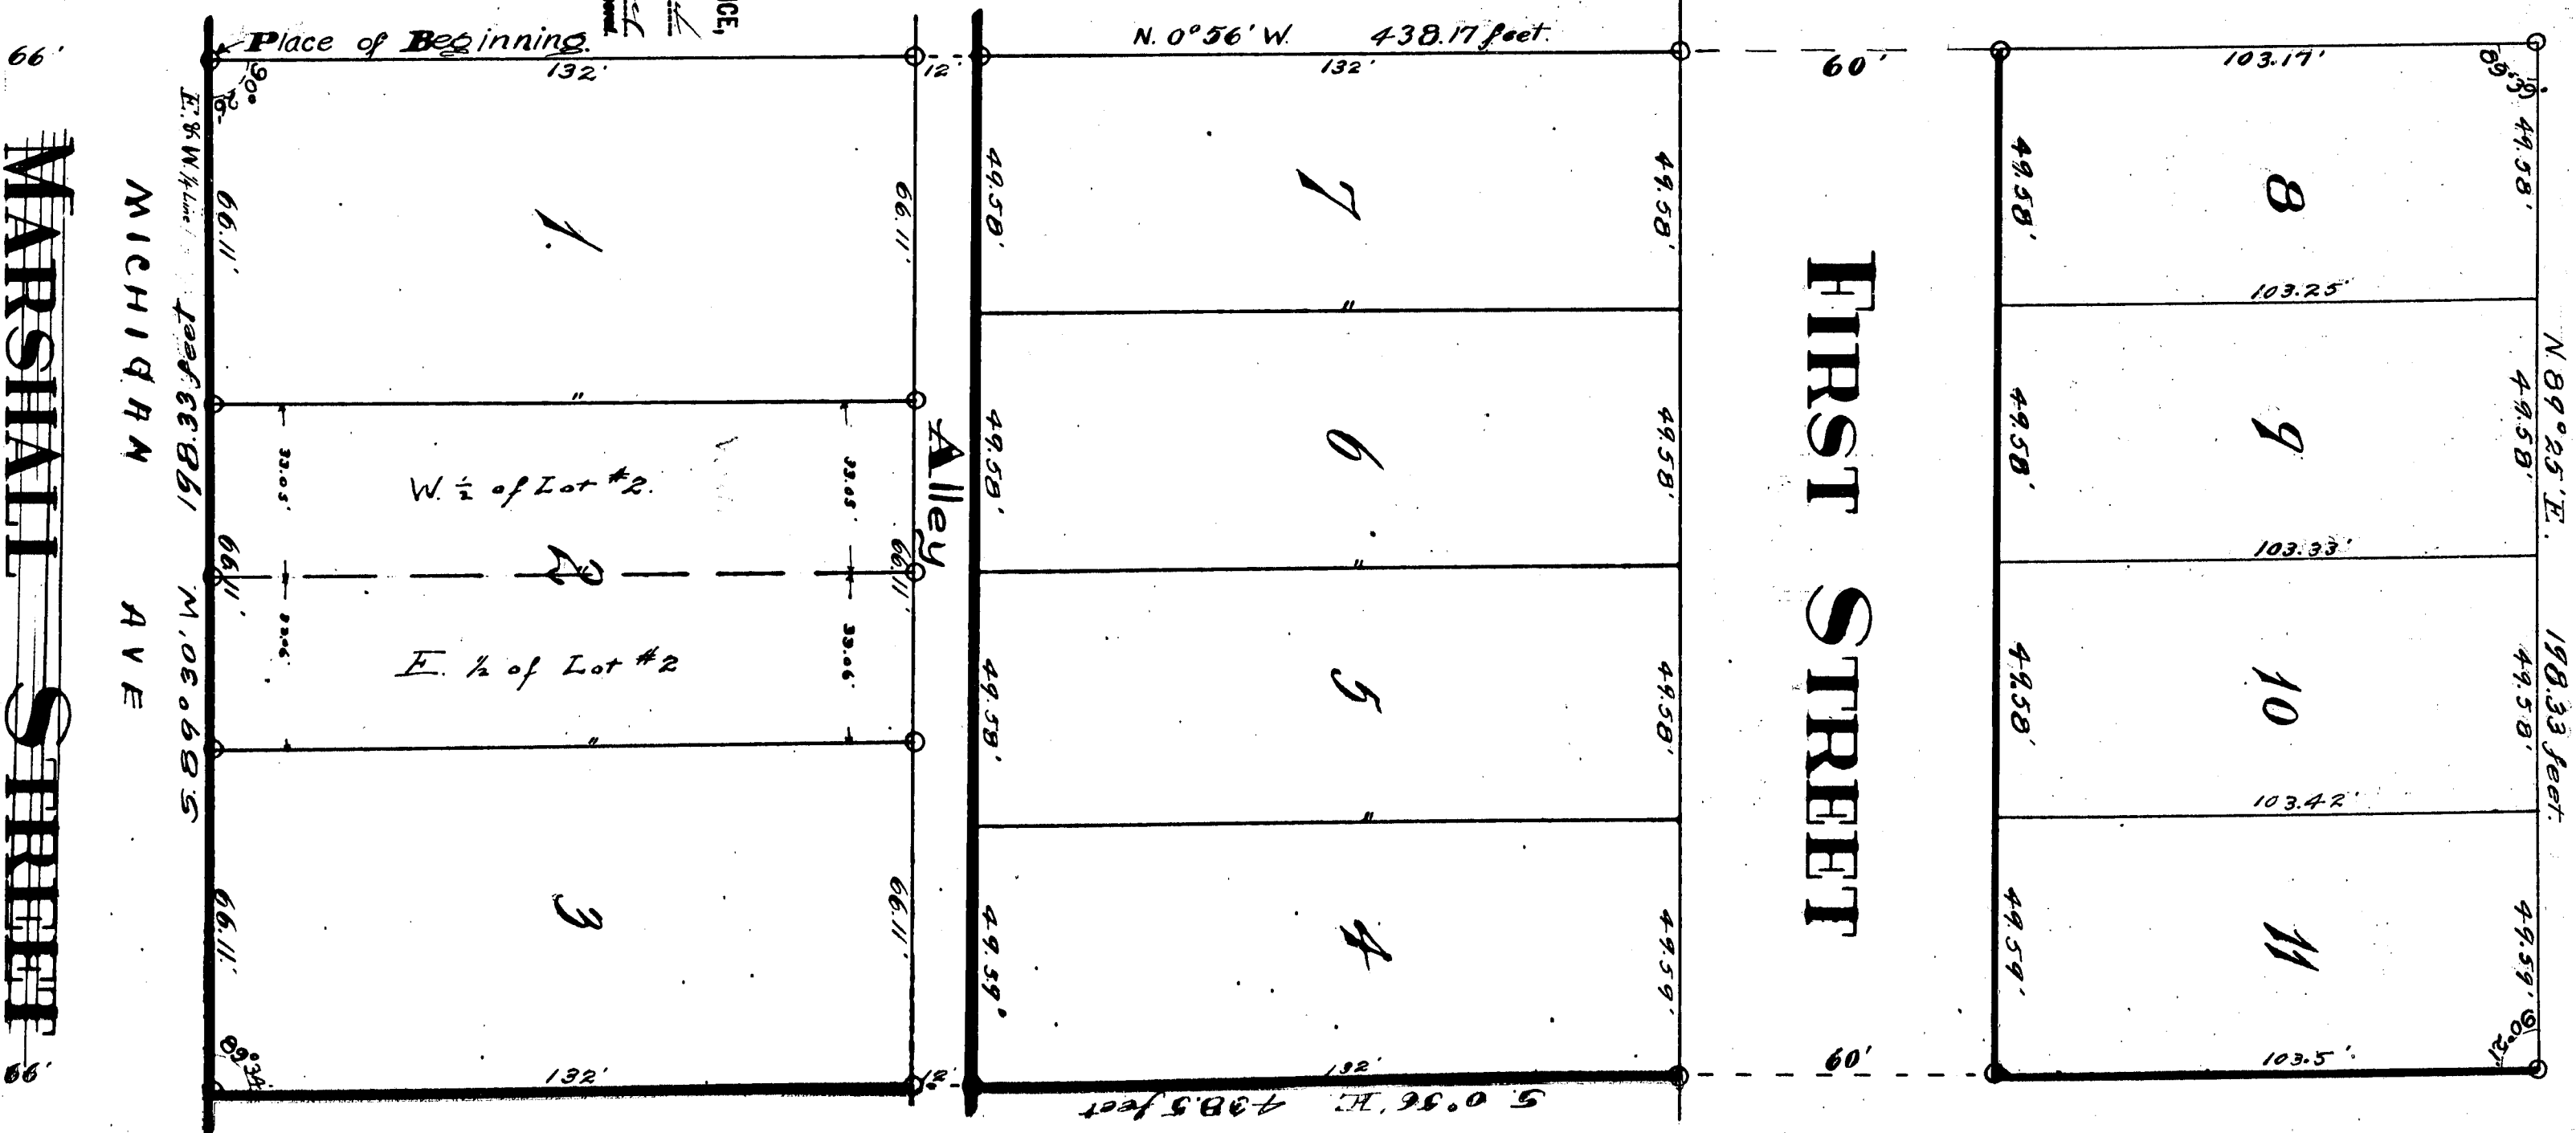

"Robert's Addition. to Battle Creek."

The diagram illustrates the relationship between True, Magnetic, and Compass bearings. A horizontal line represents the True direction (0°). A vertical line represents the Magnetic direction (90°). A diagonal line represents the Compass direction (45°). The angle between True and Magnetic is labeled "All Bearings". The angle between Magnetic and Compass is labeled "Magnetic". The angle between True and Compass is labeled "North 50° East". The angle between True and Magnetic is also labeled "Probable Variation".

Scale, — 30 feet = 1 inch.

39522

13438

TO BATTLE CREEK.
HARLAN K. WHITNEY, Civil Engineer.

DEDICATION.

Know all Men by these Presents, That we, John Whalen and Anna Whalen, his wife, Ralph L. Day, *single*, Edward J. McPeak and Mary A. McPeak, his wife, and Sophia M. Bliss, as proprietors, have caused the land embraced in the annexed plat to be surveyed, laid out and platted, to be known as "Whalen's Amended Addition to Battle Creek," and that the street and alley as shown on said plat are hereby dedicated to the use of the public. The West one half of lot number 2 belongs to Edward J. McPeak and Mary A. McPeak, his wife, as tenants by the entireties. The East one half of lot number 2 belongs to Ralph L. Day. Lot number 3 belongs to Sophia Bliss. All the rest of the Addition belongs to John Whalen and Anna Whalen, his wife. The purpose of amending this addition is to make First Street and the Alley as shown hereon, correspond with the same on "Gilbert's Addition to Battle Creek," and . Robert's Addition to Battle Creek. Said street and alley on Whalen's Addition never having been opened to the public.

Signed and sealed in the presence of:—

W. H. Brown
Alex. A. Mearns
Witnesses.

John Wilson [L. 6]
 Aaron Wheland [L. 6]
 Wm. T. Bay [L. 6]
 Edmund Motz [L. 6]
 Mary O. Moore [L. 6]
 Arthur M. Wilson [L. 6]

STATE OF MICHIGAN,)
) ss.
COUNTY OF CALHOUN.)
 On this..... day of..... A. D. 1904.
 before me, a Notary Public in and for said county, personally appeared
 John Whalen and Anna Whalen, his wife, Ralph L. Day, Edward J. McPeak, and Mary A. McPeak, his wife,
 and Sophia M. Bliss, to me known to be the persons who executed this plat, and severally acknowledged the
 same to be their free act and deed.

John J. Conner
Notary Public Calhoun County, Michigan.

DESCRIPTION OF LAND PLATTED.

Beginning at an Iron Stake on the east and west $\frac{1}{4}$ line of Section 7, T. 2 S. R. 7 W., at the south-east corner of "Gilbert's Addition to Battle Creek," from which a 12 inch Horseshoe-nut bears N. 11° E. 1.83 feet, also a 12 inch Soft Maple S. 57° E. 14.75 feet. Running thence N. 0° 50' W. (along the Easterly line of said "Gilbert's Addition to Battle Creek") 498.11 feet to a point from which the southwest corner of stone foundation of house No. 6 Idaho Street bears N. 43° 30' E. 58.75 feet. Thence N. 89° 55' E. along the line of "Robert's Addition to Battle Creek," 196.33 feet to a point from which the south-east corner of stone foundation of house No. 16 Idaho Street bears N. 50° 43' W., 47 feet, also the southwest east corner of stone foundation of house No. 20 Idaho Street, N. 07° 25' E. 67 feet. Thence S. 0° 56' E. corner of stone foundation of house No. 20 Idaho Street, N. 07° 25' E. 67 feet. Thence S. 0° 56' E. parallel with said east line of "Gilbert's Addition to Battle Creek," along the Westerly line of said "Robert's Addition to Battle Creek," 493.5 feet to a point on said East and West $\frac{1}{4}$ line, from which a 12 inch Soft Maple bears N. 33° 45' E. 1.83 feet. Thence S. 89° 30' W. along the East and West $\frac{1}{4}$ line and the North line of Maple bears N. 33° 45' E. 1.83 feet. Thence S. 89° 30' W. along the East and West $\frac{1}{4}$ line and the North line of Marshall Street, 108.33 feet to the place of beginning. *All bearings magnetic. July, 1894.*

Surveyed and plotted by Harlan K. Whitney, Civil Engineer, and Alexander A. McKay, Surveyor.

SURVEYOR'S CERTIFICATE.

WE HEREBY CERTIFY, That the Plat heron delineated is a correct one, and that permanent monuments, consisting of Iron Pipe stakes about 2 feet long have been planted as thereon shown, at all angles in the boundaries of the land plotted, and at all intersections of streets and allies, at all points marked thus ○

RECEIVED AND FILED.
AUDITOR GENERAL'S OFFICE,

I HEREBY CERTIFY, That this plat was approved by the Common Council of the City of Battle Creek
on the 25th day of ~~February~~ March A. D. 1904.

George D. Hume
Recorder of the City of Battle Creek

Examined and Approved. *Edw. T. Anderson*

John J. McKeon
Deputy Auditor General

Received for record this _____ day of _____ A. D. 1904, at _____ o'clock _____ M.
and recorded in Liber _____ of Plats on page _____ as a proper certificate was furnished in com-
pliance with Section 135, Act 206, Public Acts of 1892.

Register of Deeds

STATE OF MICHIGAN, } ss. We, _____, Register of Deeds, and Alexander A. McKay
COUNTY OF CALHOUN, }
Surveyor, and maker of this copy, hereby certify that we have each carefully com-
pared this copy with the original plat of "Whelan's Amended Addition to Barile Creek," and that it is a
correct true thereof and of the whole of such original map or plat.

Register of Deeds.

We, John C. McFarland, Register of Deeds, and Alexander A. McKay, Survivor and maker of this convey hereby certify that we have each carefully

compared the annexed copy with the plat of "Whelan's Amended Addition to Battle Creek", none of record in the office of said Register of Deeds, and that it is a true transcript thereof and of the whole of such record.




Wm. H. H. H. H.
 Register of Deeds.

Register of Deaths

State of Michigan,
County of Calhoun, } SEP 2 1904

I beseech you, that I have examined the records of this office relating to the description of land in the within instrument and from such examination it appears that the same are paid and that there are no tax liens or claims held by the state or its territorial agencies against for five years preceding date of this instrument.

Devere A. Coolidge

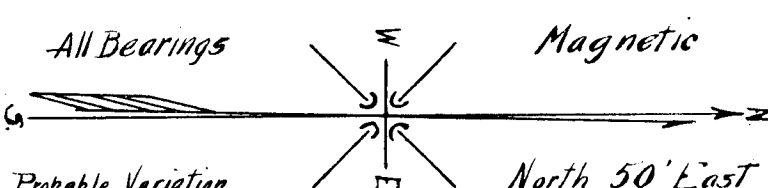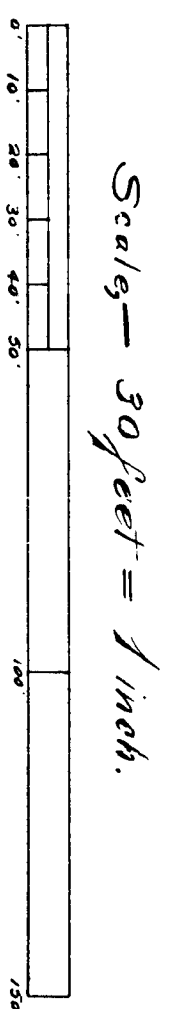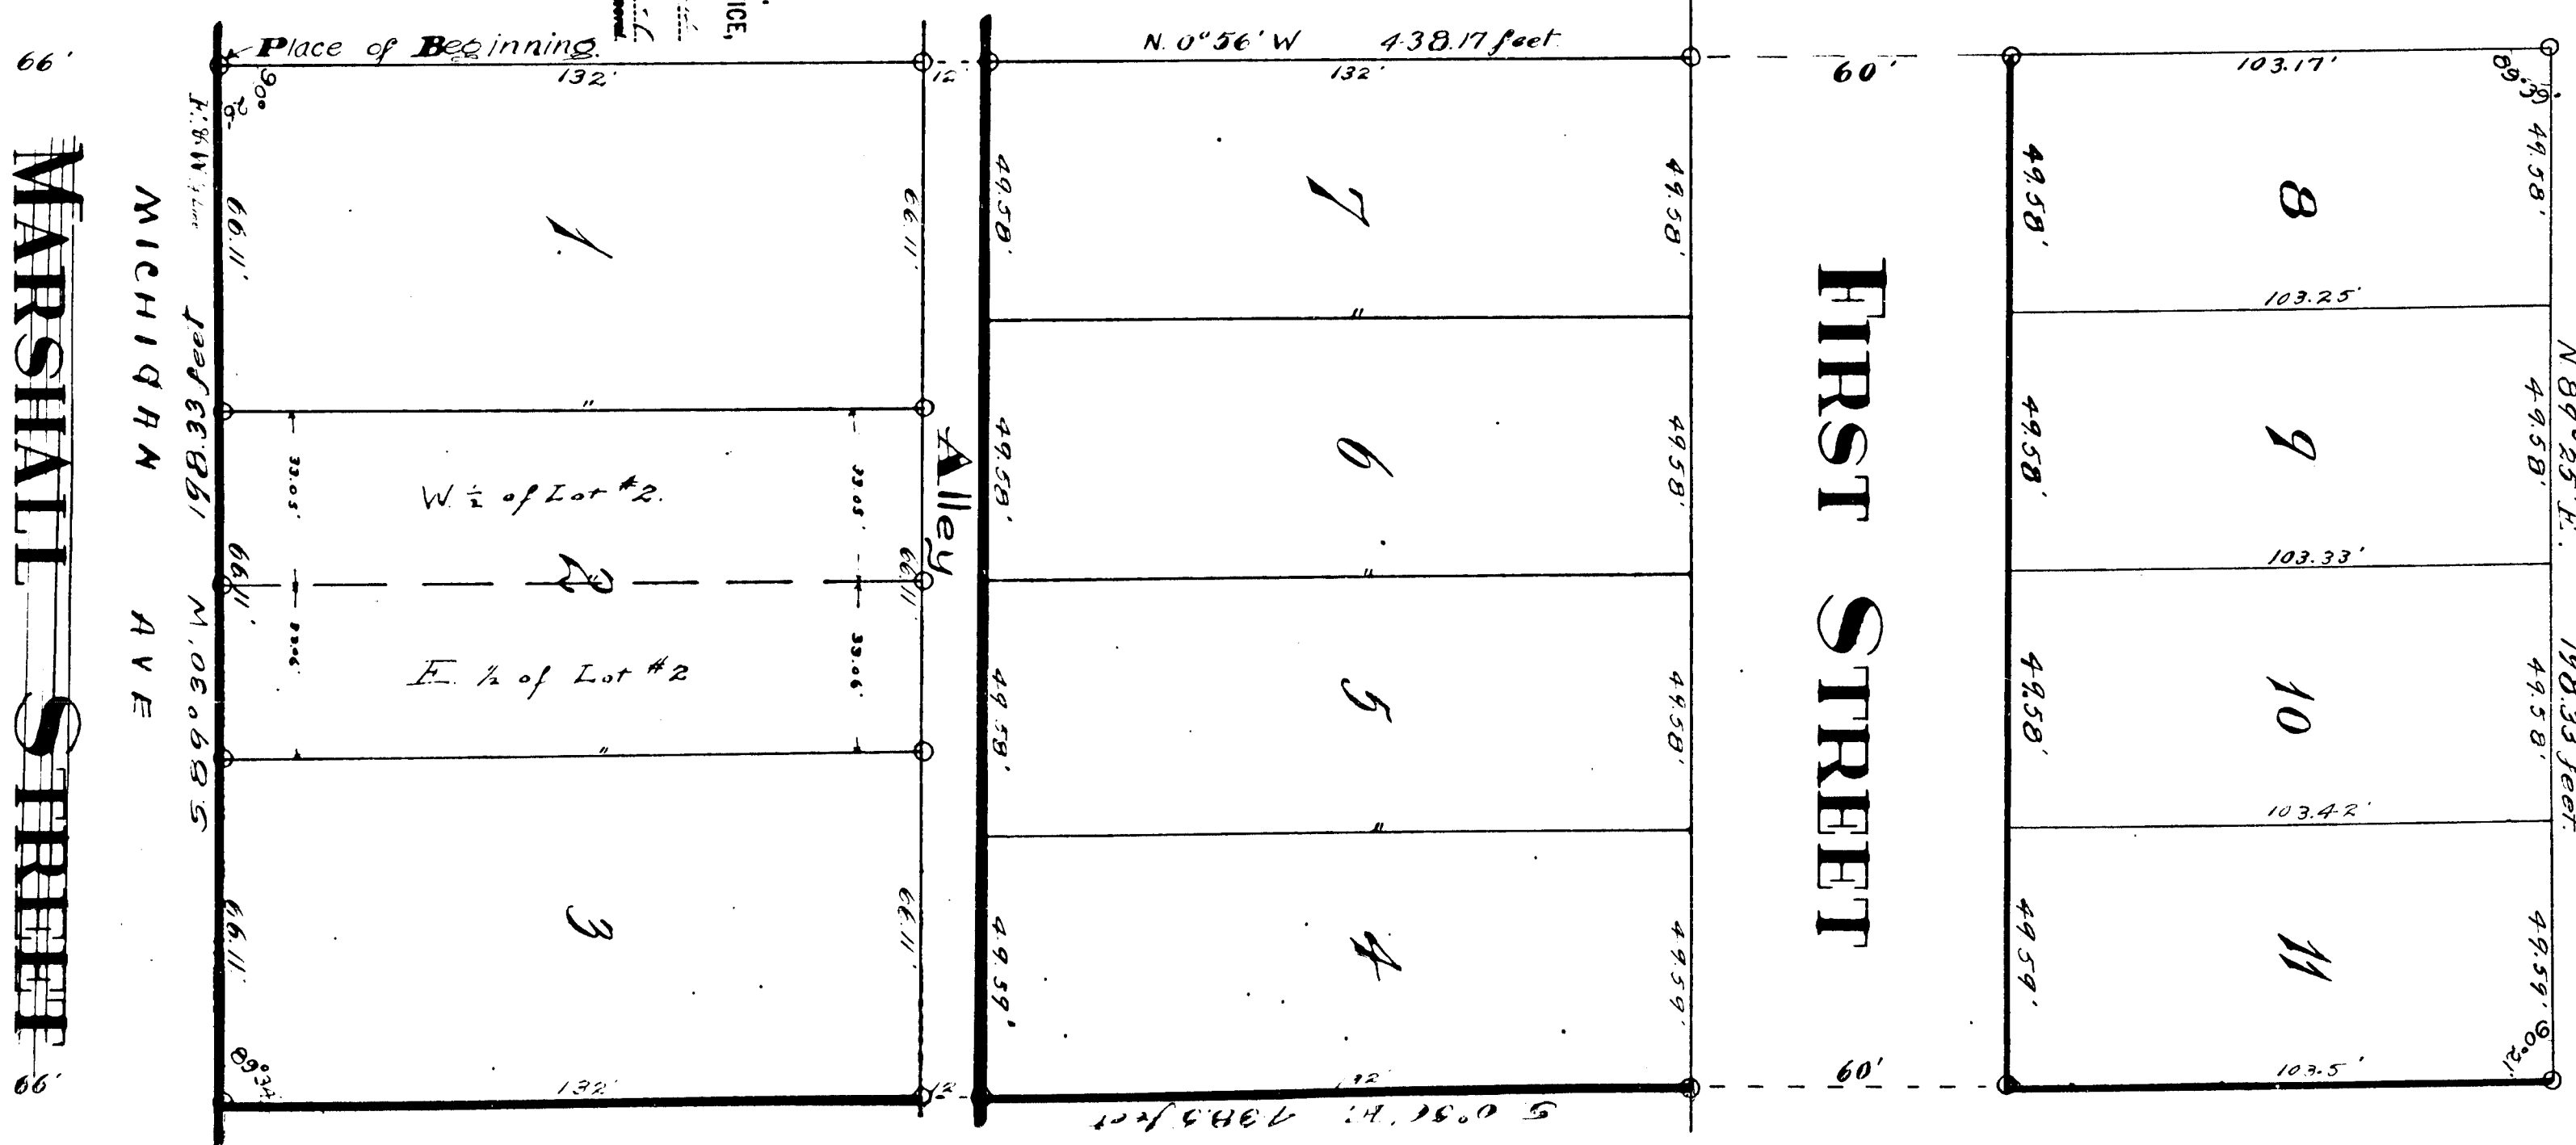

"Robert's Addition to Battle Creek."