

CENTER OF SECTION 14
TOWN(2) S. R. 8 W.

Witness Trees to Corners

At #1	W.O.	26"	N. 83° W.	285'
" "	Cherry	8"	North	29'
" "	W.O.	12"	N. 14° W.	163'
" "	R.O.	14"	N. 66° W.	18'
" "	W.O.	24"	N. 4° E.	36'
" "	"	18"	S. 15° E.	53.8'
" "	W.O.	24"	S. 7° E.	52.2'
" "	Hick	10"	North	10'
" "	"	8"	S. 15° W.	11.7'
" "	Hick	12"	N. 66° W.	24'
" "	"	12"	S. 52° W.	34'
" "	Hick	12"	S. 33° W.	44.4'

SCALE One inch = One hundred Feet.

S. 89° 15' W. 1318.8'

PLAT OF WHITE AND HUNT'S ADDITION.

Being a part of the east half of the south west quarter of Section 14 Township 2
South Range 8 West. Calhoun County Michigan.

DEDICATION.

KNOW ALL MEN BY THESE PRESENTS, That we WILLIAM WHITE and MARGARET his wife, and ELBERT U. HUNT and ALICE his wife, have caused the land embraced in the annexed plat to be surveyed, laid out and platted to be known as "WHITE AND HUNT'S ADDITION" and that the streets and alleys as shown on said plat are hereby dedicated to the use of the public.

SIGNED AND SEALED IN PRESENCE OF

Edna Pensill
John McMillan

William White [25]
Margaret White [25]
Elbert U. Hunt [25]
Alice Hunt [25]

STATE OF MICHIGAN

COUNTY OF CALHOUN

On this 9th day of November 1907.

before me, a Notary Public in and for said county, personally came the above named WILLIAM WHITE and MARGARET his wife and ELBERT U. HUNT and ALICE his wife Known to me to be the persons who executed the above dedication and acknowledged the same to be their free act and deed.

Commission Expires November 25th 1908
Notary Public Calhoun Co. Mich.

DESCRIPTION OF LAND PLATTED.

The land embraced in the annexed plat of "WHITE AND HUNT'S ADDITION" is described as follows:

"Beginning at a point eleven (11) chains and sixty five (65) links south, and five (5) chains and five (5) links west of the center of section fourteen (14), town (2) south, range eight (8) west, and running thence west to the one-half (1/2) quarter line, thence south on the half quarter line to Gogvac Lake and to the land heretofore conveyed by L. K. SCROGGIN to George Peet, thence in a northeasterly direction along said lake to the lands heretofore conveyed by L. K. SCROGGIN to Charles E. Barnes, Frank M. Turner, George W. Buckley, Albert C. Kingman, and Eugene Glass, thence north on the west line of said land conveyed to Barnes and others to the place of beginning containing fourteen and six-tenths (14 6/10) acres of land, more or less"

also - Beginning at a point on the one quarter (1/4) line five chains south of the center of section fourteen (14), town (2) south, range eight (8) west thence west to the one-eighth (1/8) line, thence south on the one-eighth (1/8) line six (6) chains and sixty-five (65) links thence east to the one-quarter (1/4) line thence north on the one-quarter (1/4) line to place of beginning.

SURVEYORS CERTIFICATE.

I hereby certify that the plat hereon delineated is a correct one, and that permanent monuments consisting of iron stakes about two feet long are planted at places marked thus O also vitrified tile are planted at places marked thus O as thereon shown at all angles in the boundaries of the land platted and at all intersections of streets, or streets and alleys.

RECEIVED FOR RECORD This 7th day of December 1907, at 1 o'clock and recorded in
liber 4 of plats on page 25

STATE OF MICHIGAN, } ss. We Edward Backus, Register of Deeds, and Edna Pensill
COUNTY OF CALHOUN. } Surveyor, hereby certify that we have each carefully compared this copy with the original plat of

"White and Hunt's Addition" and that it is an exact copy thereof and of the whole of such original map or plat.

STATE OF MICHIGAN, } ss. We Edward Backus, Register of Deeds, and Edna Pensill
COUNTY OF CALHOUN. } Surveyor, hereby certify that we have each carefully compared the annexed copy with the

plat of "White and Hunt's Addition" Now of record in the office of said Register of Deeds, and that it is a true transcript therefrom and of the whole of such record.

Edward Backus Register of Deeds.
Edna Pensill Surveyor.

Name changes
VACATED BY RESOLUTION
OF Co. Rd Comm
3-30-61
VOUCHER No. 212-61

13453

CENTER OF SECTION 14
TOWN(2) S. R. 8 W.

Witness Trees to Corners

- At #1 W.O. 26' N. 83° W. 283'
" " " Cherry 8" North 29'
" " " W.O. 12" N. 14° W. 163'
" " " R.O. 14" N. 66° W. 18'
" " " W.O. 24" N. 4° E. 36'
" " " " 18" S. 15° E. 53.8'
" " " W.O. 24" S. 7° E. 52.2'
" " " Hick- 10" North 10'
" " " " 8" S. 15° W. 11.7'
" " " Hick- 12" N. 66° W. 24'
" " " " 12" S. 52° W. 34'
" " " Hick- 12" S. 59° W. 44.4'

SCALE One inch = One hundred Feet.

S. 89° 15' W. 1318.8'

PLAT OF WHITE AND HUNT'S ADDITION.

Being a part of the east half of the south west quarter of Section 14 Township 2
South Range 8 West. Calhoun County Michigan.

DEDICATION.

KNOW ALL MEN BY THESE PRESENTS, That we WILLIAM WHITE and MARGARET his wife, and ELBERT U HUNT and ALICE his wife, have caused the land embraced in the annexed plat to be surveyed, laid out and platted to be known as "WHITE AND HUNT'S ADDITION" and that the streets and alleys as shown on said plat are hereby dedicated to the use of the public.

SIGNED AND SEALED IN PRESENCE OF

John W. Millan

STATE OF MICHIGAN

COUNTY OF CALHOUN

On this 9th day of November 1907.

before me, a Notary Public in and for said county, personally came the above named WILLIAM WHITE and MARGARET his wife and ELBERT U. HUNT and ALICE his wife. Known to me to be the persons who executed the above dedication and acknowledged the same to be their free act and deed.

Commission Expires November 25th 1908 Notary Public Calhoun Co. Mich.

DESCRIPTION OF LAND PLATTED.

The land embraced in the annexed plat of "WHITE AND HUNT'S ADDITION" is described as follows:

"Beginning at a point eleven (11) chains and sixty five (65) links south, and five (5) chains and five (5) links west of the center of section fourteen (14), town (2) south, range eight (8) west, and running thence west to the one-half (1/2) quarter line, thence south on the half quarter line to Gogvac Lake and to the land heretofore conveyed by LK SCROGGIN to George Peet, thence in a northeasterly direction along said lake to the lands heretofore conveyed by LK SCROGGIN to Charles E. Barnes, Frank M. Turner, George W. Buckley, Albert C. Kingman, and Eugene Glass, thence north on the west line of said land conveyed to Barnes and others to the place of beginning containing fourteen and six-tenths (14 6/10) acres of land, more or less"

also - Beginning at a point on the one-quarter (1/4) line five chains south of the center of section fourteen (14), town (2) south, range eight (8) west thence west to the one-eighth (1/8) line, thence south on the one-eighth (1/8) line six (6) chains and sixty-five (65) links thence east to the one-quarter (1/4) line thence north on the one-quarter (1/4) line to place of beginning.

SURVEYORS CERTIFICATE.


I hereby certify that the plat hereon delineated is a correct one, and that permanent monuments consisting of iron stakes about two feet long are planted at places marked thus O also vitrified tile are planted at places marked thus O as thereon shown at all angles in the boundaries of the land platted and at all intersections of streets, or streets and alleys.

RECEIVED FOR RECORD This 7th day of December 1907, at 1 o'clock and recorded in
liber 4 of plats on page 25

STATE OF MICHIGAN, ss. We Edward Daskam, Register of Deeds, and E. M. Hunt, Surveyor, hereby certify that we have each carefully compared this copy with the original plat of "White and Hunt's Addition" and that it is an exact copy thereof and of the whole of such original map or plat.

STATE OF MICHIGAN, ss. We Edward Daskam, Register of Deeds, and E. M. Hunt, Surveyor, hereby certify that we have each carefully compared the annexed copy with the plat of "White and Hunt's Addition" now of record in the office of said Register of Deeds, and that it is a true transcript therefrom and of the whole of such record.

Edward Daskam Register of Deeds.
E. M. Hunt Surveyor.

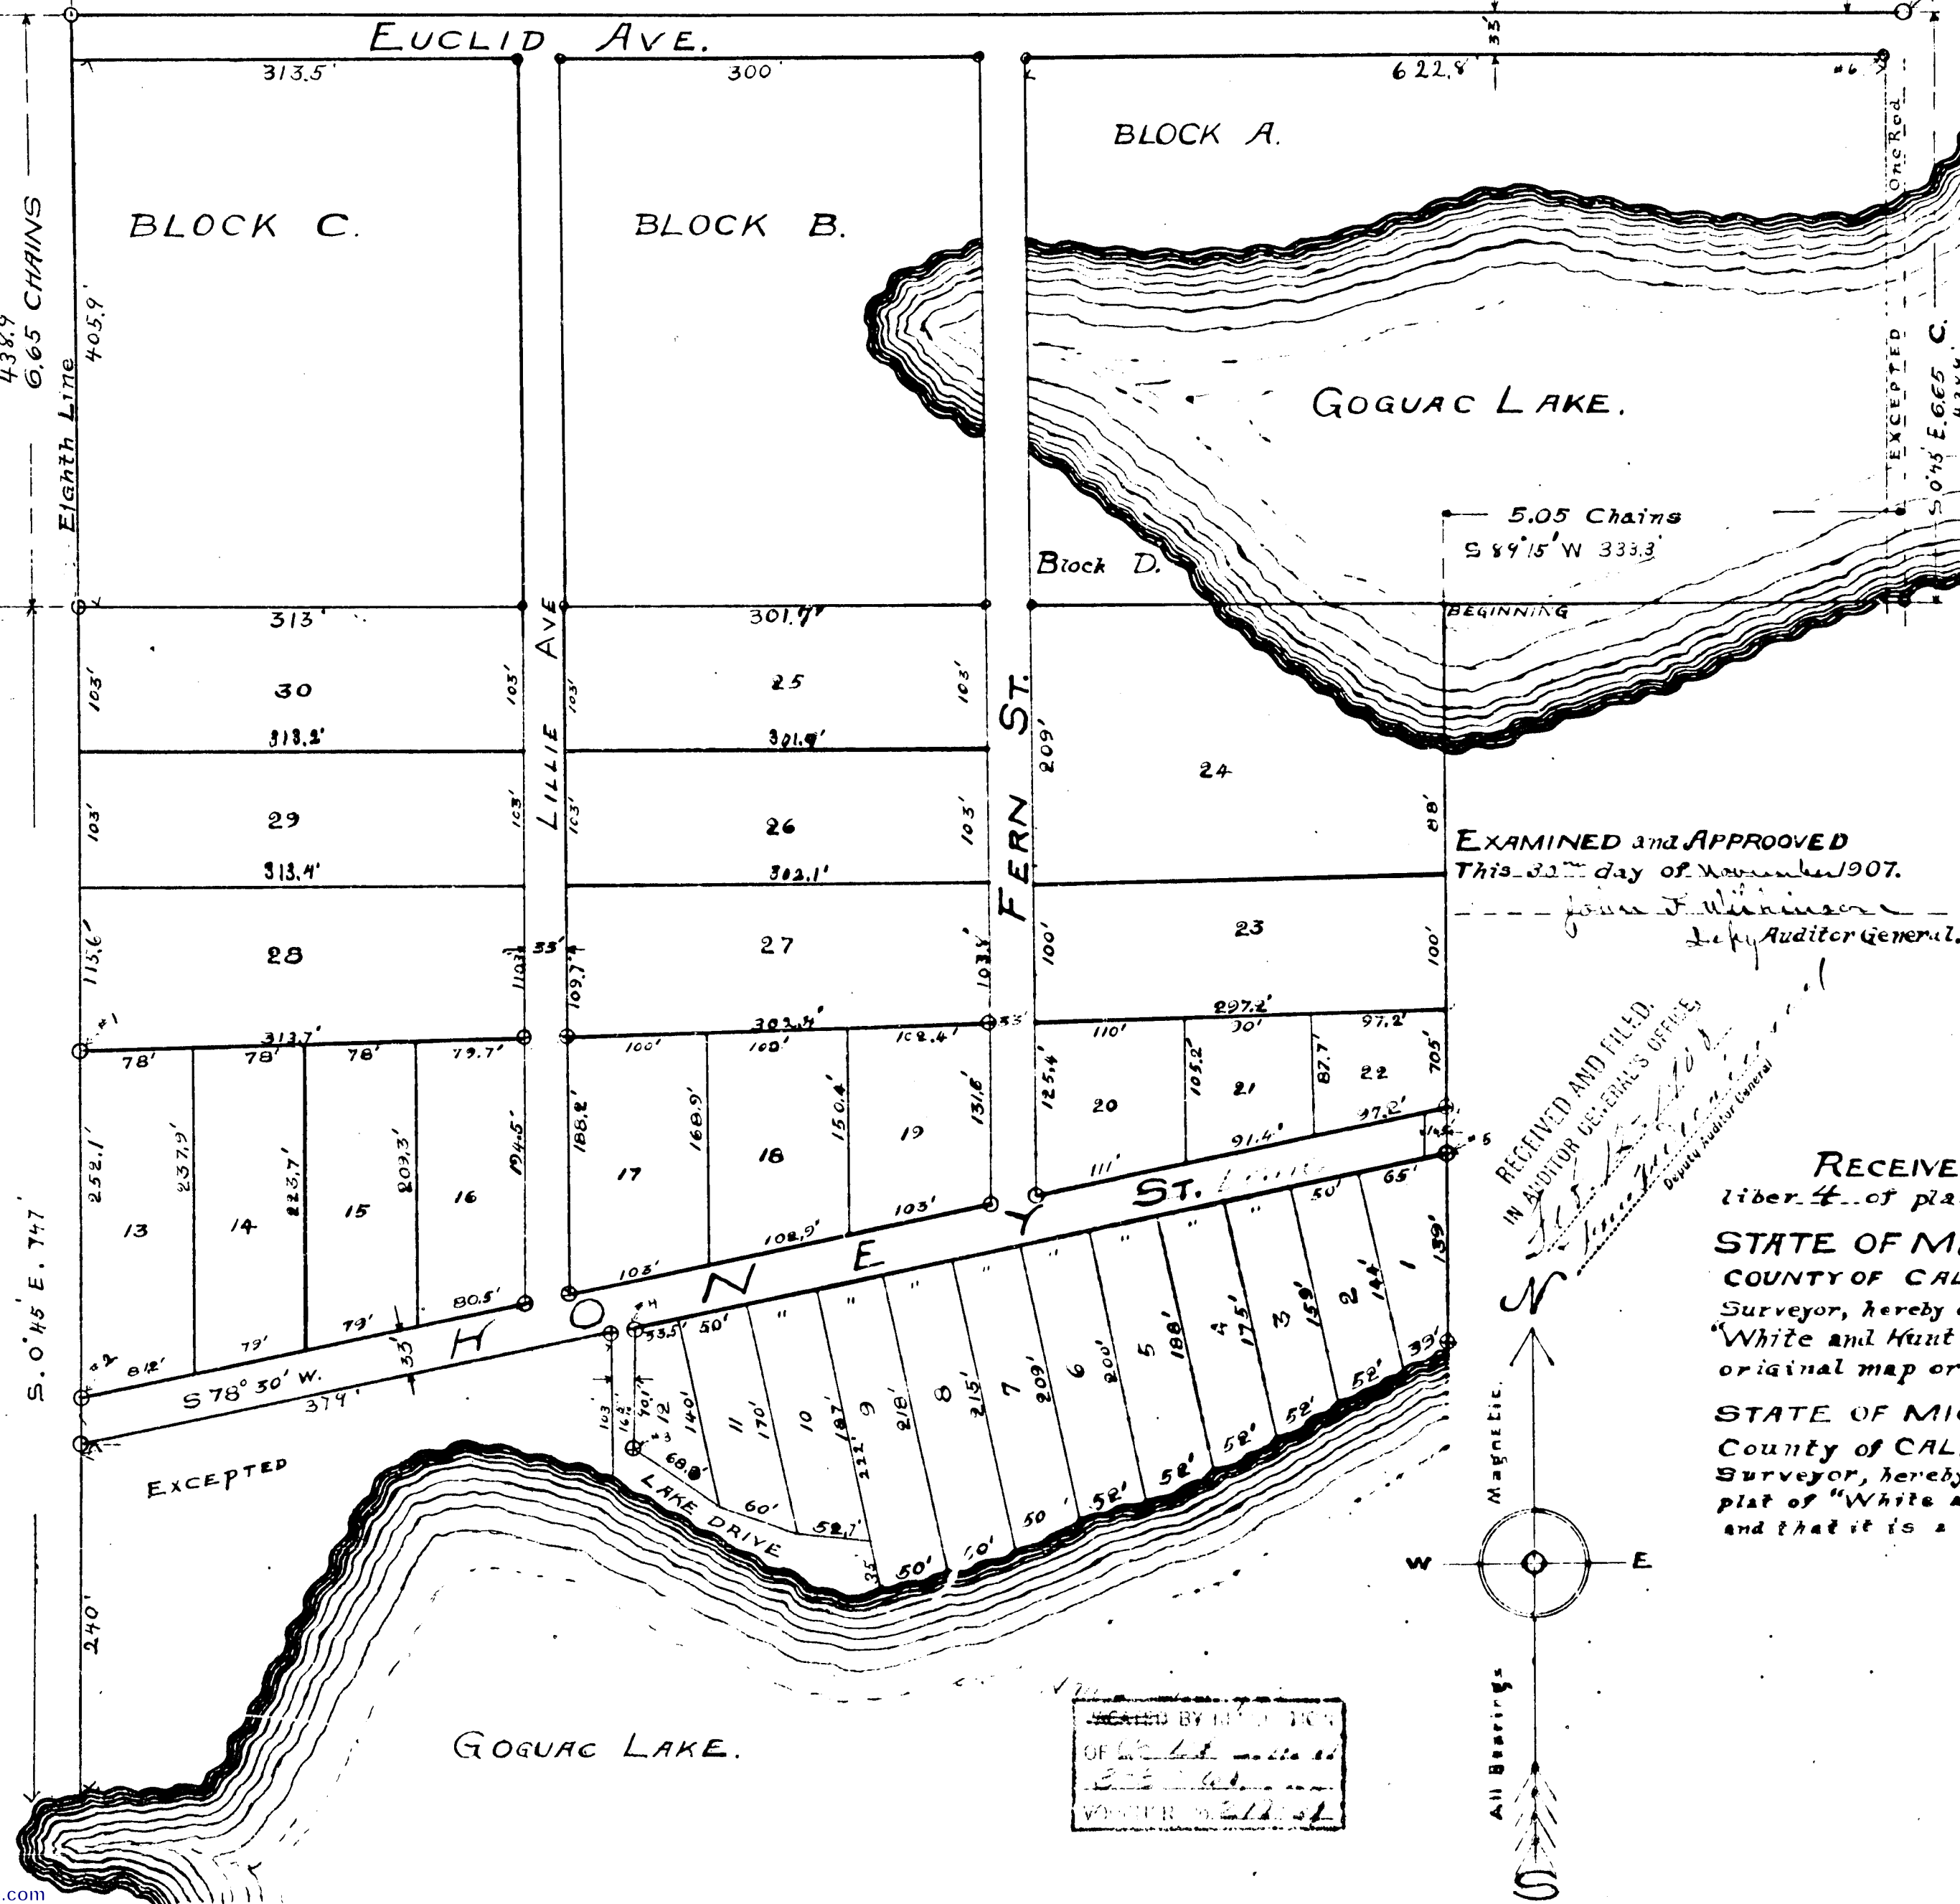

RECEIVED BY THE
OFFICE OF THE
REGISTER OF DEEDS
NOV 22 1907

13453