

OAK PARK

Calhoun County, Michigan.
HARLAN K. WHITNEY, Civil Engineer.

DEDICATION.

Know all Men by these Presents, That I, Frank G. Evans, bachelor, as proprietor, have caused the land embraced in the annexed plat to be surveyed, laid out and platted to be known as "Oak Park," and that the streets and avenues as shown on said plat are hereby dedicated to the use of the public. Signed and sealed in the presence of:—

Philip Reed
C. J. Albright
WITNESSES.

STATE OF MICHIGAN, } On this 10th day of July, A. D. 1908
COUNTY OF CALHOUN, } ss before me, a Notary Public in and for said county personally appeared Frank G. Evans, known to me to be the person who executed this plat, and he acknowledged the same to be his free act and deed.

Carl D. Albright
Notary Public, Calhoun County, Michigan.
My Commission Expires Dec. 28, 1908.

DESCRIPTION OF LAND PLATTED.

THE land embraced in the annexed plat of "Oak Park," is all that part of the west half of section 28 of T. 1 S. R. 8 W., (Bedford Township), Calhoun County, Michigan, described as follows, to wit:—Beginning at the west quarter post of said section 28, from which a 12 inch Wild Cherry bears N. 40° 30' W. 37.2 feet distant, also an 8 inch Wild Cherry N. 12° E. 100.3 feet; Running thence north 0° 45' W. along the west section line and the center of highway 1816.3 feet to a point 1384.2 feet southerly from the N. W. corner of said section, from which point an 18 inch Maple bears N. 60° W. 47.8 feet distant, also a 12 inch Burr Oak, S. 44° W. 46.8 feet; Thence N. 60° 34' E., parallel with the north line of said section, 655 feet to a point from which a 24 inch Burr Oak bears S. 29° 30' E. 161.9 feet distant, also a 20 inch Burr Oak due north 252.5 feet; Thence S. 0° 45' E., parallel with said west section line, 1876.6 feet to the center of highway known as Main Street, from which point a 2 inch White Ash bears N. 40° W. 78.8 feet distant, also the gauge of the southerly rail of Interurban Ry. N. 28° 53' E. (at right angle) 18 feet; Thence N. 61° 7' W. along the center of said highway 787.6 feet to a straight continuation of the north half of said line of said section, from which point a 12 inch Maple bears N. 80° W. 68 feet distant, also a 10 inch Maple S. 43° E. 67.4 feet; Thence N. 0° 45' W. 174.5 feet to the place of beginning.

All bearings magnetic, June, 1908. Probable magnetic variation about N. 0° 45' E.
Surveyed and platted by Harlan K. Whitney, Civil Engineer, and Aron Aronson, Surveyor.

SURVEYOR'S CERTIFICATE.

WE HEREBY CERTIFY, That the plat hereon delineated is a correct one and that permanent monuments, consisting of iron Pipe Stakes about 2 feet long have been planted as thereon shown, at all angles in the boundaries of the land platted, and at all intersections of streets and avenues, at all points marked thus O, and 1 by 2 inch Oak Stakes 2 feet long at all other corners of lots.

Harlan K. Whitney
Surveyor.
Examined and Approved July 11th 1908. *John A. Williamson*
Deputy Auditor General.

Received for record this 13th day of July, A. D. 1908, at 3 o'clock P. M., and recorded in Liber 4 of Plats on page 129, as a proper certificate was furnished in compliance with Section 135, Act 200, Public Acts of 1893.

Edmund Quakam
Register of Deeds.


STATE OF MICHIGAN, } We, *Edmund Quakam*, Register of Deeds, and Aron
COUNTY OF CALHOUN, } Aronson Surveyor, and maker of this copy, hereby certify that we have each
carefully compared this copy with the original plat of "Oak Park," and that
it is an exact copy thereof and of the whole of such original map or plat.

Edmund Quakam
Surveyor.

STATE OF MICHIGAN, } We, *Edmund Quakam*, Register of Deeds, and Aron
COUNTY OF CALHOUN, } Aronson Surveyor, and maker of this copy, hereby certify that we have each
carefully compared the annexed copy with the plat of "Oak Park," now of record in the
office of said Register of Deeds, and that it is a true transcript therefrom and of the whole of such record.

Edmund Quakam
Surveyor.

RECEIVED AND FILED
IN AUDITOR GENERAL'S OFFICE
JULY 14 1908
Deputy Auditor General

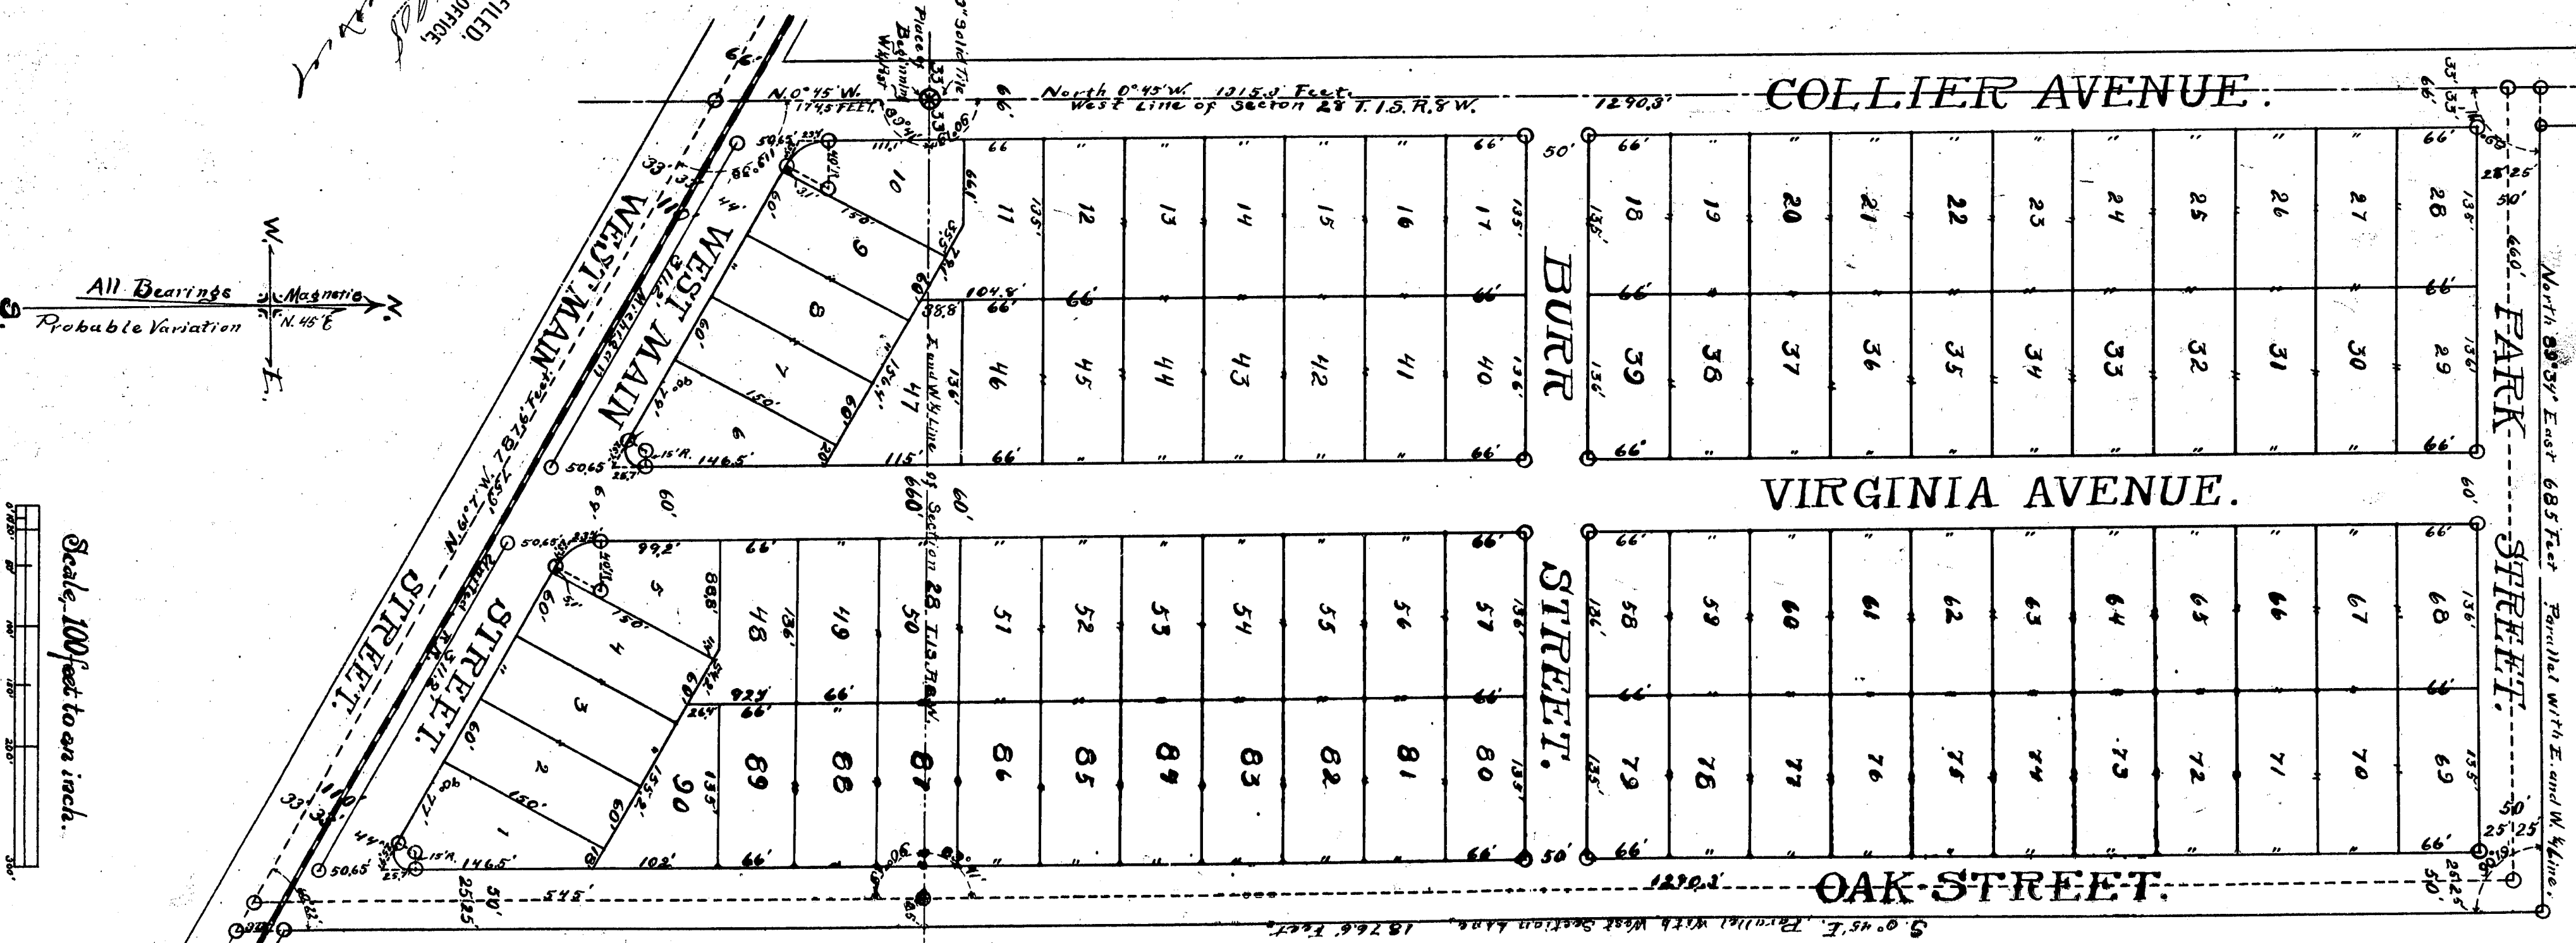

Greenfield Park

Calhoun County, Michigan.

HARLAN K. WHITNEY, Civil Engineer.

DEDICATION.

Know all Men by these Presents, That we, Alfred E. Poulsen, and Sarah A. Poulsen, husband and wife, have caused the land embraced in the annexed plat to be surveyed, laid out and platted, to be known as "Greenfield Park," and that the street and avenues as shown on said plat are hereby dedicated to the use of the public.

Signed and sealed in the presence of:—

R. H. Kirschman
Harlan K. Whitney
 Witnesses as to Alfred E. Poulsen.
Charles L. Chapin
Roy M. Miller
 Witnesses as to Sarah A. Poulsen.
Alfred E. Poulsen [L. S.]
Sarah A. Poulsen [L. S.]

STATE OF MICHIGAN, } On this 13th day of August, A. D. 1908
 COUNTY OF CALHOUN. } ss. before me, a Notary Public in and for said county personally appeared Alfred E. Poulsen known to me to be the person who executed this plat, and acknowledged the same to be his free act and deed.

STATE OF MICHIGAN, } On this 15th day of August, A. D. 1908
 COUNTY OF MANISTEE. } ss. before me, a Notary Public in and for said county personally appeared Sarah A. Poulsen, known to me to be the person who executed this plat, and acknowledged the same to be her free act and deed.

DESCRIPTION OF LAND PLATTED.

THE land embraced in the annexed plat of "Greenfield Park," is all that part of the southwest quarter of section 33, T. 1 S. R. 7 W., (Pennfield Township,) and of the northwest quarter of section 4, T. 2 S. R. 7 W., (Emmett Township) in the County of Calhoun, and State of Michigan, described as follows, to wit:—
 Beginning at the southwest corner of said section 33, from which a 5 inch White Oak bears N. 3° W., 48.8 feet distant, also a 16 inch White Oak N. 46° E., 200.3 feet; Running thence N. 0° 51' W., along the west line of said section, 1295.6 feet to a point from which a 12 inch Black Oak bears N. 2° 30' W., 22.7 feet distant, also a 4 inch Twin Elm, N. 80° 30' E., 97.6 feet; Thence at right angles with said section line, N. 89° 9' E., 1253 feet to the center of highway, at a point from which a 16 inch Black Cherry bears N. 4° W., 99.9 feet distant, also a 14 inch Maple S. 85° 30' E., 23 feet; Thence S. 9° 21' W., along the center of said highway, 1667.0 feet to the center of Verona Avenue, at a point from which a 14 inch Locust bears N. 30° 45' E., 49 feet distant, also an 8 inch Locust N. 44° W., 39 feet; Thence S. 76° 50' W., along the center of said Verona Avenue to and along the Northern line of the recorded plat of "Brownlee Park," 979.1 feet to the Northwestern corner of said plat, from which a 5 inch Walnut bears S. 83° 30' E., 78.7 feet distant, also an 18 inch Elm, S. 27° W., 60.5 feet; Thence N. 1° 2' W., along the west line of said section four (4), 542.9 feet to the Town Line between said Townships, at a point from which a 5 inch White Oak bears N. 41° 30' W., 65.8 feet distant, also a 16 inch White Oak N. 36° 45' E., 173.1 feet; Thence N. 89° 42' W., along said Town Line, 41.58 feet to place of beginning.
 All bearings magnetic, July, 1908. Probable magnetic variation about N. 0° 40' E.
 Surveyed and platted by Harlan K. Whitney, Civil Engineer, and Aron Aronson, Surveyor.

SURVEYOR'S CERTIFICATE.

WE HEREBY CERTIFY, That the plat hereon delineated is a correct one, and that permanent monuments, consisting of Iron Pipe Stakes about 2 feet long have been planted as thereon shown, at all angles in the boundaries of the land platted, and at all intersections of streets and avenues, at all points marked thus , and 2 by 2 inch Cedar Stakes 16 inches long at all other corners of lots; the place of beginning as shown thus , being marked on the ground by a solid 3 inch vitrified tile according to the notes of re-survey, for the South East corner of section 32, of Pennfield Township.

Aron Aronson
 Surveyor.
Harlan K. Whitney
 Civil Engineer.

Examined and Approved, August 21st 1908.
John F. Wilkinson
 Deputy Auditor General.

Received for record this 24 day of August, A. D. 1908, at 2 o'clock P. M., and recorded in Liber 4 of Plats on page 20 as a proper certificate was furnished in compliance with Section 135, Act, 154 Public Acts of 1895.

Howard Daskant
 Register of Deeds.

STATE OF MICHIGAN, } We, *Howard Daskant*, Register of Deeds, and Aron Aronson
 COUNTY OF CALHOUN. } ss. Aronson Surveyor, and maker of this copy, hereby certify that we have each carefully compared this copy with the original plat of "Greenfield Park," and that it is an exact copy thereof and of the whole of such original map or plat.

Aron Aronson
 Surveyor.
Howard Daskant
 Register of Deeds.

STATE OF MICHIGAN, } We, *Howard Daskant*, Register of Deeds, and Aron Aronson
 COUNTY OF CALHOUN. } ss. Surveyor, and maker of this copy, hereby certify that we have each carefully compared the annexed copy with the plat of "Greenfield Park," now of record in the office of said Register of Deeds, and that it is a true transcript therefrom and of the whole of such record.

Aron Aronson
 Surveyor.
Howard Daskant
 Register of Deeds.



State of Michigan, AUG 24 1908
 County of Calhoun
 I hereby certify that there are no liens or titles held by the State on the land described in the within instrument, and that there are no liens or titles held by the State on said land for the five years preceding the date of this instrument, and that the same for the said period of five years are paid, as shown by the records of this office.
Howard Daskant
 Register of Deeds.