

Calhoun County, Michigan.
HARLAN K. WHITNEY, Civil Engineer.

Calhoun County, Michigan.
HARLAN K. WHITNEY, Civil Engineer.

DEDICATION.

Know all Men by these Presents, That we, Alfred E. Pontsen, and Sarah A. Pontsen, his wife, as proprietors, have caused the land embraced in the annexed plat to be surveyed, laid out, and platted, to be known as "GREENFIELD PARK ANNEX," and that the streets, avenues and alleys as shown on said plat be hereby dedicated to the use of the public.

Signed and sealed in the presence of—

W. D. Kline
 L. E. Capper
 Witnesses,

Alfred E. Paulsen [L. S.]
 Samuel A. Paulsen [L. S.]

COUNTY OF CALHOUN, }
STATE OF MICHIGAN, }
On this 19th day of May,
A. D. 1909, before me, a Notary Public in and for said County and State,
as, A. D. 1909, before me, a Notary Public in and for said County and State,
before me, a Notary public, in and for said County, personally appeared Alfred E. Poulson and Sarah A. Poulson, his wife, known to me to be the persons who executed this plat, and acknowledged the same to be their free act and deed.

Notary Public, Calhoun County, Michigan.
My Commission expires Aug 7, 1912

The land embraced in the annexed plat of "Greenfield Park Annex" is all that part of the southwest quarter of section 33, T. 1 S. R. 7 W. (Pennfield Township), and of the northwest quarter of section 4, T. 2 S. R. 7 W. (Finneth Township), in the County of Calhoun, State of Michigan, described as follows:

[illegible]

We HEREBY CERTIFY, That the plot herein delineated is a correct one, and that permanent monuments consisting of iron pipe, about 2 feet long and 1 inch in diameter, have been planted as theretofore shown, at the boundaries of the land platted, and at all intersections of streets and avenues of this city, and at the corners of blocks, and at the corners of lots, and at the corners of sections, and at the corners of townships, and at the place of beginning as shown thus:— and 2 y 1 inch Cedar Stakes 10 inches long at all other corners of lots, and at the place of beginning as shown thus:— being marked on the ground by a solid 3 inch iron stake, and according to the notes of re-survey, for the South quarter post of section 35, of Township 10 North, Range 10 East, 1st Meridian.

Attest: *Edw. J. M. [Signature]* *Richard A. W. [Signature]*
 Civil Engineer Civil Engineer

Surveyor
Examined and approved: *May 24* 1909.
Nathan C. Stephens
Deputy Auditor General

Received for record this 1st day of June, A. D. 1909, at 11 o'clock
A. M., and recorded in Liber 44 of Plats on page 34, as a proper certificate was furnished in compliance with Section 135, Act 154 Public Acts of 1895.

Walter and Frank
Register of Deeds

STATE OF MICHIGAN, }
COUNTY OF CALHOUN, }
ss. A. McKay, Surveyor and maker of this copy, hereby certify that we have
each carefully compared this copy with the original plat of "Greenfield Park Annex," and that it is an exact
copy thereof and of the whole of such original map or plat.


A. McKay
Surveyor.

16 Howard Oakham Register of Deeds, and Aler
16 Howard Oakham Register of Deeds

STATE OF MICHIGAN,
COUNTY OF CALHOUN,
each carefully compared the annexed copy with the plat of Greenfield Park Amers., whole of record in this
office of said Register of Deeds, and that it is a true transcript therefrom and of the whole of such record.

Attest: *Wm. A. McKay* Surveyor.

J. W. McLaughlin, }
Register of Deeds.

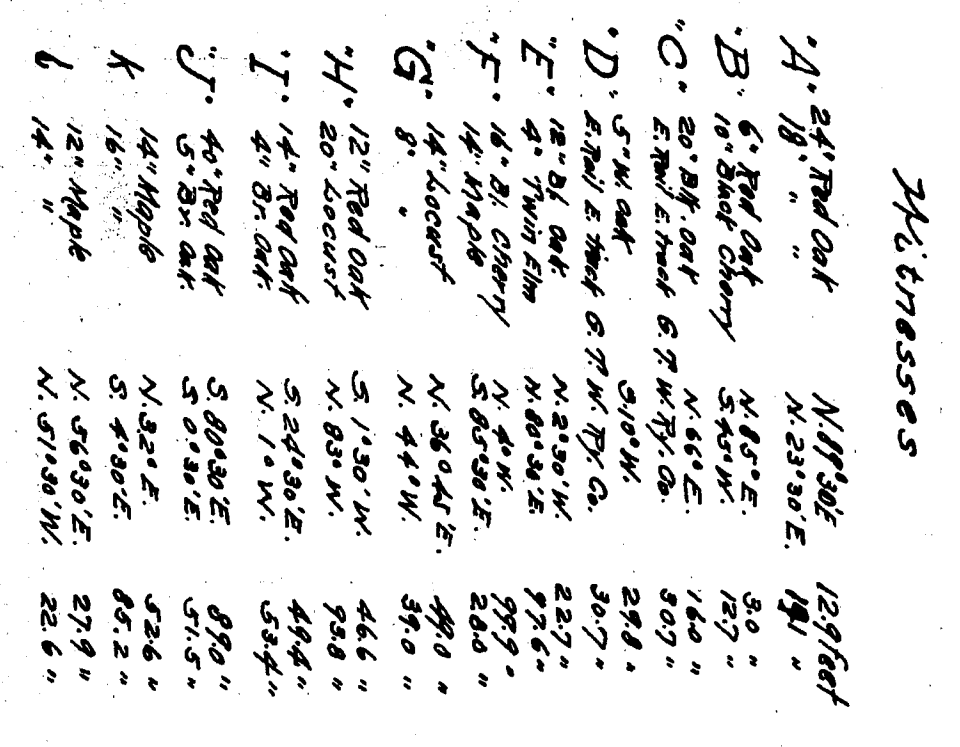

RECEIVED AND FILED.
IN AUDITOR GENERAL'S OFFICE.
June 12, 1909
Newhall, Virginia
Spady Auditor General

Calhoun County, Michigan.
HARLAN K. WHITNEY, Civil Engineer.

Know all Men by these Presents, That we, Alfred E. Posten, and Sarah A. Posten, his wife, to whom certain rights have been assigned, have caused the land embraced in the annexed plat to be surveyed, laid out, and platted, as shown on the said plat, and the same to be known as "GREENFIELD PARK ANNEX," and that the streets, avenues and alleys as shown on the said plat are hereby dedicated to the use of the public.

Alfred C. Paulsen [L. S.]
Samuel G. Paulsen [L. S.]

Walter J. Nivie
Notary Public, Calhoun County, Michigan
My Commission expires August 7, 1972

The land embraced in the annexed plat of "Greenfield Park Annex" is all that part of the southwest quarter of section 33, T. 1 S., R. 7 W., (Pentfield Township), and of the northwest quarter of section 4, T. 2 S., R. 7 W., (Enmet Township), in the County of Calhoun, State of Michigan, described as follows:

SURVEYOR'S CERTIFICATE.

according to the notes of the surveying

 Alfred D. Murphy
 Surveyor.

 Charles H. McIntosh
 Civil Engineer

1909.
Nathan C. Simpson
Deputy Auditor General

to Howard Jackson
Register of Deed

Howard Hartam
Register of Deed

Edward Deetam
Register of Deeds


 Treasurer of American Society

Scale, -200 feet from mid.

RECEIVED AND FILED.
IN AUDITOR GENERAL'S OFFICE,
June 13, 1909
Attest: J. J. [Signature]

VOUCHER NO. _____
 OF 100 100
 VOUCHERED BY RESOLUTION