

Schram & Shaw's ADDITION to Battle Creek.

CALHOUN COUNTY, MICHIGAN.
HARLAN K. WHITNEY, Civil Engineer.

DEDICATION.

Know all Men by these Presents, That we, Ingram W. Schram and William J. Shaw (widower), as proprietors, and Hattie E. Schram, wife of Ingram W. Schram, have caused the land embraced in the annexed plat to be surveyed, laid out, and platted, to be known as "Schram & Shaw's Addition to Battle Creek," and that the streets and avenue as shown on said plat are hereby dedicated to the use of the public.

Signed and sealed in the presence of—

Ingram W. Schram [L. S.]
Hattie E. Schram [L. S.]
William J. Shaw [L. S.]
Lycurgus McCoy
Arthur J. Sherman
Witnesses as to William J. Shaw

STATE OF MICHIGAN, ss.
COUNTY OF CALHOUN, ss.
On this twelfth day of August, A. D. 1909,
before me, a Notary Public in and for said county, appeared Ingram W. Schram and Hattie E. Schram, his wife, and William J. Shaw, to me personally known to be the persons who executed this plat, and severally acknowledged the same to be their free act and deed.

Lycurgus McCoy
Notary Public, Calhoun County, Michigan.
My Commission expires Jan'y 24, 1912

DESCRIPTION OF LAND PLATTED.

The land embraced in the annexed plat of "Schram & Shaw's Addition to Battle Creek" is all that part of the N. W. 1/4 of the N. E. 1/4 of section one (1) T. 2 S. R. 8 W. (Battle Creek Township), Calhoun County, Michigan, described as follows, to wit:—

Beginning at a point on the 1/2 line of the N. E. 1/4 of said section 1 at the southwest corner of the recorded plat of "Rice & Weston's Addition to Battle Creek" ("A") from which the north west corner of stone foundation of house bears S. 89° 30' W. 105.6 feet distant, also an 8-inch spruce bears S. 82° 1' W. 144.6 feet; Running thence N. 1° 30' W. along the west line of said "Rice & Weston's Addition" 544.06 feet to the northwest corner of said Addition ("B") from which a 20-inch elm bears N. 69° 30' W. 36.5 feet distant, also the northwest corner of stone foundation of house, N. 26° 30' E. 89.9 feet; Thence N. 89° 55' W. 144.75 feet to the northeast corner of "A. R. Henry's Addition to Battle Creek" ("C") from which a 22-inch elm bears N. 77° W. 45.5 feet distant, also the northeast corner of stone foundation of house, S. 6° W. 44.7 feet; Thence S. 1° 30' E. along the east line of said "A. R. Henry's Addition" 544.3 feet to the north line of "Citizen's Addition to Battle Creek" ("D") from which the southwest corner of stone foundation of house bears N. 32° W. 66.5 feet distant, also the northeast corner of cement foundation of house, S. 50° W. 49.3 feet; Thence N. 89° 50' E. along said north line of "Citizen's Addition" 144.75 feet to the place of beginning. All bearings magnetic Dec., 1908. Assumed magnetic variation N. 0° 35' E.

Surveyed and platted by Harlan K. Whitney, Civil Engineer, and Alex A. McKay Surveyor.

SURVEYOR'S CERTIFICATE.

WE HEREBY CERTIFY, That the Plat hereon delineated is a correct one, and that permanent monuments consisting of Iron Pipe Stakes about 2 feet long and one inch in diameter, have been planted as thereon shown, at all angles in the boundaries of the land platted, at all intersections of streets and avenues, and at all other corners of lots, at all points marked thus ○.

Alex A. McKay Surveyor.
Harlan K. Whitney Civil Engineer
Examined and approved August 14, 1909.
Nathan T. Simpson Deputy Auditor General.

Received for record this 19 day of Aug, A. D. 1909, at 4 o'clock P. M., and recorded in Liber 4 of Plats on page 36, as a proper certificate was furnished in compliance with Section 135, Act 154 Public Acts of 1895.

Howard Daskam Register of Deeds.

STATE OF MICHIGAN, ss. We Howard Daskam, Register of Deeds and Alex A. McKay Surveyor, and maker of this copy, hereby certify that we have each carefully compared this copy with the original plat of "Schram & Shaw's Addition to Battle Creek," and that it is an exact copy thereof, and of the whole of such original map or plat.


Alex A. McKay Surveyor.
Howard Daskam Register of Deeds.

STATE OF MICHIGAN, ss. We Howard Daskam, Register of Deeds and Alex A. McKay Surveyor, and maker of this copy, hereby certify that we have each carefully compared the annexed copy with the plat of "Schram & Shaw's Addition to Battle Creek," now of record in the office of said Register of Deeds, and that it is a true transcript therefrom and of the whole of such record.

Alex A. McKay Surveyor.
Howard Daskam Register of Deeds.

I Hereby Certify, That this plat was approved by the Common Council of the City of Battle Creek on the seventeenth day of August AD. 1909.
David Paine
Recorder of the City of Battle Creek



Plate of Michigan
County of Calhoun
I hereby certify that this plat was approved by the Common Council of the City of Battle Creek on the seventeenth day of August AD. 1909.
David Paine
Recorder of the City of Battle Creek

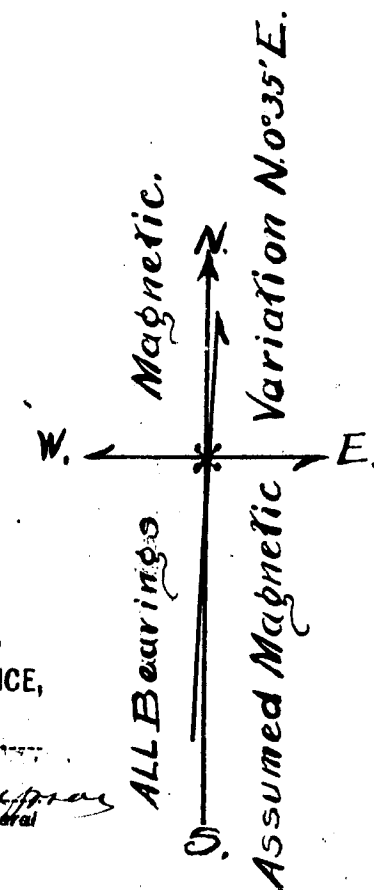

RECEIVED AND FILED.
IN AUDITOR GENERAL'S OFFICE,
AUG 20 1909

Nathan T. Simpson
Deputy Auditor General

Scale, - 40 Feet to an Inch.

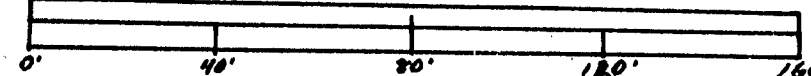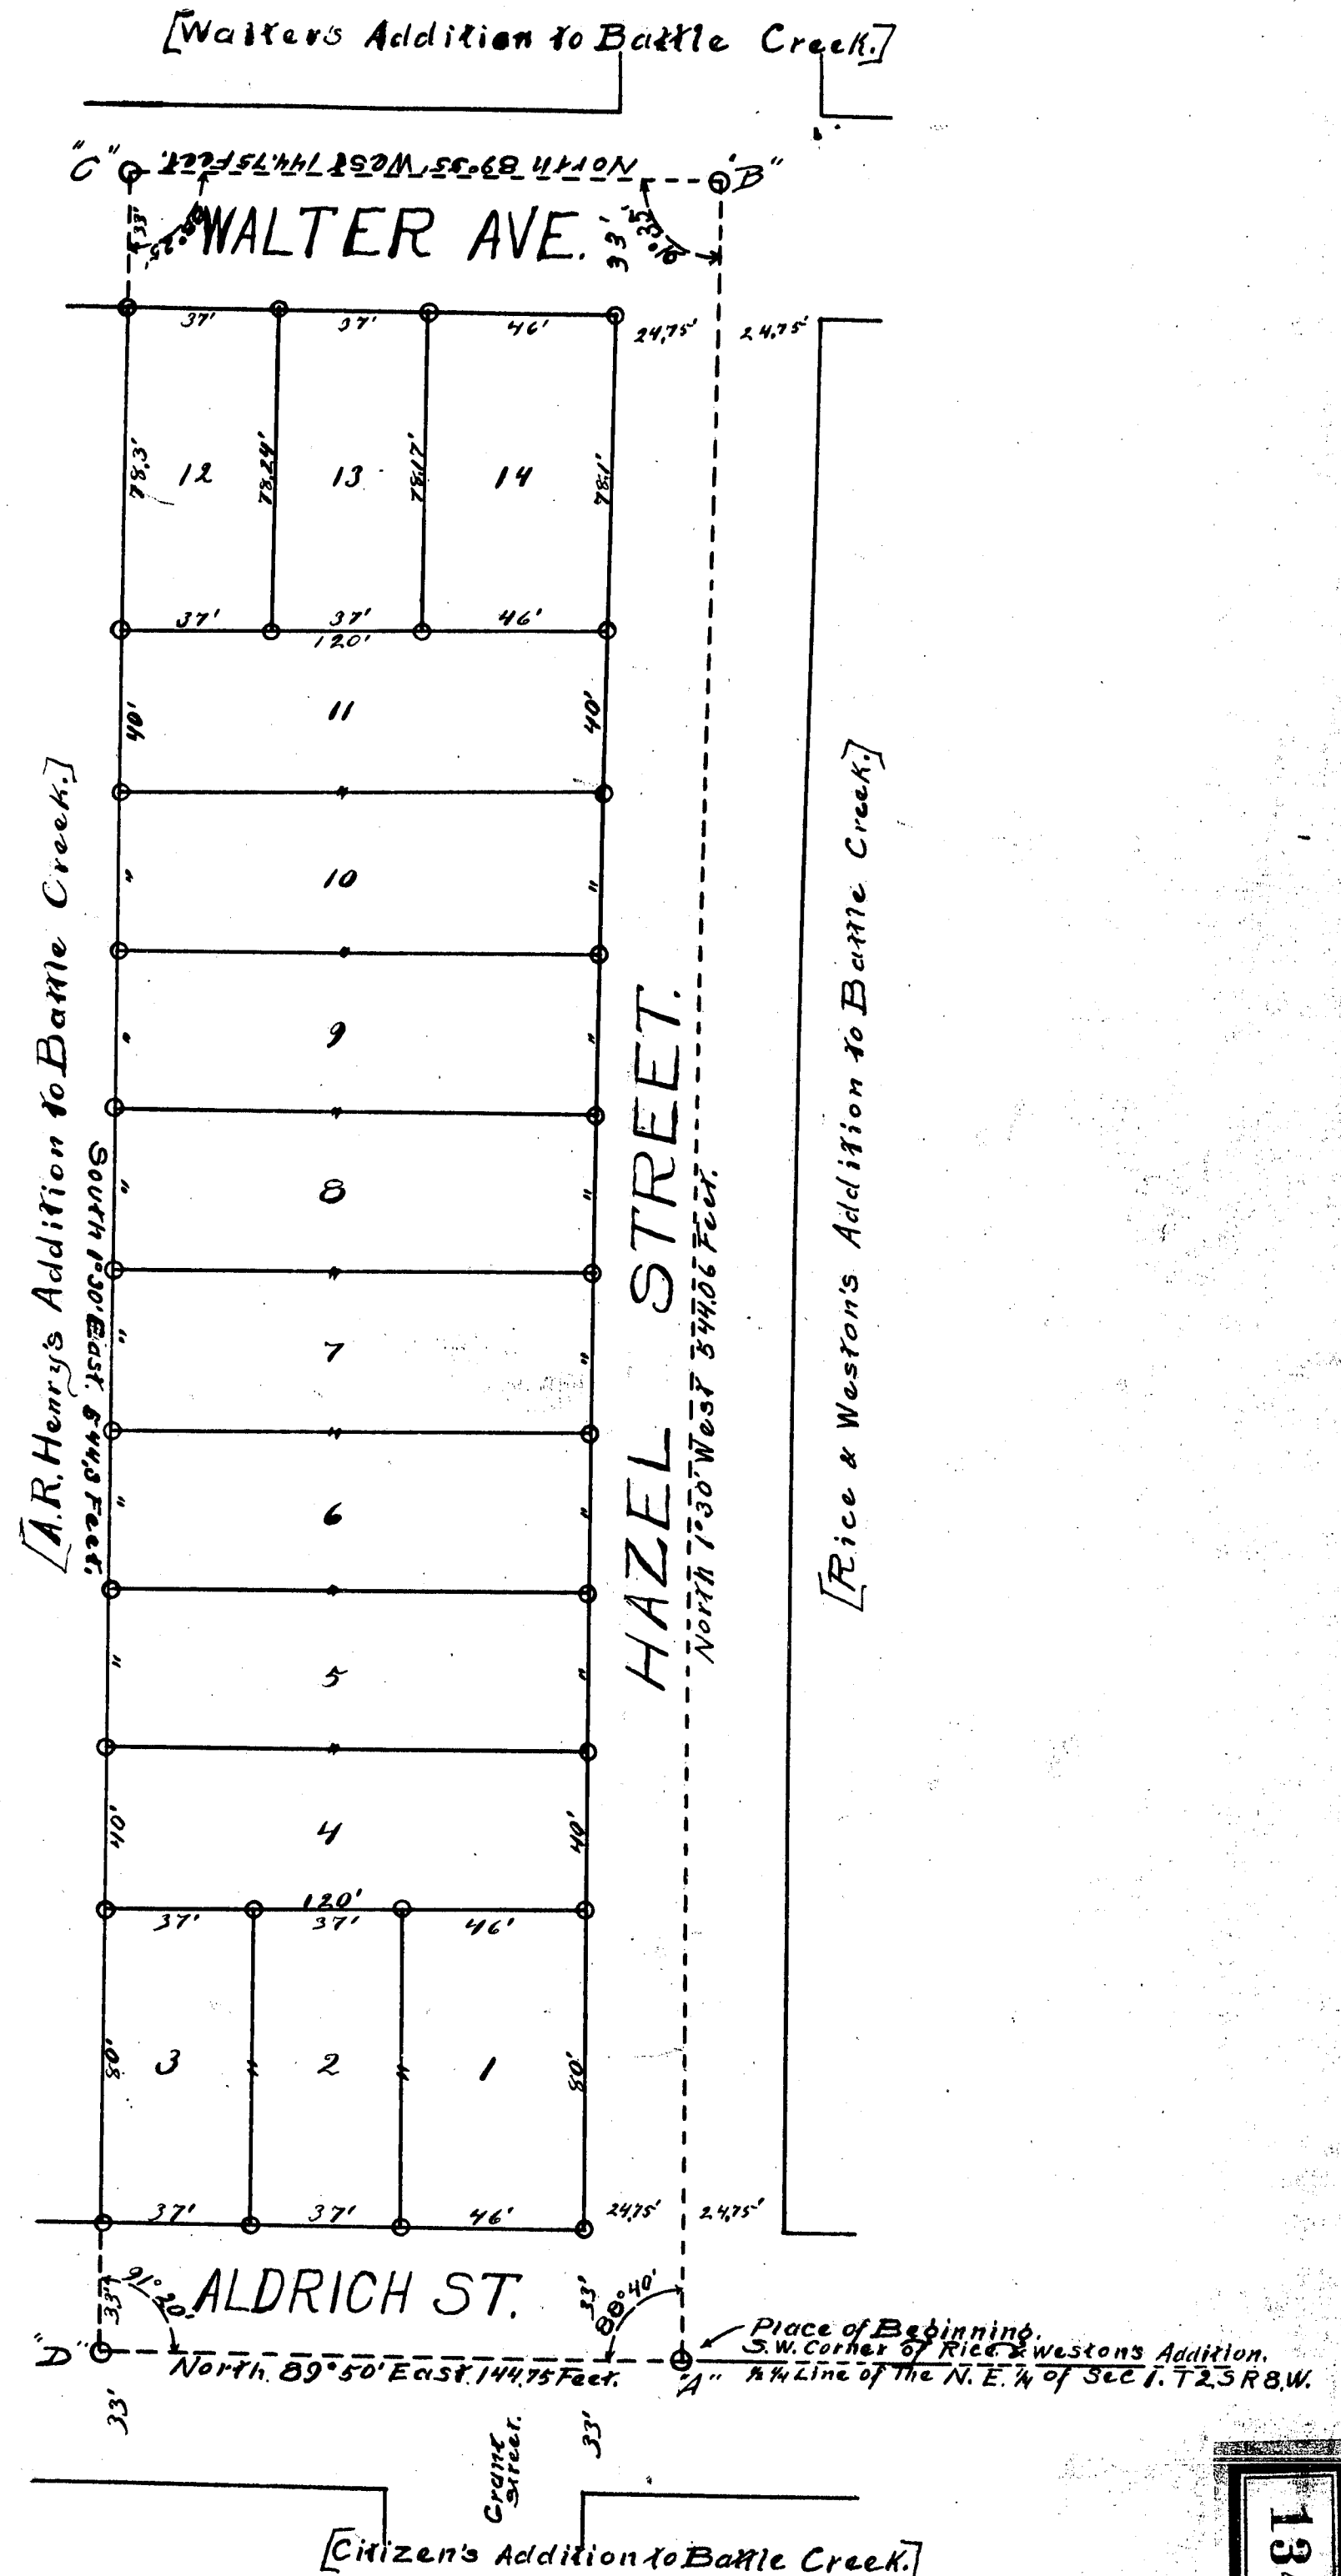

State of Michigan
County of Calhoun
A.D. 1909, before me, a Notary Public in and for said county,
appeared William J. Shaw, to me personally known to be the person
who executed this plat, and acknowledged the same to be his free
act and deed.
Carl W. Whitney
Notary Public, Calhoun County, Michigan.
My Commission Expires April 1, 1912

13464

Schram & Shaw's ADDITION to Battle Creek.

CALHOUN COUNTY, MICHIGAN.
HARLAN K. WHITNEY, Civil Engineer.

DEDICATION.

Know all Men by these Presents, That we, Ingram W. Schram and William J. Shaw (widower), as proprietors, and Hattie E. Schram, wife of Ingram W. Schram, have caused the land embraced in the annexed plat to be surveyed, laid out, and platted, to be known as "Schram & Shaw's Addition to Battle Creek," and that the streets and avenue as shown on said plat are hereby dedicated to the use of the public.

Signed and sealed in the presence of—

Ixcourous McCoy
Notary Public
Witnesses as to Ingram W. Schram and Hattie E. Schram
William J. Miller
Witnesses as to William J. Shaw

Ingram W. Schram [L. S.]
Hattie E. Schram [L. S.]
William J. Shaw [L. S.]

STATE OF MICHIGAN,
COUNTY OF CALHOUN,

On this 11th day of August, A. D. 1909,
before me, a Notary Public in and for said county, appeared Ingram W. Schram and Hattie E. Schram,
his wife, and William J. Shaw, to me personally known to be the persons who executed this plat, and severally acknowledged the same to be their free act and deed.

Ixcourous McCoy
Notary Public, Calhoun County, Michigan.
My Commission expires July 8th 1912

DESCRIPTION OF LAND PLATTED.

The land embraced in the annexed plat of "Schram & Shaw's Addition to Battle Creek" is all that part of the N. W. 1/4 of the N. E. 1/4 of section one (1) T. 2 S. R. 8 W. (Battle Creek Township), Calhoun County, Michigan, described as follows, to wit:—

Beginning at a point on the 1/4 line of the N. E. 1/4 of said section 1 at the southwest corner of the recorded plat of "Rice & Weston's Addition to Battle Creek" ("A") from which the north west corner of stone foundation of house bears S. 10° 30' W. 105.6 feet distant, also an 8 inch spruce bears S. 52° W. 114.6 feet; Running thence N. 1° 30' W. along the west line of said "Rice & Weston's Addition" 544.06 feet to the northwest corner of said Addition ("B") from which a 20-inch elm bears N. 69° 30' W. 36.5 feet distant, also the northwest corner of stone foundation of house, N. 26° 30' E. 89.9 feet; Thence N. 89° 55' W. 144.75 feet to the northeast corner of "A. R. Henry's Addition to Battle Creek" ("C") from which a 22-inch elm bears N. 77° W. 45.5 feet distant, also the northeast corner of stone foundation of house, S. 6° W. 44.7 feet; Thence S. 1° 30' E. along the east line of said "A. R. Henry's Addition" 544.3 feet to the north line of "Citizen's Addition to Battle Creek" ("D") from which the southwest corner of stone foundation of house bears N. 32° W. 66.5 feet distant, also the northeast corner of cement foundation of house, S. 50° W. 49.3 feet; Thence N. 89° 50' E. along said north line of "Citizen's Addition" 144.75 feet to the place of beginning. All bearings magnetic Dec., 1908. Assumed magnetic variation N. 0° 35' E.

Surveyed and platted by Harlan K. Whitney, Civil Engineer, and Alex A. McKay Surveyor.

SURVEYOR'S CERTIFICATE.

WE HEREBY CERTIFY, That the Plat hereon delineated is a correct one, and that permanent monuments consisting of Iron Pipe Stakes about 2 feet long and one inch in diameter, have been planted as thereon shown, at all angles in the boundaries of the land platted, at all intersections of streets and avenues, and at all other corners of lots, at all points marked thus O.

Alex A. McKay Surveyor.
Harlan K. Whitney Civil Engineer.

Examined and approved August 14th, 1909.

Nathan T. Simpson
Deputy Auditor General.

Received for record this 19th day of Aug, A. D. 1909, at 4 o'clock
P. M., and recorded in Liber 4 of Plats on page 36, as a proper certificate was furnished in compliance with Section 135, Act 154 Public Acts of 1895.

Howard Daskam
Register of Deeds.

STATE OF MICHIGAN, } We, Howard Daskam, Register of Deeds and Alex
COUNTY OF CALHOUN, } ss. A. McKay, Surveyor, and maker of this copy, hereby certify that we have
each carefully compared this copy with the original plat of "Schram & Shaw's Addition to Battle Creek,"
and that it is an exact copy thereof, and of the whole of such original map or plat.

Alex A. McKay Surveyor.
Howard Daskam Register of Deeds.

STATE OF MICHIGAN, } We, Howard Daskam, Register of Deeds and Alex
COUNTY OF CALHOUN, } ss. A. McKay, Surveyor and maker of this copy, hereby certify that we have
each carefully compared the annexed copy with the plat of "Schram & Shaw's Addition to Battle Creek,"
now of record in the office of said Register of Deeds, and that it is a true transcript therefrom and of the
whole of such record.


Alex A. McKay Surveyor.
Howard Daskam Register of Deeds.

I Hereby Certify, That this plat was
approved by the Common Council of the
City of Battle Creek on the 22nd
day of August, A. D. 1909.

Thos. Thorne
Recorder of the City of Battle Creek

110
110

Thos. Thorne
Recorder of the City of Battle Creek

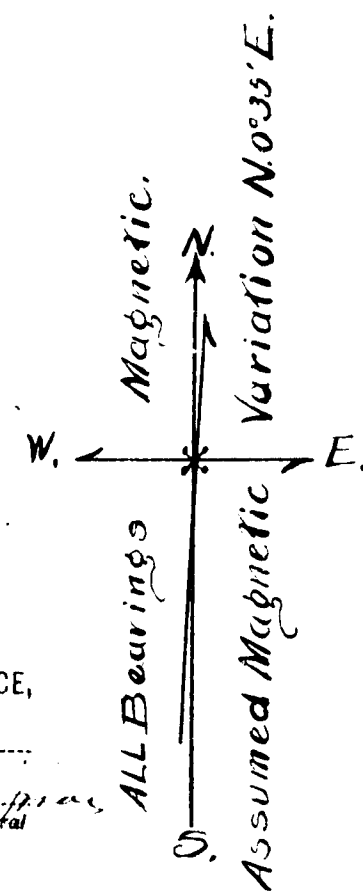


RECEIVED AND FILED.
IN AUDITOR GENERAL'S OFFICE,
AUG 20 1909

Nathan T. Simpson
Deputy Auditor General

Scale, - 40 Feet to an Inch.



[Walters Addition to Battle Creek]

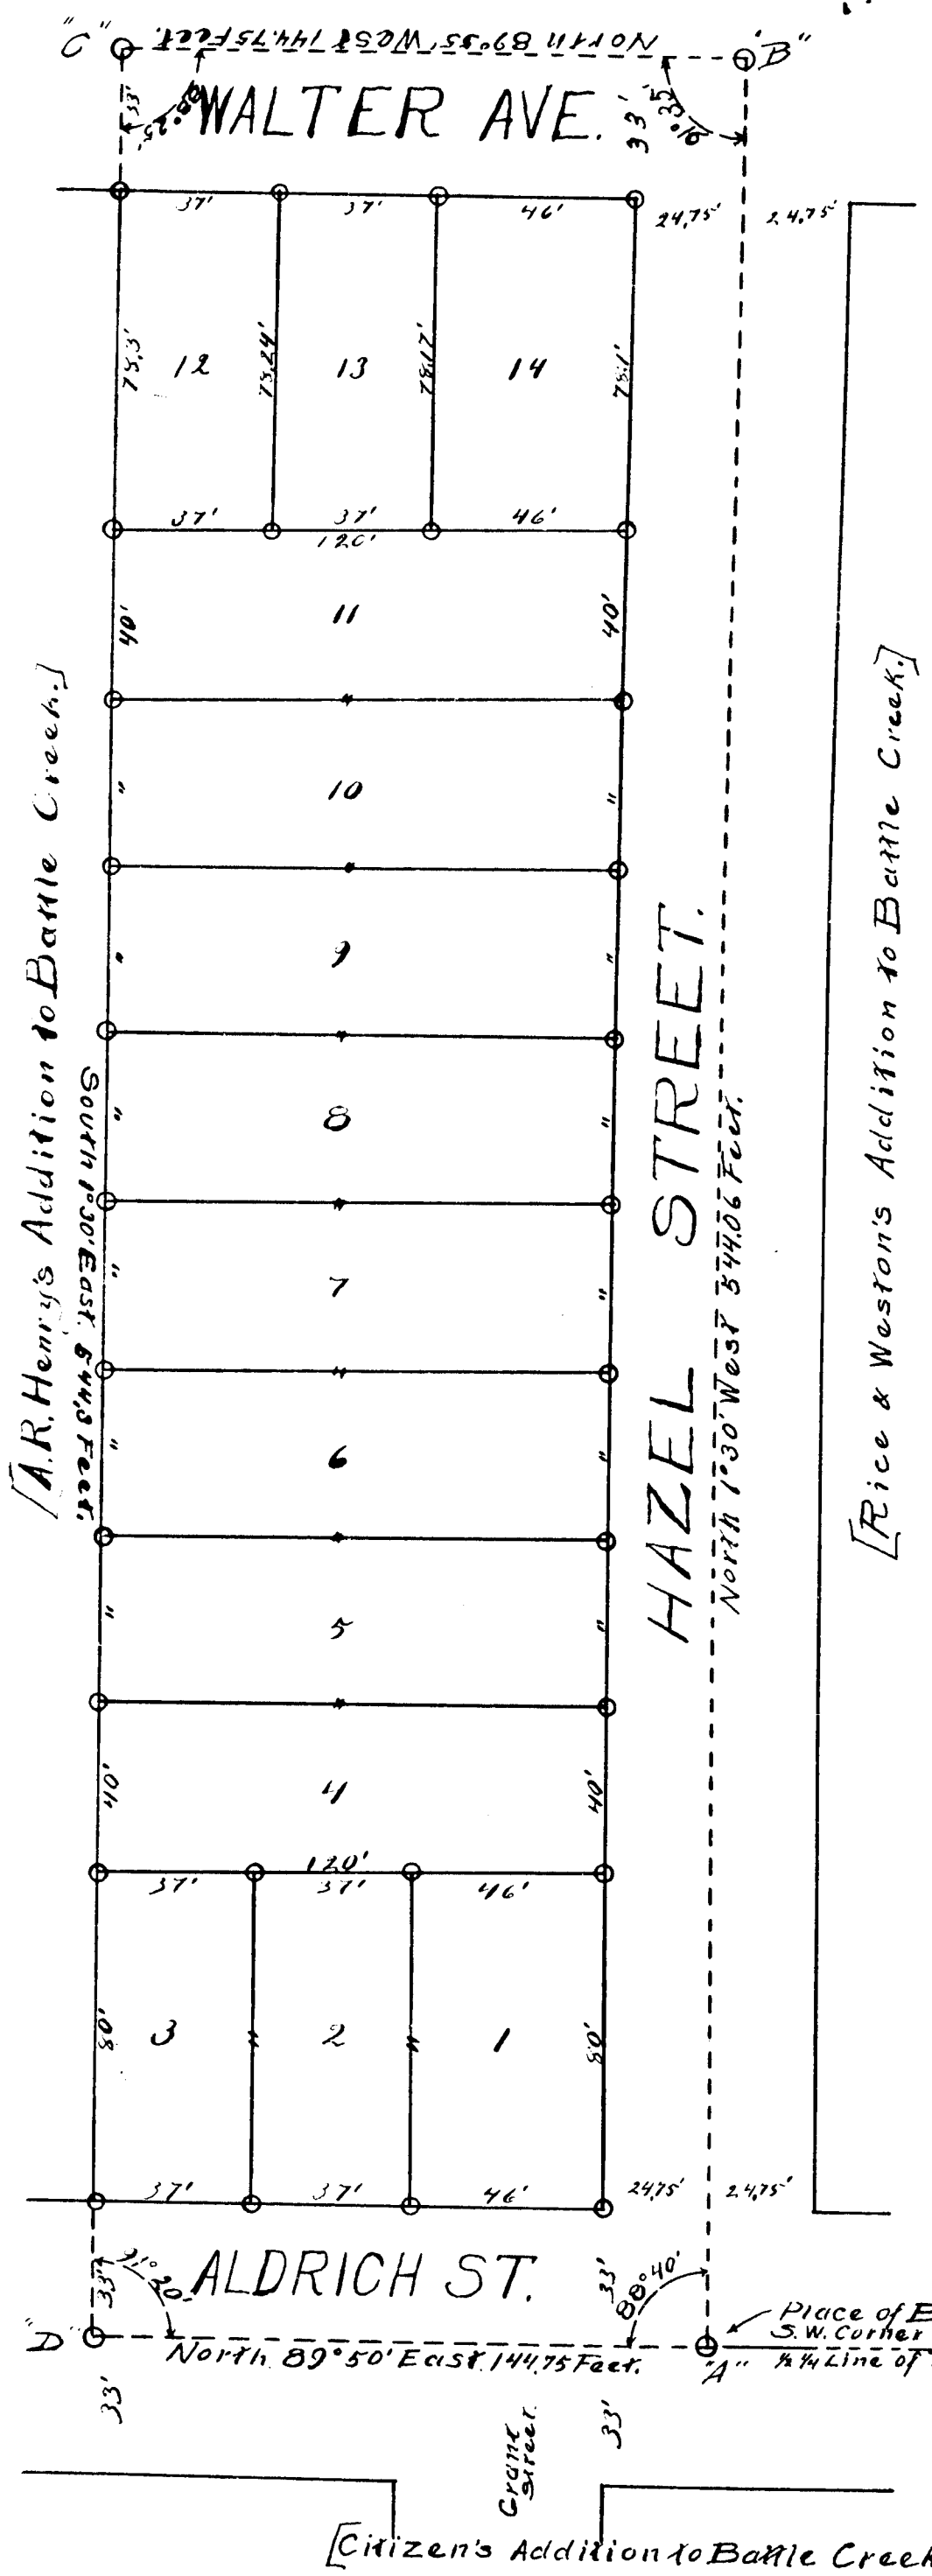

[Citizen's Addition to Battle Creek]

13464