1562

PLAT OF
Fairhome Addition
TO THE
CITY OF BATTLE CREEK
CALHOUN COUNTY, MICHIGAN.
BY THE
MICHIGAN ENGINEERING CO.
Kalamazoo, Mich.

Scale 1-inch equals 100 Feet

50 0 50 100 150 250

DESCRIPTION OF LAND PLATTED

The land embraced in the annexed plat of FAIRHOME ADDITION is described as follows:
Beginning at a point in the S. line of Section 11, T. 2, S. R. 8, W.—649.1 feet East of the South ¼ Section corner of said Sec. 11, and running thence East along the south line of said section 11,—666 feet to the S. W. corner of Summit Park Addition; thence N. 1° 33' W.—1323.7 feet along the West line of said Summit Park Addition to an iron rod at the N. E. corner of the S. W. ¼ of the S. E. ¼ of said Sec. 11; thence S. 89° 54' W.—666 feet; thence S. 1° 33' E. 1322.6 feet to the place of beginning.

SURVEYOR'S CERTIFICATE.

I hereby certify that the plat hereon delineated is a correct one, and that permanent monuments, consisting of iron pipe one inch in diameter and thirty inches long have been planted at points marked thus (o) as thereon shown at all angles in the boundaries of the land platted, and at all intersections of streets or streets and avenues.

Glen C. Wheaton
Surveyor.

DEDICATION

KNOW ALL MEN BY THESE PRESENTS, That we, Edwin R. Morton and H. F. Beckman as proprietors, and Mae E. Morton, and Francis E. Beckman our wives respectively, have caused the land embraced in the annexed plat to be surveyed, laid out and platted, to be known as FAIRHOME ADDITION, and that the streets and avenues as shown on said plat are hereby dedicated to the use of the public. Signed in the presence of

Chas. C. Green
Robt. G. Rae

H. F. Beckman [L. S.]
Francis E. Beckman [L. S.]
Edwin R. Morton [L. S.]
Mae E. Morton [L. S.]
By B. N. Beedon Att'y in fact

COUNTY OF CALHOUN, STATE OF MICHIGAN, } ss.

On this 27th day of Sept, 1909 before me, a Notary Public in and for said County, personally came the above named Edwin R. Morton and Mae E. Morton, his wife, and H. F. Beckman and Francis E. Beckman, his wife, known to me to be the persons who executed the above dedication, and acknowledged the same to be their free act and deed.

Chas. C. Green
Notary Public, Calhoun County, Mich.

My commission expires Aug. 13, 1911

Examined and Approved
OCT 8- 1909
Deputy Auditor General.

State of Michigan, County of Calhoun, } SEP 30 1909

I hereby certify that no taxes have been returned by the treasurer of the township in which the land described in the annexed plat is situated, and that no taxes have been returned by the treasurer of said township for the said period of five years and that all taxes for the said period of five years are paid, as shown by the records of this office.

Frank E. Dibble
Treasurer of Calhoun County.

CITY OF BATTLE CREEK, COUNTY OF CALHOUN, STATE OF MICHIGAN, } ss.

The annexed plat of FAIRHOME ADDITION was approved by the Common Council in regular meeting Monday, October 4th 1909.

Thos. Tharne
City Recorder

STATE OF MICHIGAN, OFFICE OF AUDITOR GENERAL.

Examined and approved

Deputy Auditor General.

STATE OF MICHIGAN, COUNTY OF CALHOUN } ss.

Marshall, Mich. 1909.

This instrument received for record this day, as a proper certificate was furnished in compliance with Section 135 of Act 206 of Public Acts of Michigan of 1893, as amended by Act 151 of Public Acts of Michigan of 1895, and in compliance with Act No. 309, Laws of 1887 as amended by Act 114 of Public Acts, 1909.

Register of Deeds, Calhoun County, Mich.

REGISTER'S OFFICE, COUNTY OF CALHOUN.

Received for record this ____ day of ____ 1909, A. D., at ____ o'clock ____, and recorded in book No. ____ of Plats, on page ____

Register of Deeds.

The certificate of Power of Att'y. in Fact of B.N. Beedon is filed in the Office of the Register of Deeds for Calhoun County, in Liber 217 Page 254 of Deeds

I hereby certify that this copy is a true copy of the Map or PLAT forwarded the Register of Deeds for recording.

Compared Oct. 15 1909
Samuel B. Fuller
Deputy Auditor General.

Filed in Auditor General's Dep't
OCT 20 1909
Samuel B. Fuller
Deputy Auditor General.

COPY
REGISTER'S OFFICE. CALHOUN COUNTY } ss.
PLAT OF Fair Home Add'n to City of Battle Creek
WAS RECORDED THIS 18th DAY OF October A. D. 1909 AT 9 O'CLOCK A. M. IN LIBER 11 OF Plats ON PAGE 41
Howard Jackson
REGISTER OF DEEDS.
ORIGINAL ON FILE

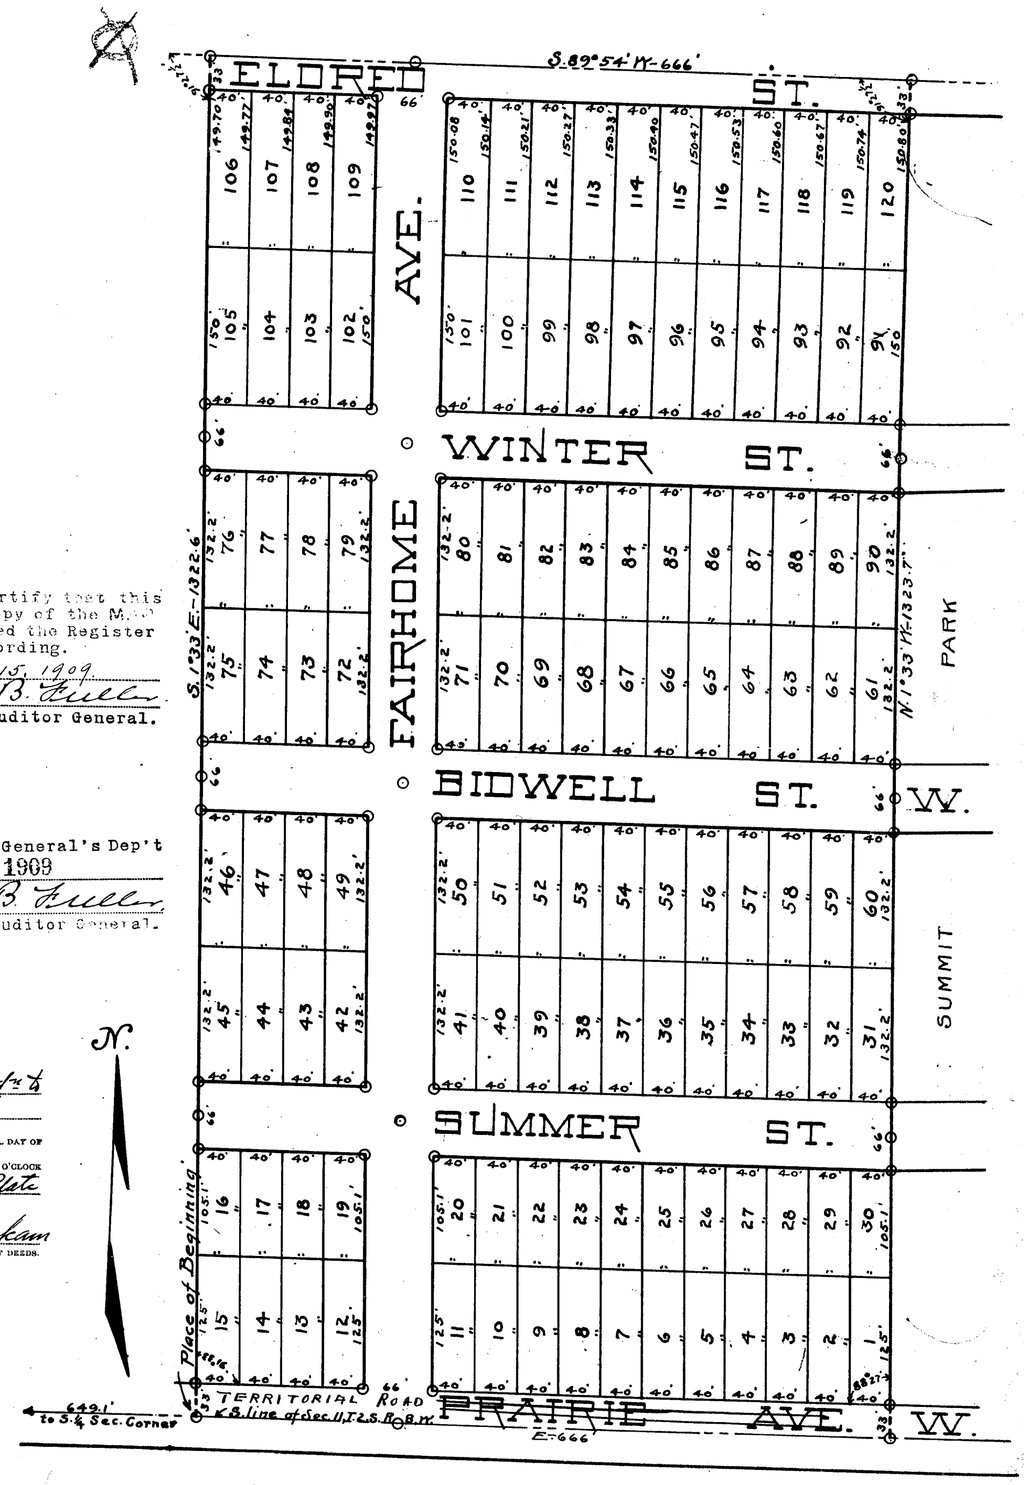

13468

Sec. 11, T. 2, S. R. 8 W. TERRITORIAL ROAD

1562

PLAT OF
Fairhome Addition
TO THE
CITY OF BATTLE CREEK
CALHOUN COUNTY, MICHIGAN.

BY THE

MICHIGAN ENGINEERING CO.

Kalamazoo, Mich.

Scale 1-inch equals 100 Feet

50 0 50 100 150 250

DESCRIPTION OF LAND PLATTED

The land embraced in the annexed plat of FAIRHOME ADDITION is described as follows:
Beginning at a point in the S. line of Section 11, T. 2, S. R. 8, W.—649.1 feet East of the South ¼ Section corner of said Sec. 11, and running thence East along the south line of said section 11.—666 feet to the S. W. corner of Summit Park Addition; thence N. 1° 33' W.—1323.7 feet along the West line of said Summit Park Addition to an iron rod at the N. E. corner of the S. W. ¼ of the S. E. ¼ of said Sec. 11; thence S. 89° 54' W.—666 feet; thence S. 1° 33' E. 1322.6 feet to the place of beginning.

SURVEYOR'S CERTIFICATE.

I hereby certify that the plat hereon delineated is a correct one, and that permanent monuments, consisting of iron pipe one inch in diameter and thirty inches long have been planted at points marked thus (o) as thereon shown at all angles in the boundaries of the land platted, and at all intersections of streets or streets and avenues.

Glen C. Wheaton
Surveyor.

DEDICATION

KNOW ALL MEN BY THESE PRESENTS, That we, Edwin R. Morton and H. F. Beckman as proprietors, and Mae E. Morton and Francis E. Beckman our wives respectively, have caused the land embraced in the annexed plat to be surveyed, laid out and platted, to be known as FAIRHOME ADDITION, and that the streets and avenues as shown on said plat are hereby dedicated to the use of the public. Signed in the presence of

Chas. C. Green
Robt. G. Rae

E. R. Morton [L. S.]
H. F. Beckman [L. S.]
Francis E. Beckman [L. S.]
Mae E. Morton [L. S.]
H. F. Beckman [L. S.]
By B. K. Beedon Att'y in fact

COUNTY OF CALHOUN, } ss.
STATE OF MICHIGAN,

On this 7th day of Feb, 1909 before me, a Notary Public in and for said County, personally came the above named Edwin R. Morton and Mae E. Morton, his wife, and H. F. Beckman and Francis E. Beckman, his wife, known to me to be the persons who executed the above dedication, and acknowledged the same to be their free act and deed.

Chas. C. Green
Notary Public, Calhoun County, Mich.

My commission expires Aug. 13, 1911

CITY OF BATTLE CREEK. }
COUNTY OF CALHOUN, } ss.
STATE OF MICHIGAN,

The annexed plat of FAIRHOME ADDITION was approved by the Common Council in regular meeting Monday, October 4th, 1909.

Thos. Thorne
City Recorder

STATE OF MICHIGAN,
OFFICE OF AUDITOR GENERAL.

Examined and approved

Deputy Auditor General.

STATE OF MICHIGAN } ss.
COUNTY OF CALHOUN }

Marshall, Mich. 1909.

This instrument received for record this day, as a proper certificate was furnished in compliance with Section 135 of Act 206 of Public Acts of Michigan of 1893, as amended by Act 154 of Public Acts of Michigan of 1895, and in compliance with Act No. 300, Laws of 1887 as amended by Act 114 of Public Acts, 1909.

Register of Deeds, Calhoun County, Mich.

REGISTER'S OFFICE,
COUNTY OF CALHOUN.
Received for record this day of 1909, A. D., at o'clock, and recorded in book No. of Plats, on page

Register of Deeds.

The certificate of Power of Att'y. in Fact of B. K. Beedon is filed in the Office of the Register of Deeds for Calhoun County, in Liber 217 Page 257 of Deeds

I hereby certify that this copy is a true copy of the Map of Plat forwarded for the Register of Deeds for recording.
Compared Oct 20, 1909
Daniel B. Fuller
Deputy Auditor General.

Filed in Auditor General's Dep't
OCT 20 1909
Daniel B. Fuller
Auditor General.

COPY
REGISTER'S OFFICE,
Calhoun COUNTY } ss.
PLAT OF Fair Home Addition to City of Battle Creek
RECEIVED THIS 18th DAY OF
October A. D. 09 AT 9 O'CLOCK
A. M. AND RECORDED IN LIBER 4 OF Plats
ON PAGE 41
Howard Beckham
REGISTER OF DEEDS.
ORIGINAL ON FILE

Examined and Approved

Daniel B. Fuller
Deputy Auditor General.

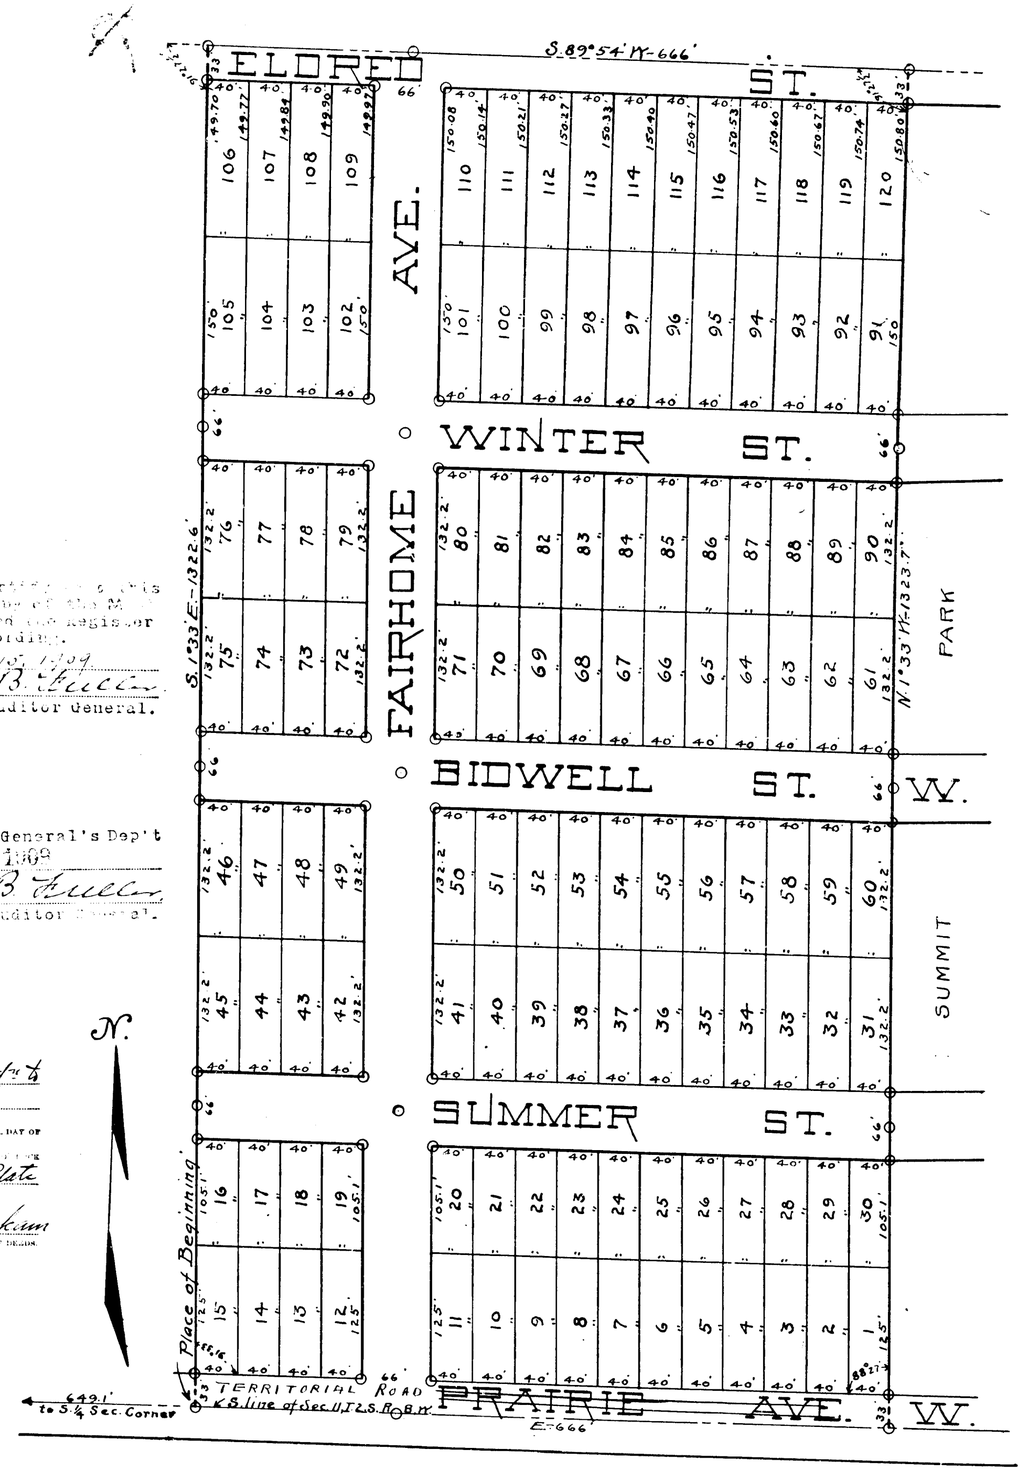

Sec. 11, T2, S. R8, W. TERRITORIAL ROAD

13468

ClibPDF - www.fastio.com