AUDITOR GENERAL.

5732

1347

FRONTENAC SUB'N.

OF PART OF THE EASTERN PART OF

P.C. 678.

NORTH OF WATERLOO ST

DETROIT, WAYNE CO., MICH.

CITY TREASURER'S OFFICE,
Detroit, Mich. Oct 28 05
I hereby certify that according to the records of this office, all General City Taxes and special assessments against above described property are paid to date, including the General City Taxes for 1905
Wm B. Thompson City Treas.
per Doran

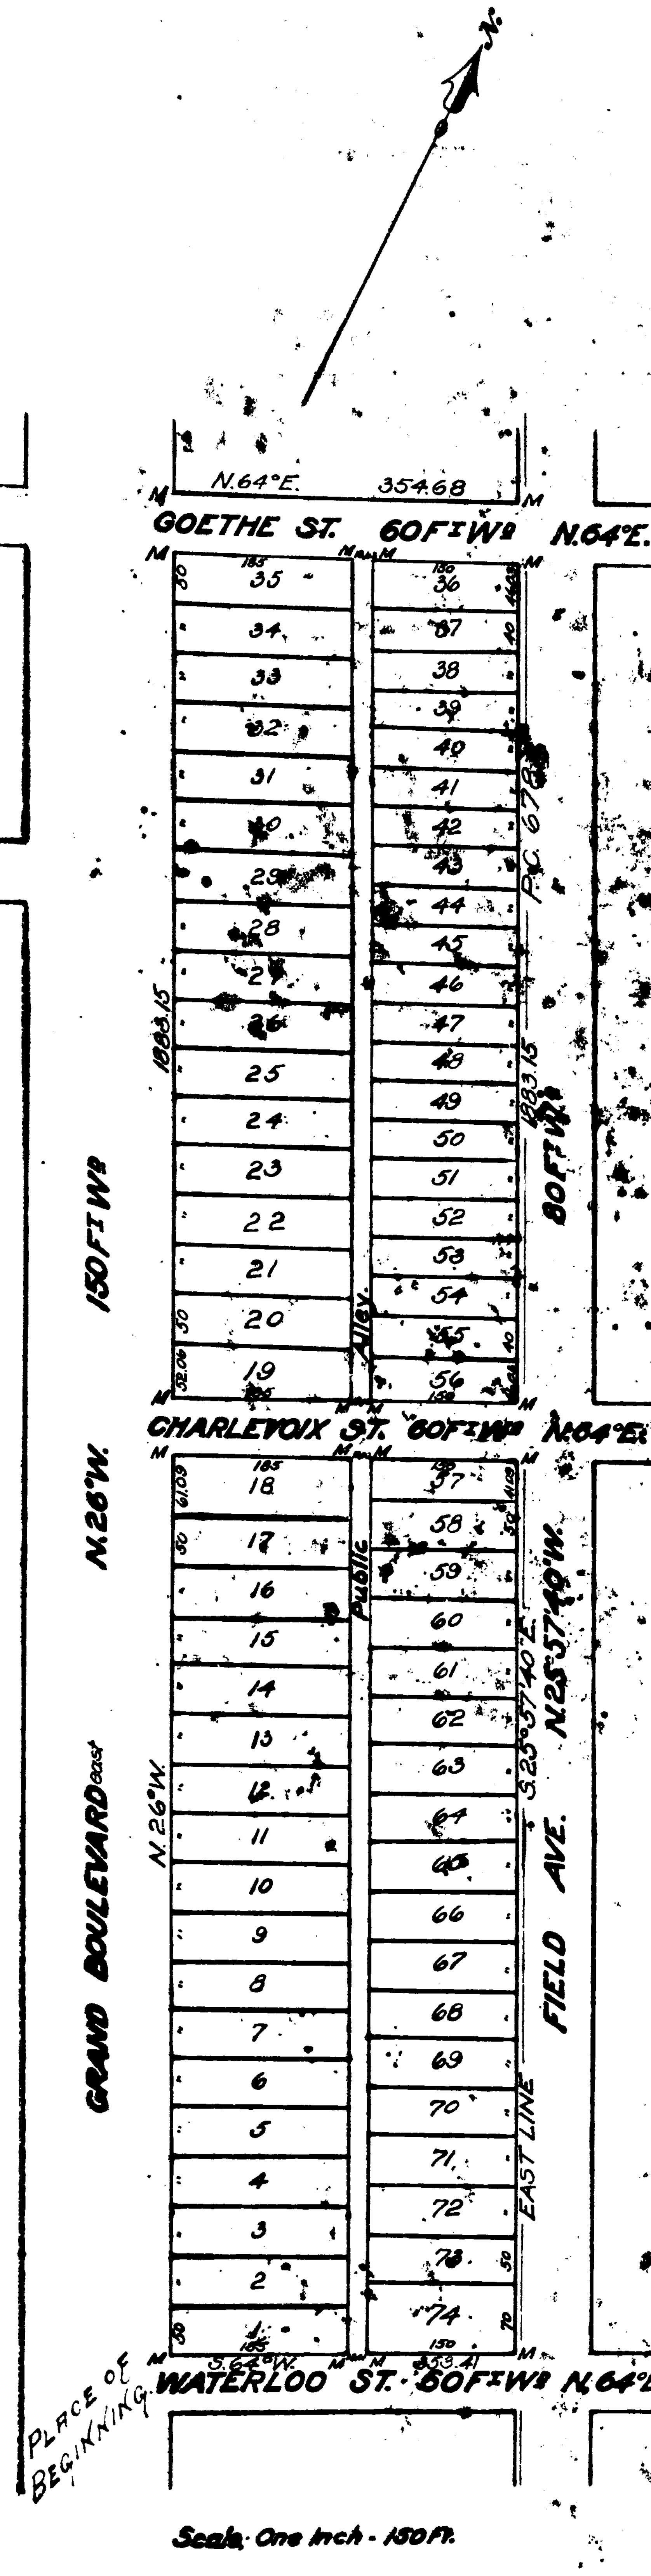

Scale: One Inch - 150 Ft.

Know all men by these presents that Mary Field; Vincent Field and Florence Field, his wife; Fannie I. Beecher; Frank H. Croul and Julia J. Croul, his wife; George Stroh and Lilly A. Stroh, his wife; all of Detroit, Wayne County, Michigan, hereby dedicate to the public the perpetual use of the streets and alleys as represented on the annexed plat of Frontenac Sub'n of part of the eastern part of P.C. 678, North of Waterloo Street, Detroit, Wayne Co., Mich., being all that part of said private claim described as follows- Beginning at the northeast corner of the Grand Boulevard, east, and Waterloo Street; thence north 26 west, along the east line of said Boulevard, 1883.15 feet; thence North 64 east, 354.68 feet, to the westerly line of Field Avenue; thence south 25°57'40" east, 1883.15 feet to the northerly line of Waterloo Street; thence south 64 west, along the north line of Waterloo Street, 353.41 feet to the place of Beginning.

Witness their hands and seals this 3rd day of October A. D. 1905

In presence of.

Golda St Lew;	TO MARY FIELD	Mary Field (L.S.)
Bertha Saury;	TO FRANK CROUL & JULIA CROUL	Vincent Field (L.S.)
Delphine Lerow;	TO VINCENT FIELD & FLORENCE FIELD	Florence Field (L.S.)
Frank E. Beecher;	TO FANNIE I. BEECHER	Fannie Isabella Beecher (L.S.)
Eleanore Stroh;	TO GEORGE STROH LILLIE A. STROH	Frank H. Croul (L.S.)
Wm. H. Carll;	AS TO ALL	Julia J. Croul (L.S.)
		Geo. Stroh (L.S.)
		Lillie A. Stroh (L.S.)

REGISTER OF DEEDS OFFICE } ss.
WAYNE COUNTY,
This instrument was received for record this 30 day of Oct 1905 at 9 o'clock A. M. and recorded in Liber 24 of deeds, on page 31 as proper certificate was furnished in compliance with Sect. 185, of Senate Bill No. 190 File 212, Act of 1898.
Elmer W. Foster Dep
Register of Deeds.

State of Michigan } S.S.
County of Wayne }

On this 3rd day of October A. D. 1905, before me the subscriber, a Notary Public in and for said County, personally appeared the above named Mary Field; Vincent Field and Florence Field, his wife; Fannie I. Beecher; Frank H. Croul and Julia J. Croul, his wife; George Stroh and Lilly A. Stroh, his wife: to me known to be the persons described, who executed the above instrument and acknowledged the same to be their free act and deed.

William H. Carll.
Notary Public,
Wayne Co.,
Mich.
MY COMMISSION
EXPIRES JUNE 25, 1907.

Oct 16 1905
I hereby certify that this plat has been approved by the Committee on Street openings of the Common Council at session held on Oct 12, 1905
E. R. Schreiter Jr
Secy Common Council Committees.

EXAMINED and APPROVED
Oct 21, 1905
John F. Wilkinson
DEPUTY AUDITOR GENERAL.

State of Michigan } S.S.
County of Wayne }

We, Elmer W. Foster Dep Register of Deeds, and Edwin Jerome, Surveyor, hereby certify that we have each carefully compared this plat with the original plat of Frontenac Sub'n. of part of the eastern part of P.C. 678. north of Waterloo St. Detroit, Wayne Co., Mich. and that it is an exact copy thereof and of the whole of said original plat.

Elmer W. Foster Dep Register of Deeds.
Edwin Jerome, Surveyor.

RECEIVED AND FILED.
IN AUDITOR GENERAL'S OFFICE,
Nov. 10, 1905
Deputy Auditor General.

State of Michigan } S.S.
County of Wayne }

We, Elmer W. Foster Dep Register of Deeds, and Edwin Jerome, Surveyor, hereby certify that we have each carefully compared this copy with the plat of Frontenac Sub'n. of part of the eastern part of P.C. 678. North of Waterloo St. Detroit, Wayne Co., Mich. now of record in the Register of Deeds' office for said county, and that it is a true transcript therefrom and of the whole of said plat of record.

Elmer W. Foster Dep Register of Deeds.
Edwin Jerome, Surveyor.

I hereby certify that the plat hereon delineated is correct & that permanent monuments consisting of oak stakes have been planted at points marked thus "M" as hereon shown; at all angles in the boundaries of the land platted and at all intersections of streets & streets and alleys.

Edwin Jerome,
Surveyor.

5732

FRONTENAC SUB'N.

OF PART OF THE EASTERN PART OF

P.C. 678.

NORTH OF WATERLOO ST

DETROIT, WAYNE CO., MICH.

CITY TREASURER'S OFFICE,
Detroit, Mich. Oct 28 05
I hereby certify that according to the records of this office all city taxes and special assessments against above described property are paid to date including the general city taxes for 1905
Wm B Thompson City Tres.
per Doran

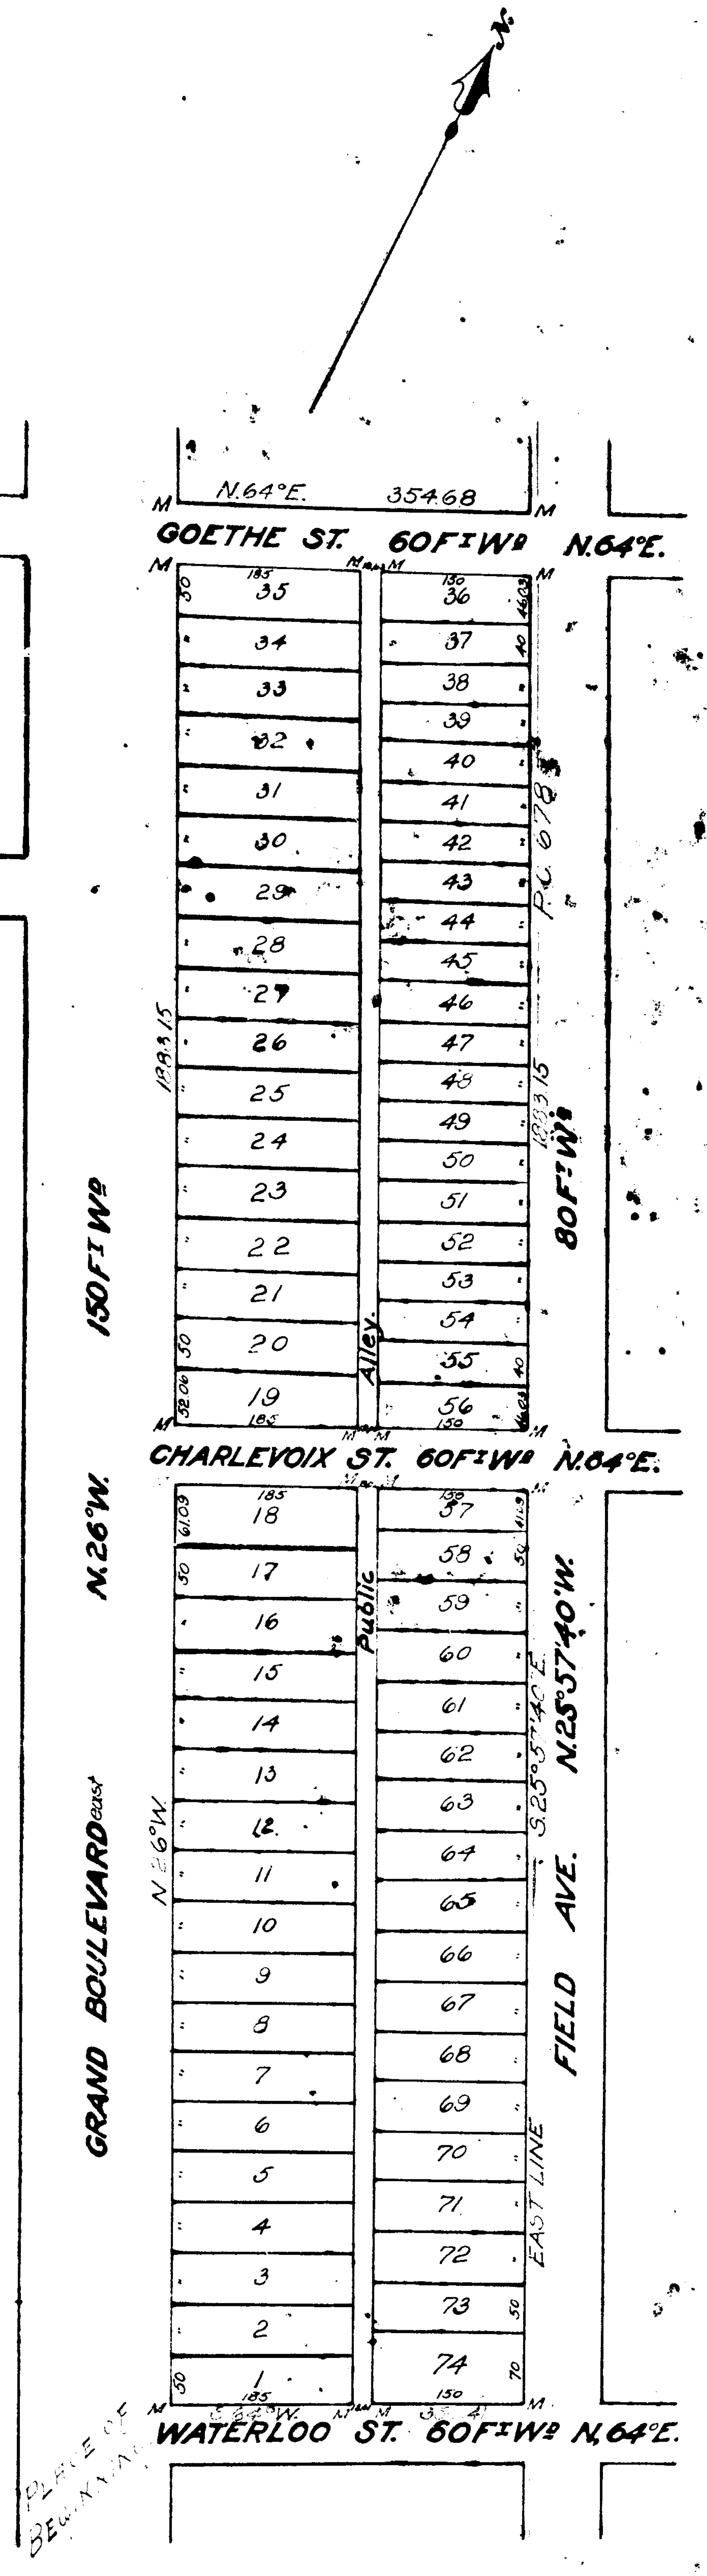

Scale: One Inch - 150 Ft.

Know all men by these presents that Mary Field; Vincent Field and Florence Field, his wife; Fannie I. Beecher; Frank H. Croul and Julia J. Croul, his wife; George Stroh and Lilly A. Stroh, his wife; all of Detroit, Wayne County, Michigan, hereby dedicate to the public the perpetual use of the streets and alleys as represented on the annexed plat of Frontenac Subn of part of the eastern part of P.C. 678, North of Waterloo Street, Detroit, Wayne Co., Mich., being all that part of said private claim described as follows - Beginning at the northeast corner of the Grand Boulevard east and Waterloo Street, thence north 26° west, along the east line of said Boulevard, 1883.15 feet; thence North 64° east, 354.68 feet, to the westerly line of Field Avenue; thence South 25°57'40" East, 1883.15 feet to the northerly line of Waterloo Street; thence south 64° west, along the north line of Waterloo Street, 353.41 feet to the place of Beginning.

Witness their hands and seals this 3rd day of October A. D. 1905

In presence of:

[illegible]; TO MARY FIELD
[illegible]; TO FRANK CROUL & JULIA CROUL
[illegible]; TO VINCENT FIELD & FLORENCE FIELD
[illegible]; TO FANNIE I. BEECHER
[illegible]; TO GEORGE STROH & LILLIE A. STROH
Wm. H. Earle; AS TO ALL

Mary Field (L.S.)
Vincent Field (L.S.)
Florence Field (L.S.)
Fannie Isabella Beecher (L.S.)
Frank H. Croul (L.S.)
Julia J. Croul (L.S.)
Geo. Stroh (L.S.)
Lillie A. Stroh (L.S.)

Register of Deeds Office, Wayne County,
This instrument was received for record the 30th day of Oct 1905 at 9 o'clock A. M. and recorded in Liber 24 of Plats, on page 4 as proper certificate was filed in compliance with Sect. 185, of Senate Bill and Rule 212, Act 1893.
Elmer W. Foster Dept
Register of Deeds.

State of Michigan }
County of Wayne } S.S.

On this 3rd day of October A. D. 1905, before me the subscriber, a Notary Public in and for said County, personally appeared the above named Mary Field; Vincent Field and Florence Field, his wife; Fannie I. Beecher; Frank H. Croul and Julia J. Croul, his wife; George Stroh and Lilly A. Stroh, his wife; to me known to be the persons described, who executed the above instrument and acknowledged the same to be their free act and deed.

William H. Earle,
Notary Public,
Wayne Co.,
Mich.

MY COMMISSION
EXPIRES JUNE 25, 1907.

Oct 16, 1905
I hereby certify that this plat has been approved by the committee on streets of the Common Council at a session held on Oct 2, 1905
E. [illegible]
Sec. Common Council Committees.

EXAMINED AND APPROVED
Oct 21, 1905
John F. Wilkinson
DEPUTY AUDITOR GENERAL.

State of Michigan }
County of Wayne } S.S.

We, Elmer W. Foster Dep Register of Deeds, and Edwin Jerome, Surveyor, hereby certify that we have each carefully compared this plat with the original plat of Frontenac Subn. of part of the eastern part of P.C. 678, north of Waterloo St. Detroit, Wayne Co., Mich. and that it is an exact copy thereof and of the whole of said original plat.

Elmer W. Foster Dep Register of Deeds.
Edwin Jerome, Surveyor.

RECEIVED AND FILED.
IN AUDITOR GENERAL'S OFFICE,
Nov 10, 1905
[illegible]
Deputy Auditor General.

State of Michigan }
County of Wayne } S.S.

We, Elmer W. Foster Dep Register of Deeds, and Edwin Jerome, Surveyor, hereby certify that we have each carefully compared this copy with the plat of Frontenac Subn of part of the eastern part of P.C. 678, North of Waterloo St. Detroit, Wayne Co., Mich. now of record in the Register of Deeds' office for said county, and that it is a true transcript therefrom and of the whole of said plat of record.

Elmer W. Foster Dep Register of Deeds.
Edwin Jerome, Surveyor.

I hereby certify that the plat hereon delineated is correct and that permanent monuments consisting of oak stakes have been planted at points marked thus "M" as hereon shown; at all angles in the boundaries of the land platted and at all intersections of streets or streets and alleys.

Edwin Jerome,
Surveyor.