

6598

PLAT OF Fairhome Annex

TO THE City of Battle Creek

Calhoun County, Michigan

SURVEY BY
Michigan Engineering Co.
KALAMAZOO, MICH.

Scale, 1 inch to 100 Feet

DESCRIPTION OF LAND PLATTED

The land embraced in the annexed plat of FAIRHOME ANNEX, is described as follows:
Beginning at the South 1/4 Sec. 11, T. 2 S., R. 8 W. and running thence East along the South line of said Sec. 11, 492.1 feet to the S. W. corner of FAIRHOME ADDITION; thence N. 1° 33' W., 1322.6 feet to the N. W. corner of said Addition; thence N. 89° 54' E., 666 feet to the N. E. corner of said Addition; thence N. 1° 33' W., 165 feet; thence S. 89° 54' W., 1316 feet to the N. & S. 1/4 line of Sec. 11, thence S. 1° 33 1/2' E., 1486.5 feet to the place of beginning.

SURVEYOR'S CERTIFICATE

I hereby certify that the plat hereon delineated is a correct one, and that permanent monuments consisting of iron pipe one inch in diameter and thirty inches long, have been planted at all points marked thus (o) as thereon shown, at all angles in the boundaries of the land platted, and at all intersections of streets or streets and avenues.

Plus C. Wheaton
Surveyor.

DEDICATION

KNOW ALL MEN BY THESE PRESENTS, That the B. and M. Real Estate Co., Henry F. Bechman, Pres. & E. R. Morton, Sec'y., a corporation organized and existing under the laws of the State of Michigan, and by authority of its Board of Directors, has caused the land embraced in the annexed plat to be surveyed, laid out and platted, to be known as FAIRHOME ANNEX, and that the streets and avenues as shown on said plat, are hereby dedicated to the use of the public.

Signed in the presence of

Chas. C. Green
Alan C. Wheaton

B. & M. REAL ESTATE CO.,

By HARRY F. BECHMAN Pres. (L. S.)

By E. R. MORTON Sec'y. (L. S.)

STATE OF MICHIGAN,
COUNTY OF CALHOUN, } ss.

On this 11th day of November, A. D. 1909,
before me, appeared Henry F. Bechman, Pres. and E. R. Morton, Sec'y., to me personally known, who being by me duly sworn, did say that they are the President and Secretary of the B. & M. Real Estate Co., and that the seal affixed to the foregoing instrument is the corporate seal of said corporation, and that said instrument was signed and sealed in behalf of said corporation by authority of its Board of Directors and that said Henry F. Bechman and E. R. Morton acknowledge said instrument to be the free act and deed of said B. & M. Real Estate Co.


Charles C. Green
Notary Public,
Calhoun County, Michigan

My commission expires August 13, 1911

CITY OF BATTLE CREEK,
COUNTY OF CALHOUN,
STATE OF MICHIGAN, } ss.

The annexed plat of Fairhome Annex, was approved by the Common Council in regular meeting November 22nd 1909.

Thos. Thorne
City Recorder.

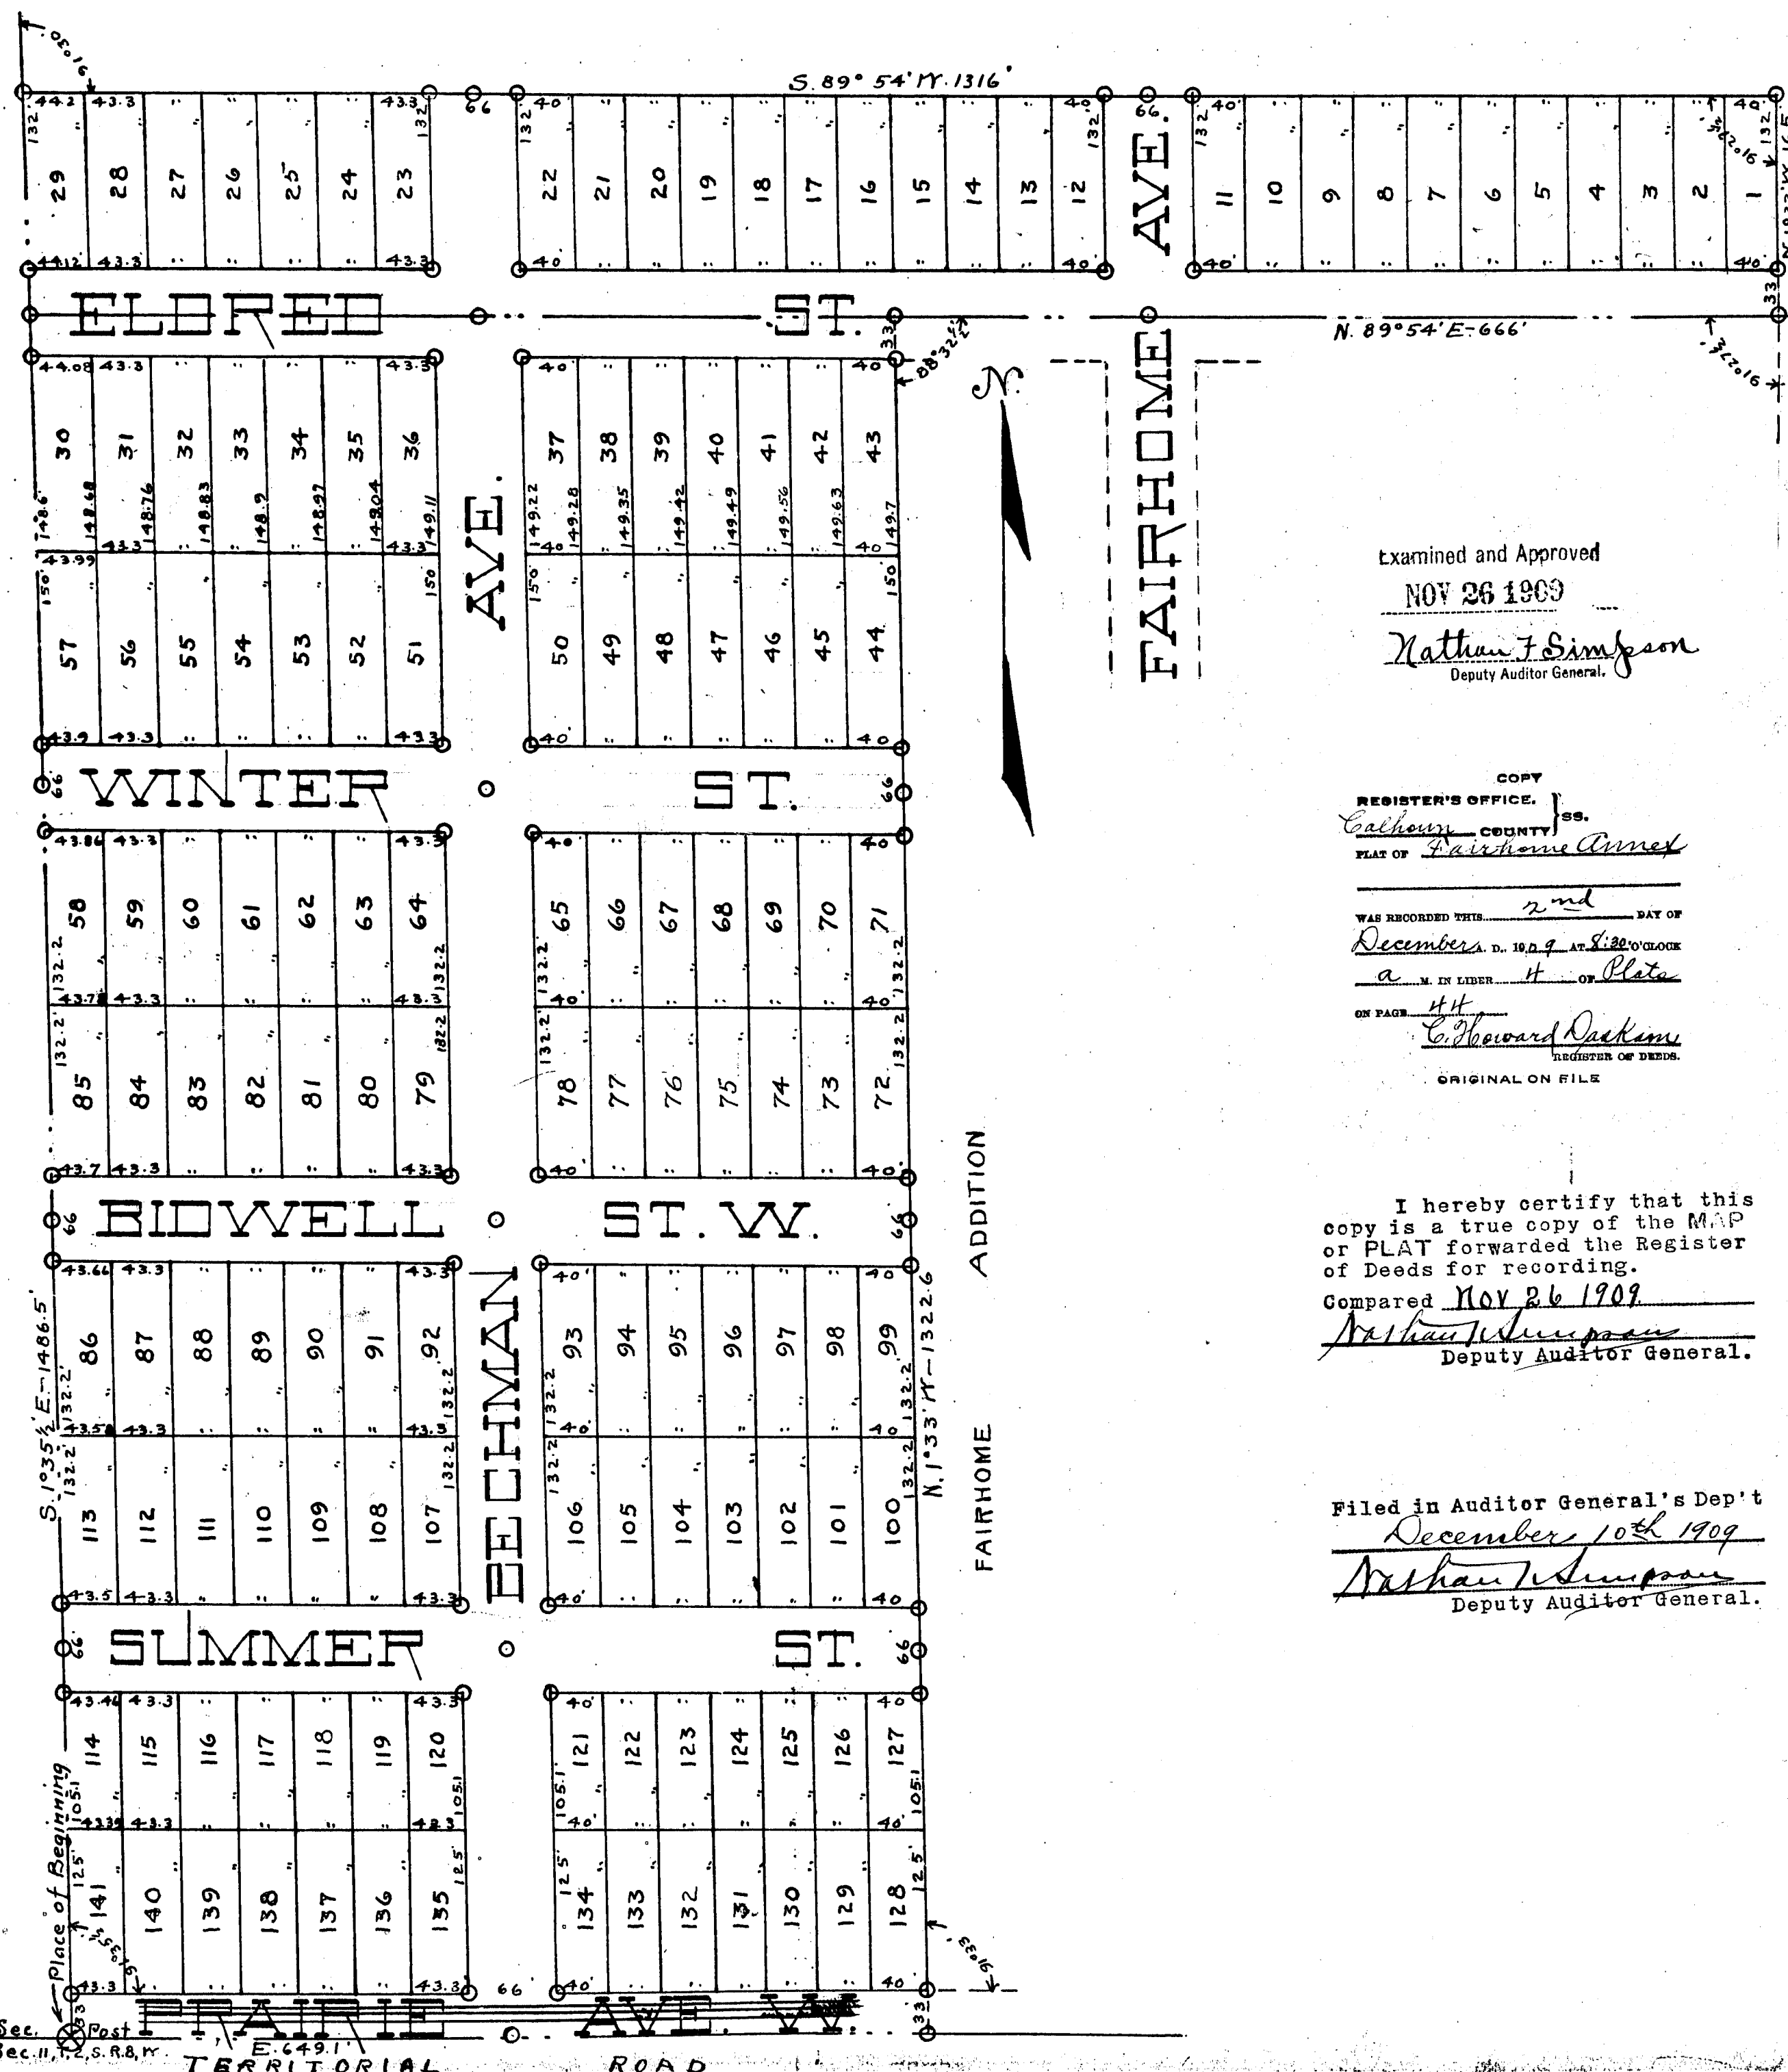

Examined and Approved

NOV 26 1909

Nathan F. Simpson
Deputy Auditor General.

COPY
REGISTER'S OFFICE, } ss.
Calhoun County
PLAT OF Fairhome Annex
WAS RECORDED THIS 2nd DAY OF
December, A. D. 1909, AT 8:22 O'CLOCK
a. M. IN LIBER 44 OF Plats
ON PAGE 44
C. Howard Jackson
REGISTER OF DEEDS.
ORIGINAL ON FILE

I hereby certify that this copy is a true copy of the M.P. or PLAT forwarded the Register of Deeds for recording.

Compared Nov 26 1909

Nathan F. Simpson
Deputy Auditor General.

Filed in Auditor General's Dep't

December 10th 1909

Nathan F. Simpson
Deputy Auditor General.

PLAT OF Fairhome Annex

TO THE
City of Battle Creek
Calhoun County, Michigan

SURVEY BY
Michigan Engineering Co.
KALAMAZOO, MICH.

Scale, 1 inch to 100 Feet

DESCRIPTION OF LAND PLATTED

The land embraced in the annexed plat of FAIRHOME ANNEX, is described as follows:
Beginning at the South 1/4 Sec. Corner of Section 11, T. 2, S., R. 8 W., and running thence East along the South line of said Sec. 11, 649.1 feet to the S. W. corner of FAIRHOME ADDITION; thence N. 1° 33' W., 1322.6 feet to the N. W. corner of said Addition; thence N. 89° 54' E., 666 feet to the N. E. corner of said Addition; thence N. 1° 33' W., 105 feet; thence S. 89° 54' W., 1316 feet to the N. & S. 1/4 line of Sec. 11, thence S. 1° 33 1/2' E., 1486.5 feet to the place of beginning.

SURVEYOR'S CERTIFICATE

I hereby certify that the plat hereon delineated is a correct one, and that permanent monuments consisting of iron pipe one inch in diameter and thirty inches long, have been planted at all points marked thus (o) as thereon shown, at all angles in the boundaries of the land platted, and at all intersections of streets or avenues.

Alvin C. Wheaton
Surveyor.

DEDICATION

KNOW ALL MEN BY THESE PRESENTS, That the B. and M. Real Estate Co., Henry F. Bechman, Pres. & E. R. Morton, Sec'y., a corporation organized and existing under the laws of the State of Michigan, and by authority of its Board of Directors, has caused the land embraced in the annexed plat to be surveyed, laid out and platted, to be known as FAIRHOME ANNEX, and that the streets and avenues as shown on said plat, are hereby dedicated to the use of the public.

Signed in the presence of

Chas. C. Green
Alan C. Wheaton

B. & M. REAL ESTATE CO.,

By *Henry F. Bechman* Pres. (L. &)

By *E. R. Morton* Sec'y. (L. &)

STATE OF MICHIGAN,
COUNTY OF CALHOUN, } ss.

On this 11th day of November, A. D. 1909, before me, appeared Henry F. Bechman, Pres. and E. R. Morton, Sec'y., to me personally known, who being by me duly sworn, did say that they are the President and Secretary of the B. & M. Real Estate Co., and that the seal affixed to the foregoing instrument is the corporate seal of said corporation, and that said instrument was signed and sealed in behalf of said corporation by authority of its Board of Directors and that said Henry F. Bechman and E. R. Morton acknowledge said instrument to be the free act and deed of said B. & M. Real Estate Co.

Charles C. Green
Notary Public,
Calhoun County, Michigan


My comm. expires August 13, 1911

CITY OF BATTLE CREEK,
COUNTY OF CALHOUN,
STATE OF MICHIGAN, } ss.

The annexed plat of Fairhome Annex, was approved by the Common Council in regular meeting November 22nd, 1909.

Thos. Thorne
City Recorder.

3 1/4 Sec. Post
Sec. 11, T. 2, S. 8, R. 8 W.

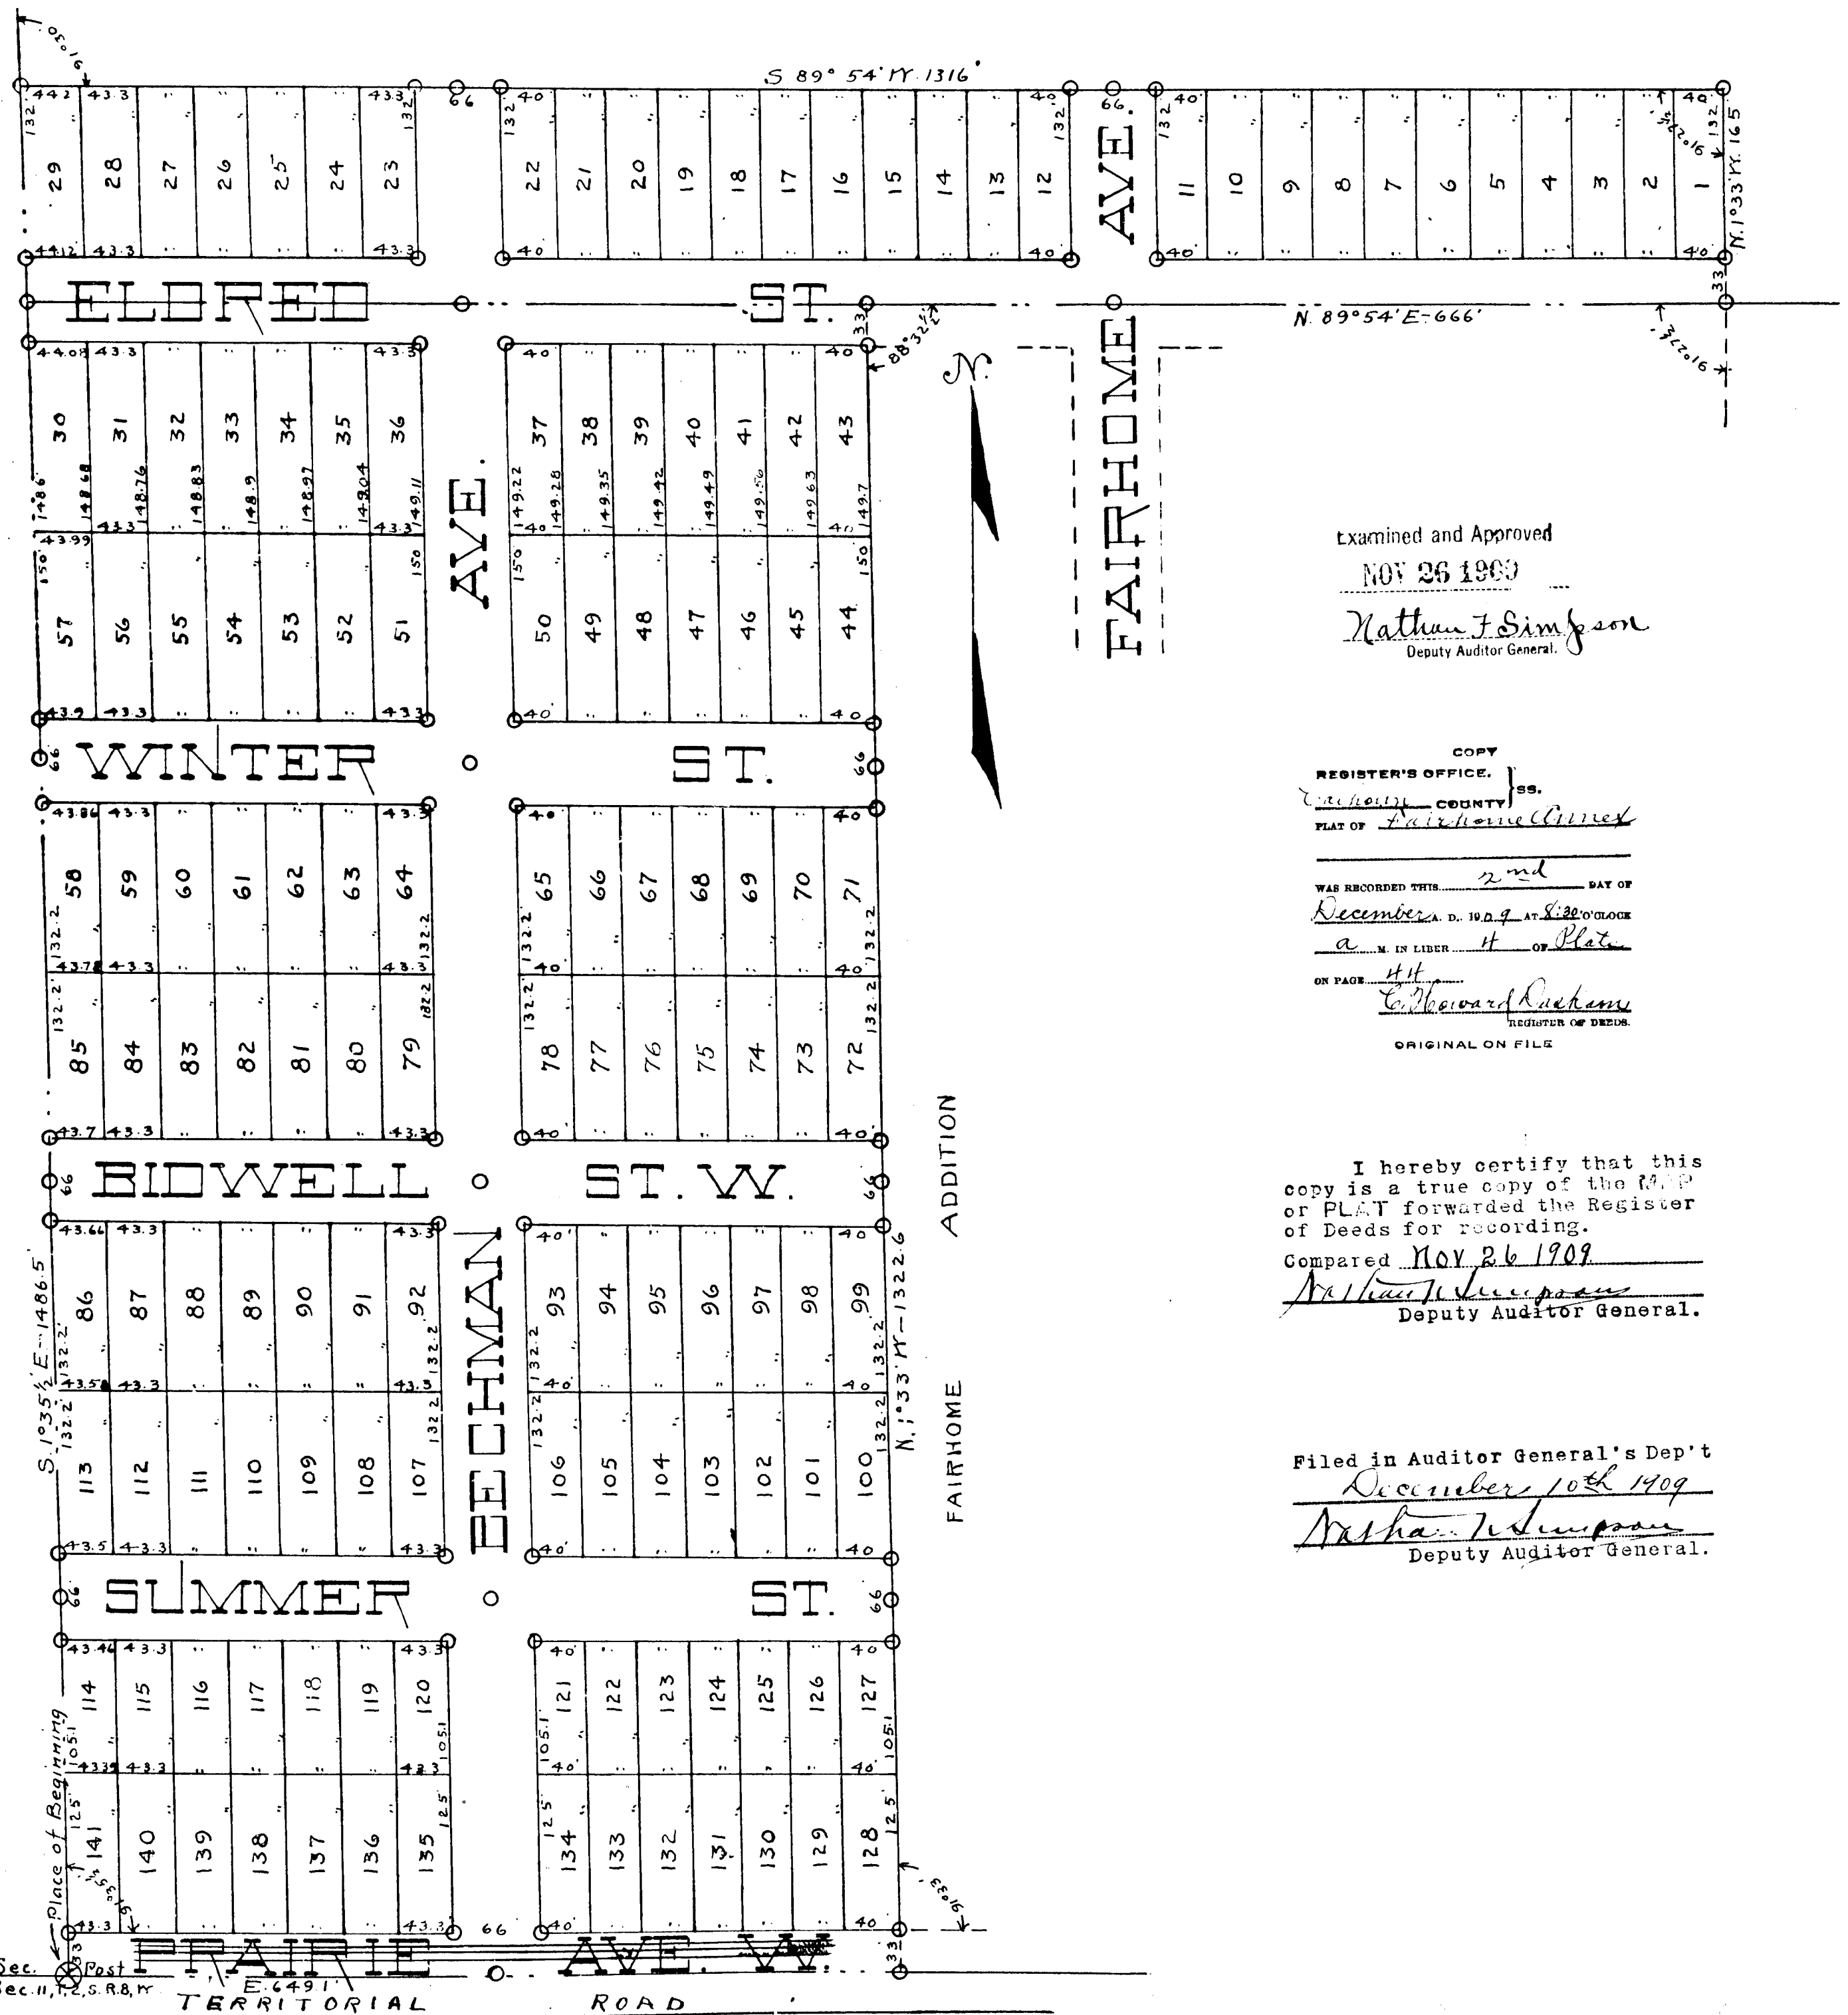

Examined and Approved

NOV 26 1909

Nathan F. Simpson
Deputy Auditor General.

COPY
REGISTER'S OFFICE, } ss.
COUNTY OF CALHOUN
PLAT OF Fairhome Annex
WAS RECORDED THIS 2nd DAY OF
December, A. D. 1909, AT 8:30 O'CLOCK
A. M. IN LIEU OF 4 OF PLAT
ON PAGE 44
C. Howard Jackson
REGISTER OF DEEDS.
ORIGINAL ON FILE

I hereby certify that this copy is a true copy of the M. P. or PLAT forwarded the Register of Deeds for recording.

Compared NOV 26 1909
Nathan F. Simpson
Deputy Auditor General.

Filed in Auditor General's Dep't
December 10th 1909
Nathan F. Simpson
Deputy Auditor General.

13471