

Jordan & Fogg's Addition TO

Battle Creek

Calhoun County, Michigan.

HARLAN K. WHITNEY, Civil Engineer.

DEDICATION.

Know all Men by these Presents, That we, Frederick P. Jordan, as proprietor, and Myra B. Jordan, his wife, both of Ann Arbor, Washtenaw County, Michigan, have caused the land embraced in the annexed plat to be surveyed, laid out, and platted, to be known as "JORDAN & FOGG'S ADDITION TO BATTLE CREEK."

Signed and sealed in the presence of—

Oliver B. O. Rott.

Frederick P. Jordan [L. S.]

Rebecca Kline.

Witnesses.

Myra B. Jordan [L. S.]

STATE OF MICHIGAN,
COUNTY OF WASHTENAW } ss.

On this 16th day of May, 1910, A. D. 1910, before me a Notary Public in and for said county, appeared Frederick P. Jordan, and Myra B. Jordan, his wife, to me personally known to be the persons who executed this plat, and severally acknowledged the same to be their free act and deed.

Rebecca Kline
Notary Public, Washtenaw County, Michigan.
My Commission expires Nov. 18, 1911.

DESCRIPTION OF LAND PLATTED.

Beginning at a point, "A," on the southerly line of Main Street West, in the City of Battle Creek, Calhoun County, Michigan; and distant 68.31 feet Northwesterly along said street line, from the westerly corner of Main Street West, and Angel Street; being also distant 1514.6 feet southeasterly along said street line from the N. & S. 1/4 line of section 2, T. 2 S. R. 8 W.; from which place of beginning a 24-inch elm bears N. 34° W. 34.4 feet distant, also the northerly corner of stone foundation of house, S. 34° E. 90.6 feet; from which a 20-inch W. oak bears N. 55° 30' W. 128 feet distant, also a 24-inch B. oak, S. 75° E. 16.4 feet; from which an 18-inch elm bears N. 13° E. 18.1 feet distant, also a 15-inch elm, N. 25° W. 16.1 feet; from which an 18-inch elm bears N. 13° E. 18.1 feet distant, also a 15-inch elm, N. 25° W. 16.1 feet; Then southeasterly along said northerly bank of the Kalamazoo River, 543.8 feet, to a point, "D," S. 34° 30' W. 195 feet from the place of beginning, from which point "D," an 18-inch elm bears N. 46° W. 17.3 feet distant, also a 12-inch elm, S. 37° E. 15.15 feet; Thence N. 34° 30' E. 195 feet to the place of beginning. All bearings magnetic, April 1910. Probable magnetic variation N. 0° 32' E.

Surveyed and platted by Harlan K. Whitney, Civil Engineer, and Alex. A. McKay, Surveyor.

SURVEYOR'S CERTIFICATE.

We, Harlan K. Whitney, That the Plat heron delineated is a correct one, and that permanent monuments consisting of Iron Pipe Stakes about 2 feet long and one inch in diameter, have been planted as thereon shown, at all angles in the boundaries of the land platted, at 24 points marked thus: O

Harlan K. Whitney
Surveyor

Alex. A. McKay
Civil Engineer

I, Harlan K. Whitney, That this Plat was approved by the Common Council of the City of Battle Creek, on the 15th day of May, 1910.

Alfred J. Hume
Recorder of the City of Battle Creek

MAY 18 1910


I hereby certify that this copy is a true copy of the Map or Plat forwarded the Register of Deeds for recording.
Completed JUN 2-1910
Geo. C. Howell
Deputy Auditor General.

Filed in Auditor General's Dept't
JUN 7-1910
Geo. A. L. Lively
Deputy Auditor General.

Examined and Approved
MAY 26 1910
Geo. A. L. Lively
Deputy Auditor General.

COPY
REGISTERED OFFICE,
COUNTY OF WASHTENAW
FILED
JUN 2 1910
BY
JAMES H. H. H. H.
CLERK
OF RECORDS
AND DEEDS
ORIGINAL ON FILE

MICHIGAN AVE
MAIN STREET WEST

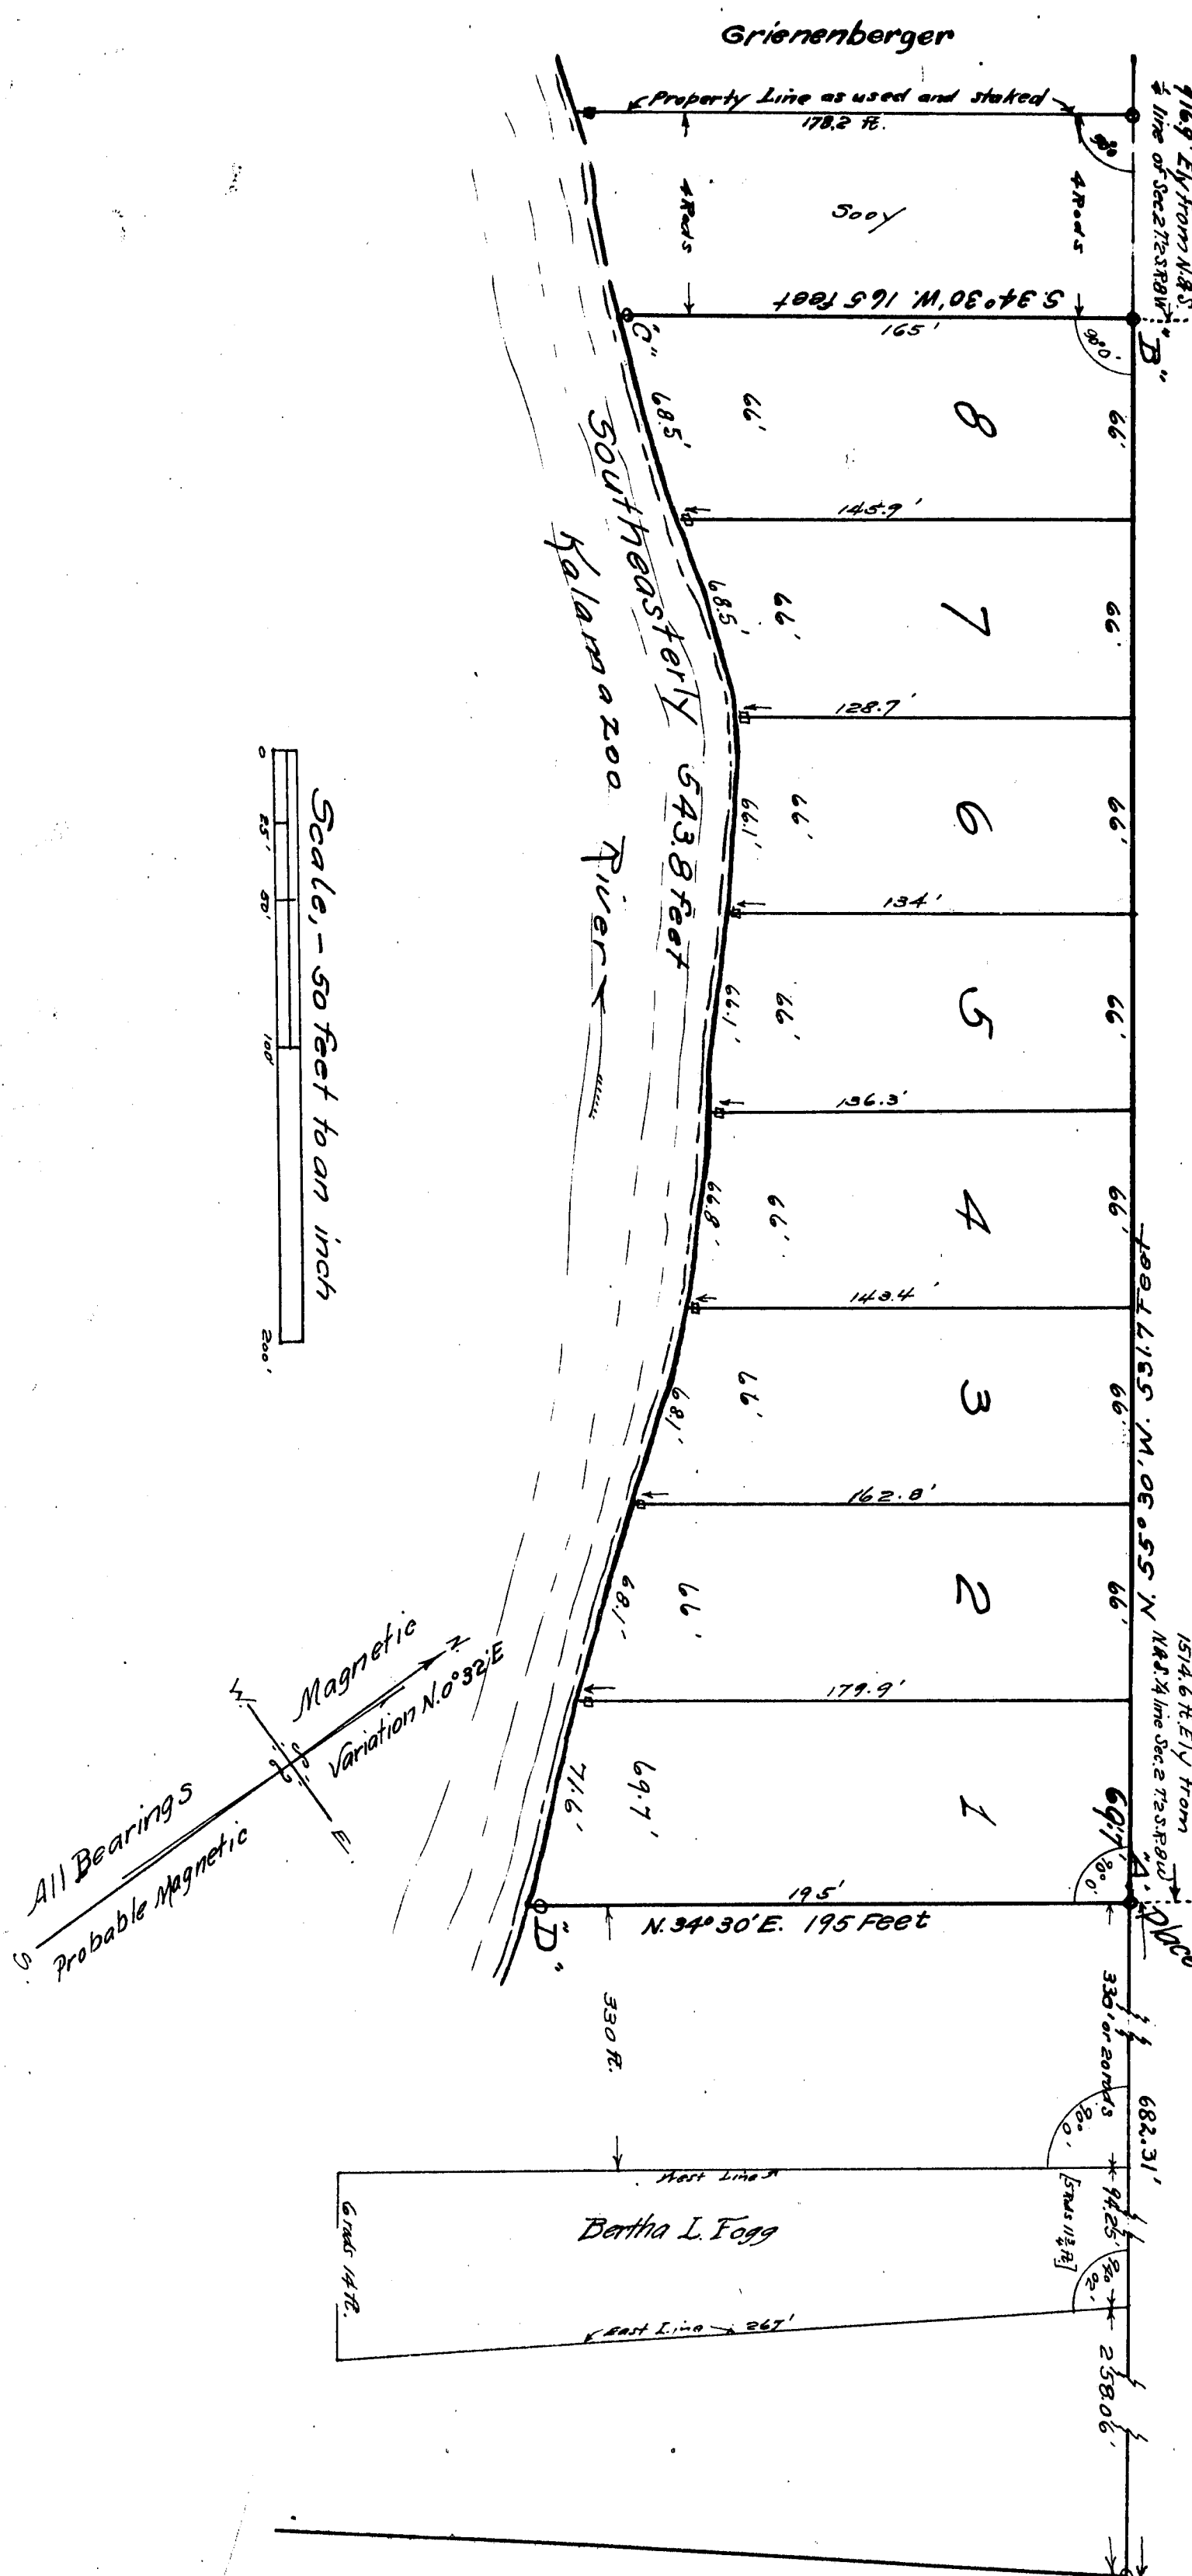

Jordan & Fogg's Addition

TO

Battle Creek

Calhoun County, Michigan.

HARLAN K. WHITNEY, Civil Engineer.

DEDICATION.

Know all Men by these Presents, That we, Frederick P. Jordan, as proprietor, and Myra B. Jordan, his wife, both of Ann Arbor, Washtenaw County, Michigan, have caused the land embraced in the annexed plat to be surveyed, laid out, and platted, to be known as "JORDAN & FOGG'S ADDITION TO BATTLE CREEK."

Signed and sealed in the presence of—

Oliver B. W. Post.

Frederick P. Jordan [L. S.]

Alfred Kline.

Witnesses.

Myra B. Jordan [L. S.]

STATE OF MICHIGAN,
COUNTY OF WASHTENAW.) ss.

On this 16th day of March, A. D. 1910, before me, a Notary Public in and for said county, appeared Frederick P. Jordan, his wife, to me personally known to be the persons who executed this plat, and severally acknowledged the same to be their free act and deed.

Alfred Kline.
Notary Public, Washtenaw County, Michigan.

DESCRIPTION OF LAND PLATTED.

Beginning at a point "A," on the southerly line of Main Street West, in the City of Battle Creek, Calhoun County, Michigan; and distant 682.31 feet Northwesterly along said street line, from the westerly corner of Main Street West, and Angell Street; being also distant 1514.6 feet southeasterly along said street line from the N. & S. $\frac{1}{2}$ line of section 2, T. 2 S., R. 8 W.; from which place of beginning a 24-inch elm bears N. 54° W. 34.4 feet distant, also the northerly corner of stone foundation of house, S. 34° E., 90.6 feet; Running thence N. 55° 30' W., along said southerly line of Main Street West, 531.7 feet to "B," from which a 20-inch W. oak bears N. 20° W., 128 feet distant, also a 24-inch B. oak, S. 75° E., 16.4 feet; Thence S. 34° 30' W., 165 feet to the northerly bank of the Kalamazoo River, "C," from which an 18-inch elm bears N. 13° E., 18.1 feet distant, also a 15-inch elm, N. 25° W., 16.1 feet; Then southeasterly along said northerly bank of the Kalamazoo River, 543.8 feet, to a point "D," S. 34° 30' W., 105 feet from the place of beginning, from which point "D," an 18-inch elm bears N. 46° W., 17.3 feet distant, also a 12-inch elm, S. 37° E., 15.15 feet; Thence N. 34° 30' E., 105 feet to the place of beginning. All bearings magnetic, April 1910.

Surveyed and platted by Harlan K. Whitney, Civil Engineer, and Alex. A. McKay, Surveyor.

SURVEYOR'S CERTIFICATE.

We, Harlan K. Whitney, That the Plat hereon delineated is a correct one, and that permanent monuments consisting of Iron Pipe Stakes about 2 feet long and one inch in diameter, have been planted as thereon shown, at all angles in the boundaries of the land platted, at 24 points marked thus O

Harlan K. Whitney
Surveyor

Alex. A. McKay
Civil Engineer

I Harlan K. Whitney, That this Plat was approved by the Common Council, of the City of Battle Creek, on the 15th day of March, 1910.
Alfred Kline
Recorder of the City of Battle Creek

I hereby certify that this copy is a true copy of the Map or Plat forwarded the Registrar of Deeds for recording.
JUN 2-1910
Corrected
Geo. C. Hancock
Deputy Auditor General.

Filed in Auditor General's Dept.
JUN 2-1910
Geo. C. Hancock
Deputy Auditor General.

Examined and Approved
MAY 26 1910
Geo. C. Hancock
Deputy Auditor General.

REGISTRAR'S OFFICE.
COUNTY OF WASHTENAW
JUN 2-1910
Geo. C. Hancock
Registrar of Deeds

