

Examined and Approved
AUG 4-1910

Geo. H. Heston
Deputy Auditor General

13475

Union Addition to Urbandale

Bedford Township, Calhoun County, Michigan.
HARLAN K. WHITNEY, Civil Engineer.

DEDICATION.

KNOW ALL MEN BY THESE PRESENTS, That we, Eleanor J. Merrill, and Victor C. Wood, as proprietors and Ada A. Wood, wife of Victor C. Wood, have caused the land embraced in the annexed plat to be surveyed, laid out and platted, to be known as "UNION ADDITION TO URBANDALE," and that the street, shown on said plat is hereby dedicated to the use of the public. Lots 1, 2, 11, 12, 13 and 14 belong to Eleanor J. Merrill, and all other lots to Victor C. Wood.

The land embraced in the annexed plat, of "UNION ADDITION TO URBANDALE," is all that part of the N. E. 1/4 of the N. E. 1/4 or section 34, T. 1 S. R. 8 W. (Bedford Township) described as follows, to wit:—
Beginning at the southwest corner of the N. E. 1/4 of the N. E. 1/4 of said section 34, "A", the same being the N. W. corner of the recorded plat of "Robert's Addition to Urbandale", Thence due East 600.5 feet, to "C"; Thence S. 0° 36' E. 98.3 feet to the 1/4 line of said N. E. 1/4, at "D"; the N. E. corner of said "Robert's Addition to Urbandale"; Thence S. 89° 47' W. along said 1/4 line 688.2 feet to the place of beginning.
All bearing magnetic, April 1910. Probable magnetic variation N. 0° 32' E. Surveyed and platted by Harlan K. Whitney Civil Engineer and Alex A. McKay, Surveyor.

SURVEYOR'S CERTIFICATE.

We, Henry Centry, That the Plat herein delineated is a correct one, and that permanent monuments consisting of Iron Pipe Stakes about 2 feet long and one inch in diameter, have been planted as thereon shown at all angles in the boundaries of the land platted, at all points marked thus o

Alex. A. McKay
Surveyor

I HEREBY CERTIFY, That this Plat was approved by the Township Board, of the Township of Bedford, on the 30th day of April, 1910.

Henry A. Quinn
Clerk of the Township of Bedford

STATE OF MICHIGAN,
COUNTY OF CALHOUN,

On this 30th day of June, A. D. 1910, before me, a Notary Public in and for said county, personally appeared the above named Eleanor J. Merrill, known to me to be the person who executed the above edged the same to be her free act and deed.


Eleanor J. Merrill
[L. s.]

STATE OF MICHIGAN,
COUNTY OF CALHOUN,

On this 30th day of June, A. D. 1910, before me, a Notary Public in and for said county, personally appeared the above named Victor C. Wood and Ada A. Wood, his wife, known to me to be the persons who executed the above dedication, and acknowledged the same to be their free act and deed.

Victor C. Wood
[L. s.]


NOTARY PUBLIC, Calhoun County, Michigan.
My Commission Expires, Feb. 2, 1911.

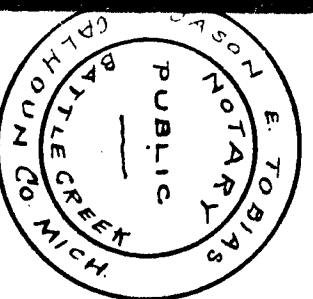

Charles A. D. Heston
Deputy Auditor General

I hereby certify that this copy is a true copy of the Map or PLAT forwarded the Register of Deeds for recording.
Compared AUG 4-1910
Chas. K. Heston
Deputy Auditor General.

Filed in Auditor General's Dep't
AUG 8-1910
Geo. K. Heston
Deputy Auditor General.

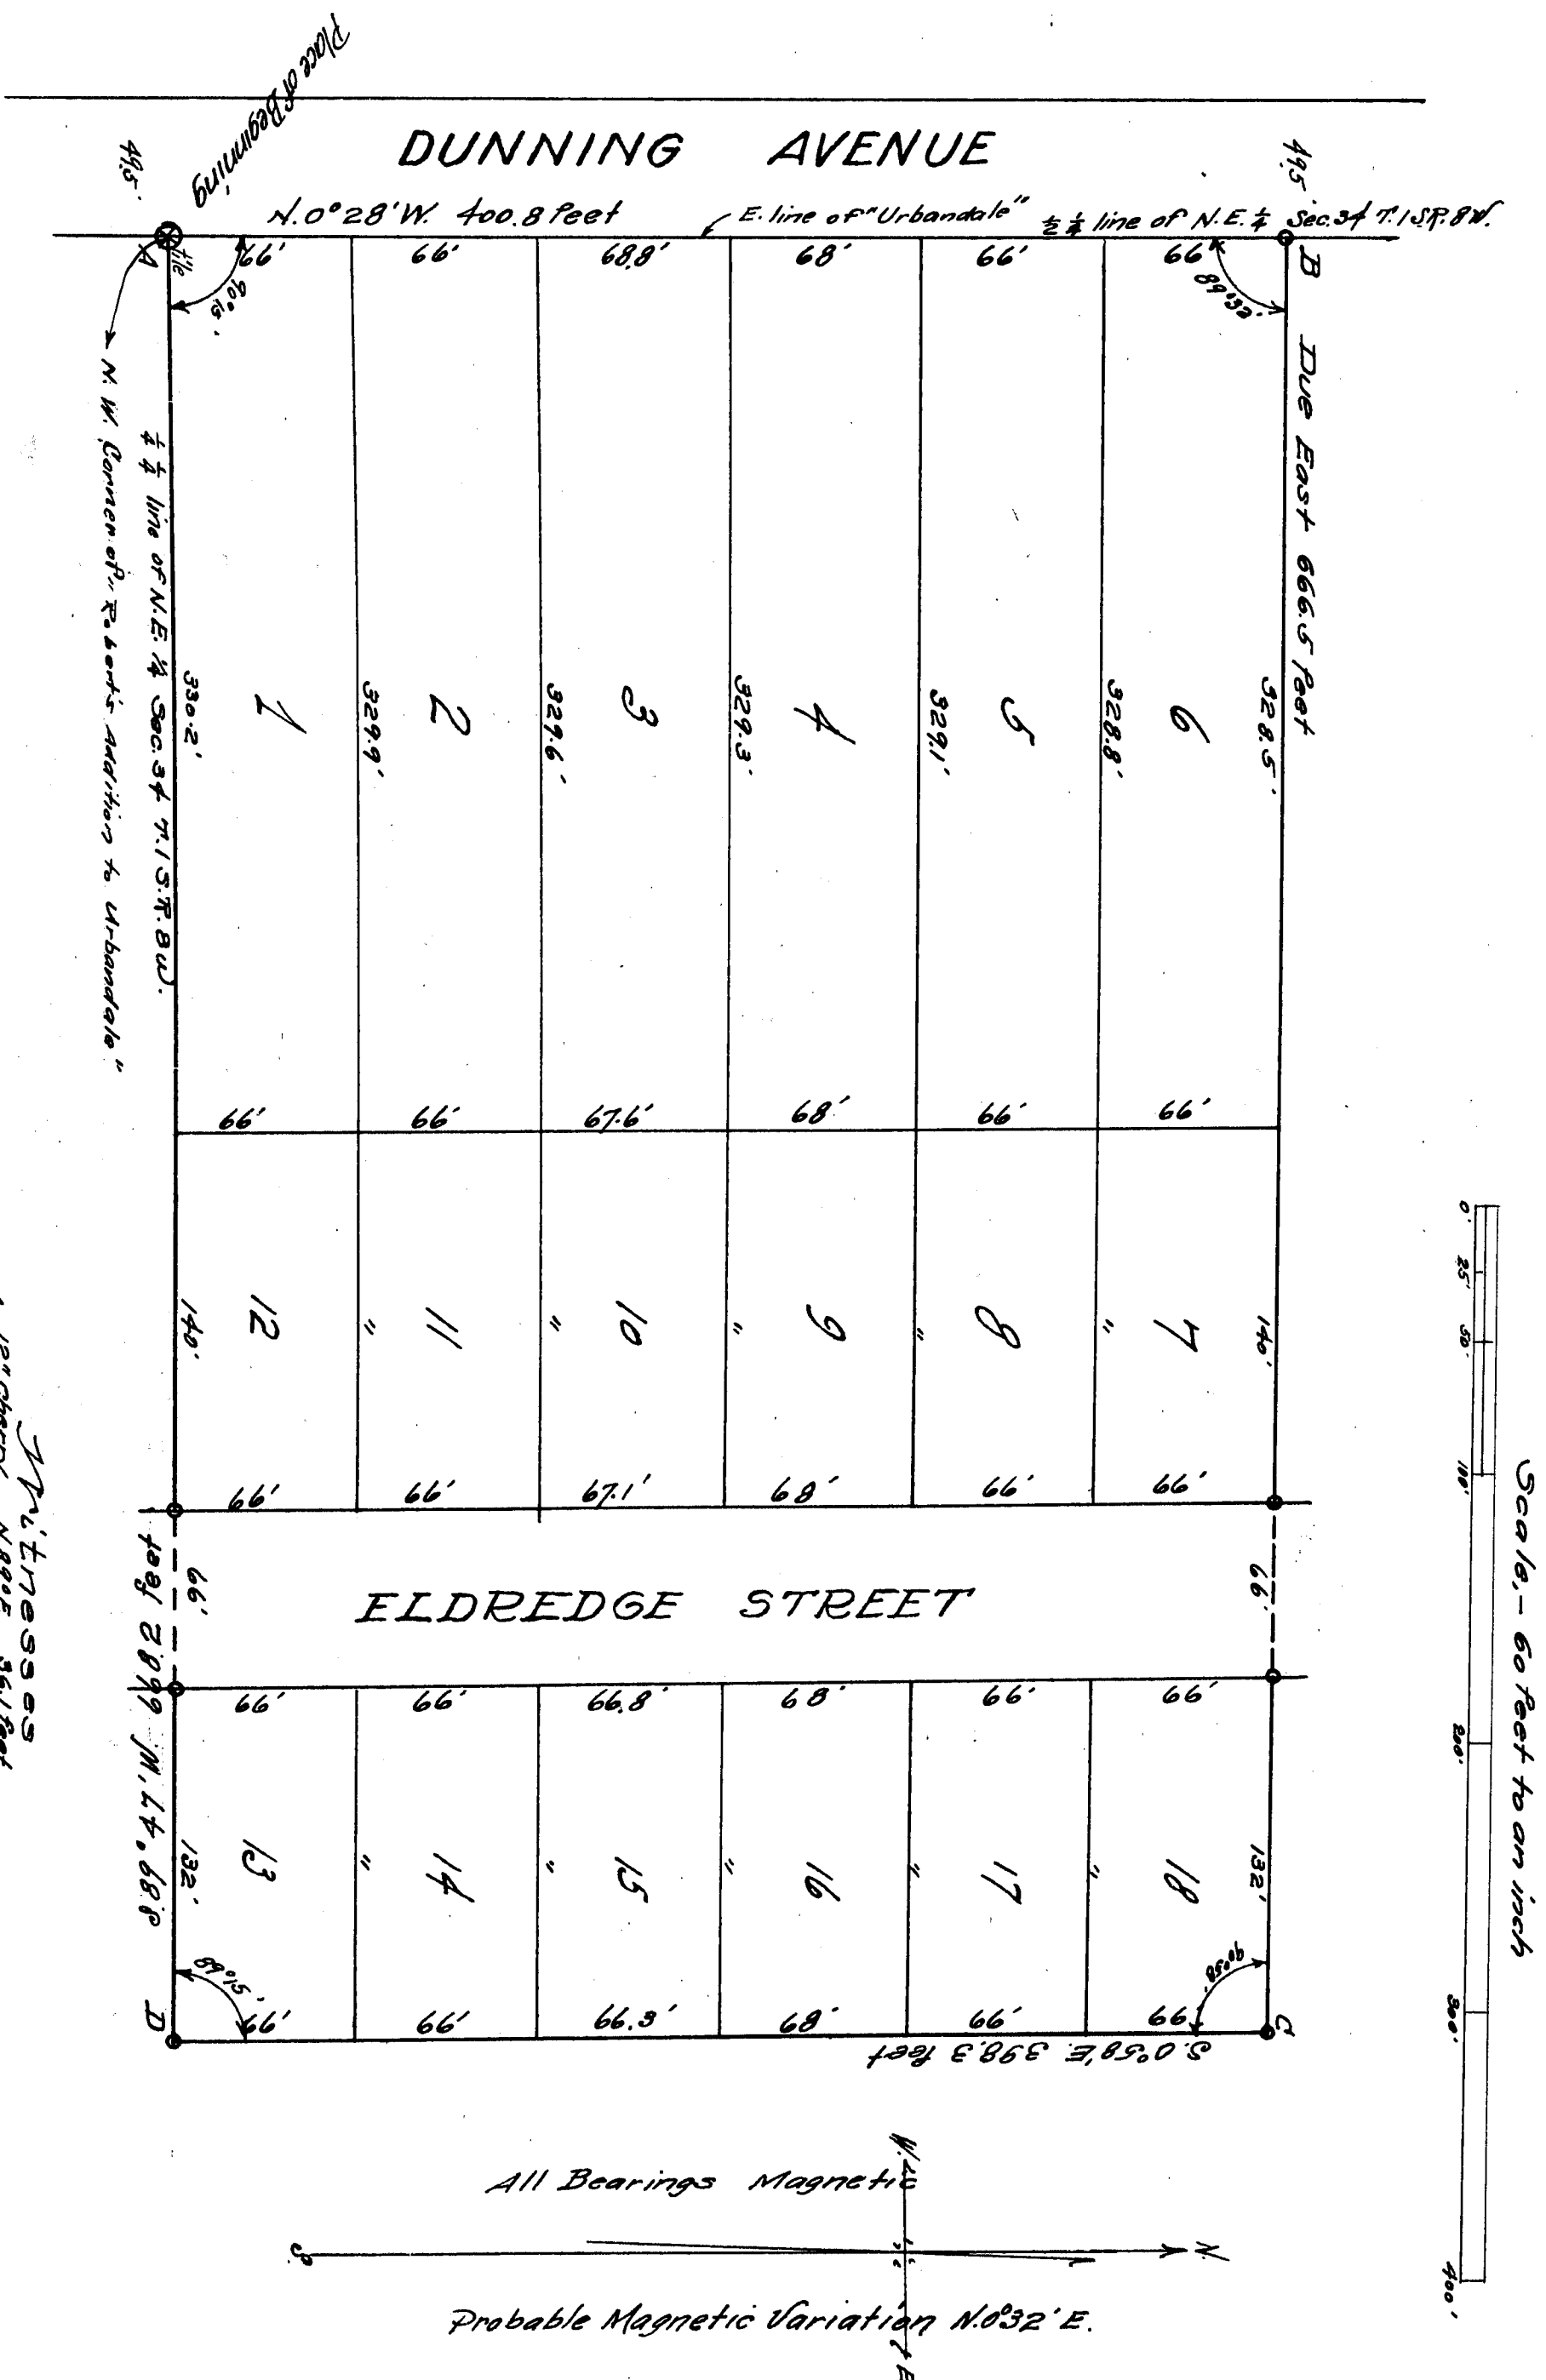

Plat 17033003
A 12" Cherry 1889 E. 56.1 feet
B 5W can from 1/4 of house 1402, 97.0 feet
C 12" Cherry 1889 E. 14.5 feet
D N.E. corner 1/4 of house N. 88° 50' W. 867 feet
E 6' 20" Oak 5.0° 30' W. 1281 feet

Examined and Approved
AUG 4-1910
Geo. H. Hensley
County Auditor General.

13475

Union Addition to Urbandale

Bedford Township, Calhoun County, Michigan.
HARLAN K. WHITNEY, Civil Engineer.


DEDICATION.

KNOW ALL MEN BY THESE PRESENTS, That we, Eleanor J. Merrill, and Victor C. Wood, as proprietors and Ada A. Wood, wife of Victor C. Wood, have caused the land embraced in the annexed plat to be surveyed, laid out and platted, to be known as "UNION ADDITION TO URBANDALE," and that the street, as shown on said plat is hereby dedicated to the use of the public. Lots 1, 2, 11, 12, 13 and 14 belong to Eleanor J. Merrill, and all other lots to Victor C. Wood.

Eleanor J. Merrill [L. s.]
Witnesses as to Eleanor J. Merrill
Victor C. Wood [L. s.]
Witnesses as to Victor C. Wood
and Ada A. Wood.

STATE OF MICHIGAN, }
COUNTY OF CALHOUN, } ss.
On this *fourth* day of *June*, 1910, before me, a Notary Public in and for said county, personally appeared the above named Eleanor J. Merrill, known to me to be the person who executed the above dedication, and acknowledged the same to be her free act and deed.

STATE OF MICHIGAN, }
COUNTY OF CALHOUN, } ss.
On this *fourth* day of *June*, 1910, before me, a Notary Public in and for said county, personally appeared the above named Victor C. Wood and Ada A. Wood, his wife, known to me to be the persons who executed the above dedication, and acknowledged the same to be their free act and deed.

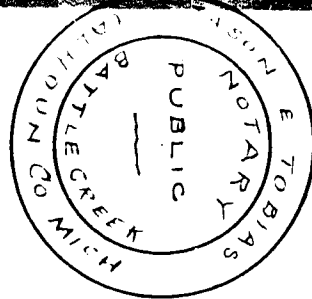

Harlan K. Whitney
Notary Public, Calhoun County, Michigan.
My Commission Expires: *Feb. 6, 1911*.

I hereby certify that this copy is a true copy of the Map or PLAT forwarded the Registrar of Deeds for recording.
Compared *AUG 4-1910*
Harlan K. Whitney
Deputy Auditor General.

Filed in Auditor General's Dep't
Harlan K. Whitney
Deputy Auditor General.

DESCRIPTION OF LAND PLATTED.

The land embraced in the annexed plat, of "UNION ADDITION TO URBANDALE," is all that part of the N. E. 1/4 of the N. E. 1/4 of section 34, T. 1 S. R. 8 W. (Bedford Township) described as follows, to wit:—
Beginning at the southwest corner of the N. E. 1/4 of the N. E. 1/4 of said section 34, "A", the same being the N. W. corner of the recorded plat of "Robert's Addition to Urbandale"; thence due East 666.5 feet, to "C"; thence S. 0° 58' E. 328.3 feet to the 1/4 line of said N. E. 1/4, at "D", the N. E. corner of said "Robert's Addition to Urbandale"; thence S. 89° 47' W. along said 1/4 line 685.2 feet to the place of beginning.

SURVEYOR'S CERTIFICATE.


We HEREBY CERTIFY, That the Plat hereon delineated is a correct one, and that permanent monuments consisting of iron Pipe Stakes about 2 feet long and one inch in diameter, have been planted as thereon shown at all angles in the boundaries of the land platted, at all points marked thus "o".

Harlan K. Whitney Surveyor
I HEREBY CERTIFY That this Plat was approved by the Township Board, of the Township of Bedford, on the *3rd* day of *April*, 1910.
Henry A. Dwyer
Clerk of the Township of Bedford.

NOTARY PUBLIC
STATE OF MICHIGAN
Harlan K. Whitney
Notary Public, Calhoun County, Michigan.
My Commission Expires: *Feb. 6, 1911*.

ORIGINAL ON FILE

Scale - 60 feet to an inch

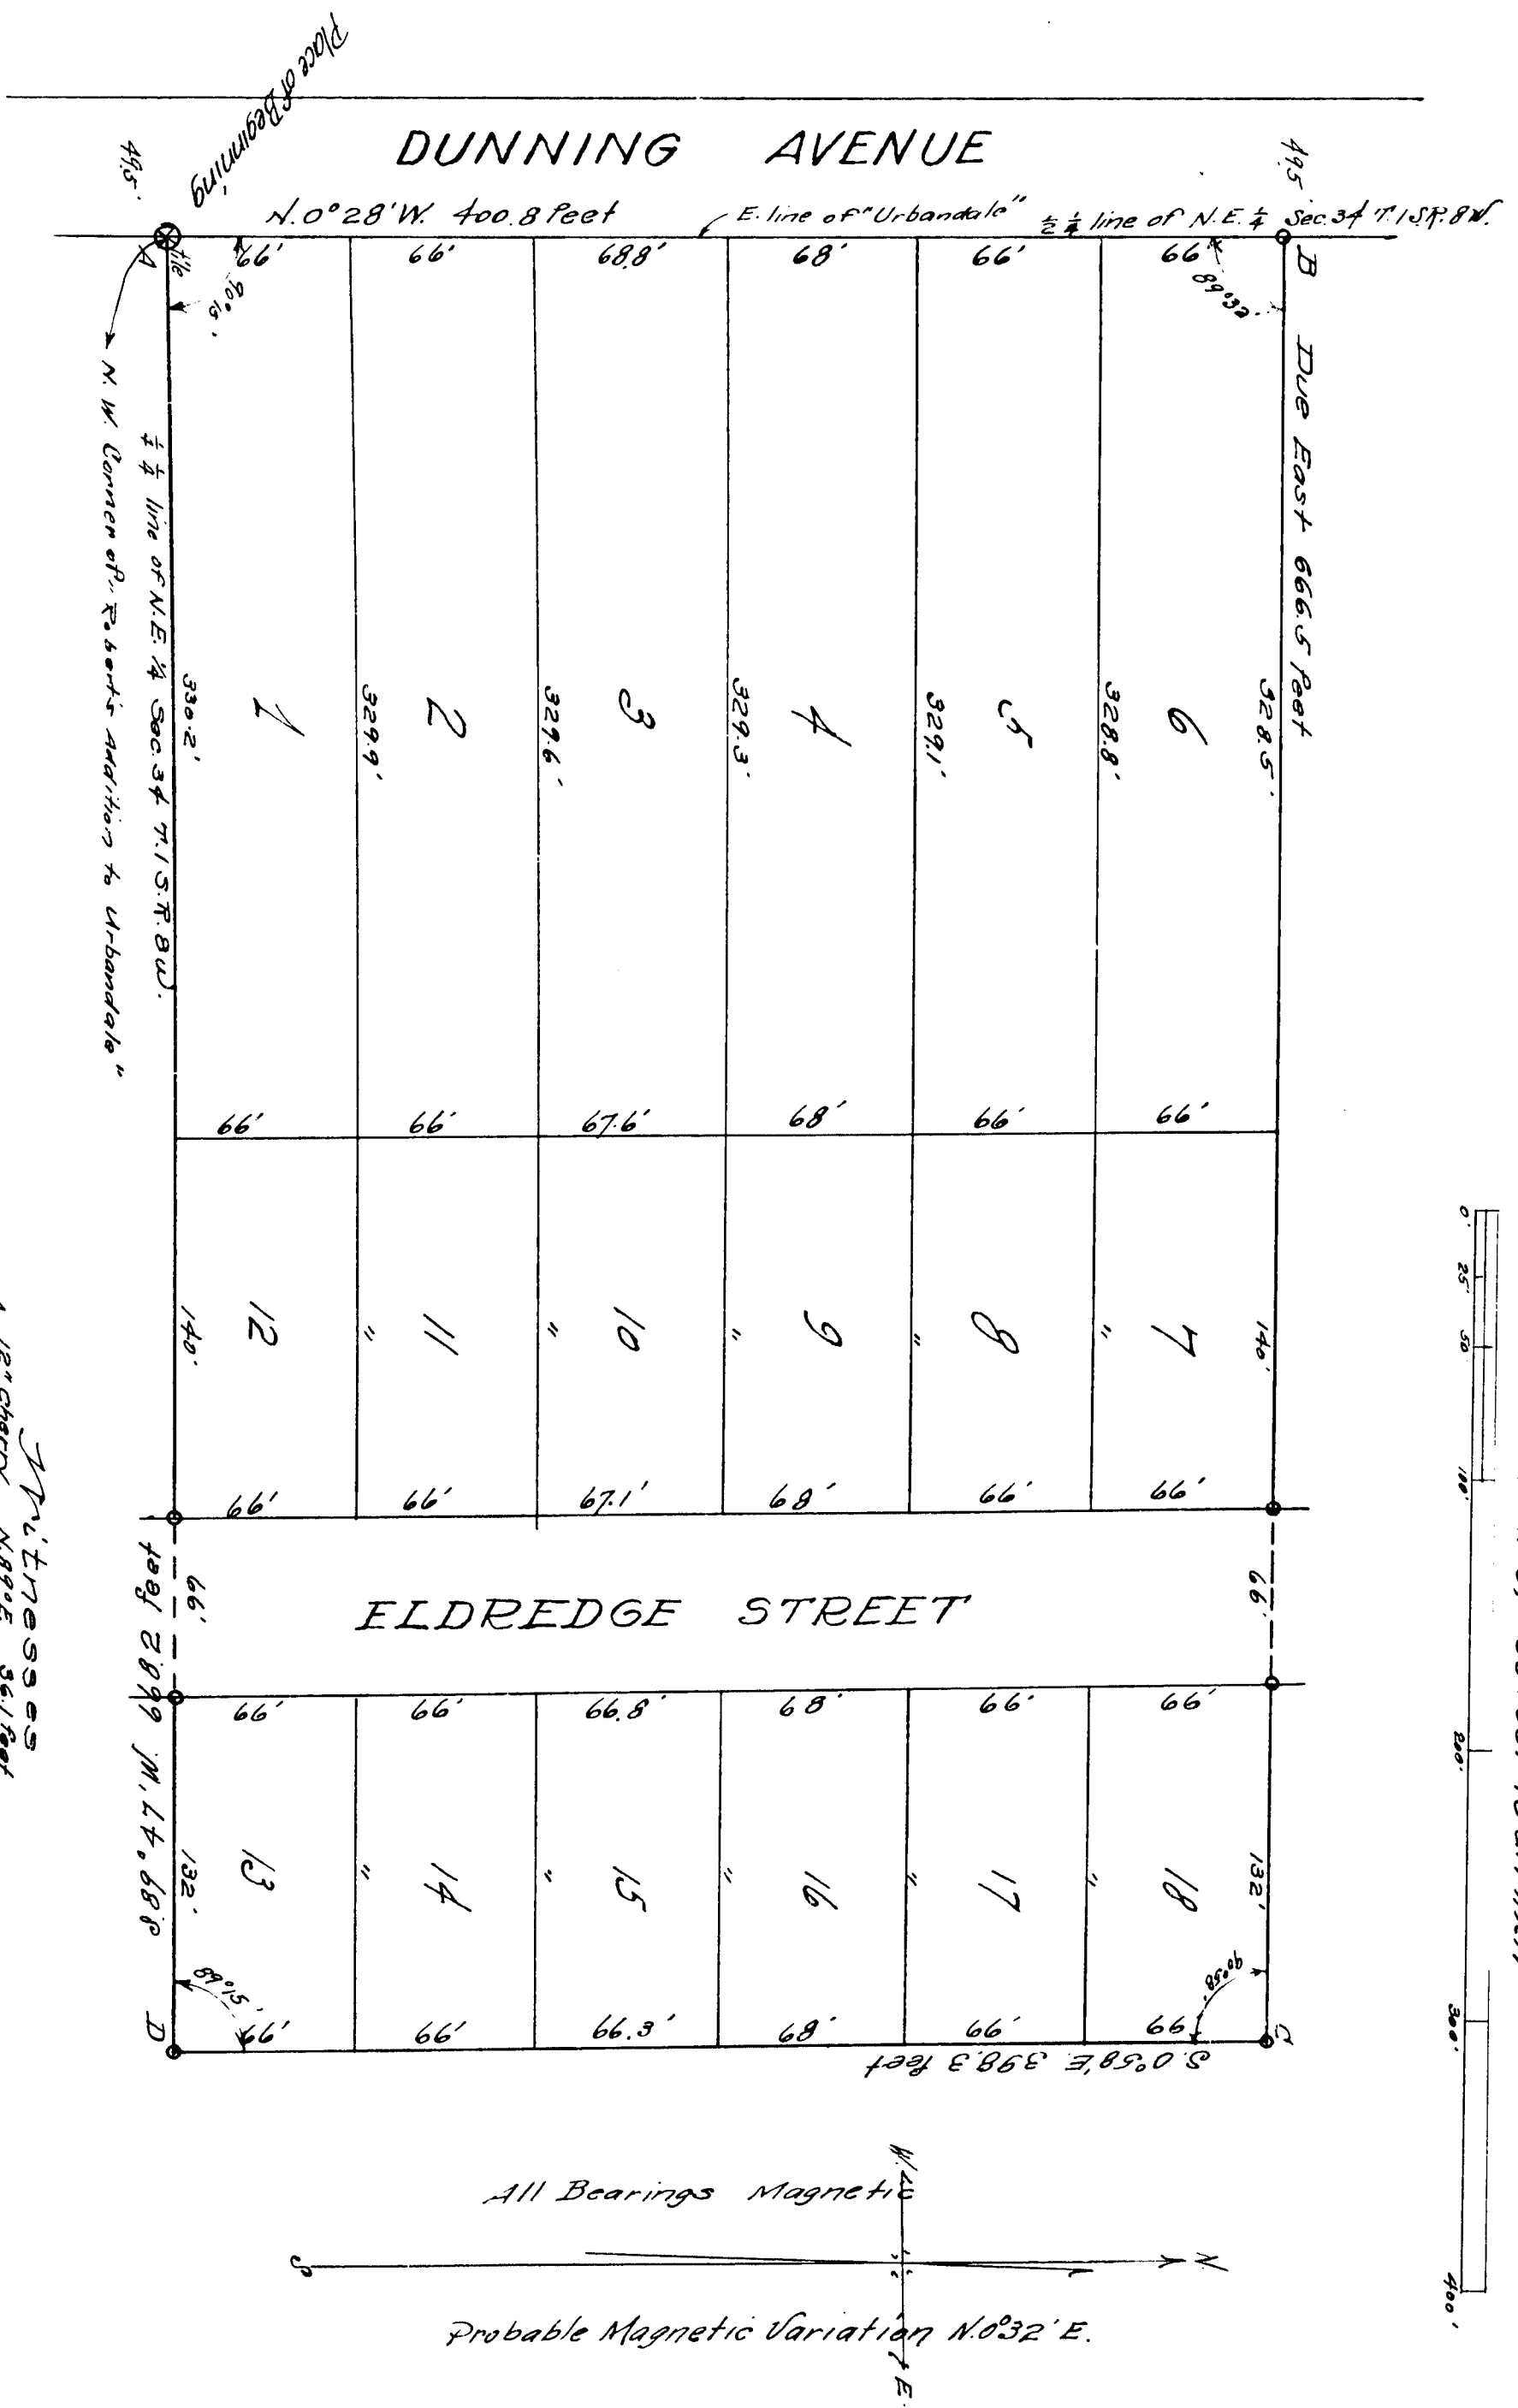

Whitney
A 12' Cherry N 89° 02' E. 36.1 feet
SW corner 1/4 of 1/4 of 34 sec 34, T. 1 S. R. 8 W.
B 8' Maple S 6° 30' E. 14.5 feet
NE corner 1/4 of 1/4 of 34 sec 34, T. 1 S. R. 8 W.
C 6' Oak S 0° 30' W. 128.1 feet