


Nathan F. Simpson
Deputy Auditor General.

I hereby certify that this copy is a true copy of the MAP or FLAT forwarded the Register of Deeds for recording.

Compared OCT 27 1910

Walter T. Simpson
Deputy Auditor General.

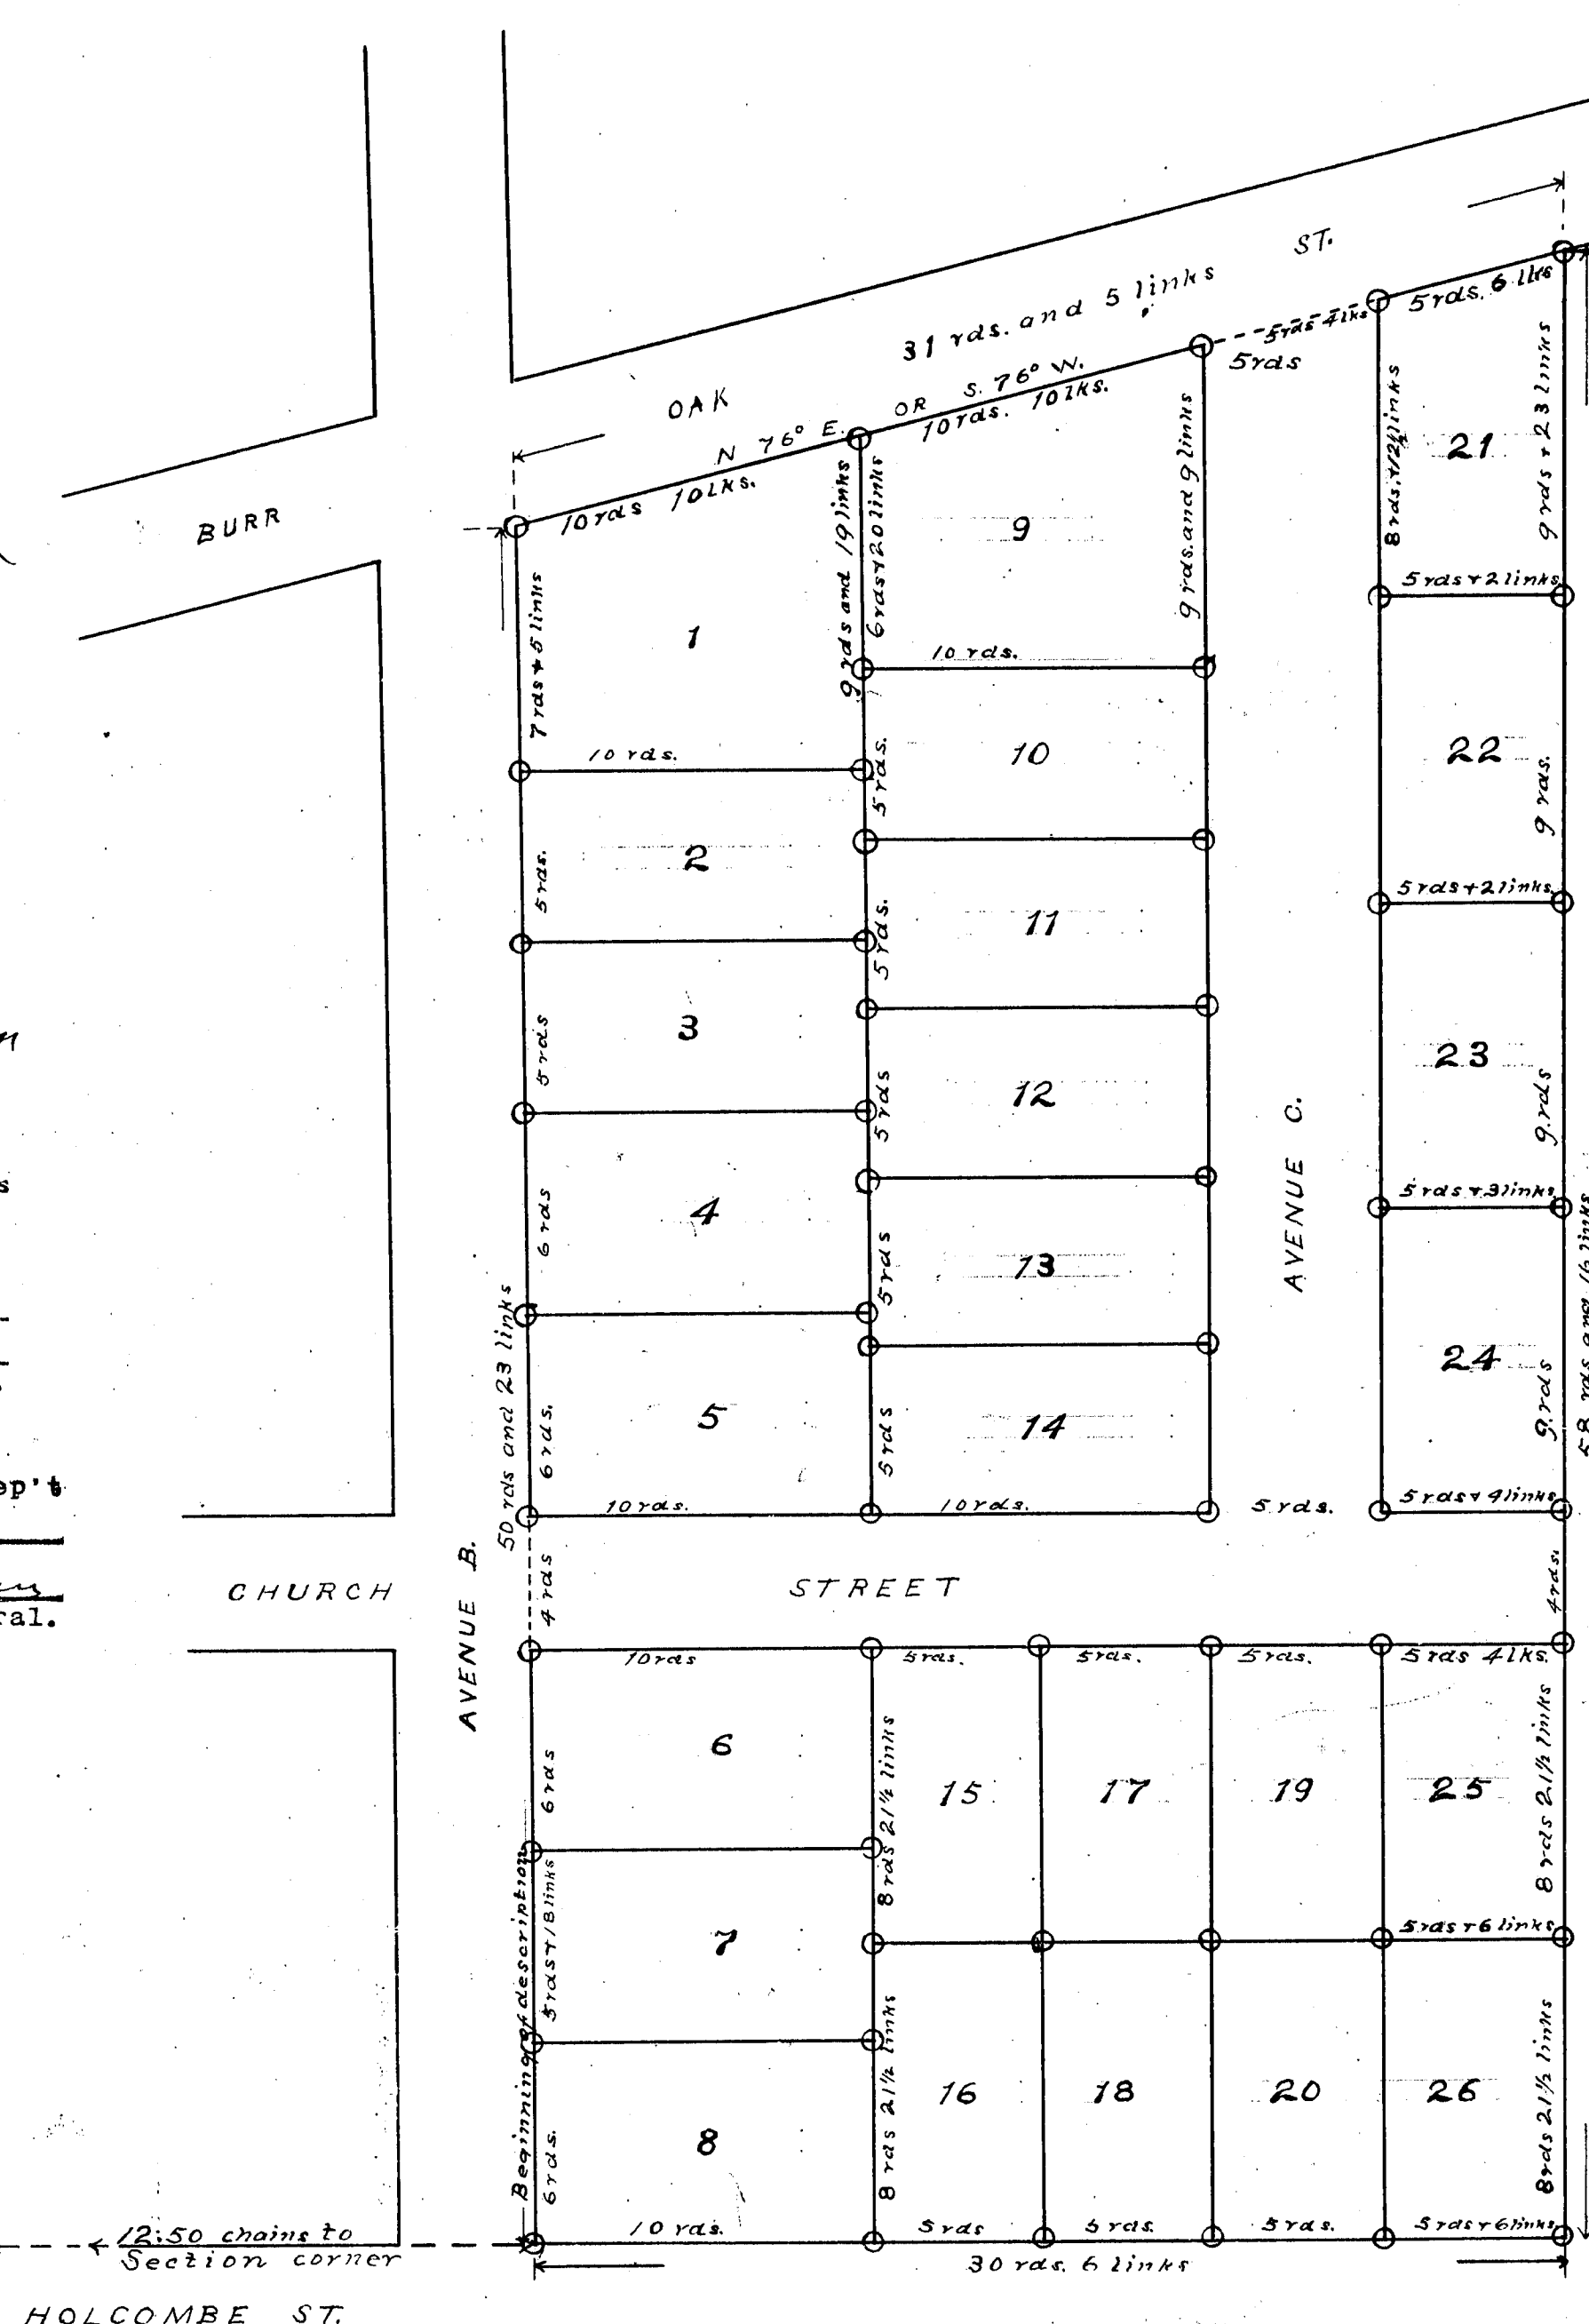

SCALE
5 ft = 1 inch

CALHOUN COUNTY MICH

SIGNED AND SEALED IN THE PRESENCE OF:

Newton E. Miller	L.S.
F. May Miller	L.S.

On this 13th day of Oct 1910

Charles Faud'rud.
NOTARY PUBLIC CALHOUN COUNTY MICH.
My commission expires Nov. 6 1913.

The land embraced in the annexed plat of MILLER'S ADDITION village of

ATHENS MICH. is described as follows. Commencing at a point 12.50 chs. east of the corner to sections 27-28-33 and 34 T. 4 S. R. 8 W. Thence east 30 rds. and 6 links to half quarter line. thence north 58 rds and 16 links to south line of Burr Oak Street thence south seventy six degrees west 31 rds. and 5 links to east line of Avenue B. thence south 50 rds. and 23 links to place of beginning. Being in the south part of the east part of the S W 1/4 of the S W 1/4 of Sec. 27.

I hereby certify that the plat hereon delineated is a correct one, and that permanent monuments, consisting of 2" ^{1 1/2" long} tiles have been planted at points marked thus--Q-- as thereon shown at all angles in the boundaries of the land platted, and at all intersections of streets and alleys

Will P. M. Co
Engineer

APPROVED By The Common Council of the village of ATHENS MICH.
On this 26th day of Sept. 1910

State of Michigan.) **SEP 27 1910**
County of Calhoun.)
I hereby certify, that there is not a lien or title
held by the State on the land described in the within
instrument, and that there is not a lien or title
held by said land on the land hereby sold. Five years pre-
ceding the date of said instrument, and that the tax for
the said period of five years are paid as shown by the
records of this office.

Frank D. Cobb
Frank D. Cobb, Calhoun County

P. S. Fox President
H. S. Kelsner Clerk

13478

Examined and Approved

13 27 1910

Nathan J. Simpson
Deputy Auditor General.

COPY

REGISTER'S OFFICE.

Calhoun County, Mich.
Plat of Miller's Addition
Village of Athens
Was recorded 28th day of
Oct. 1910 at 10:09 A.M.
in the 12th book of
Plats at 125
of the
Register of Deeds
ORIGINAL ON FILE

I hereby certify that this
copy is a true copy of the M.P.
or P.L.T. forwarded the Register
of Deeds for recording.

Compared 13 27 1910
Nathan J. Simpson
Deputy Auditor General.

Filed in Auditor General's Dep't

NOV 4-1910

Nathan J. Simpson
Deputy Auditor General.

CHURCH


STREET

AVENUE B.

STREET

AVENUE C.

HOLCOMBE ST.

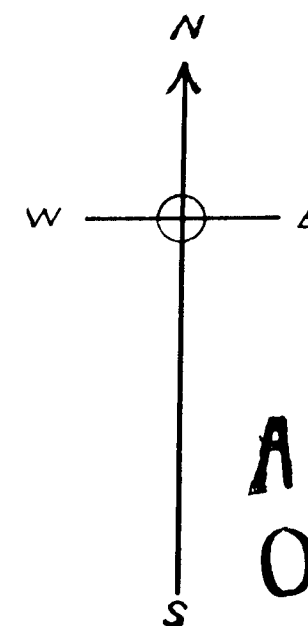

MILLER'S ADDITION VILLAGE OF ATHENS

SCALE
5 yds = 1 inch

DEDICATION.

CALHOUN COUNTY MICH

KNOW ALL MEN BY THESE PRESENTS, That we *Newton E. Miller* as proprietor and
F. May Miller his wife, have caused the land embraced in the
annexed plat to be surveyed, laid out and platted, to be known as MILLER'S
ADDITION OF ATHENS, and that the streets and alleys as shown on
said plat are hereby dedicated to the use of the public.

SIGNED AND SEALED IN THE PRESENCE OF,

Donald N. Miller
Chas. A. Bradford

Newton E. Miller L.S.
F. May Miller L.S.

STATE OF MICHIGAN COUNTY OF CALHOUN SS.

On this 13th day of Oct 1910

before me a Notary Public in and for said county personally came the above
named *Newton E. Miller* and *F. May Miller* his wife known to me to be
the persons who executed the above dedication, and acknowledged the same to be their
free act and deed.

Chas. A. Bradford

NOTARY PUBLIC CALHOUN COUNTY MICH.

My commission expires Nov. 6th 13.

DESCRIPTION

The land embraced in the annexed plat of MILLER'S ADDITION village of

ATHENS MICH. is described as follows. Commencing at a point 12.50 chs. east
of the corner to sections 27-28-33 and 34 T. 4 S. R. 8 W. Thence east 30 rds.
and 6 links to half quarter line, thence north 58 rds and 16 links to south line
of Burr Oak Street thence south seventy six degrees west 31 rds and 5 links to east
line of Avenue B. thence south 50 rds. and 23 links to place of beginning.
Being in the south part of the east part of the S W 1/4 of the SW 1/4 of Sec 27.

SURVEYOR'S CERTIFICATE.

I hereby certify that the plat hereon delineated is a correct one, and that
permanent monuments, consisting of 2" tiles have been planted at points marked
thus Q--- as thereon shown at all angles in the boundaries of the land
platted, and at all intersections of streets and alleys

Wm. P. McCoy
Engineer

APPROVED By The Common Council of the village of ATHENS MICH.
On this 26th day of Sept. 1910

SEP 27 1910

State of Michigan
County of Calhoun
I, the undersigned, Clerk of the Board of Supervisors,
do hereby certify that the within plat was
recorded in the office of the Register of Deeds
of Calhoun County, Michigan, on the 28th day of
October, 1910, at 10:09 A.M., in the 12th book of
Plats at 125 of the Register of Deeds.

Wm. P. McCoy
Treasurer of Calhoun County

13478

7882